



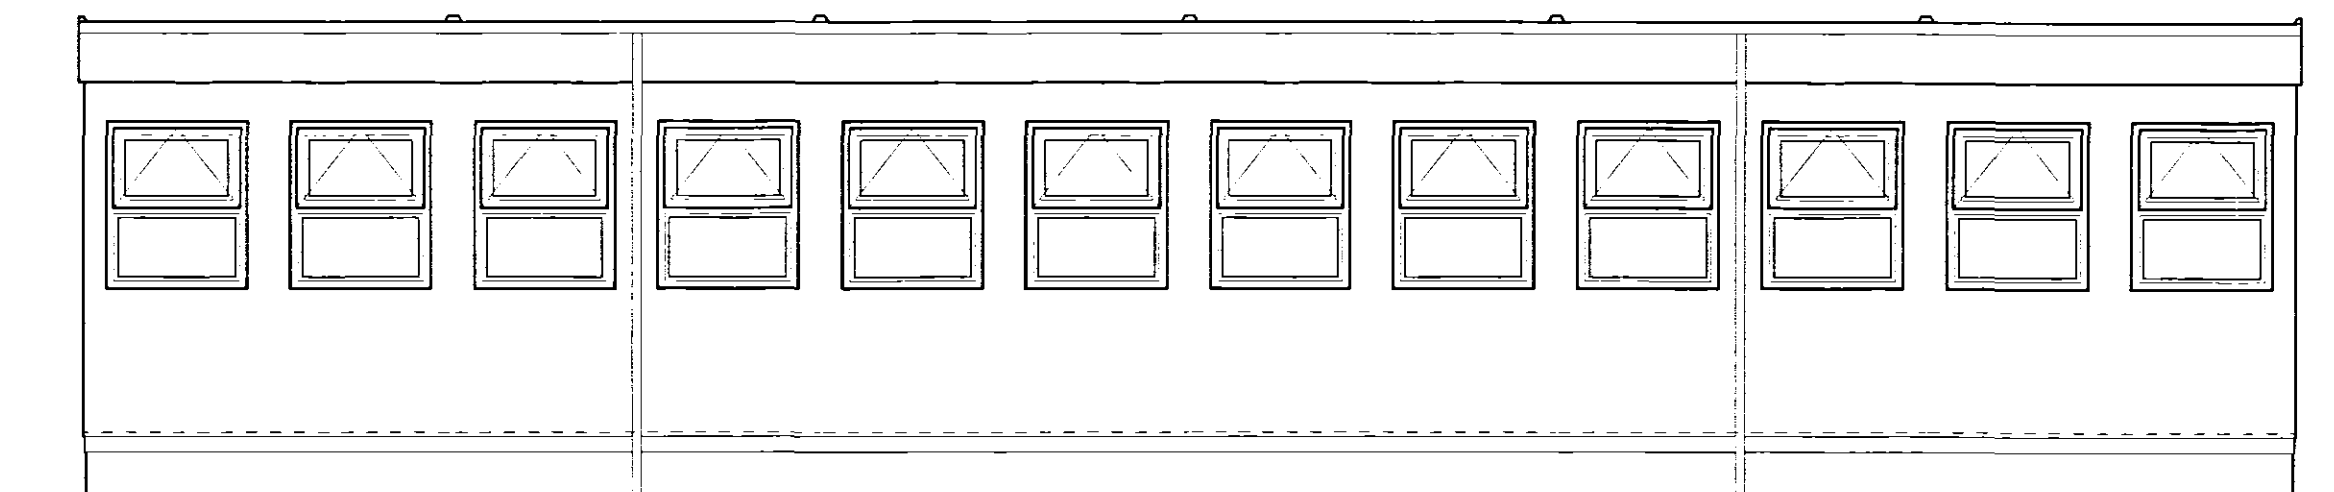


REAR ELEVATION


2

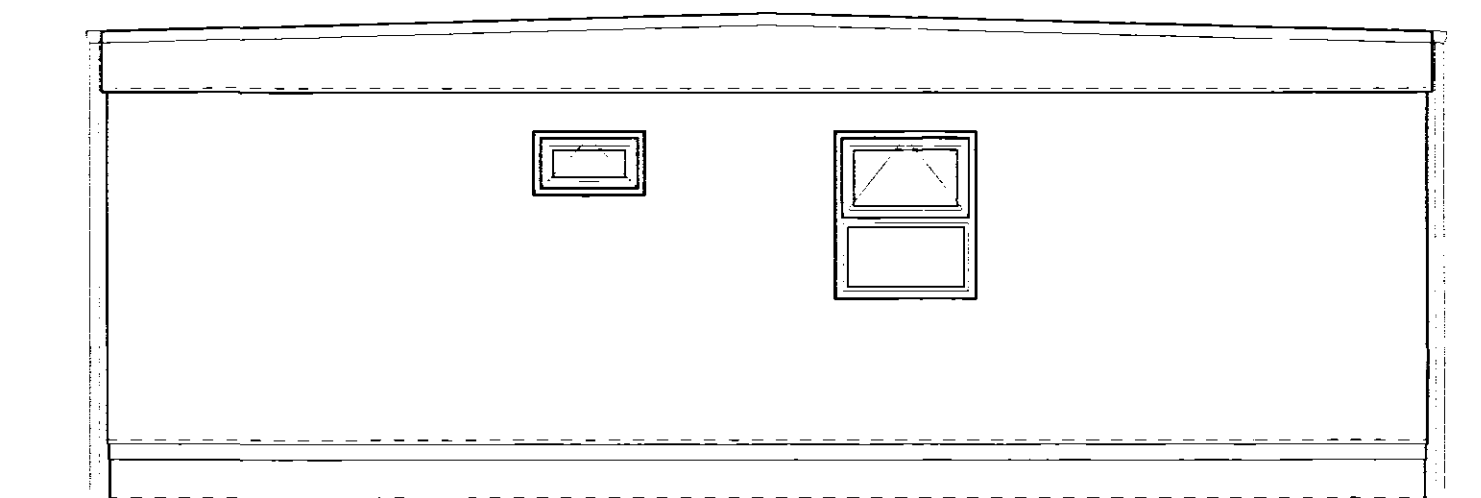

GABLE ELEVATION

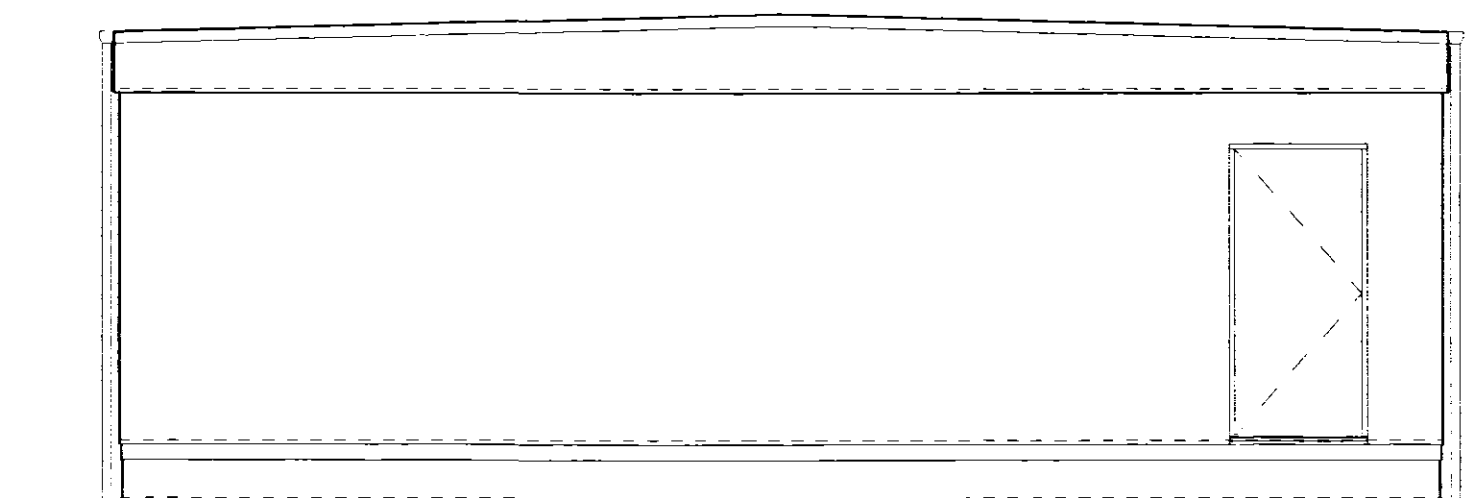

GABLE ELEVATION

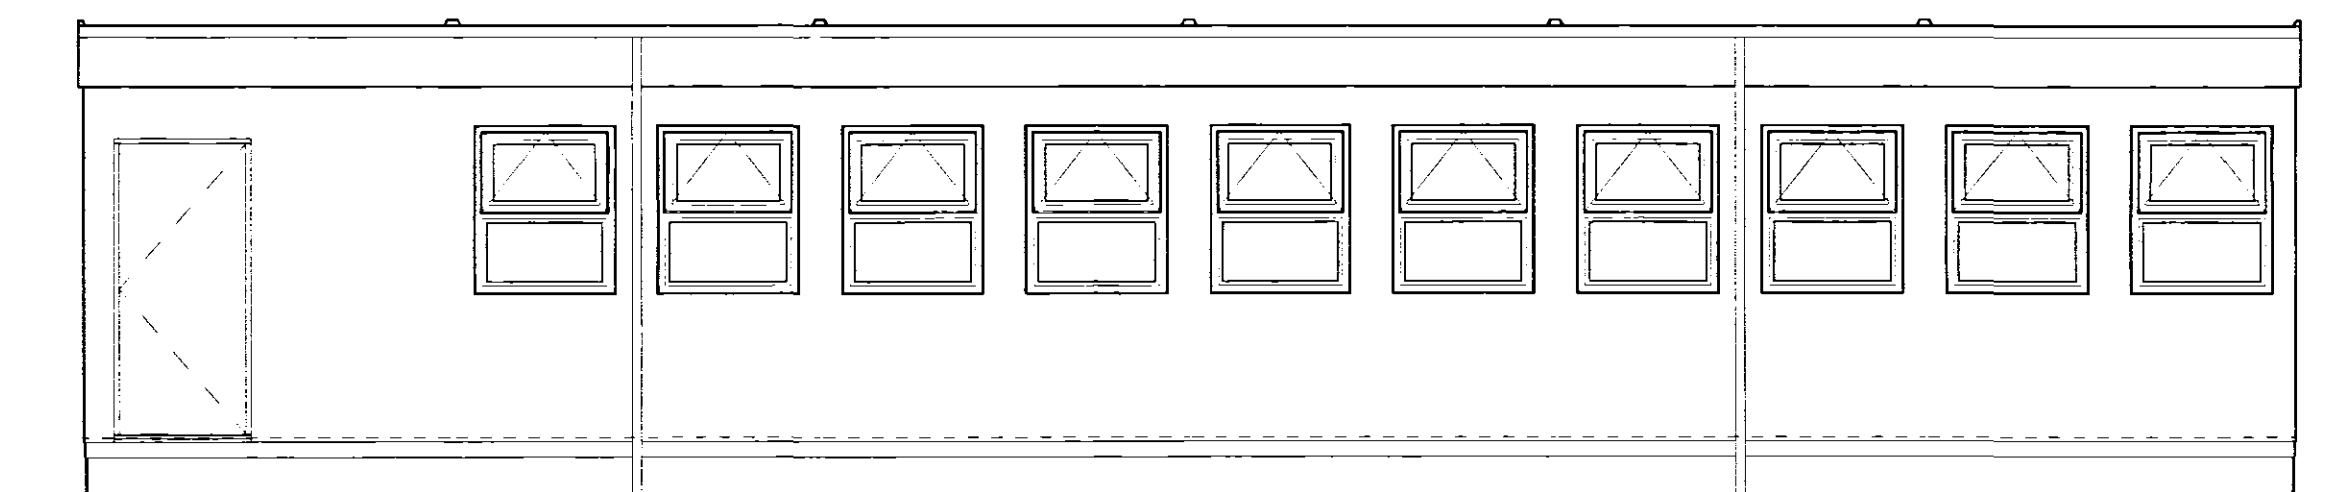

FRONT ELEVATION

SHDC
PLANNING & DEVELOPMENT
- 1 SEP 2003
Ref. 10066-3

CARTER CABIN HIRE LTD.

TEL. 01553 810778
FAX. 01553 810793

Client

Title PROPOSED SIX BAY 28' x 48' MODULAR
BUILDING - ELEVATIONS

Revisions

DRAWN MAH

SCALE 1:50

DATE 22 / 08 / 03

DRG No. 10066 - 3

ORIGINAL DRAWING PAPER A2