


Fascia, Textured paint finish
applied to hardwood faced
exterior grade plywood.
Colour - 18 B 29 RAVEN

838 x 1981mm Solid Core
ply. flush FIRE EXIT door.
Colour - 14 C 39 HOLLYBUSH

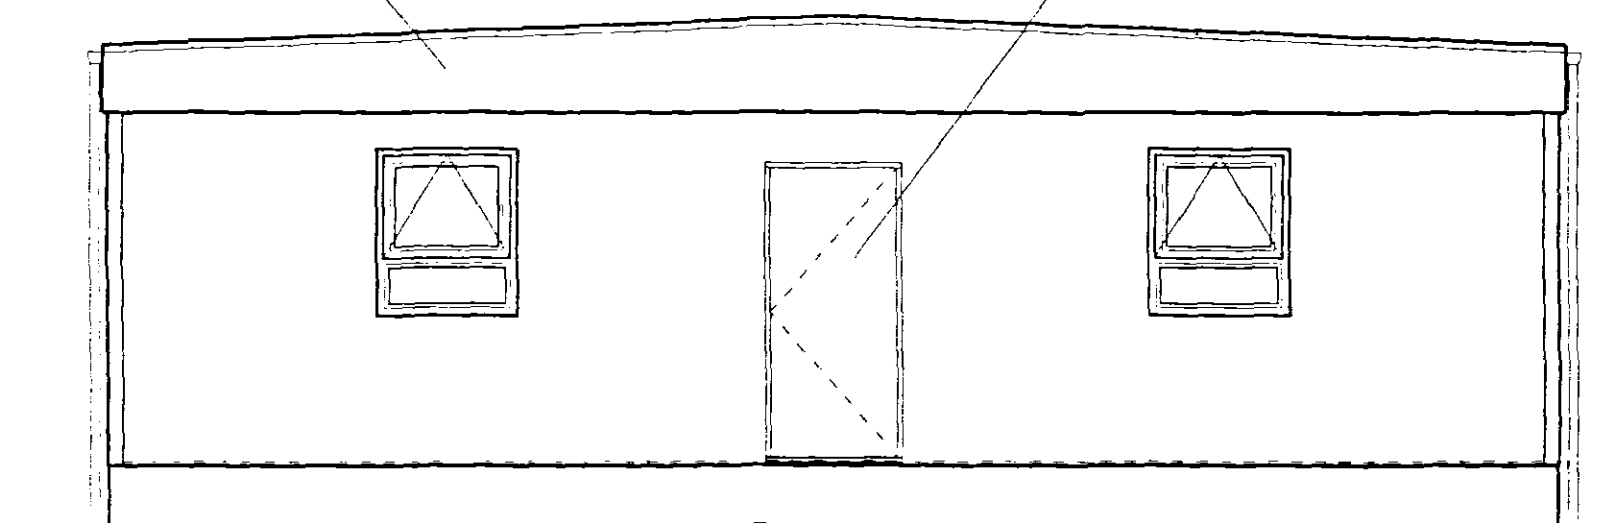


REAR ELEVATION

Fascia, Textured paint finish
applied to hardwood faced
exterior grade plywood.
Colour - 18 B 29 RAVEN

White uPVC framed, double glazed windows,
900 x 1100mm 2/3rds opening, clear glazed.

Gloss painted steel corners.
Colour - 18 B 29 RAVEN

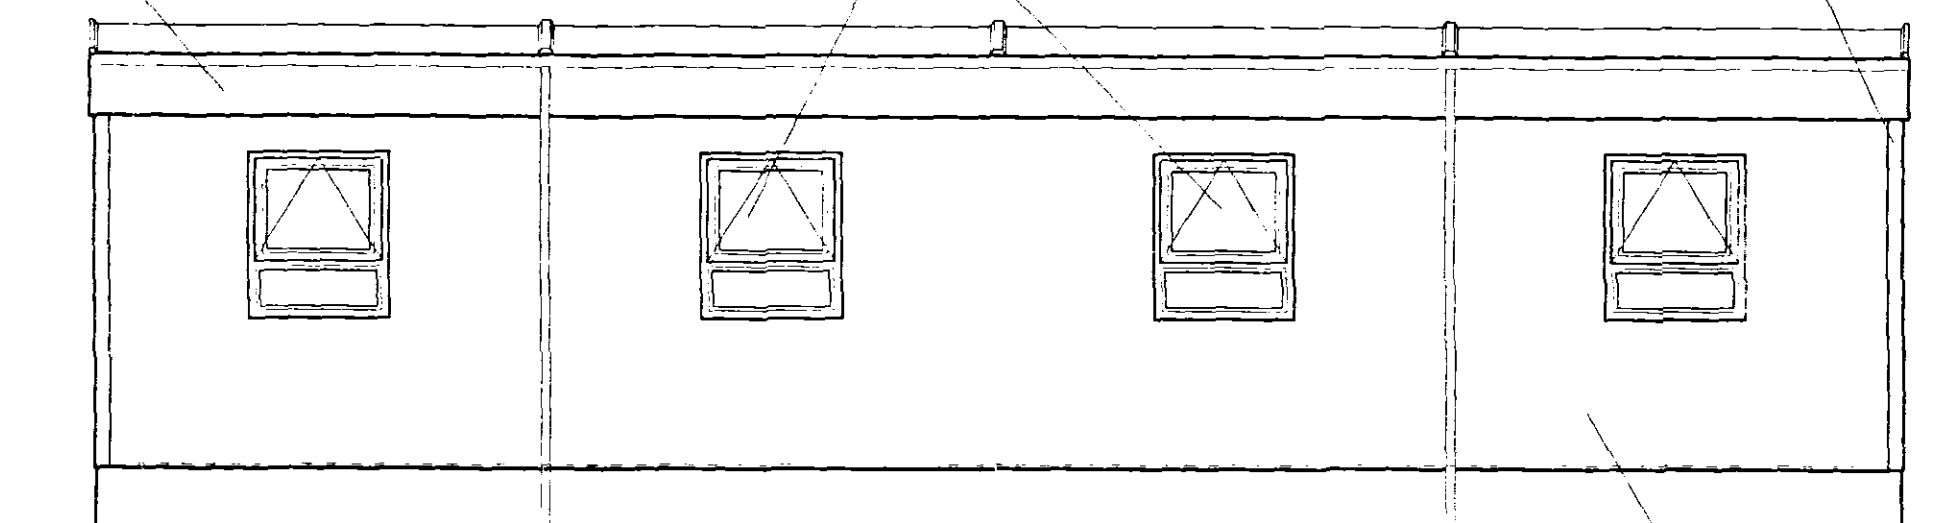


END ELEVATION

COLOURS:

EXTERNAL
MAIN BODY - SPL234 GREY
FASCIA - 18 B 29 RAVEN
CORNERS - 18 B 29 RAVEN
DOORS - 14 C 39 HOLLYBUSH
RWPS - BLACK

Main Body, Textured paint
finish applied to hardwood
faced exterior grade plywood.
Colour - SPL234 GREY

838 x 1981mm softwood 2XG
style with top panel glazed.
Colour - 14 C 39 HOLLYBUSH

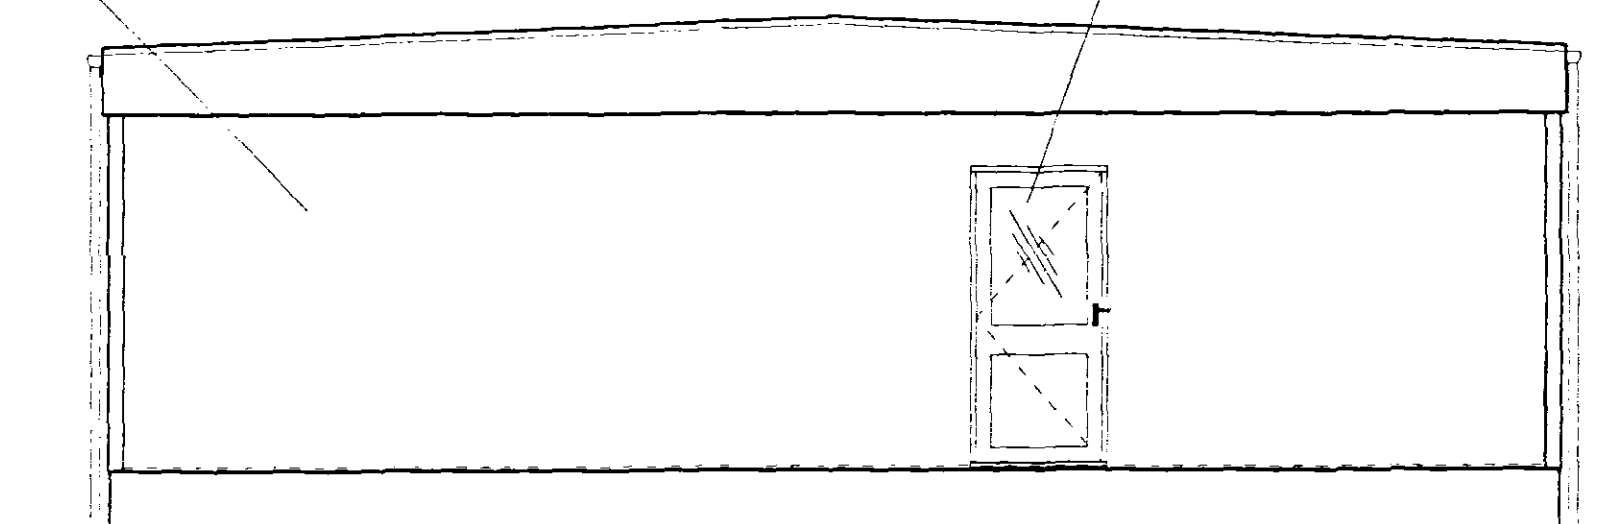


ENTRANCE ELEVATION

White uPVC framed, double glazed windows,
700 x 400mm fully opening, obscure glazed.

Roof covering of 'Uniroof' single
layer roofing system fully bonded
to exterior grade plywood deck.

Black uPVC rainwater
goods.

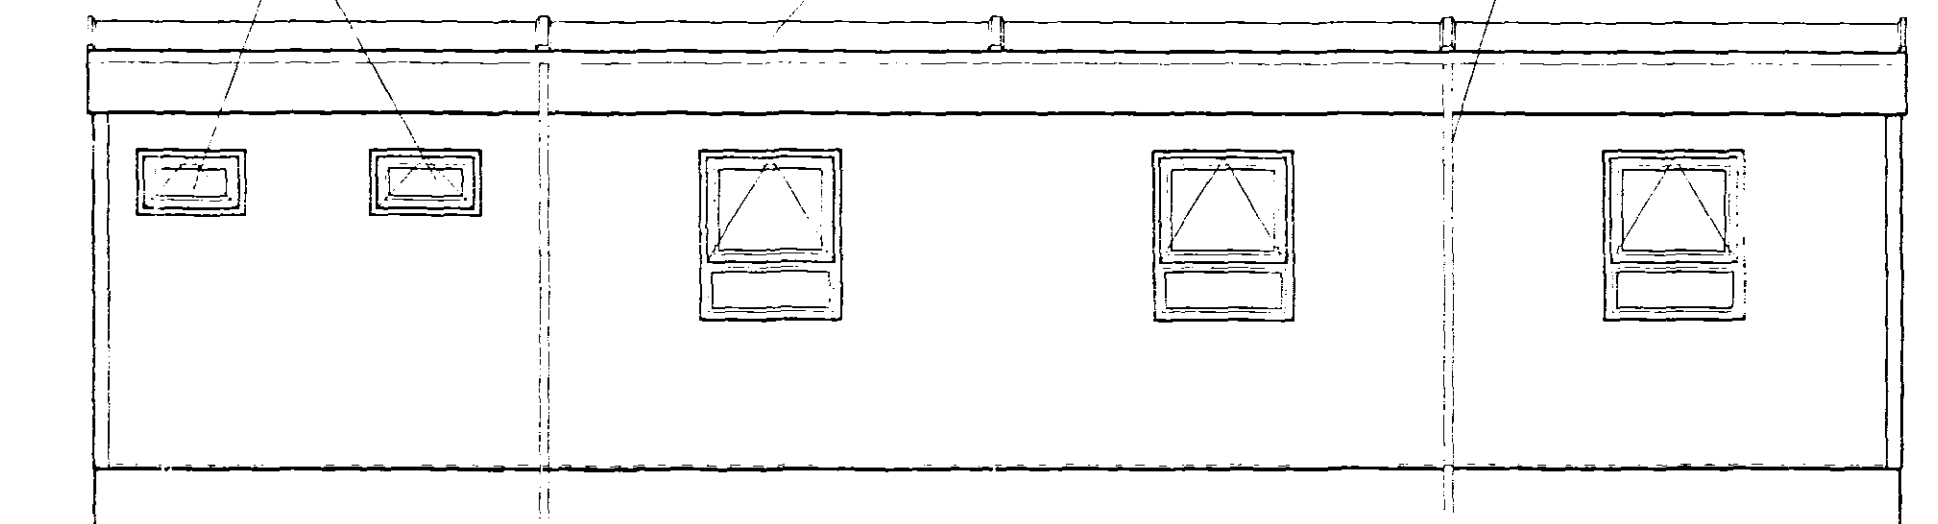

END ELEVATION

CARTER CABIN HIRE LTD.

TEL. 01553 810778
FAX. 01553 810793

Client *BANKS CARGILL - GEDNEY.*

Title PROPOSED 4 BAY MODULAR OFFICE
BUILDING - ELEVATIONS

Revisions	DRAWN	MAH
	SCALE	1:50
	DATE	28 / 11 / 03
	DRG No.	10399 - 5