

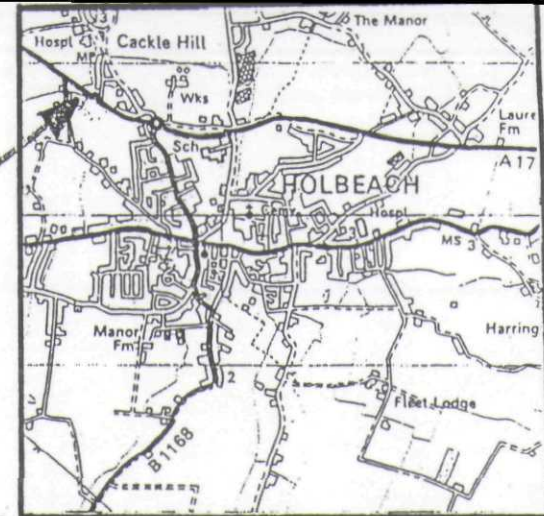


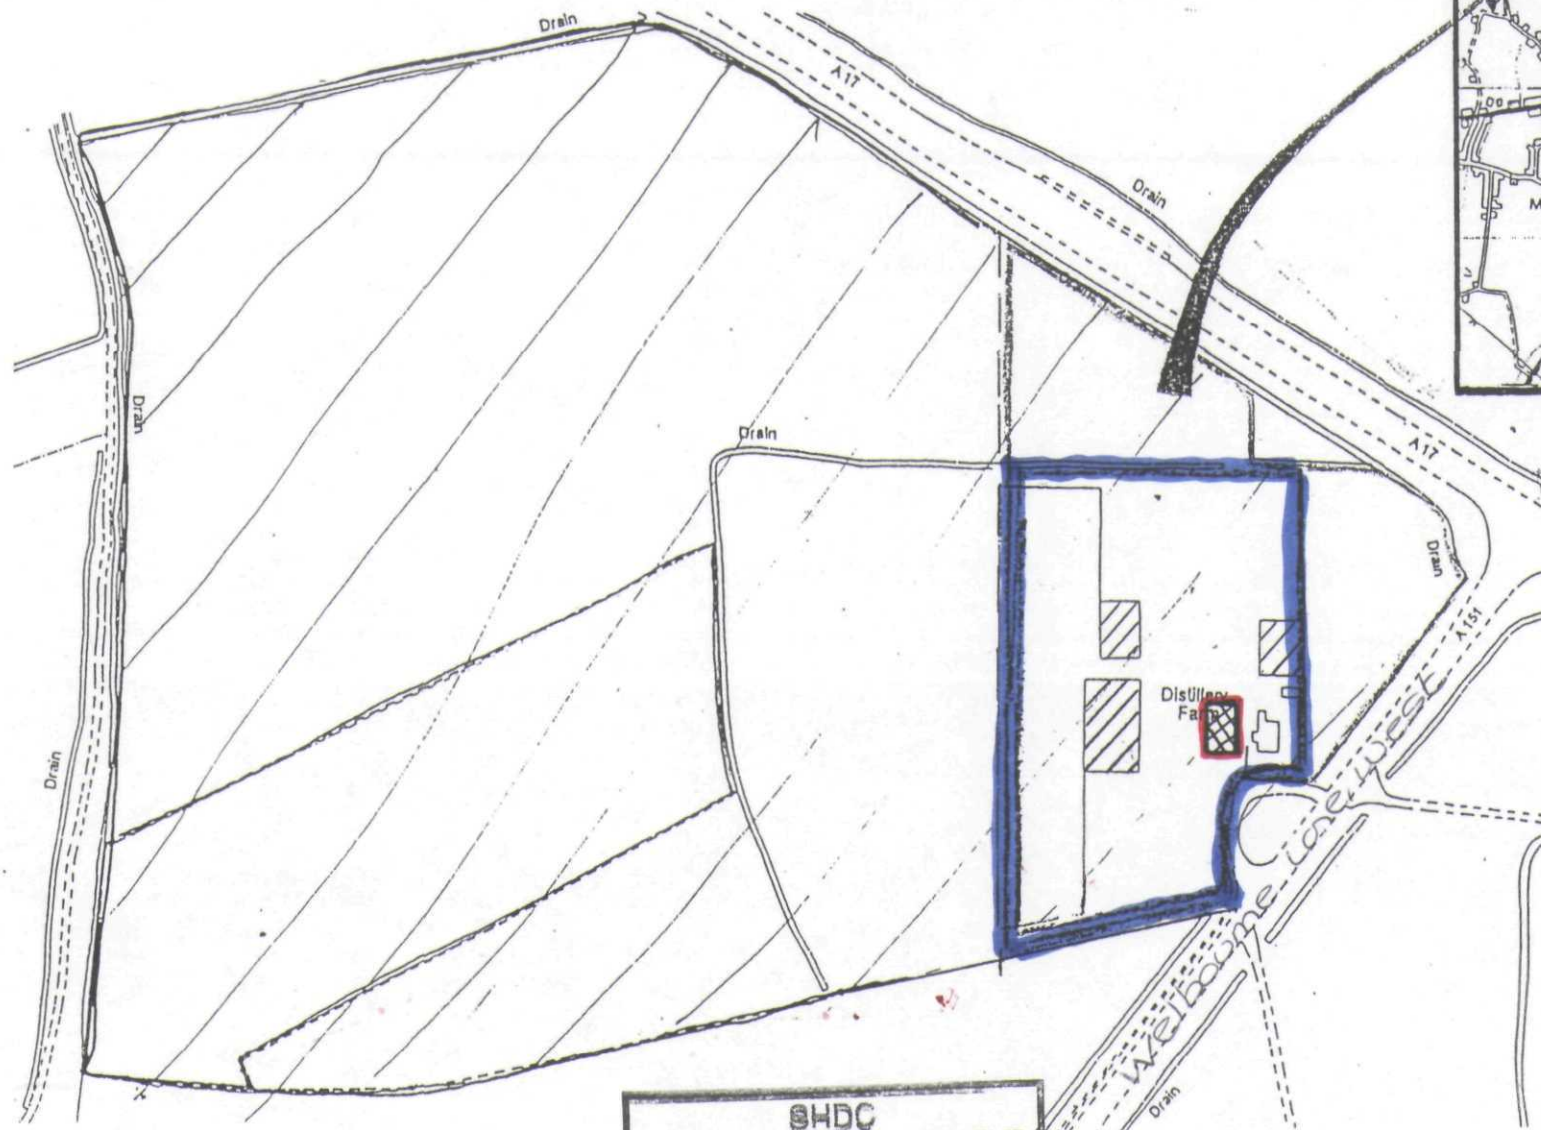

LOCATION PLAN

1:40,000

 

**DETERMINED
PLAN**

**BHDC
PLANNING & DEVELOPMENT**

- 1 SEP 2003

Ref 1061/03

Drawing No. 6659/001 SITE PLAN 1:2,500

B. MINOR BOUNDARY CHANGES

**Consulting Engineers
Civil Structural and Environmental**

Connaught Road, Attleborough, Norfolk NR17 2BW

PLANDERSON

Tel (0953) 452001
Fax (0953) 450955

PLTD