


EXISTING | PROPOSED

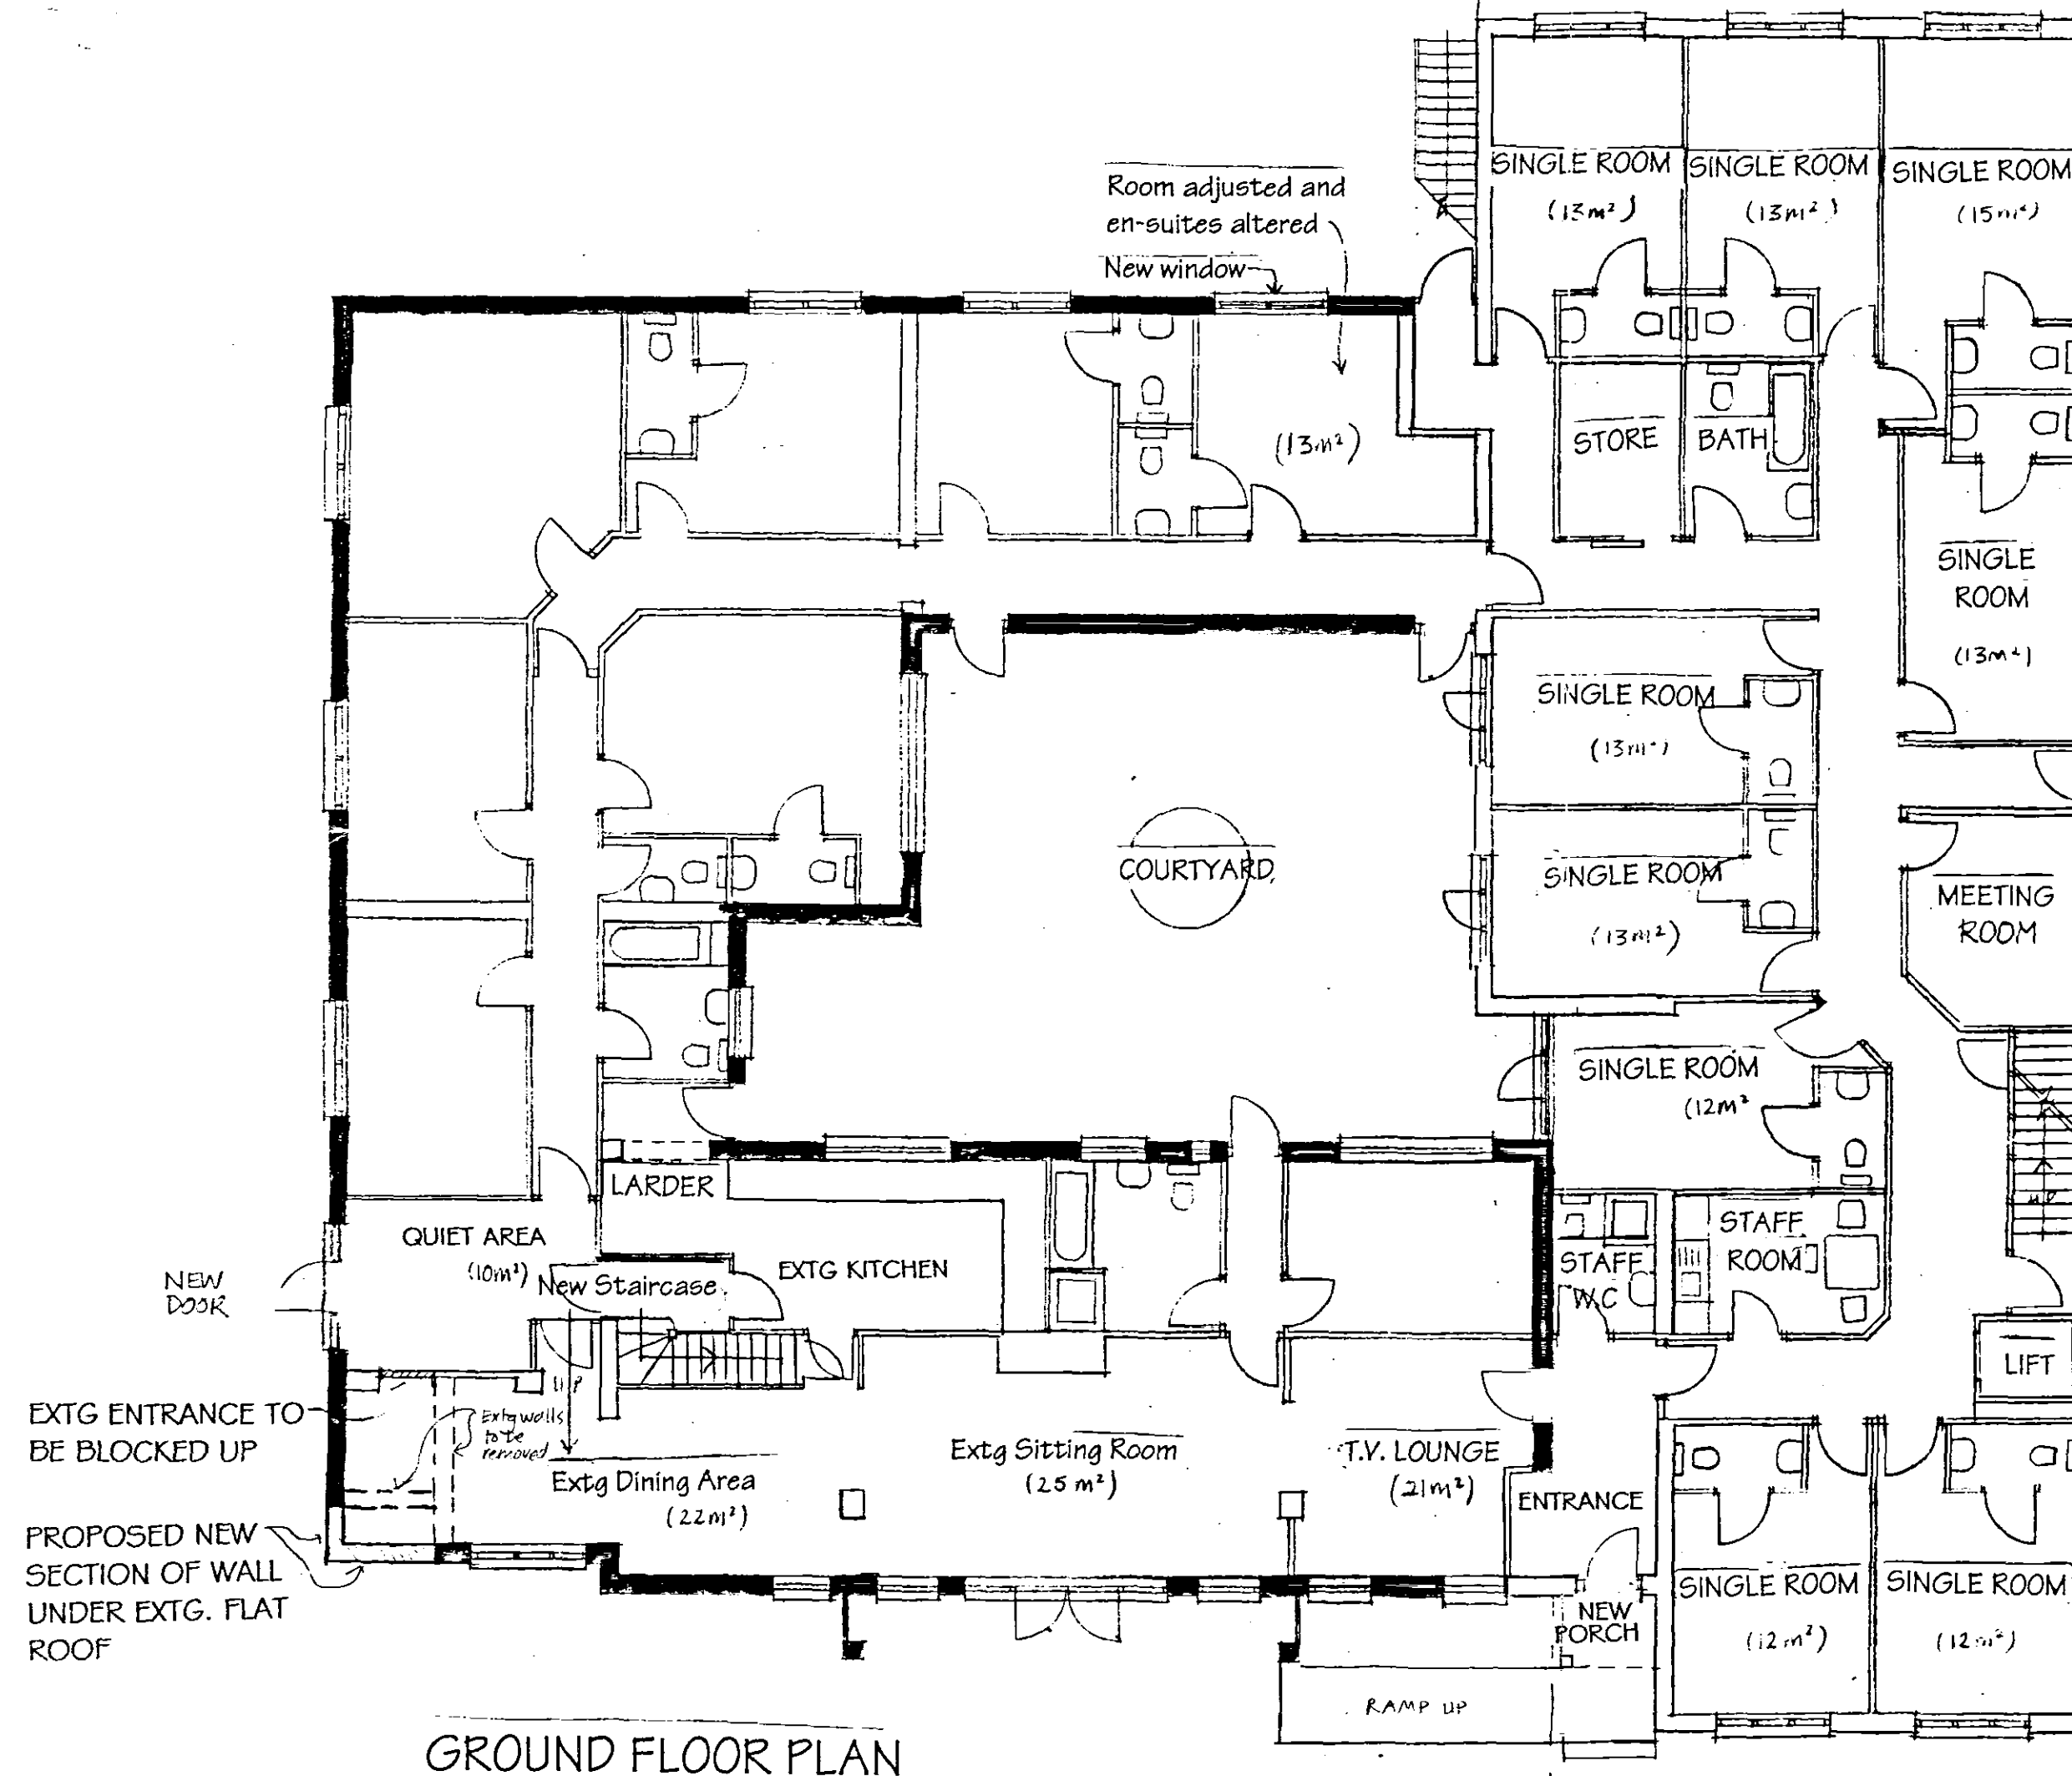

GROUND FLOOR PLAN

DETERMINED
PLAN

Planned 100% complete
01/07/2003
1066/06

EXISTING | PROPOSED EXTENSION
APPROVED UNDER
PLANNING PERMISSION
NO: H09/0502/97

PROPOSED EXTENSION TO,
MAYFIELD RESIDENTIAL HOME,
FLEET STREET, HOLBEACH
FOR, MR S. WALDEN
Proposed Ground Floor Plan- scale 1:100
Dwg. no. 03/09/01 Rev L (July 2006)