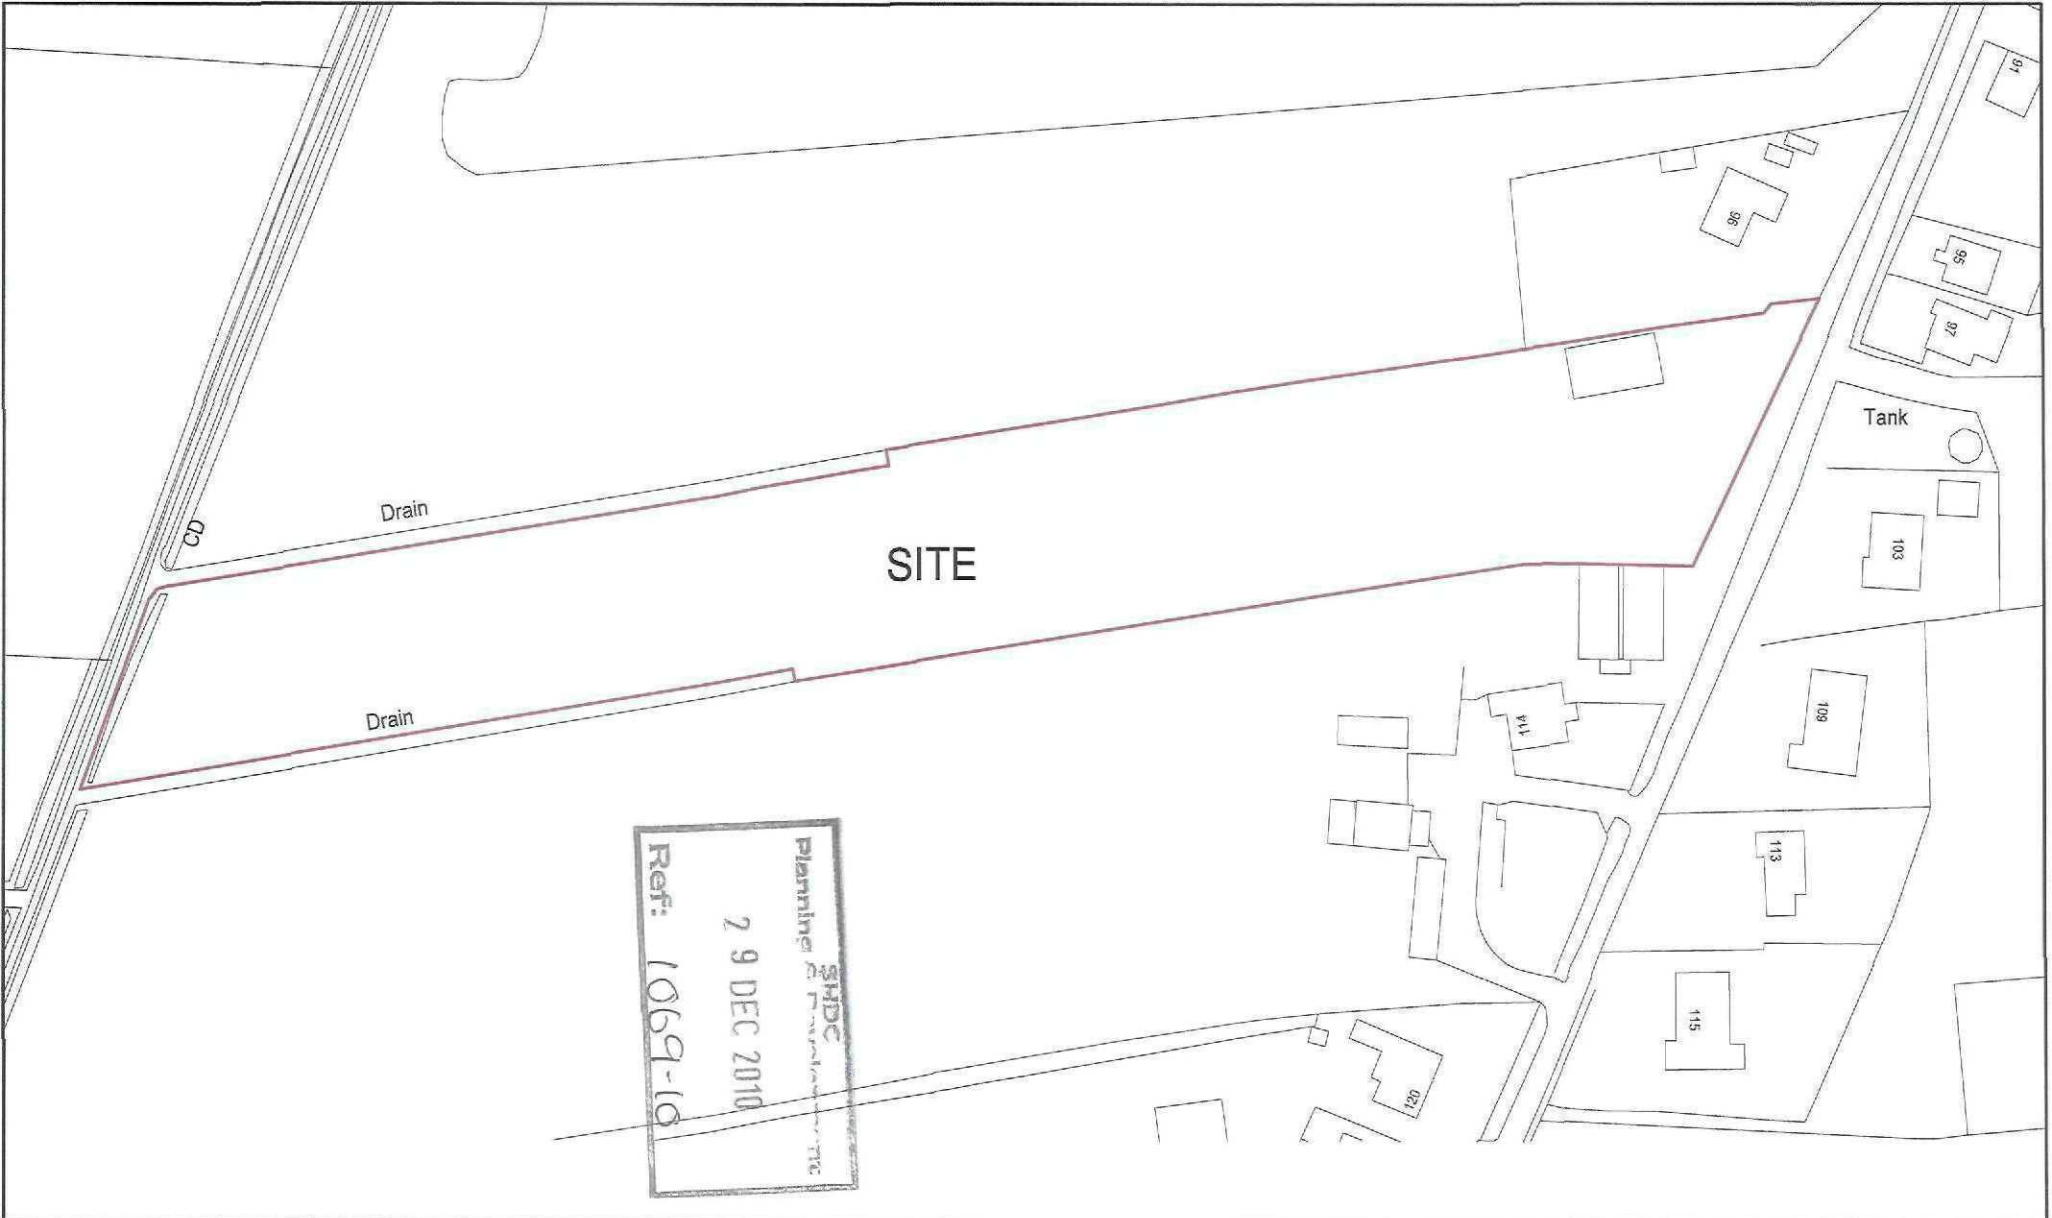


Division Drain

CD

Drain

Surface water
reservoir

Proposed
glasshouses

Existing
glasshouses

Proposed
storage
shed

Existing shed

Field

Drain

111

109

113

115


120

97

96


97

103

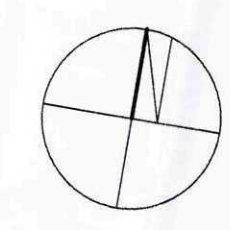


Planning
29 DEC 2010
Ref: 1069-10



Scale 1:500 - A1

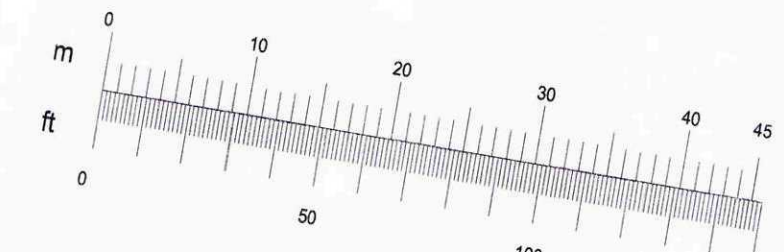


PROPOSED GLASSHOUSE

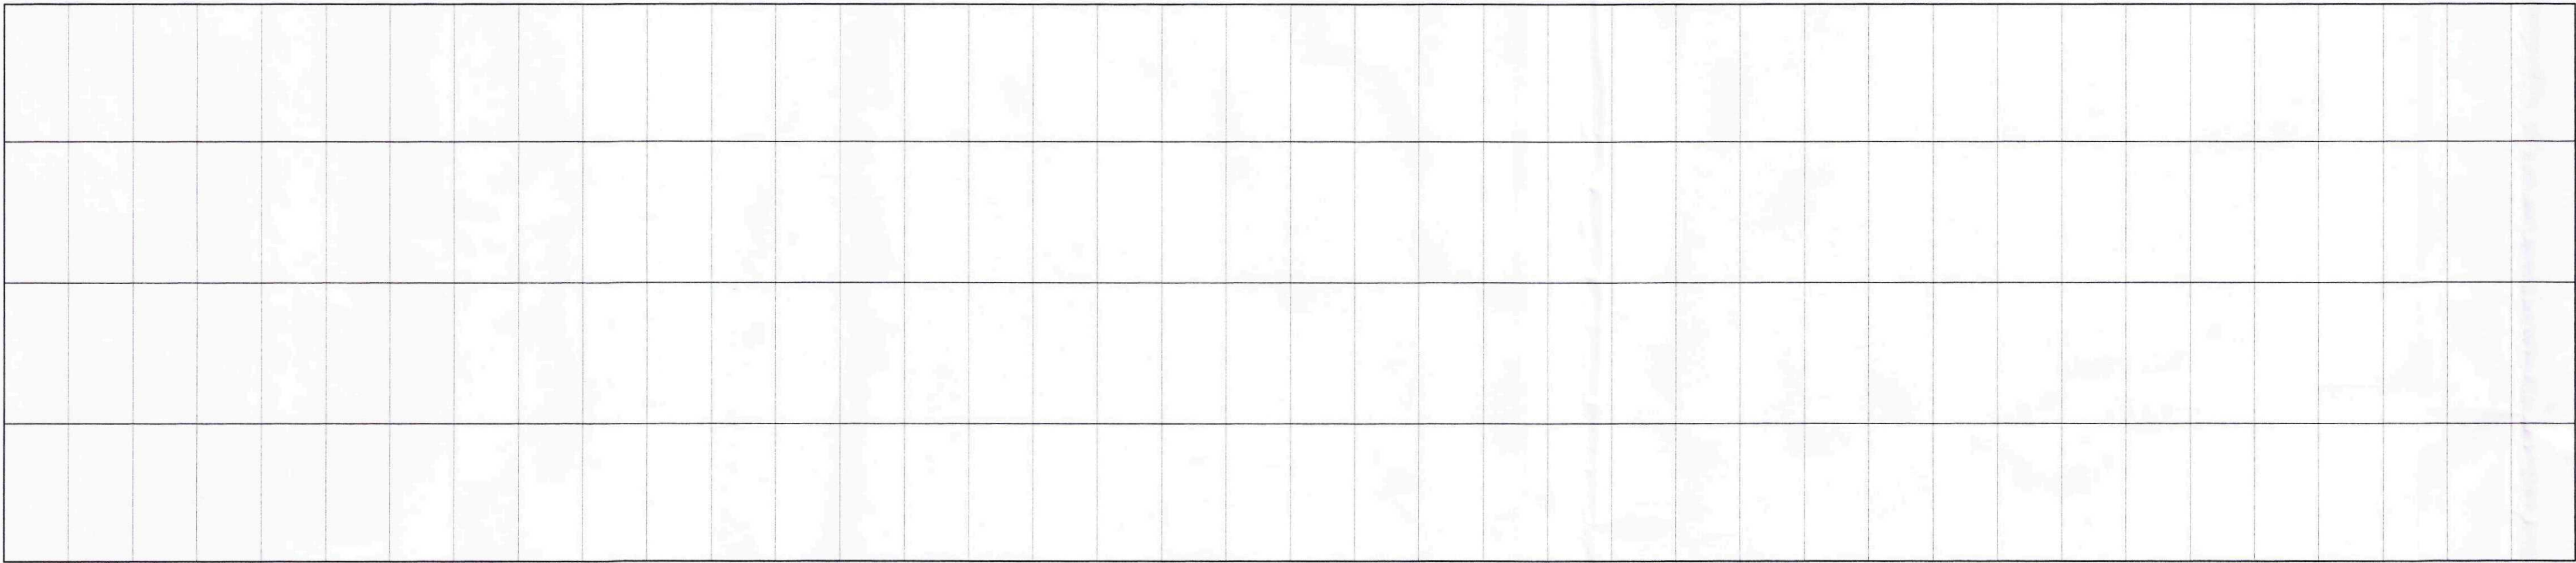


PLAN

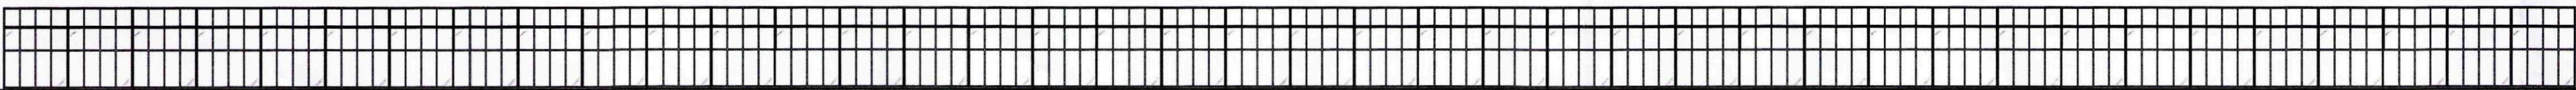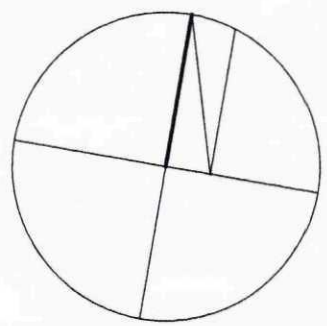


NORTH ELEVATION

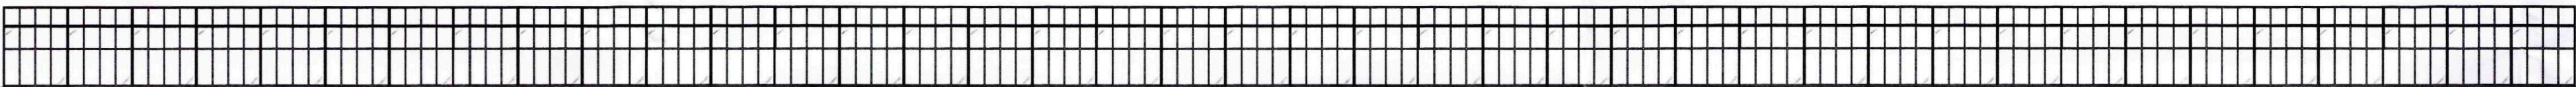

SOUTH ELEVATION

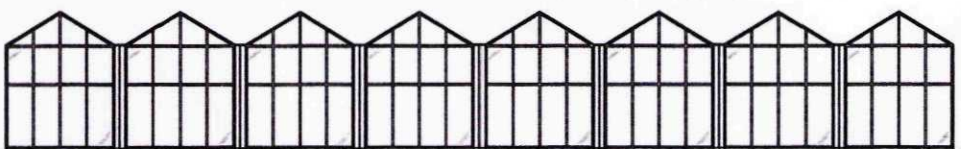


EAST ELEVATION

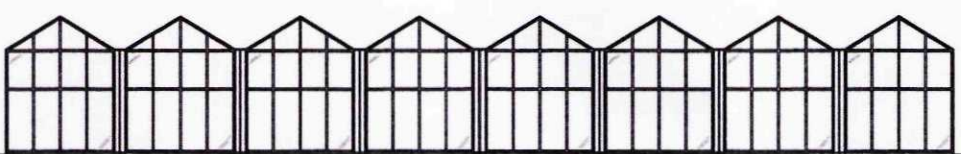


WEST ELEVATION


PROPOSED STORAGE SHED

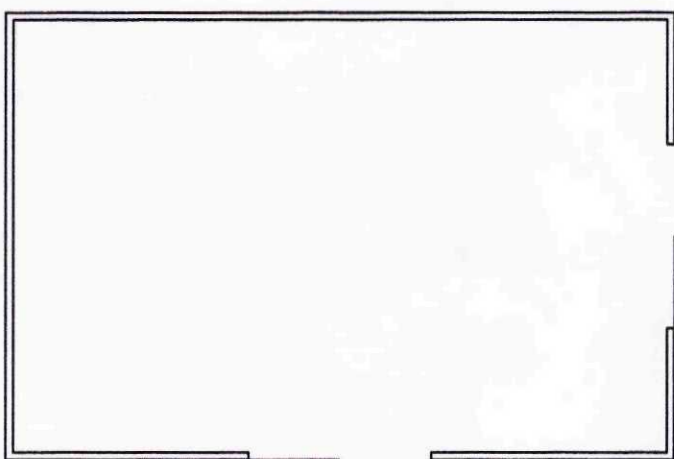


PLAN

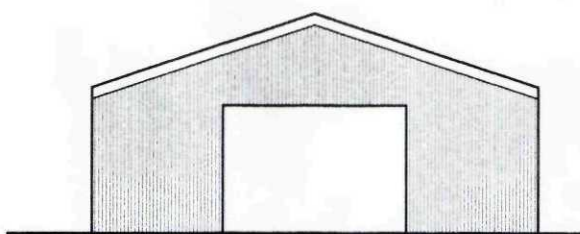


EAST ELEVATION

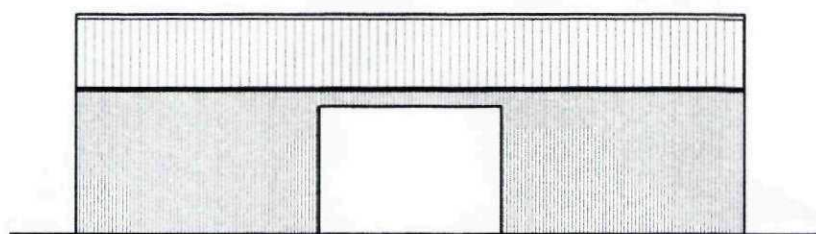

SOUTH ELEVATION

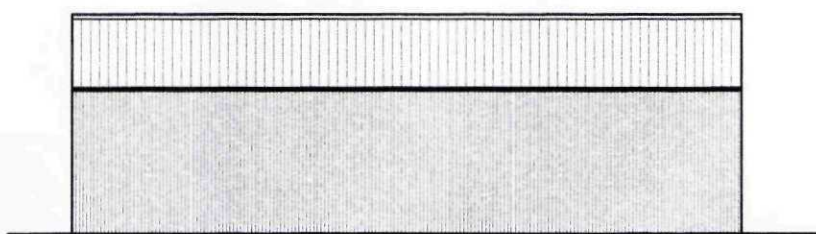

NORTH ELEVATION

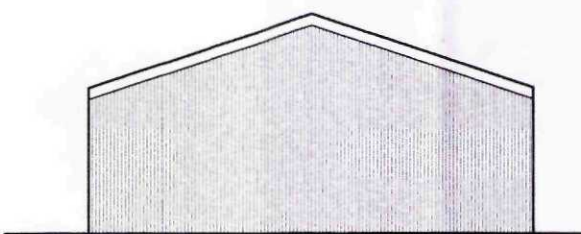

WEST ELEVATION

Planning
2 9 DEC 2010
Ref: 1069-10

Scale 1:200 - A1
0 1 2 3 4 5 6 7 8 9 10 11 12 13 14 15 16 17
m
0 5 10 15 20 25 30 35 40 45 50 55