


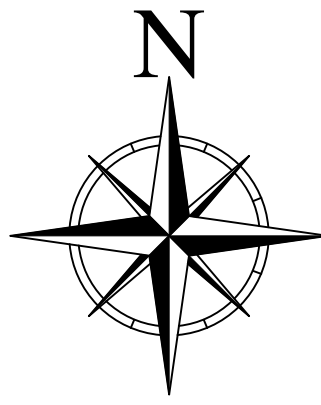


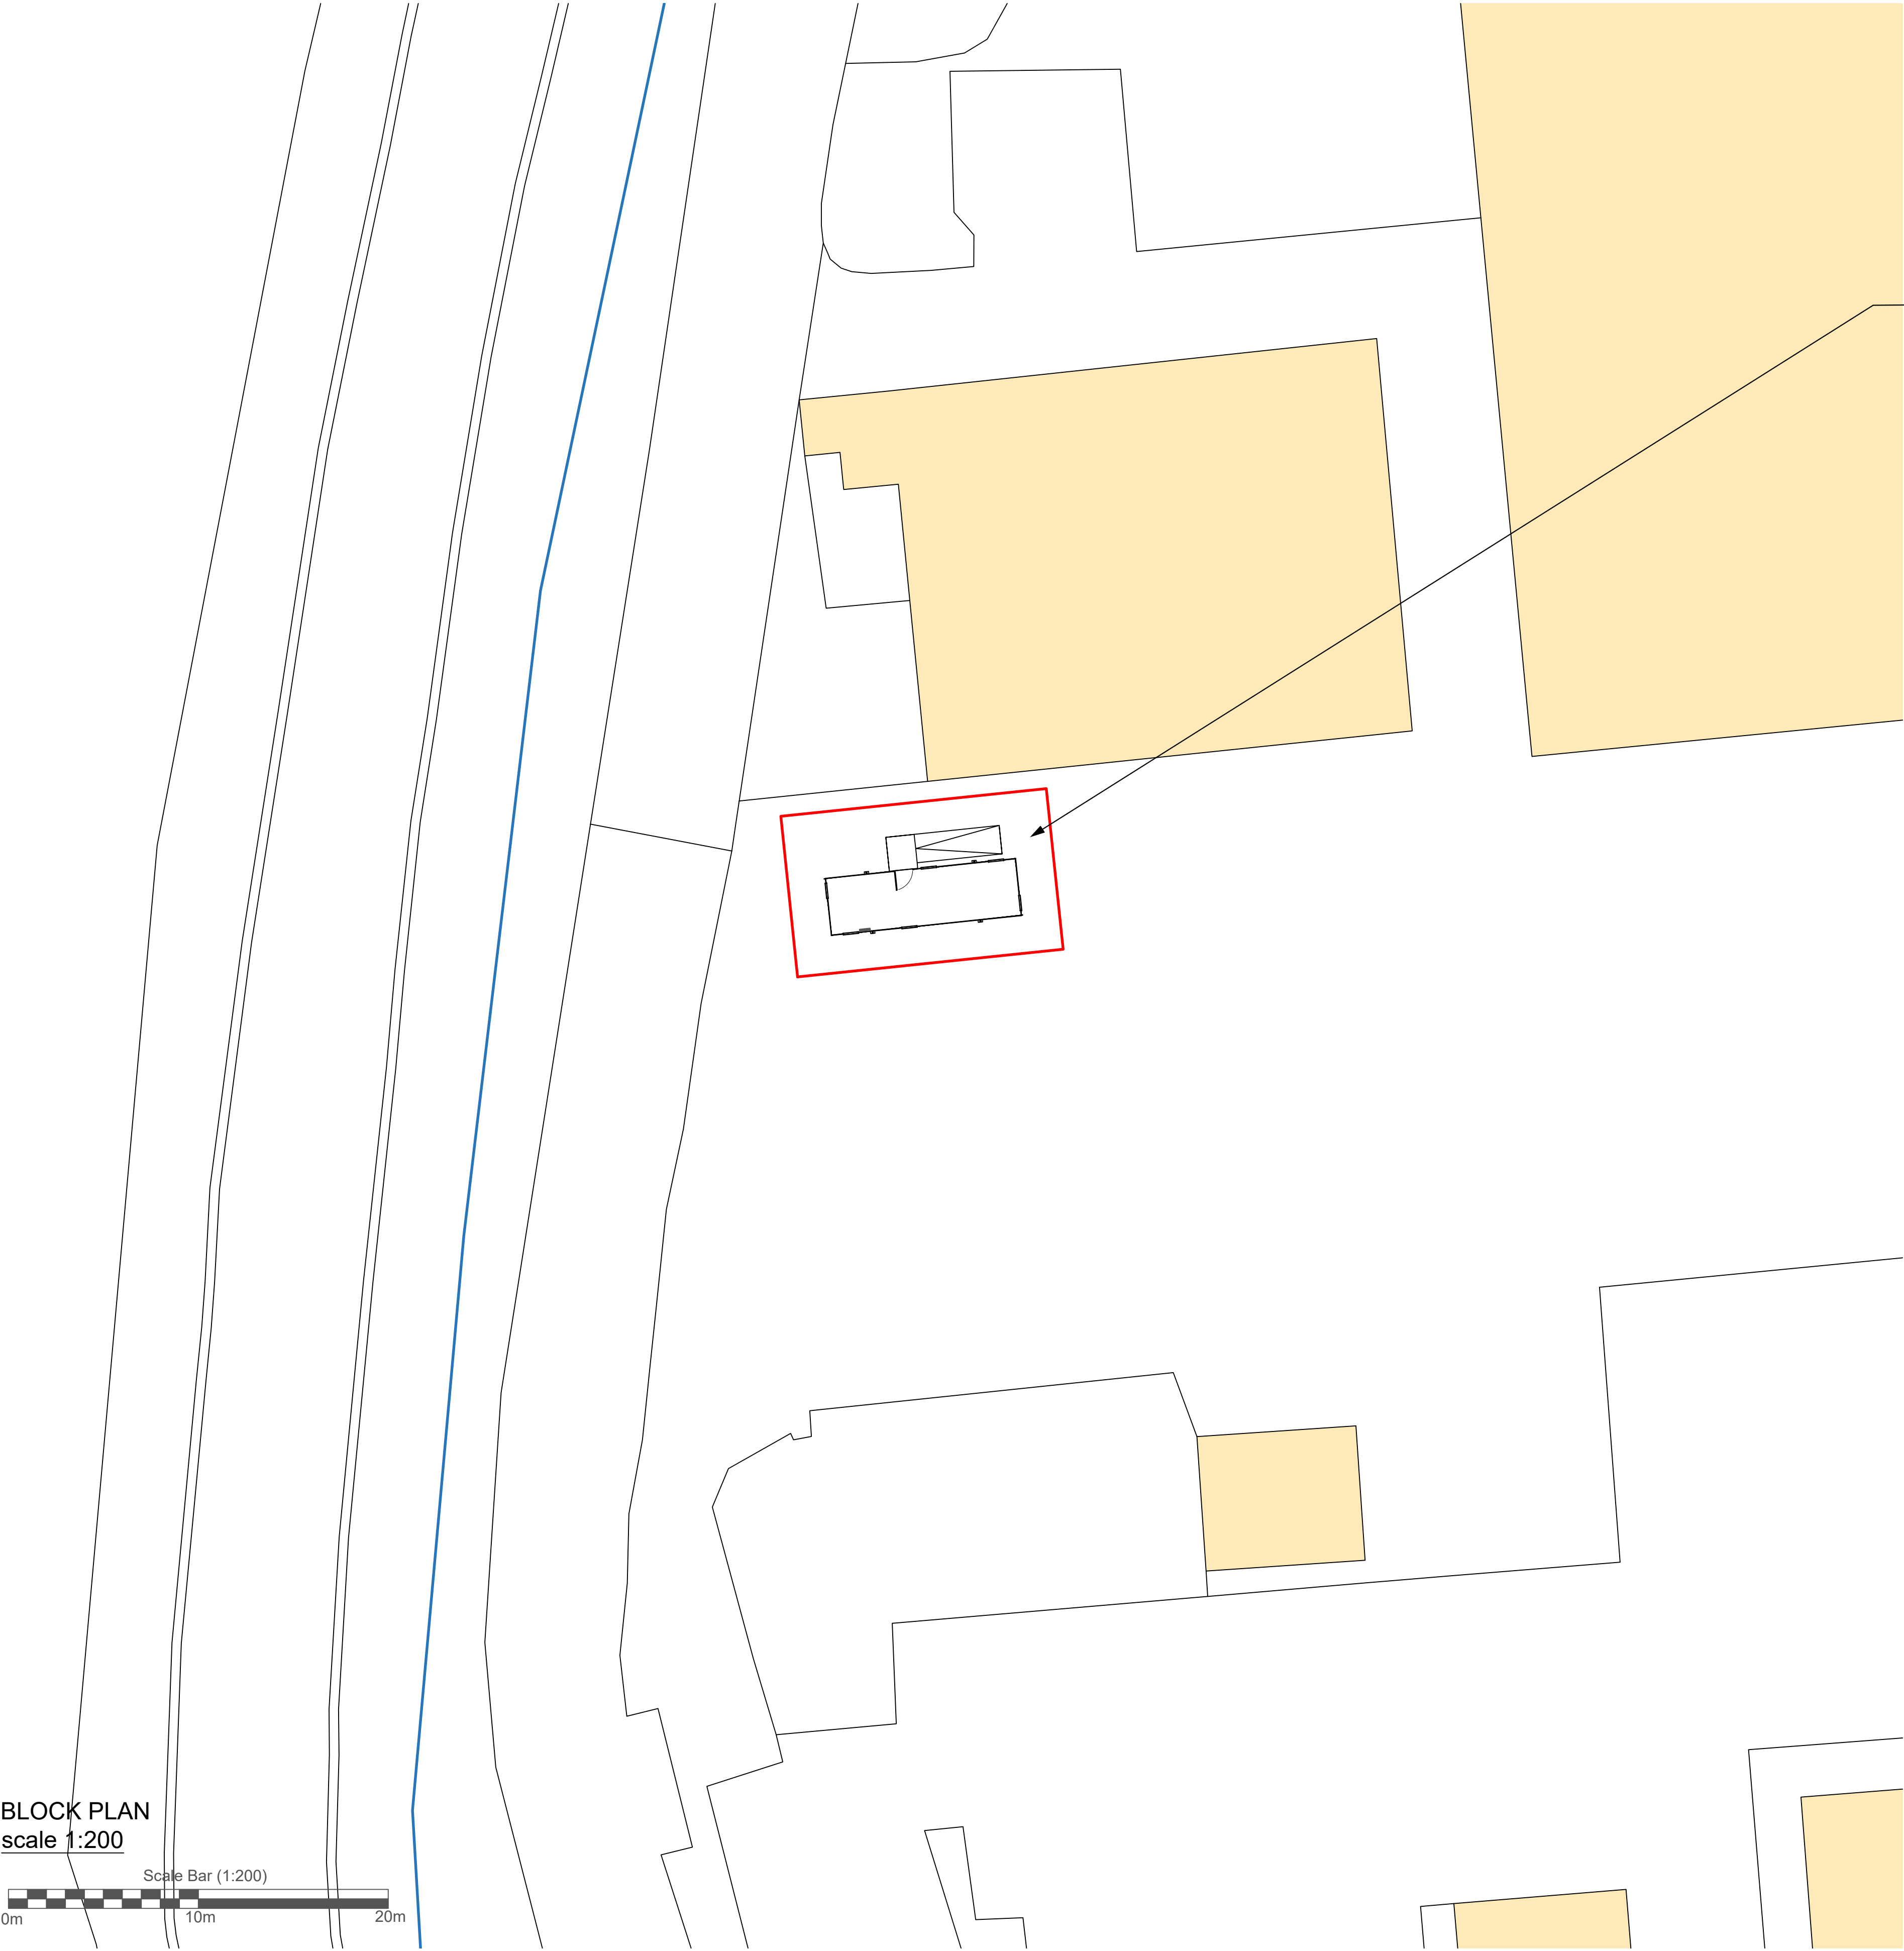

Proposed location of
single storey
Portakabin Building.

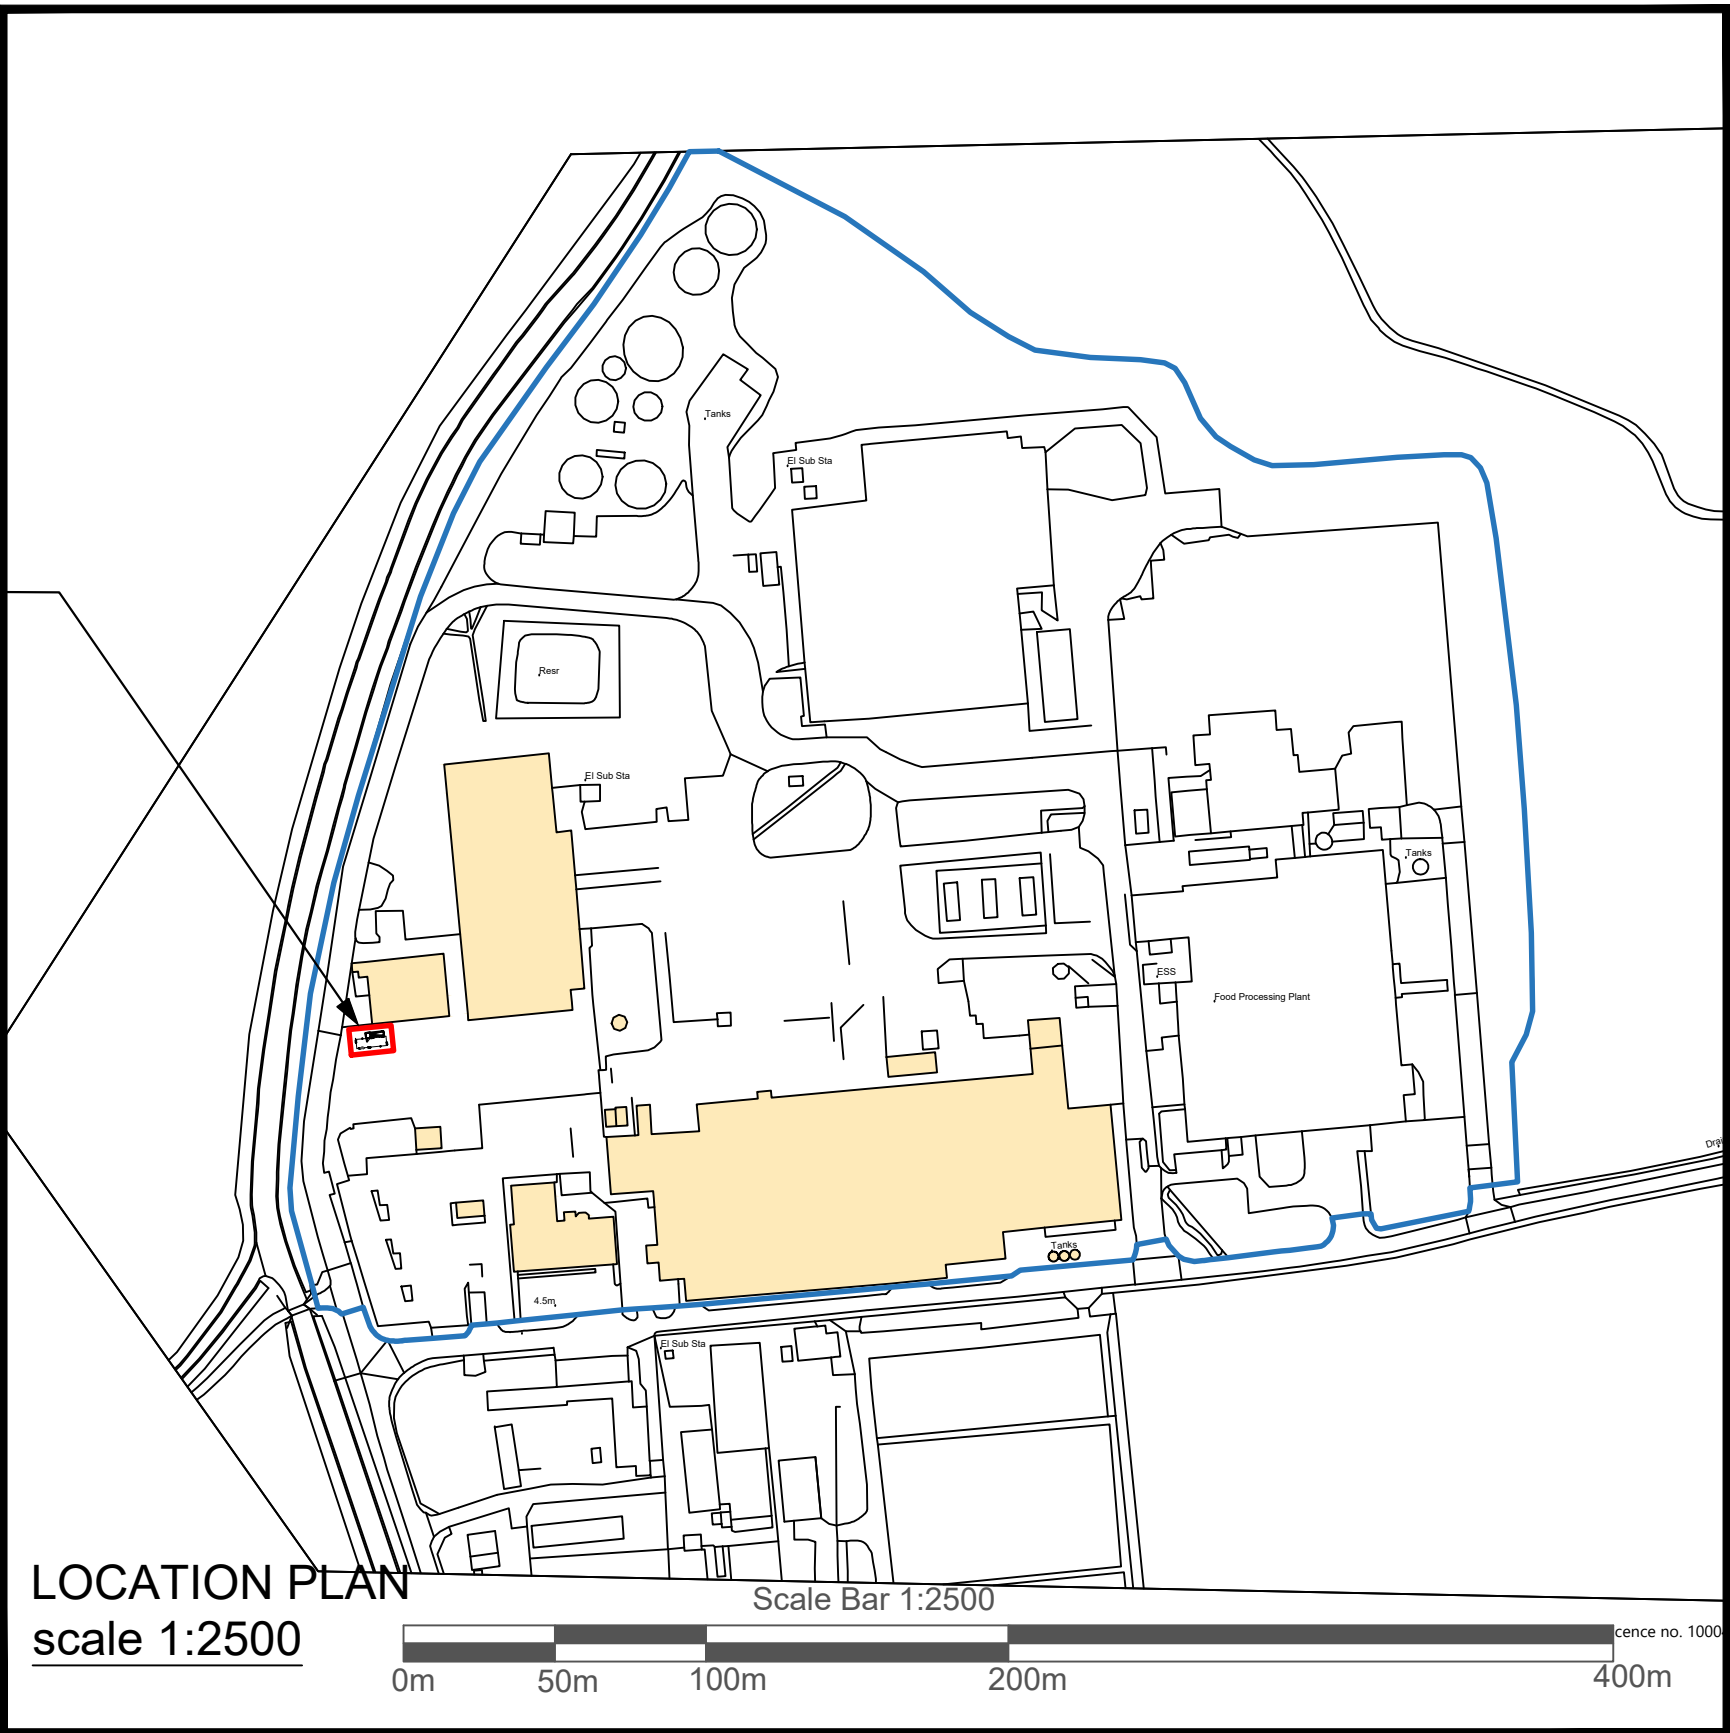

© Crown Copyright 2006
Reproduction in whole or in part is prohibited
without the prior permission of Ordnance Survey.

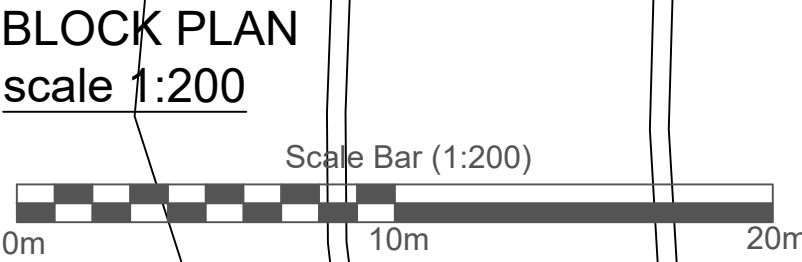

Portakabin Limited 2000
This drawing is the property of Portakabin Limited,
it must not be copied or reproduced or divulged
to anyone without written permission.

- NOTES:**
- Site plan is based on existing Ordnance Survey information
 - Responsibility is not accepted for errors made by others in scaling from this drawing. Contractors must check all dimensions on site. Discrepancies must be reported to the drawing owner before proceeding.
- KEY:**
- Application Boundary
 - Area owned by client but not in application

Portakabin				
Title				
Proposed Block Plan				
Bakkavor Holbeach				
at Sluice Road, Holbeach St Marks, Spalding, PE12 8HF				
Date: 21st October 2020				
Scale : 1:200 & 1:2500 @ A1				
Drawing Number				
TM420059392				
Rev.	Date	Notes		