



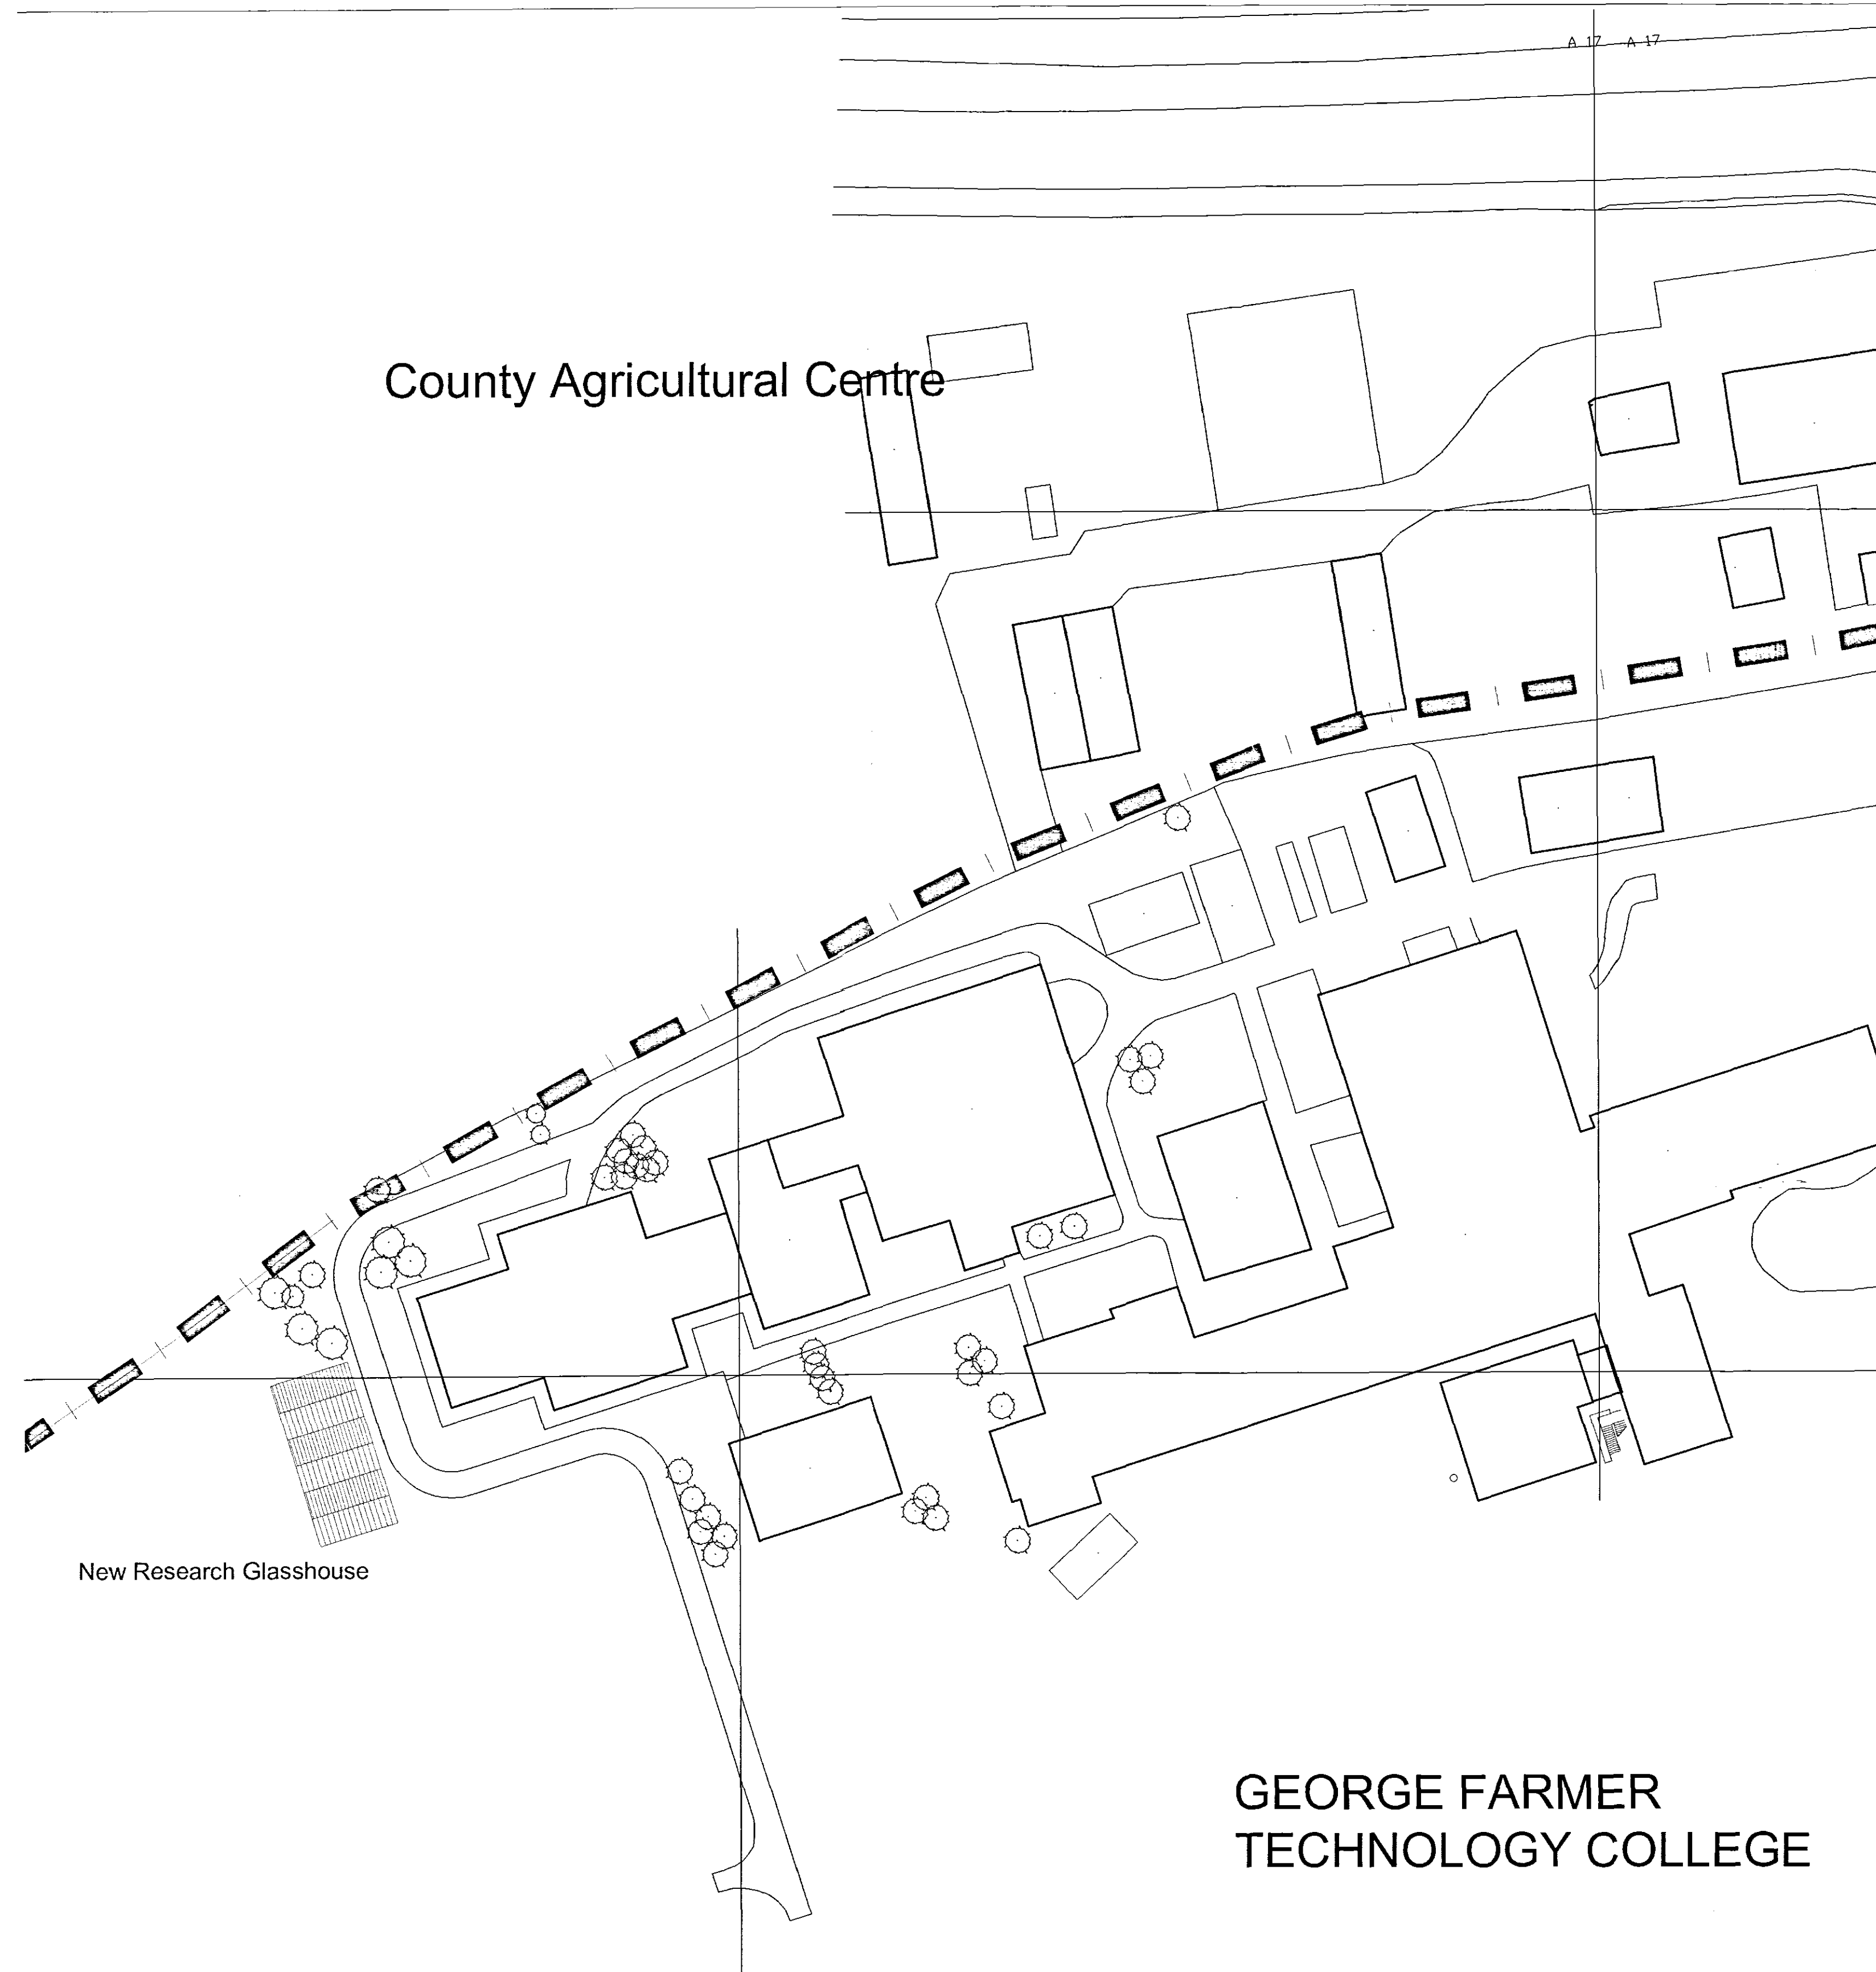

Site Plan - 1:500

GEORGE FARMER
TECHNOLOGY COLLEGE

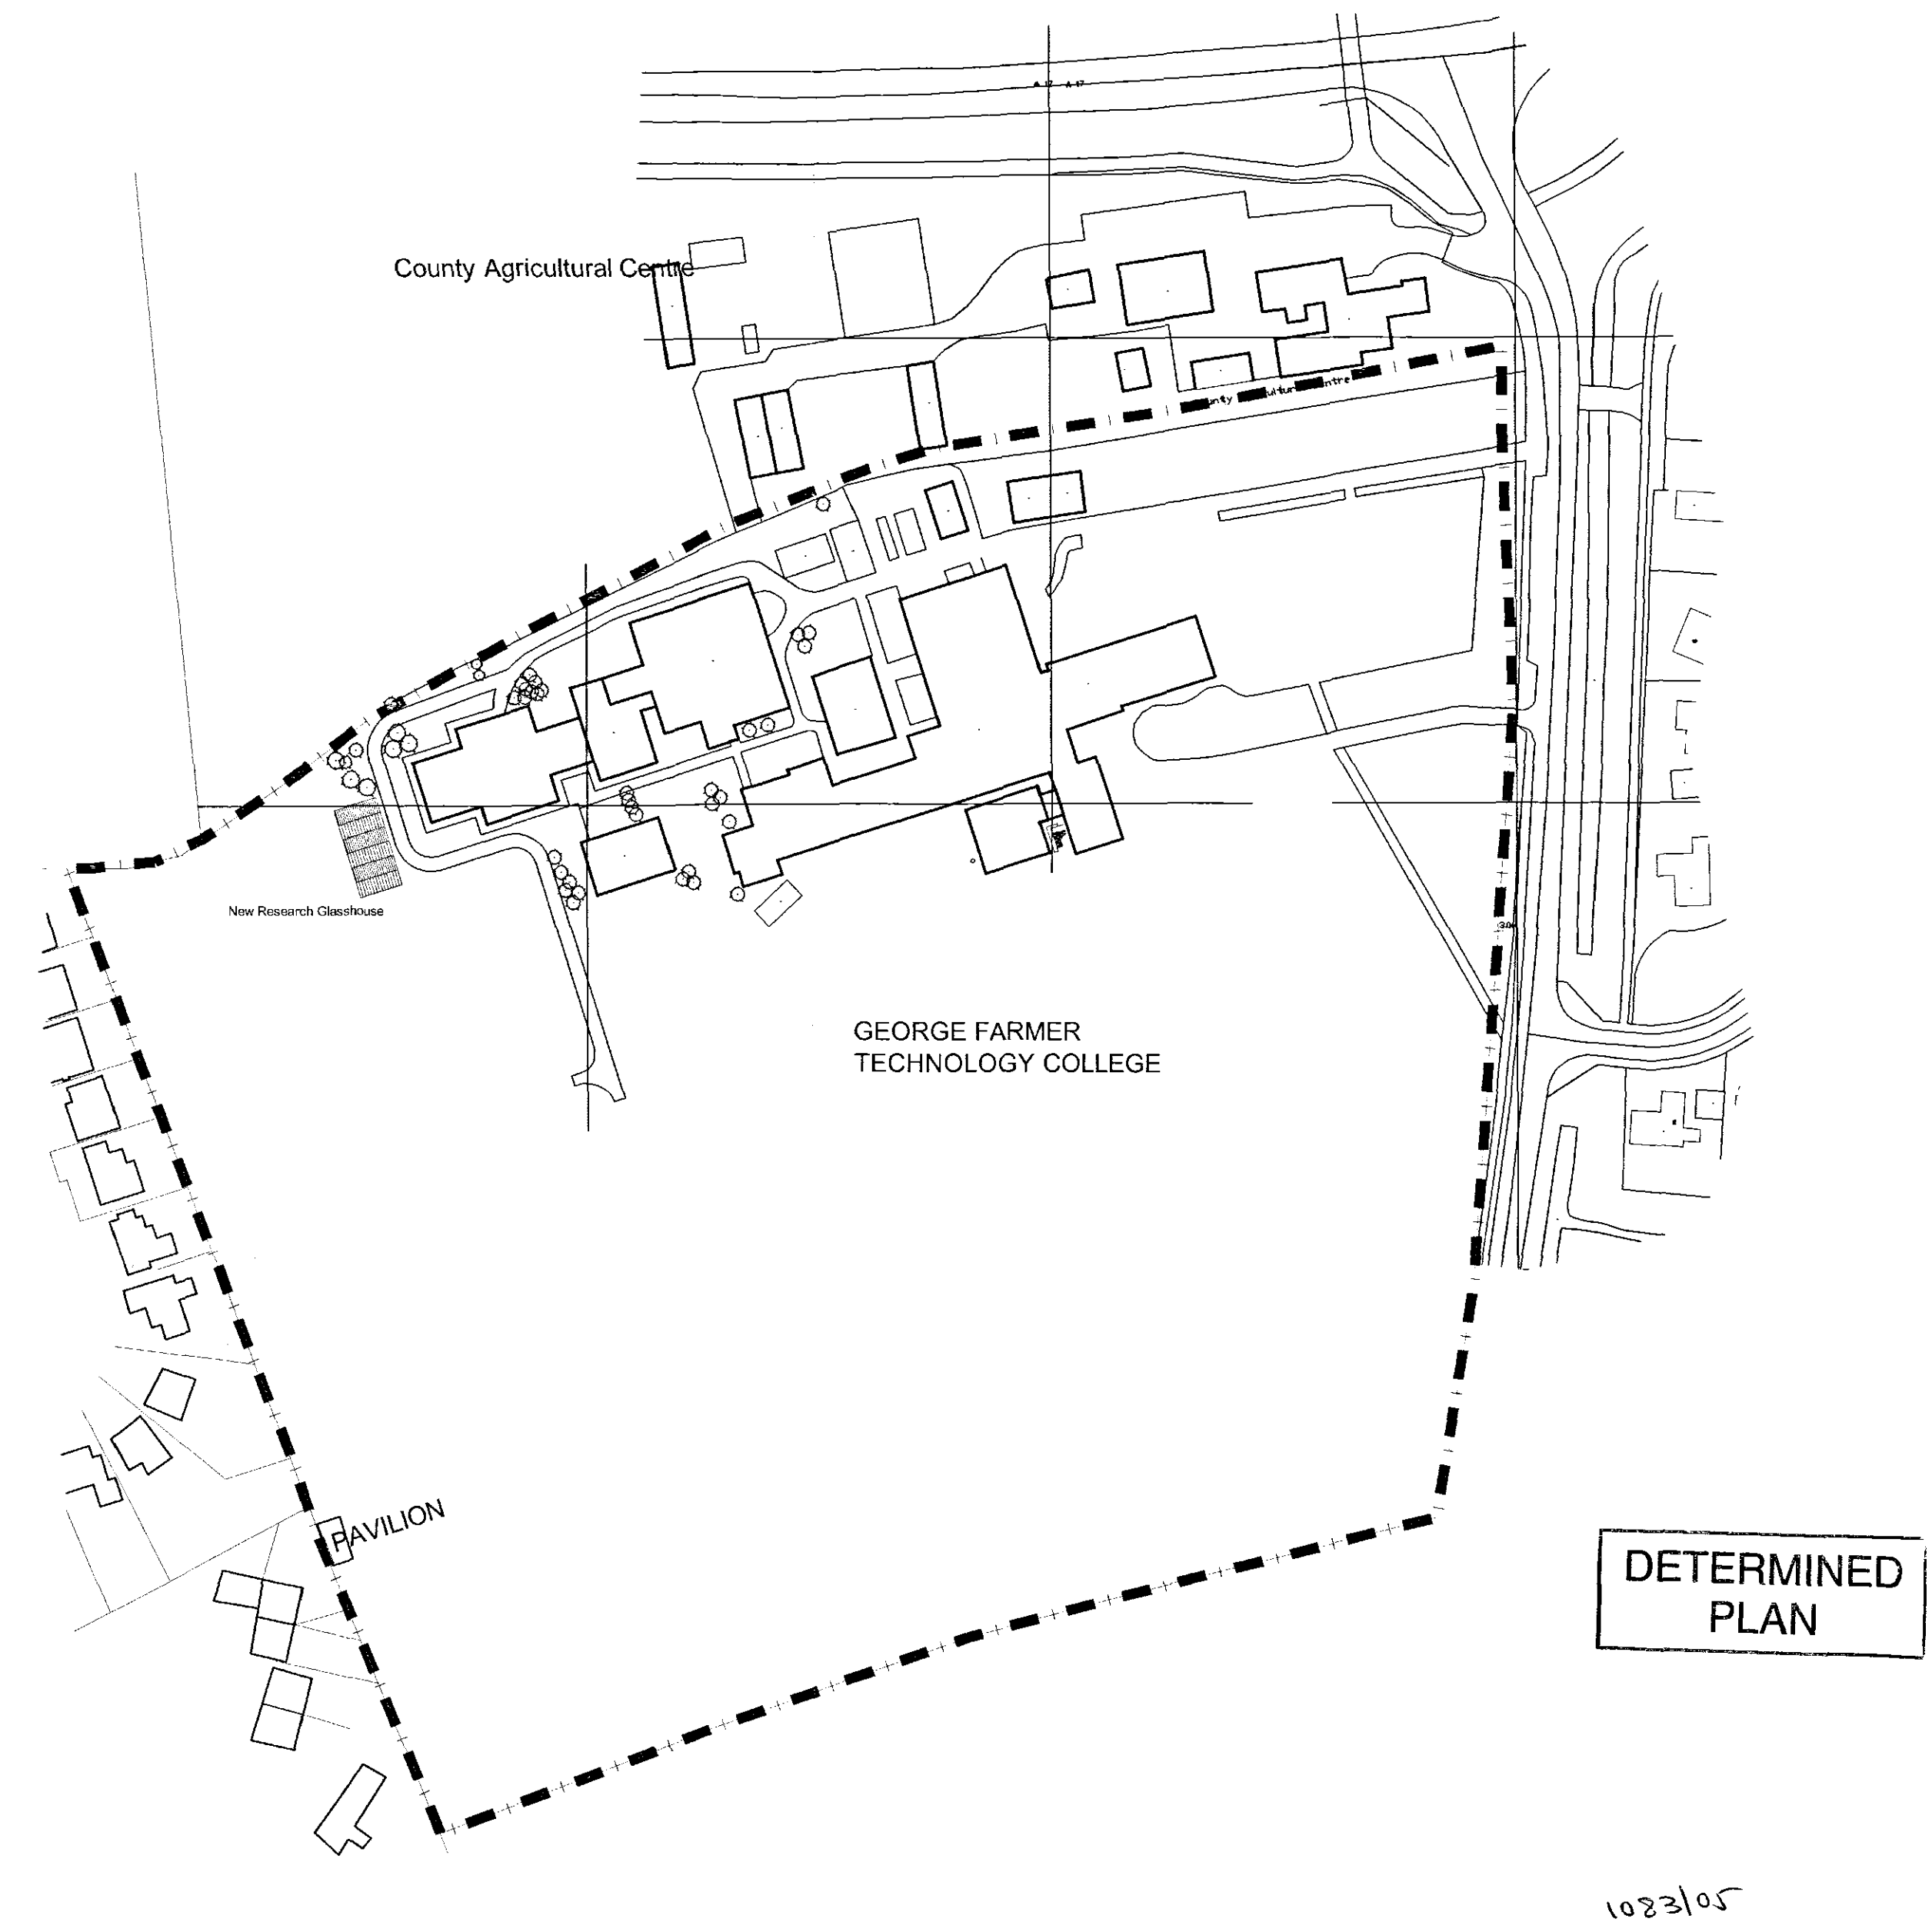

Location Plan - 1:1250

DETERMINED
PLAN

Reproduced from O.S. 1:1250 scale plan by permission of Ordnance
Survey on behalf of The Controller of her Majesty's Stationary Office.
© Crown copyright. All rights reserved. Licence number 100044226

copyright reserved ©

DO ARCHITECTURAL SOLUTIONS LIMITED
ARCHITECTURAL AND PLANNING SERVICES
26, SOUTHGATE, SLEAFORD, LINCOLNSHIRE, NG34 7RY
TEL NO. 01529 308611; FAX NO. 01529 308612
E-mail - dsarchitectural@btconnect.com



Client The Governors of George Farmer Technology
College
Project Proposed Research Glasshouse

Drawing Title	Site and Location Plans	Drawing number	dc062:L.03
Scale	1:2500 and 1:500	Drawn	CPD
Date	Aug 05	Checked	

REVISIONS