




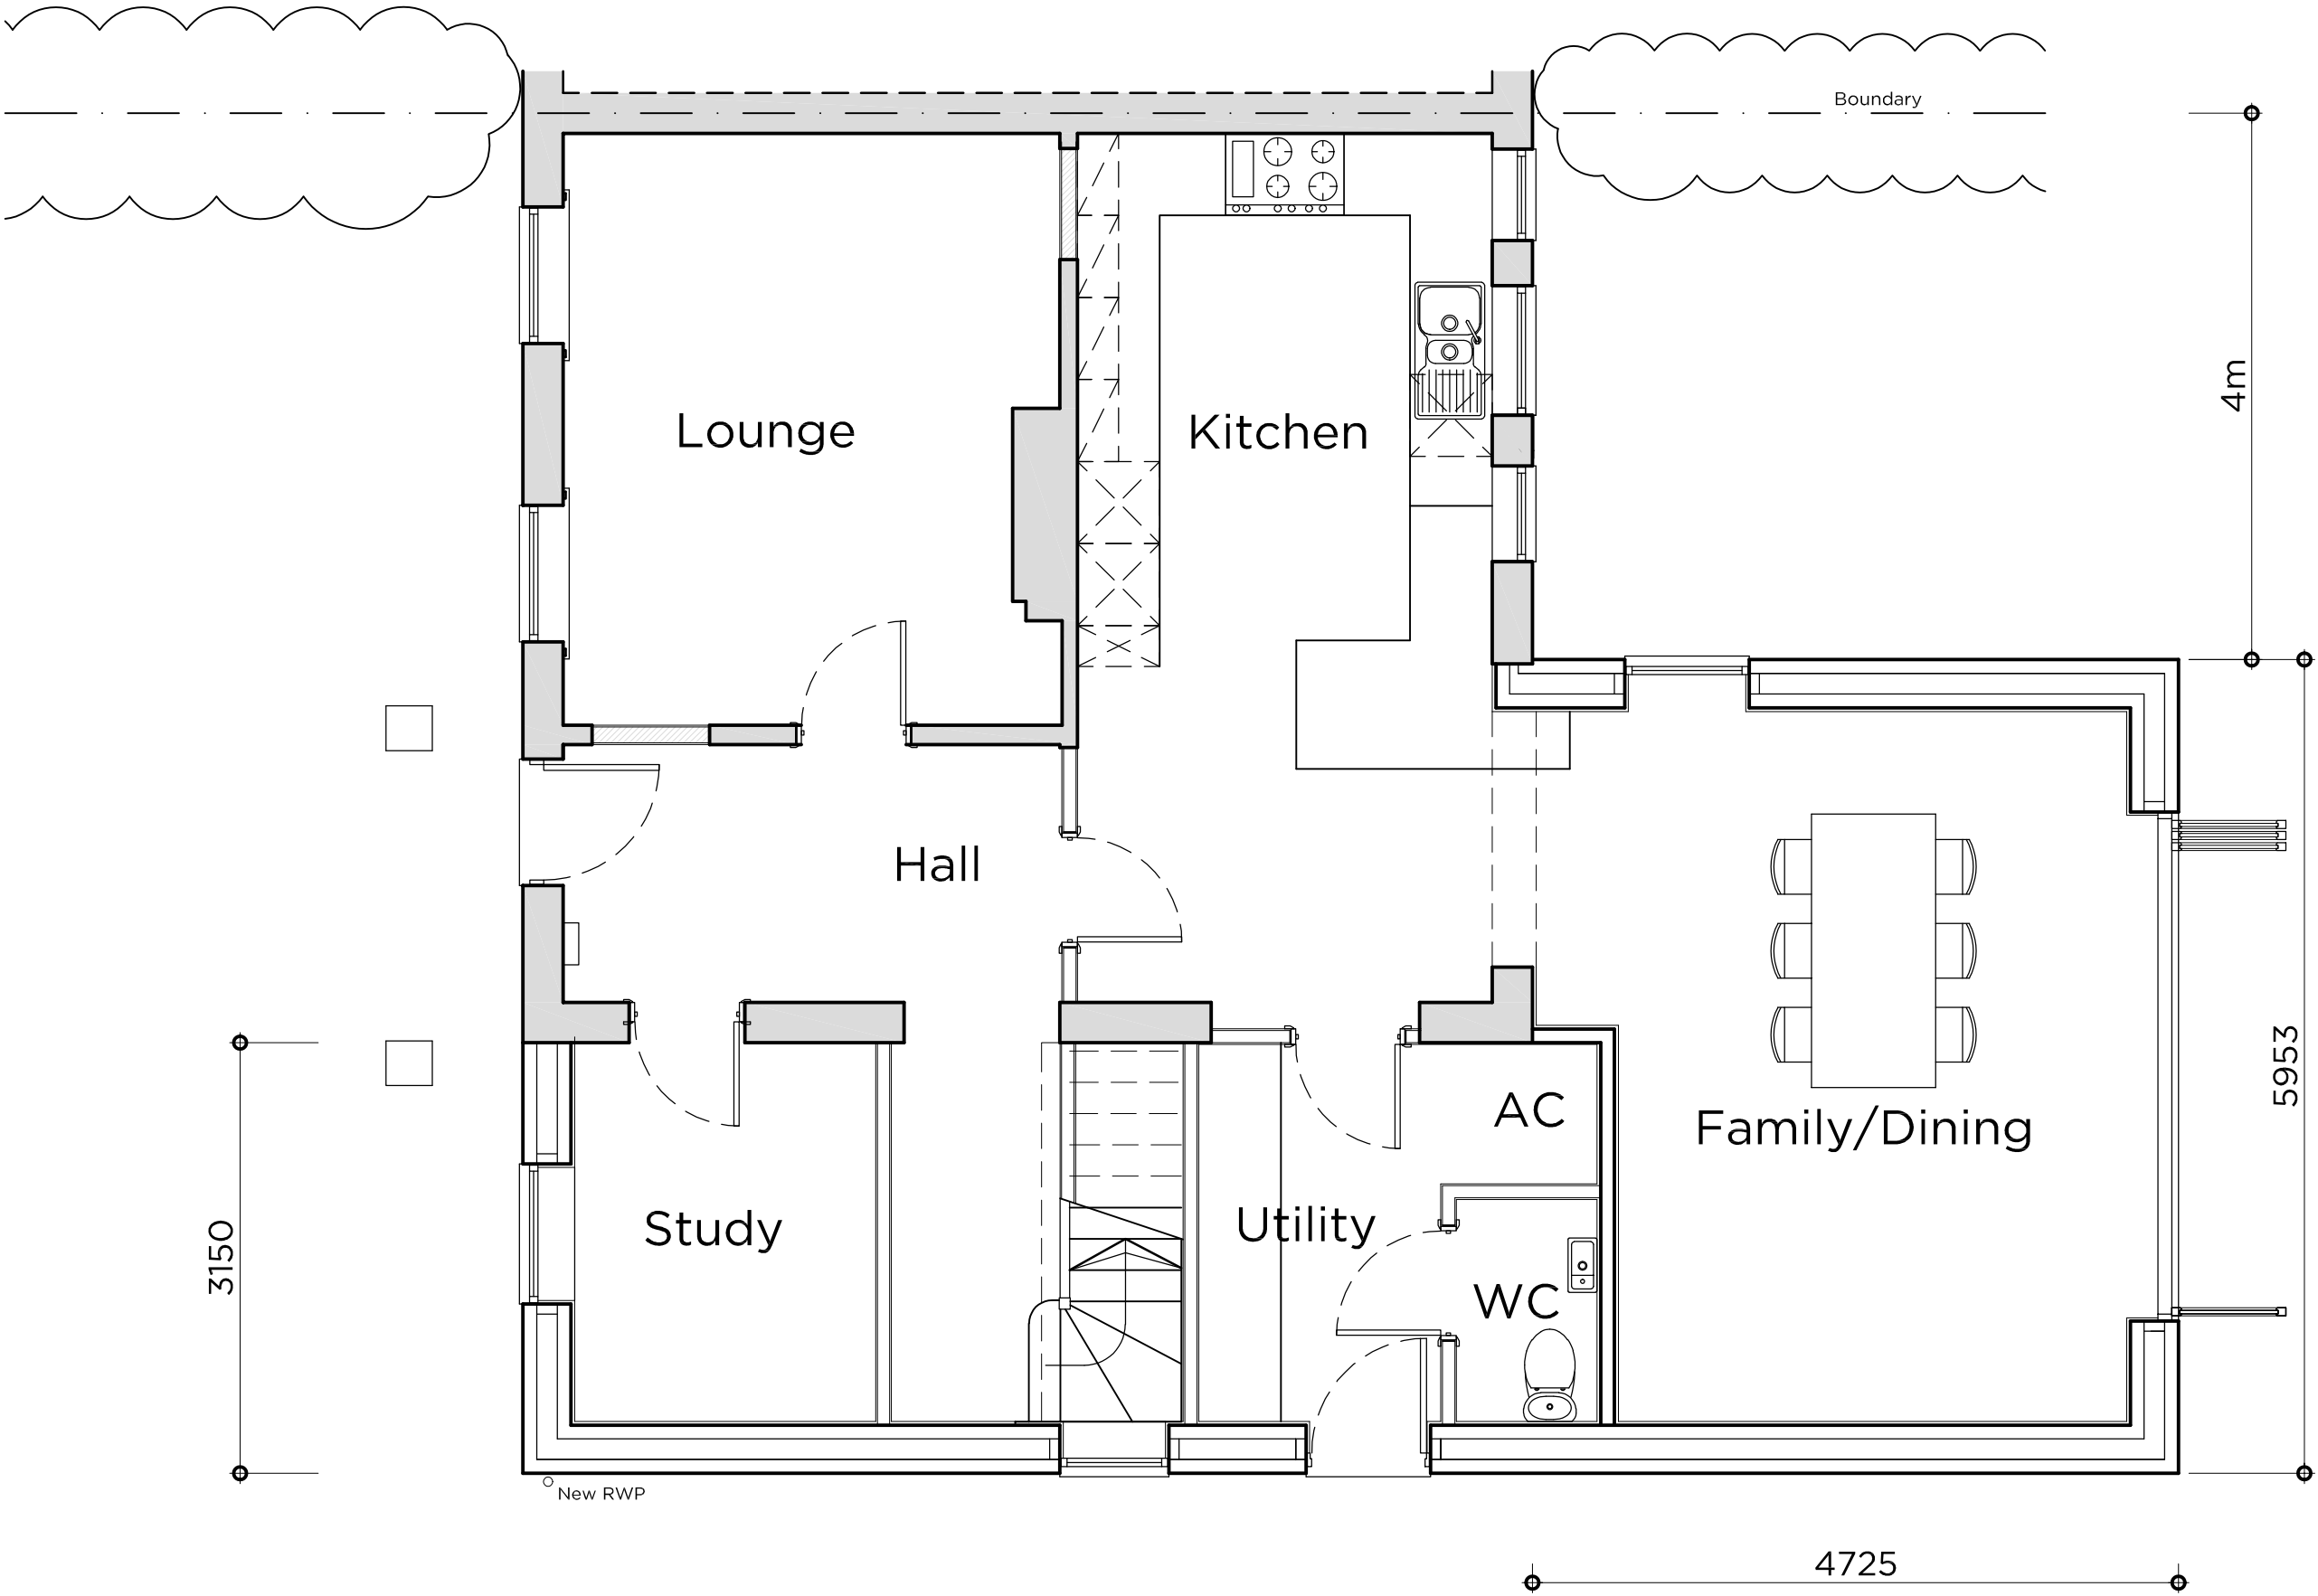


Proposed Ground Floor Plan

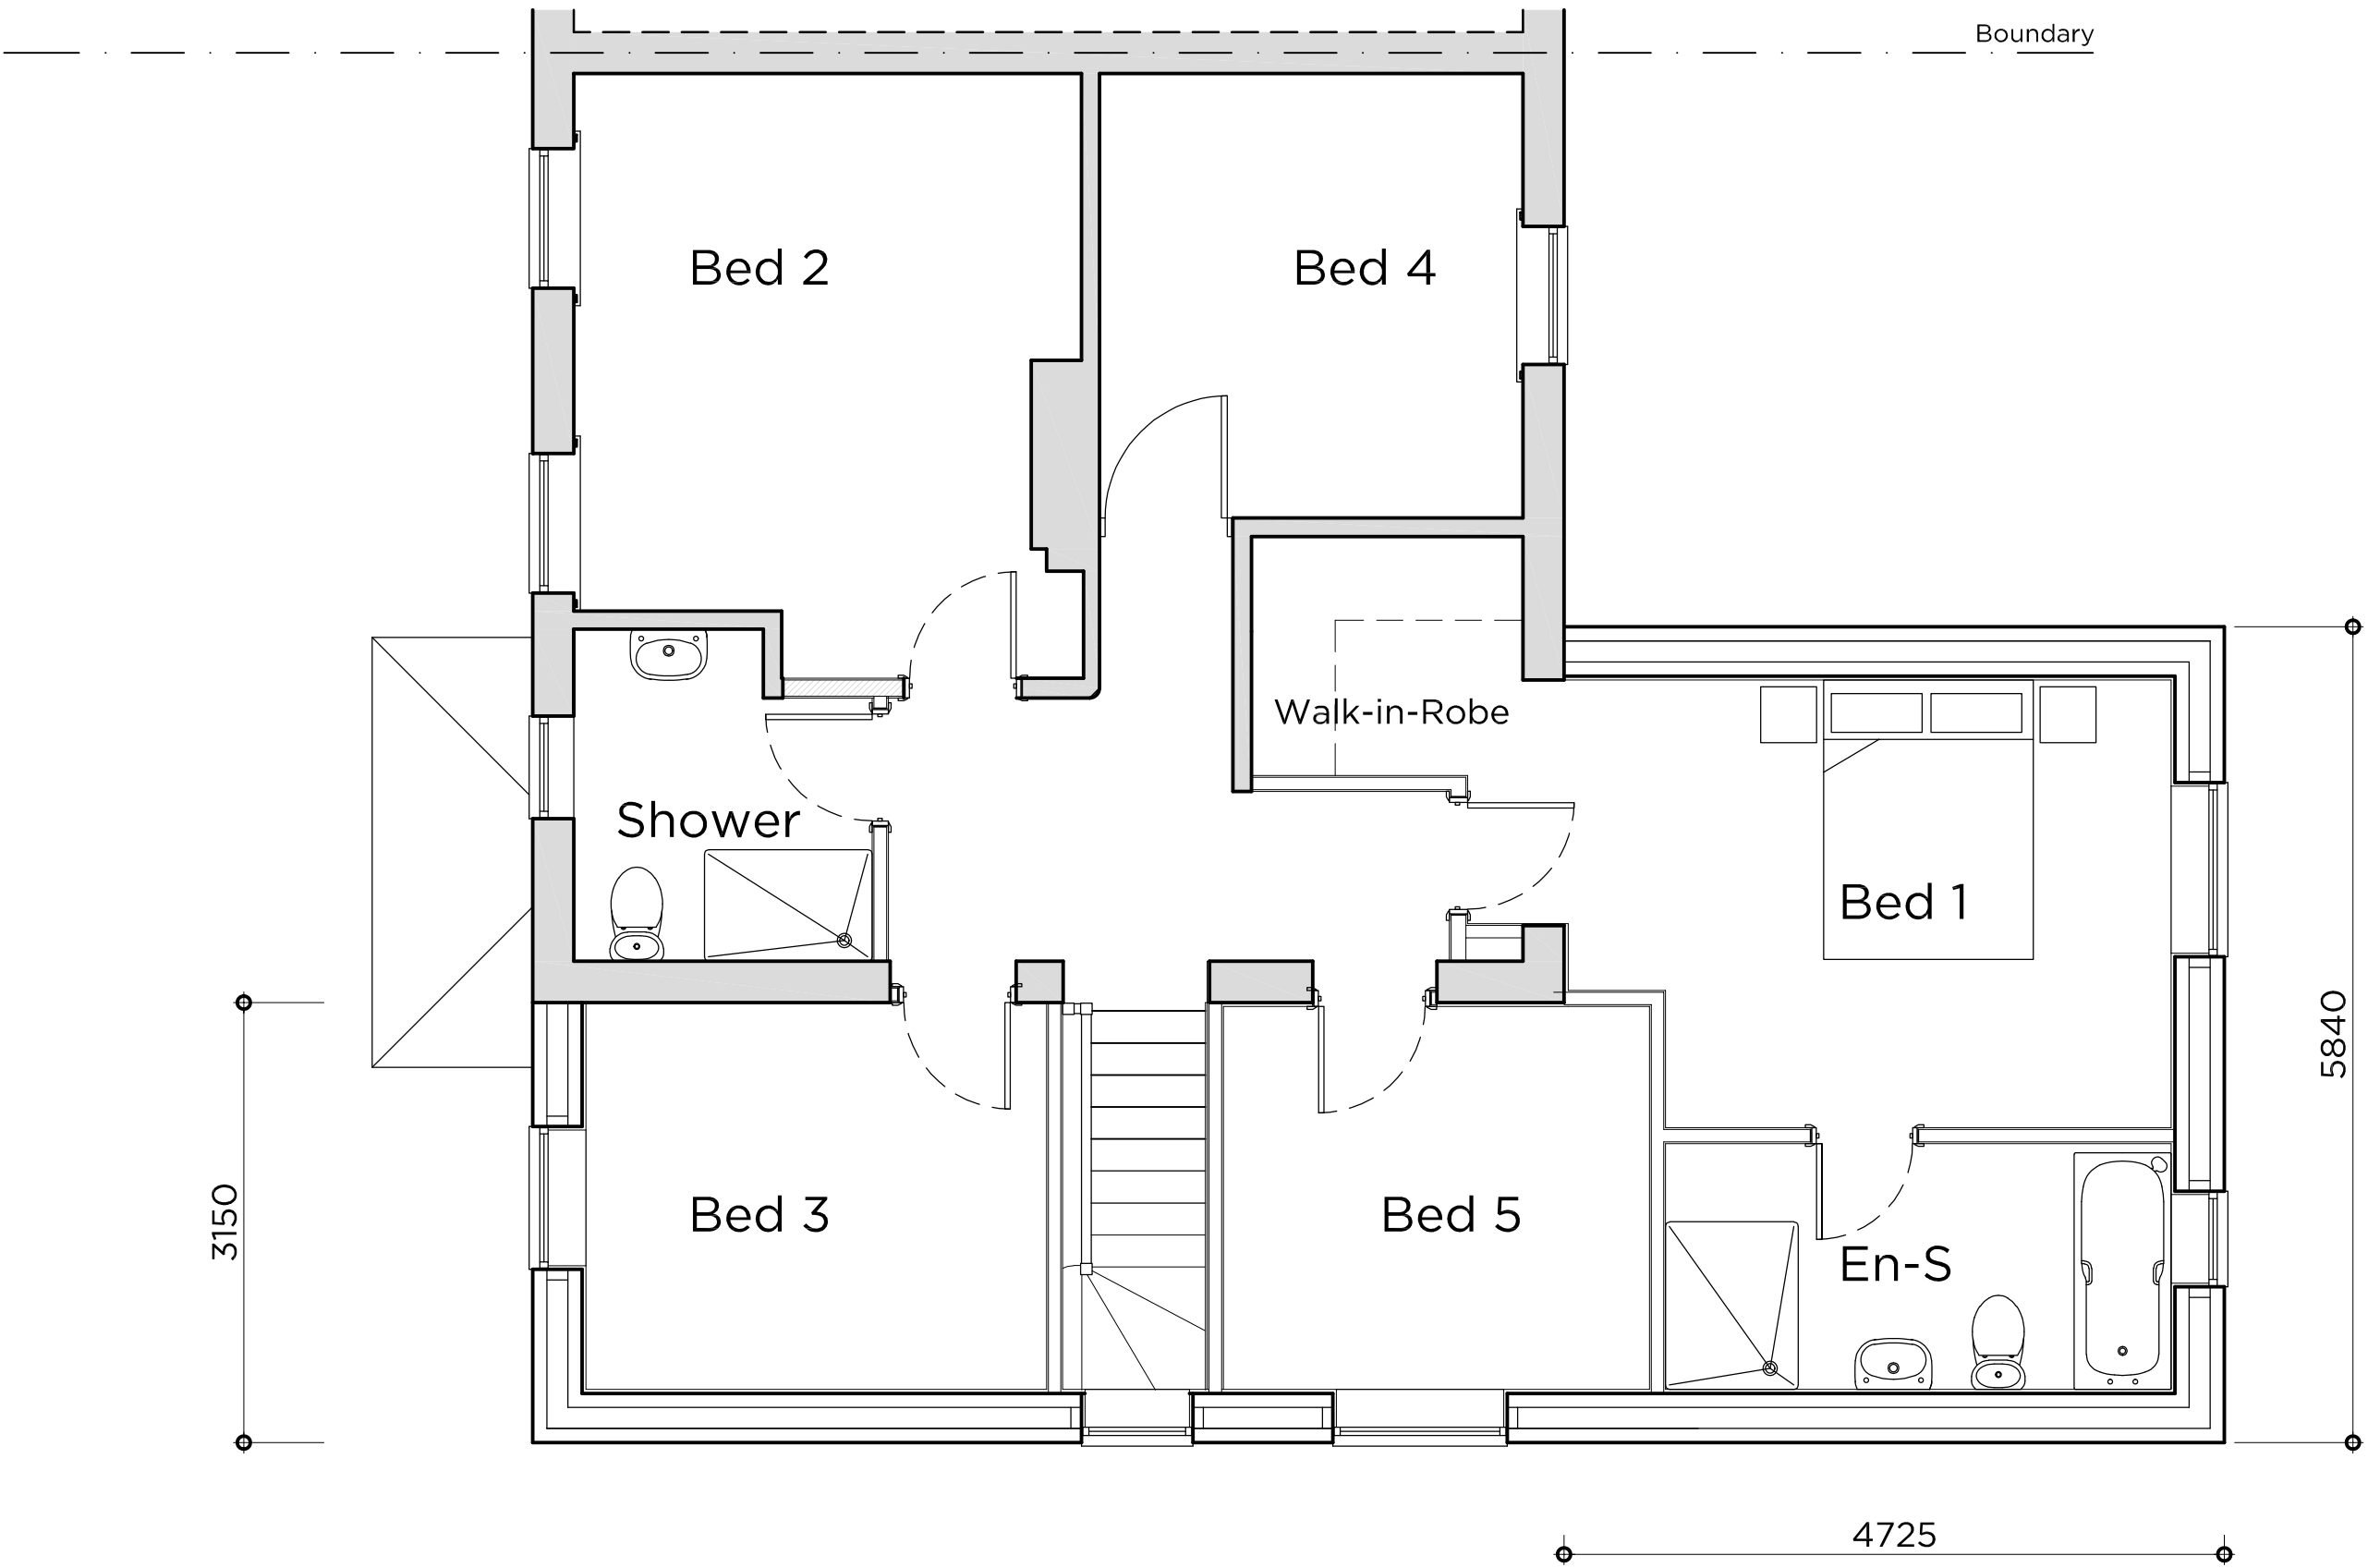

Proposed First Floor Plan

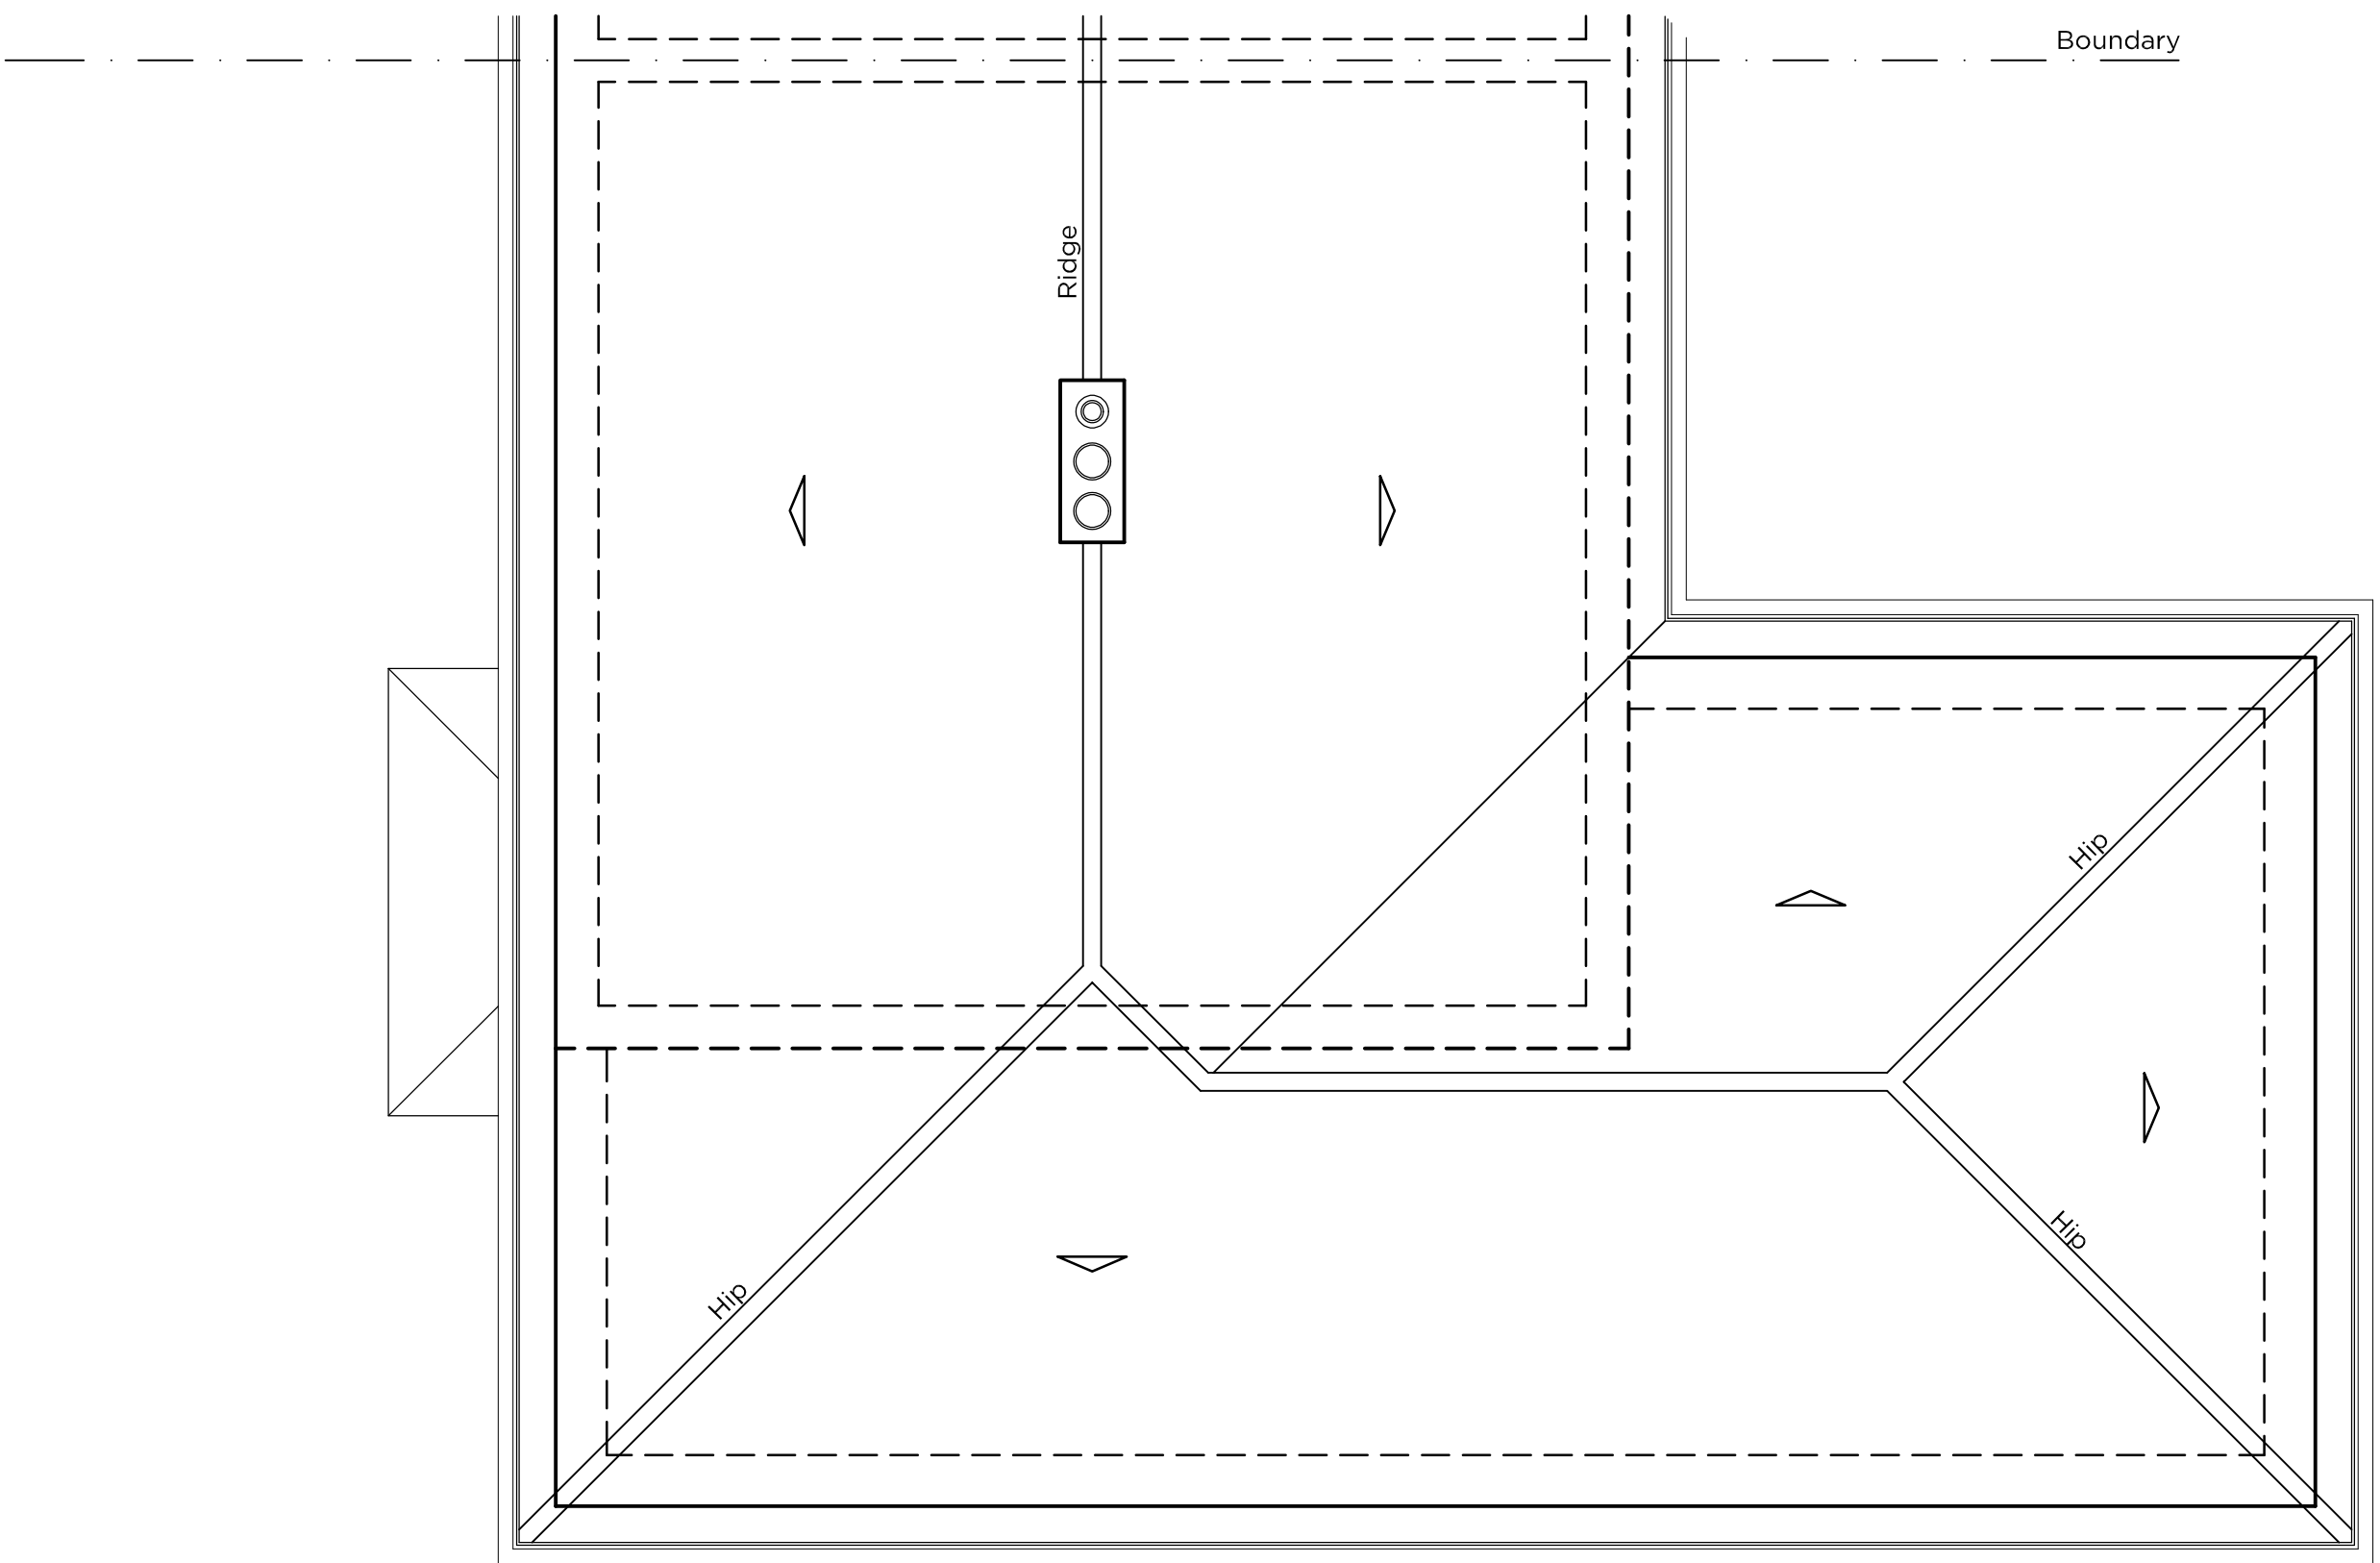

Proposed Roof Plan

 

seven22
ARCHITECTURE LTD

22 SHORE VIEW, PETERBOROUGH
CAMBRIDGESHIRE, PE7 8FS
E:info@seven22.co.uk - T:07799 585277

PROJECT
PROPOSED EXTENSION & ALTERATIONS TO
10 WASHWAY ROAD
HOLBEACH
SPALDING
LINCOLNSHIRE
PE12 7PE

CLIENT
Mr W. Robson

TITLE
PROPOSED GROUND FLOOR, FIRST FLOOR
& ROOF PLAN

DRAWING No.
101 - P01

SCALE 1:50 @ A1 - 1:100 @ A3	DATE DEC 2024	REV B
---------------------------------	------------------	----------