




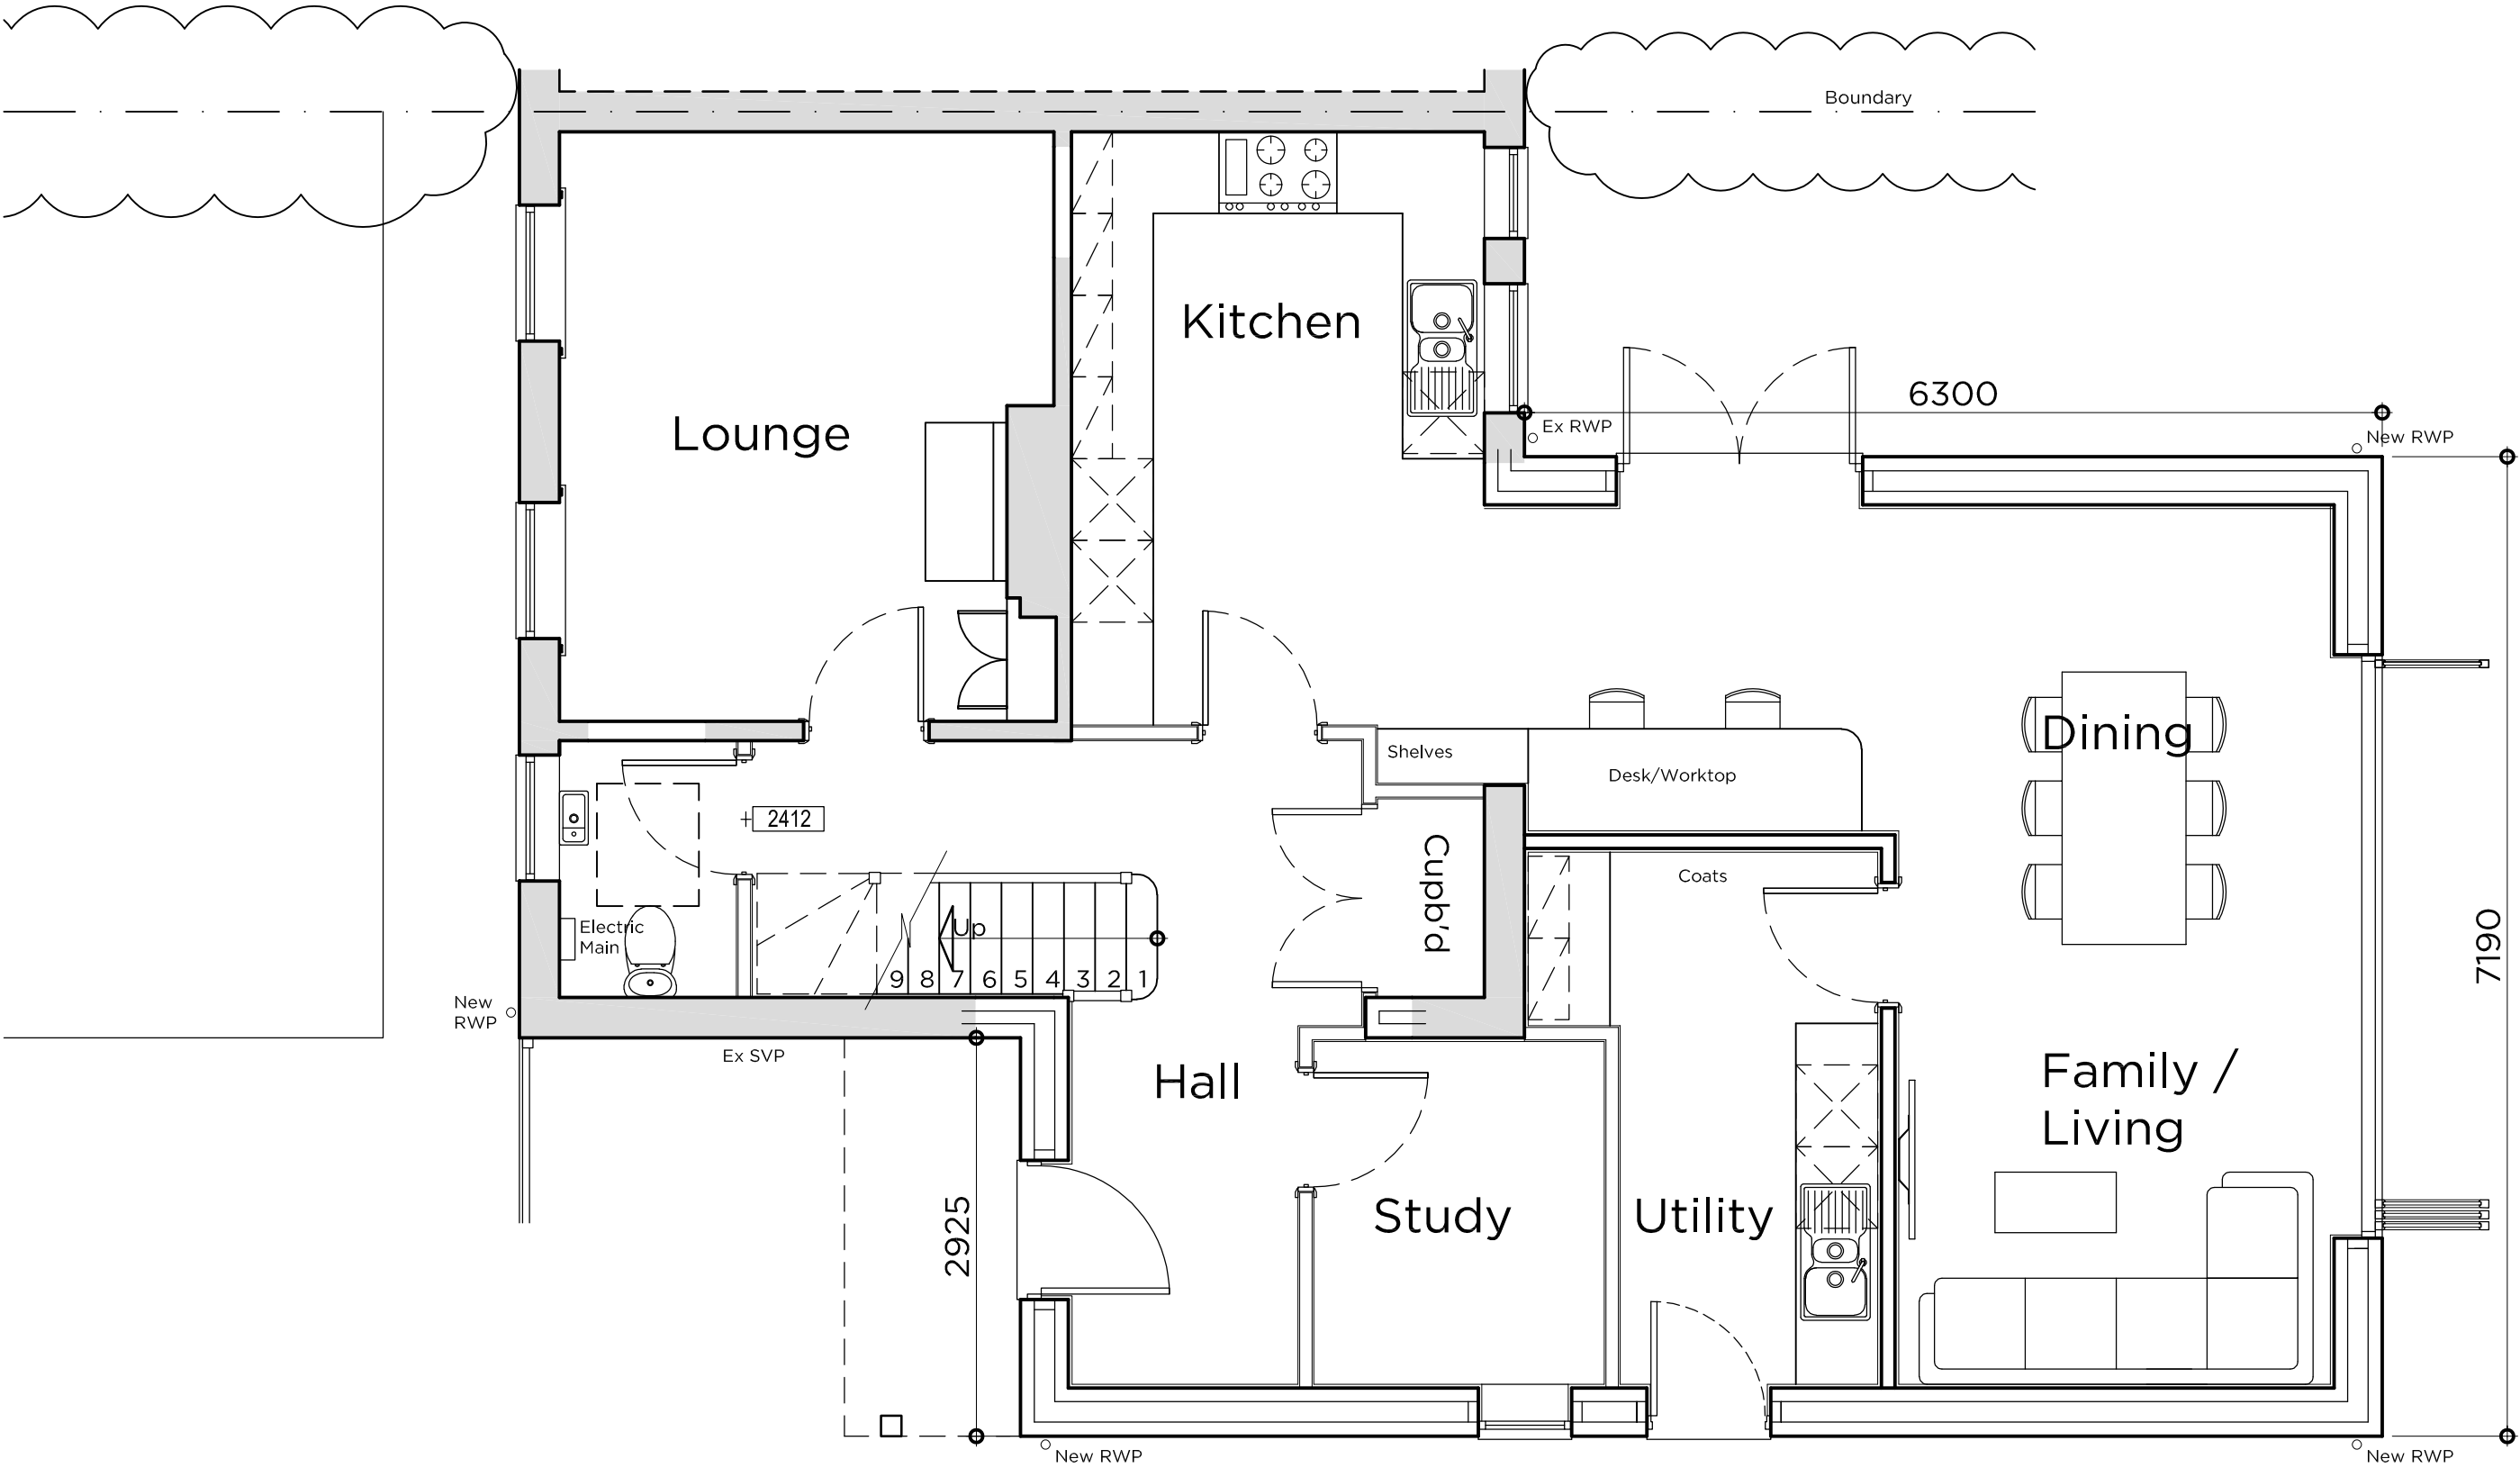


Proposed Ground Floor Plan
Additional Gross Internal Area, GF = 46.8m², FF = 46.8m² (Total 93.6m²)

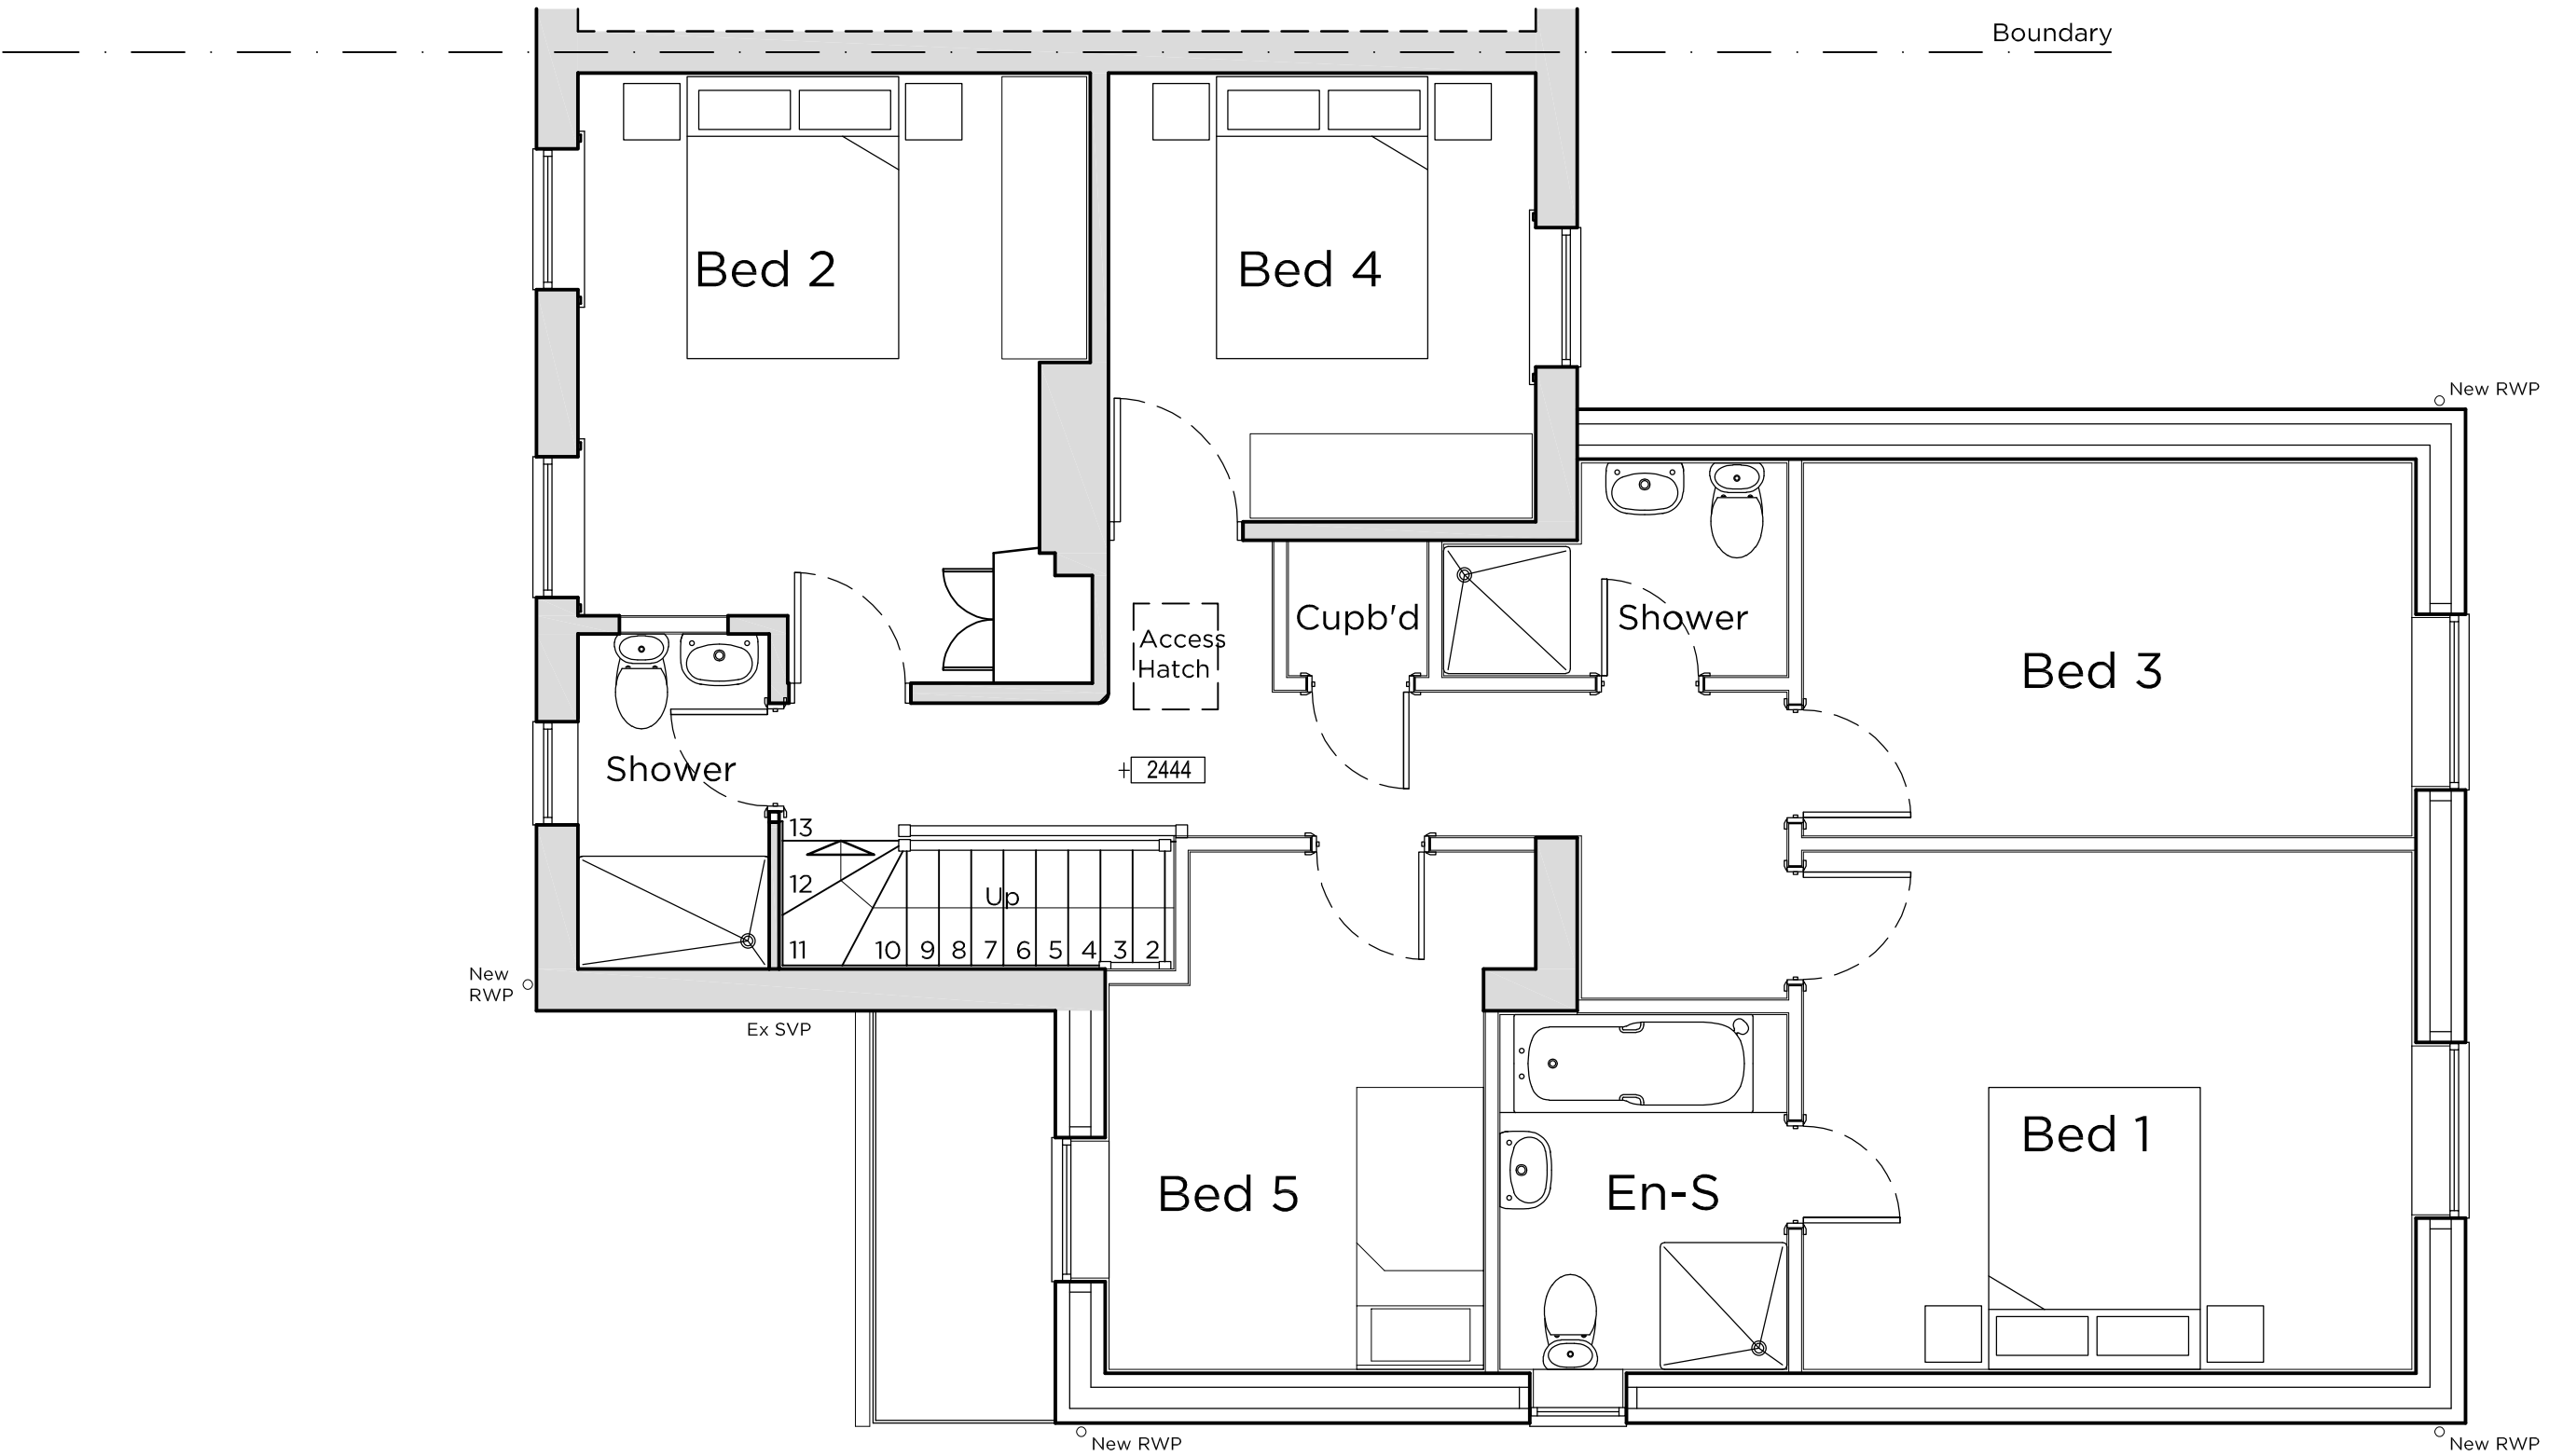

Proposed First Floor Plan

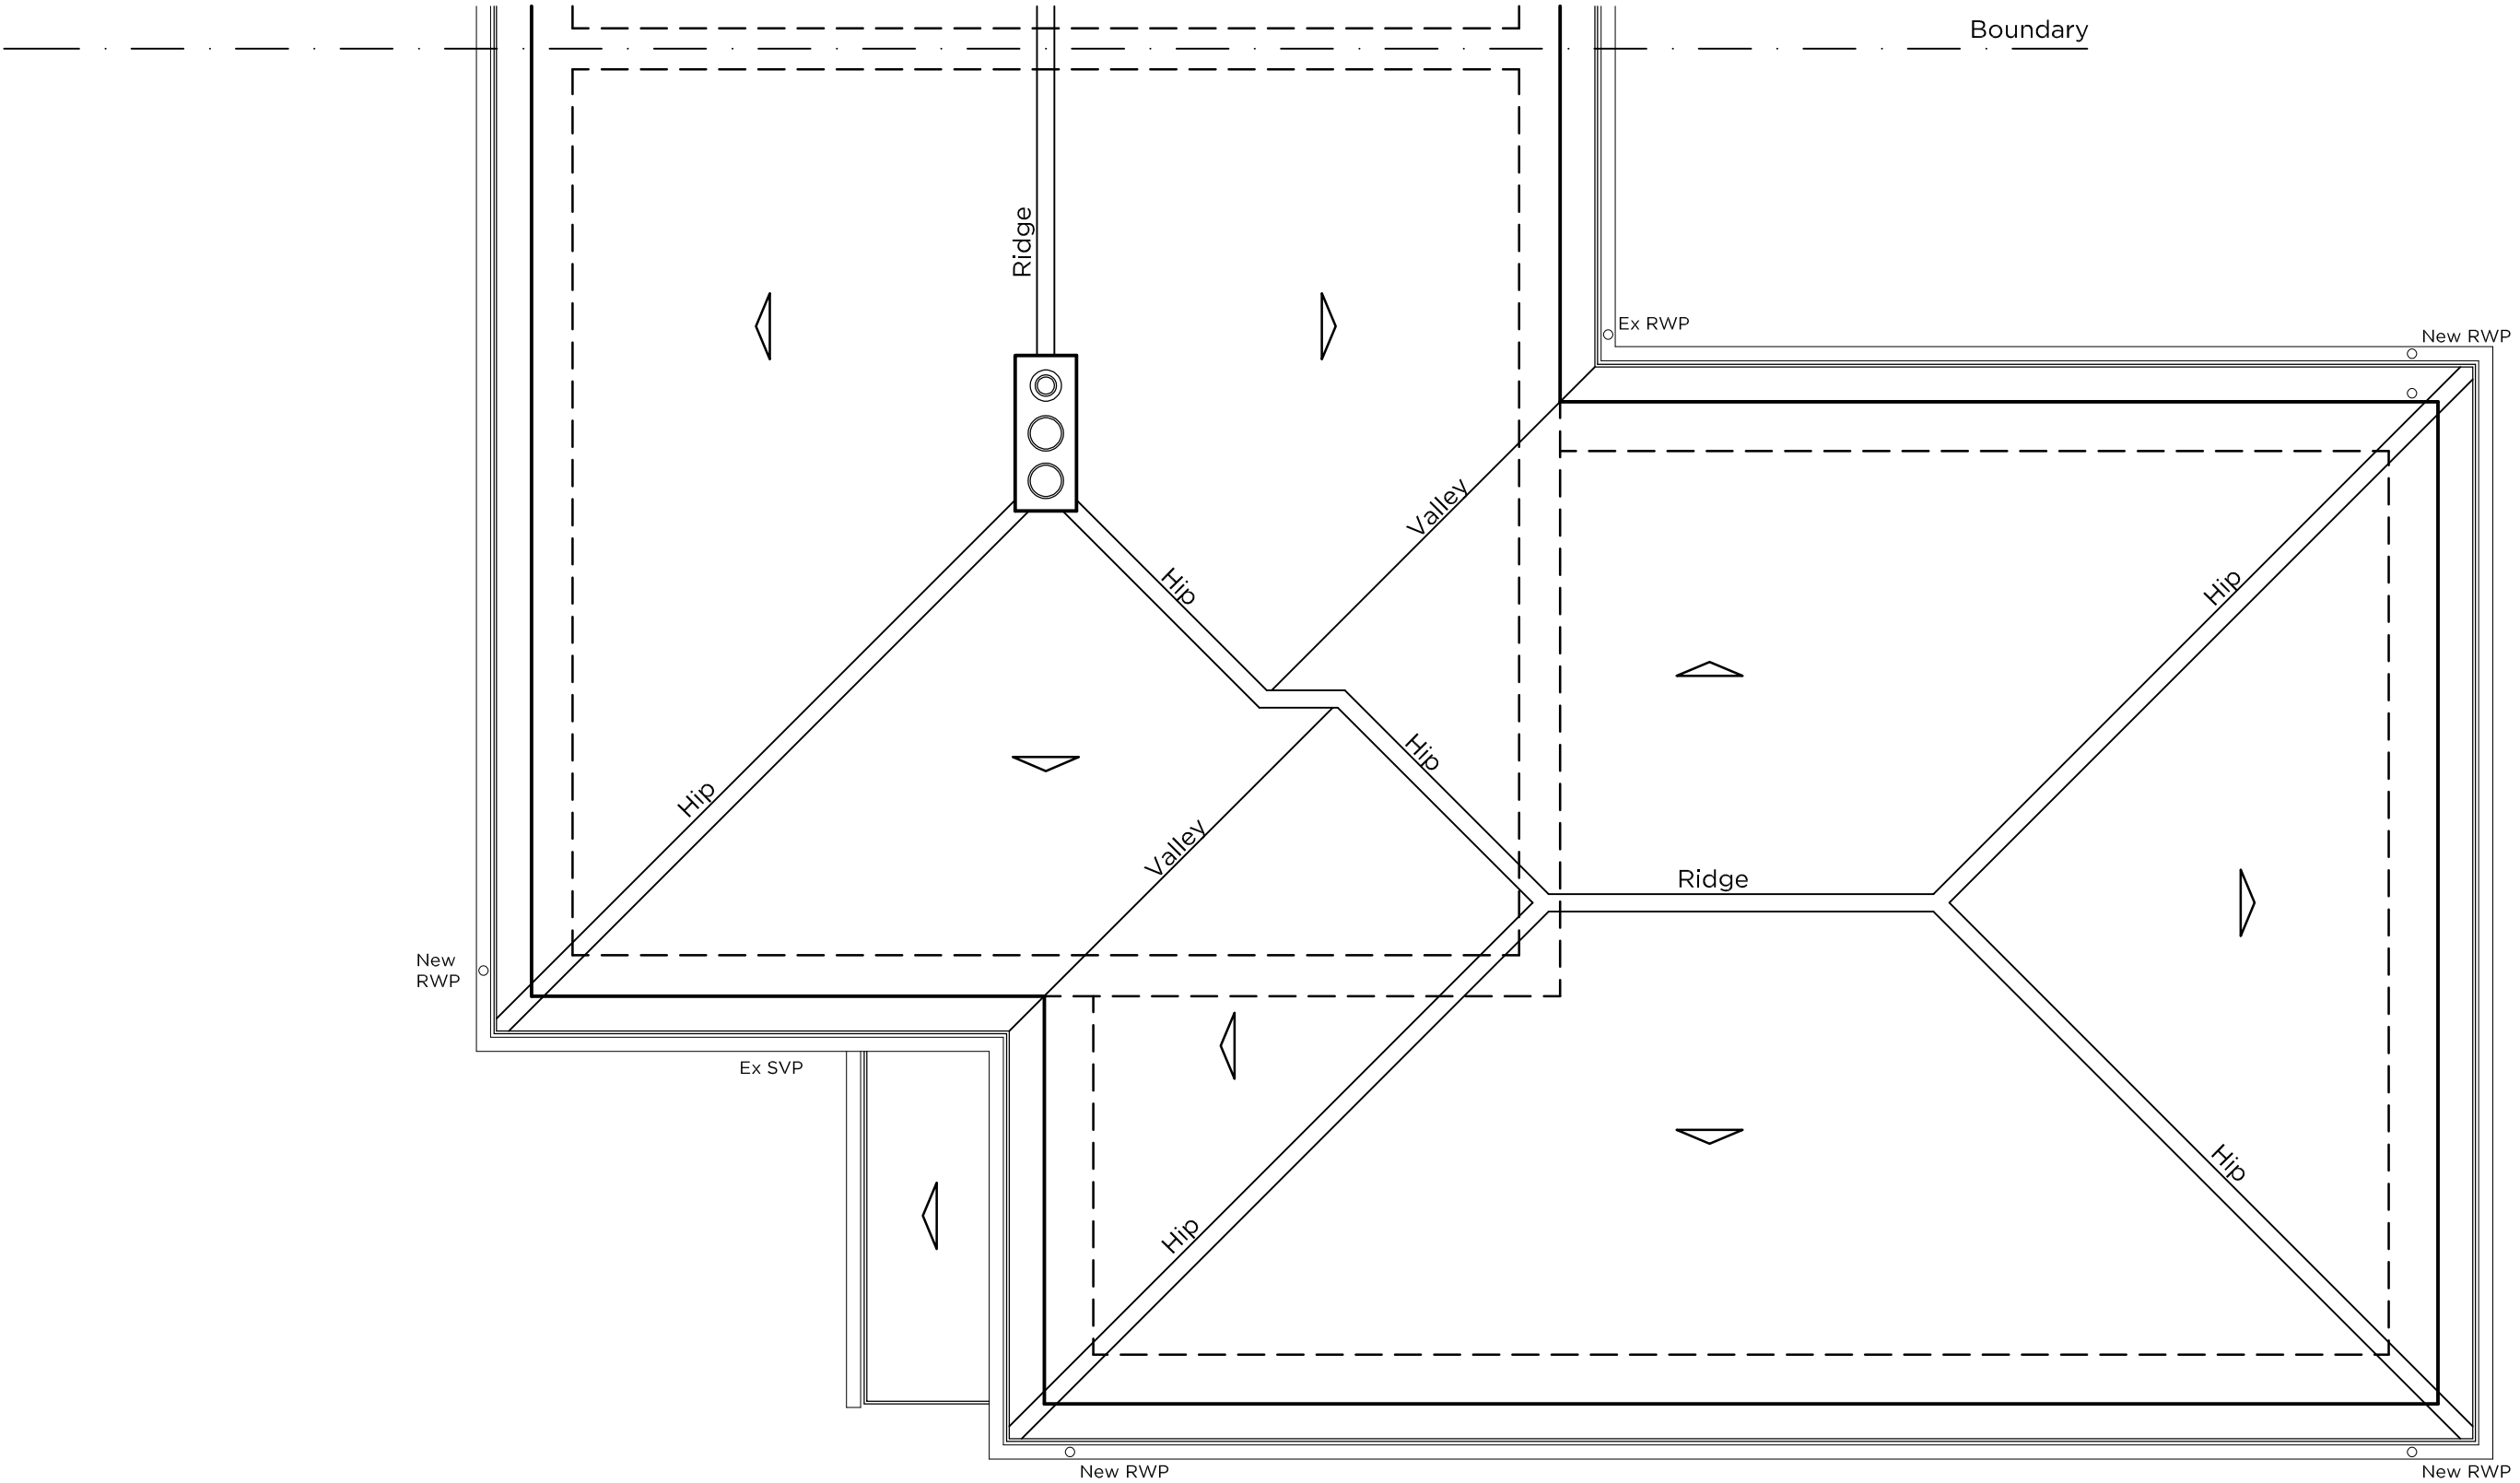

Proposed Roof Plan

 

seven22
ARCHITECTURE LTD

22 SHORE VIEW, PETERBOROUGH
CAMBRIDGESHIRE, PE7 8FS
E.info@seven22.co.uk - T.07799 585277

PROJECT
PROPOSED EXTENSION & ALTERATIONS TO
10 WASHWAY ROAD
HOLBEACH
SPALDING
LINCOLNSHIRE
PE12 7PE

CLIENT
Mr W. Robson

TITLE
PROPOSED GROUND, FIRST & ROOF PLAN

DRAWING No.
101 - P01

SCALE 1:50 @ A1 - 1:100 @ A3	DATE DEC 2024	REV
---------------------------------	------------------	-----

