




Proposed Front Elevation

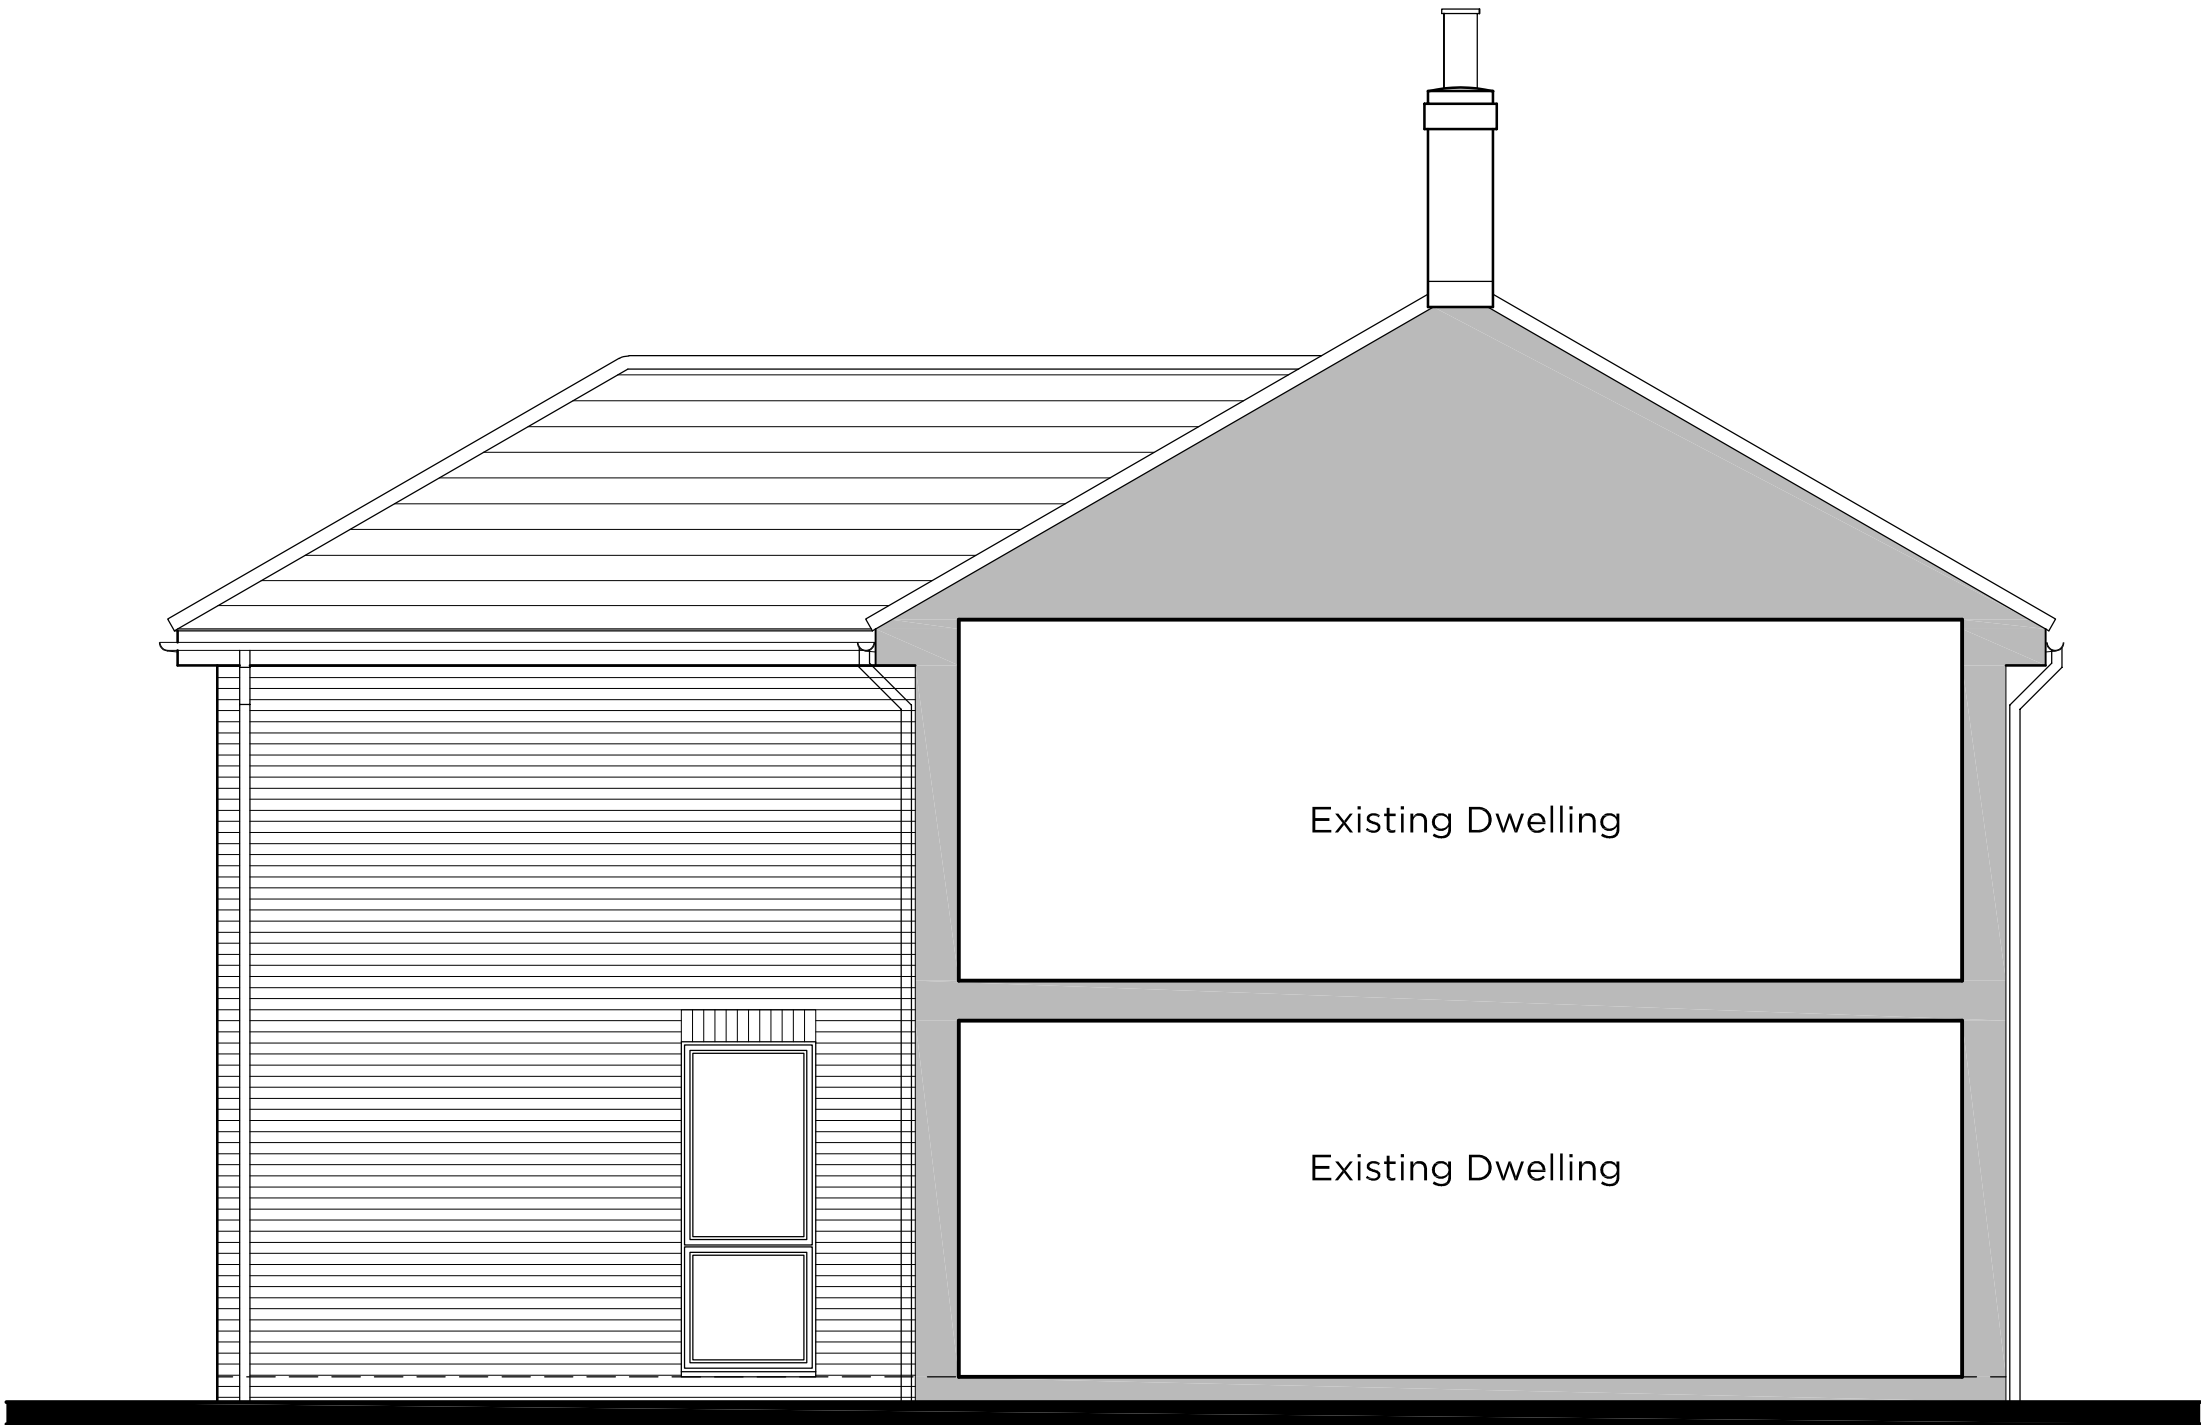


Proposed Side Elevation



Proposed Rear Elevation



Proposed Side Elevation

 

seven22
ARCHITECTURE LTD

22 SHORE VIEW, PETERBOROUGH CAMBRIDGESHIRE, PE7 8FS E:info@seven22.co.uk ~ T.07799 585277		
PROJECT PROPOSED EXTENSION & ALTERATIONS TO 10 WASHWAY ROAD HOLBEACH SPALDING LINCOLNSHIRE PE12 7PE		
CLIENT Mr W. Robson		
TITLE PROPOSED ELEVATIONS		
DRAWING No. 101 P02		
SCALE 1:50 @ A1 - 1:100 @ A3	DATE DEC 2024	REV B