





THIS DRAWING IS NOT TO BE USED FOR CONSTRUCTION. THIS DRAWING IS COPYRIGHT SEVEN22 ARCHITECTURE LTD.		
REV	DATE	NOTES
A	06/01/25	Redline area updated
B	03/02/25	Blue line area updated
C	27/02/25	Proposed Surface Water drainage layout indicated - to soakaway
D	28/03/2025	Proposals revised extensively. Proposed floor area reduced

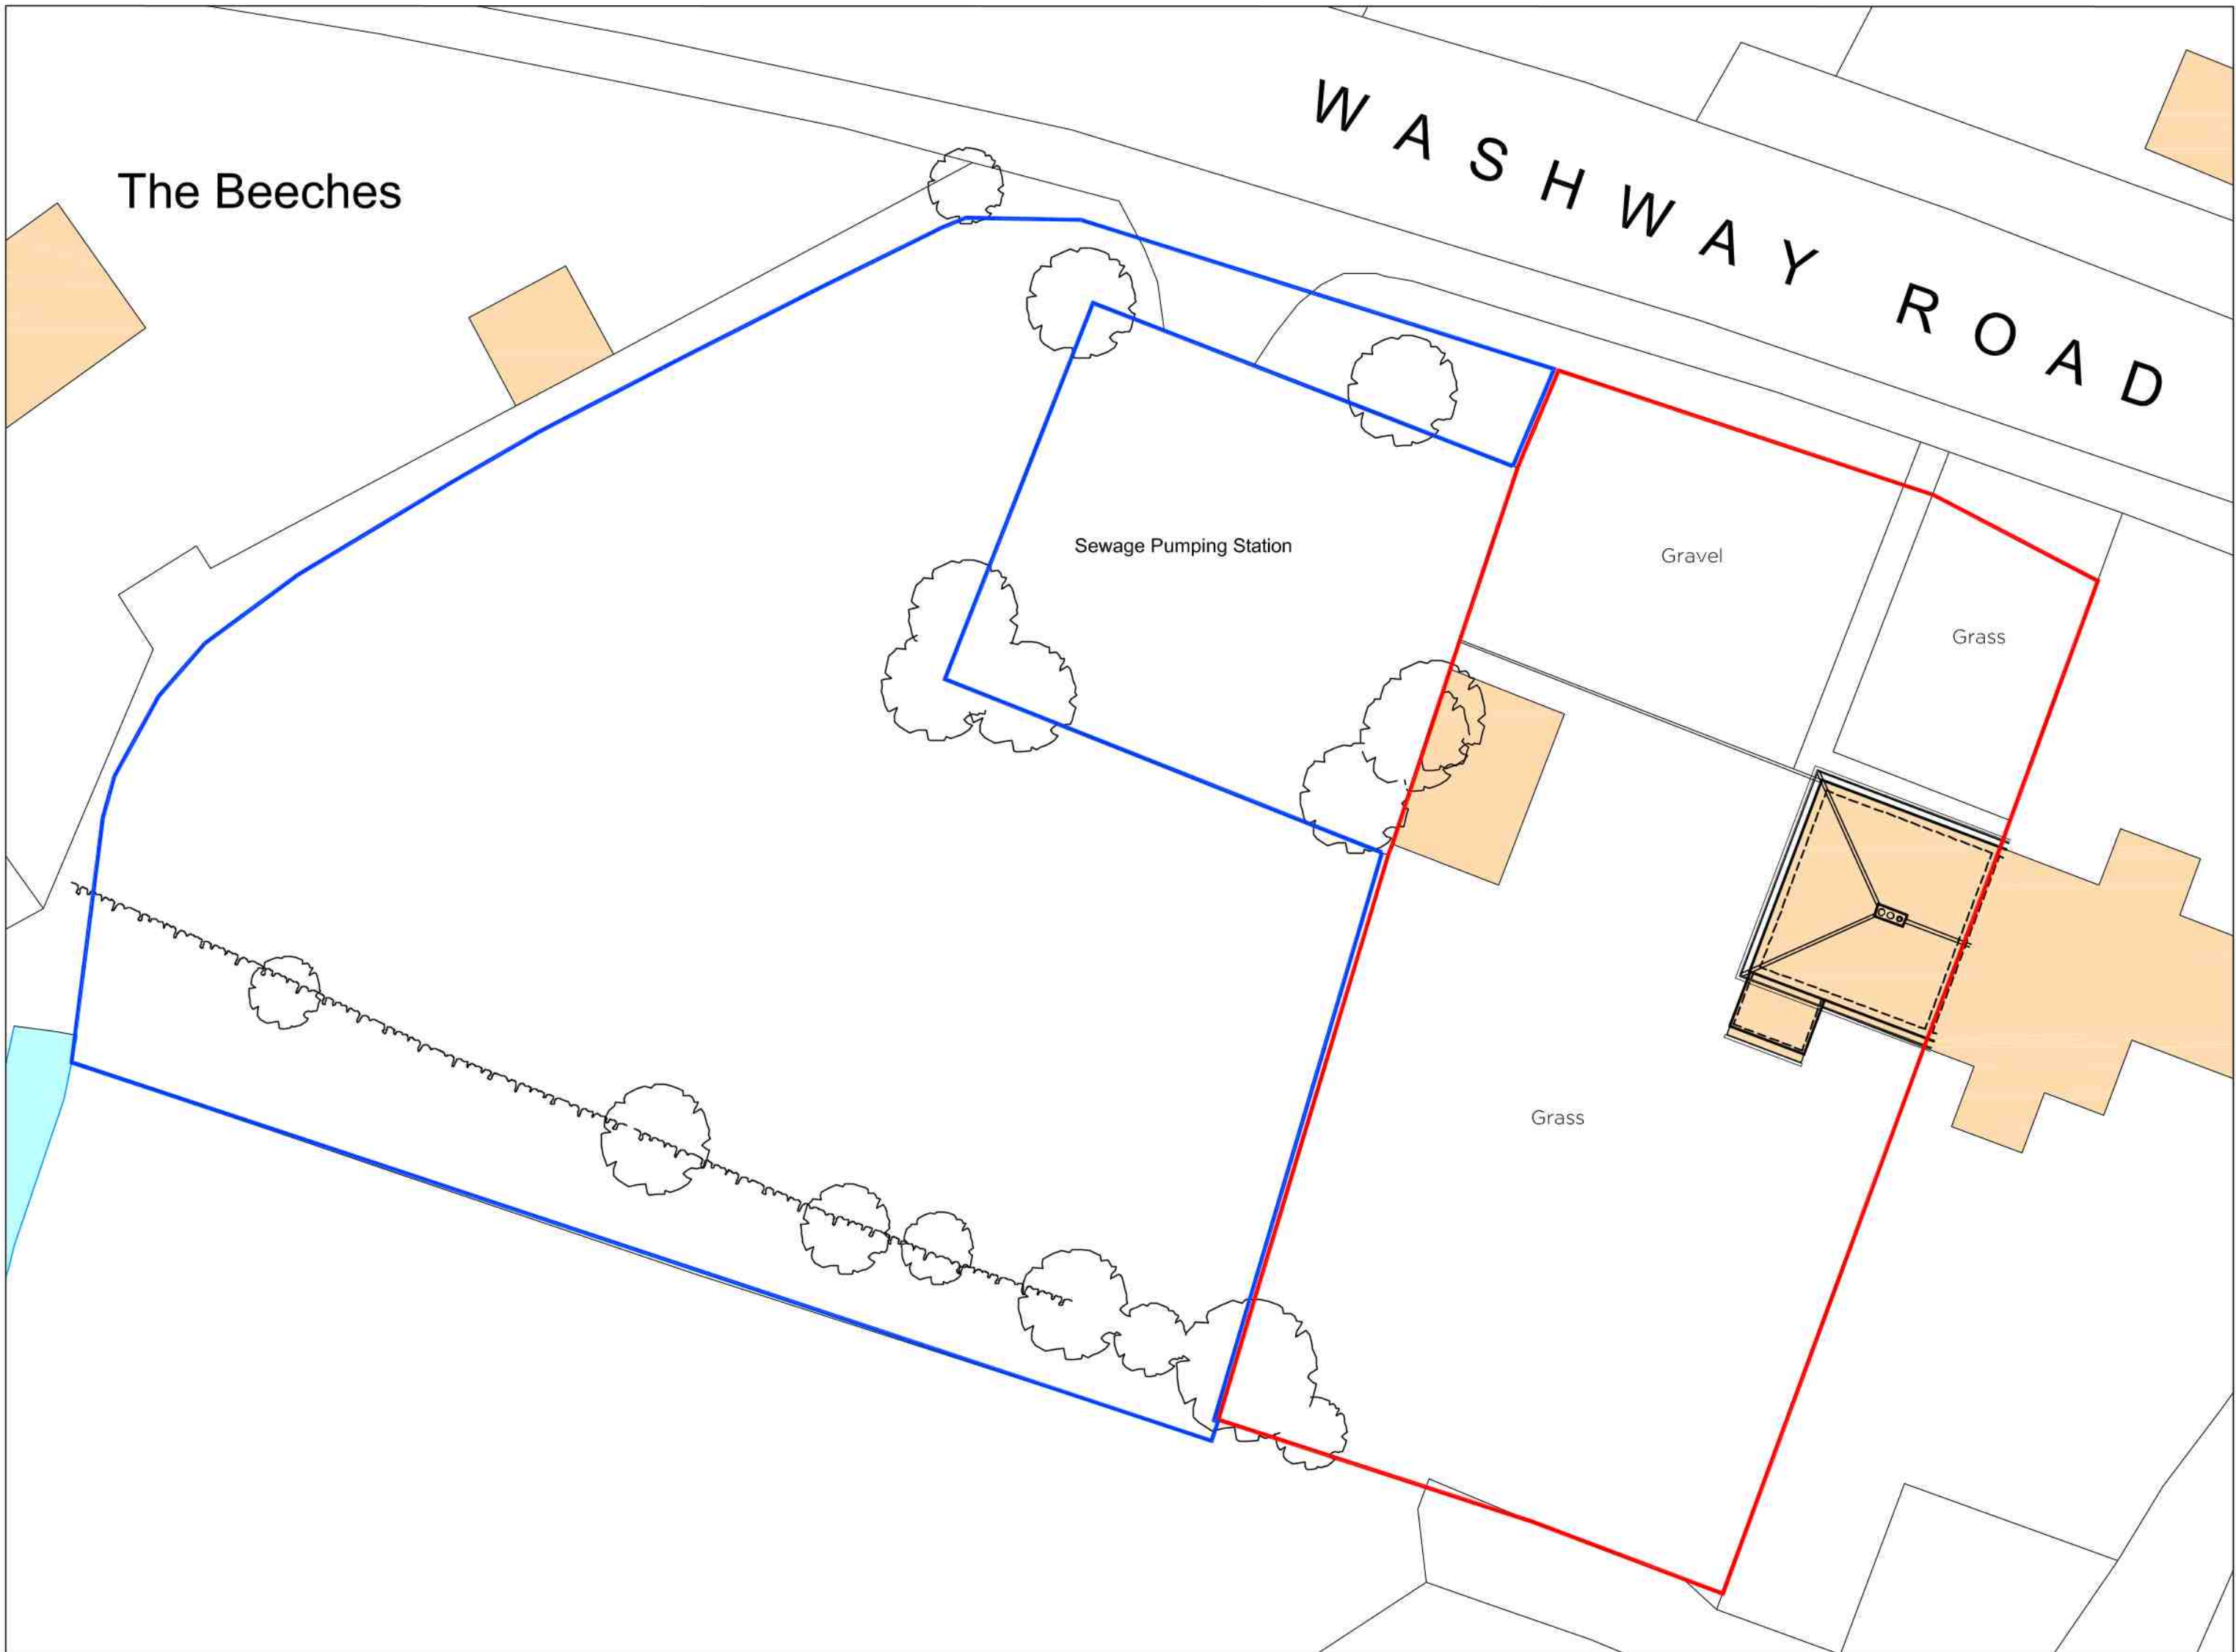

Existing Site Layout
Scale 1:200

 

Proposed Site Layout
Scale 1:200

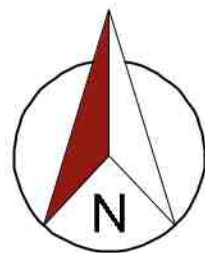 

seven22
ARCHITECTURE LTD

22 SHORE VIEW, PETERBOROUGH
CAMBRIDGESHIRE, PE7 8FS
E:info@seven22.co.uk - T:07799 585277

PROJECT
PROPOSED EXTENSION & ALTERATIONS TO
10 WASHWAY ROAD
HOLBEACH
SPALDING
LINCOLNSHIRE
PE12 7PE

CLIENT
Mr W. Robson

TITLE
SITE LOCATION, EXISTING & PROPOSED
SITE LAYOUT/BLOCK PLANS

DRAWING No.
101 S01

SCALE	DATE	REV
1:1250 & 1:200 @ A1	DEC 2024	D