




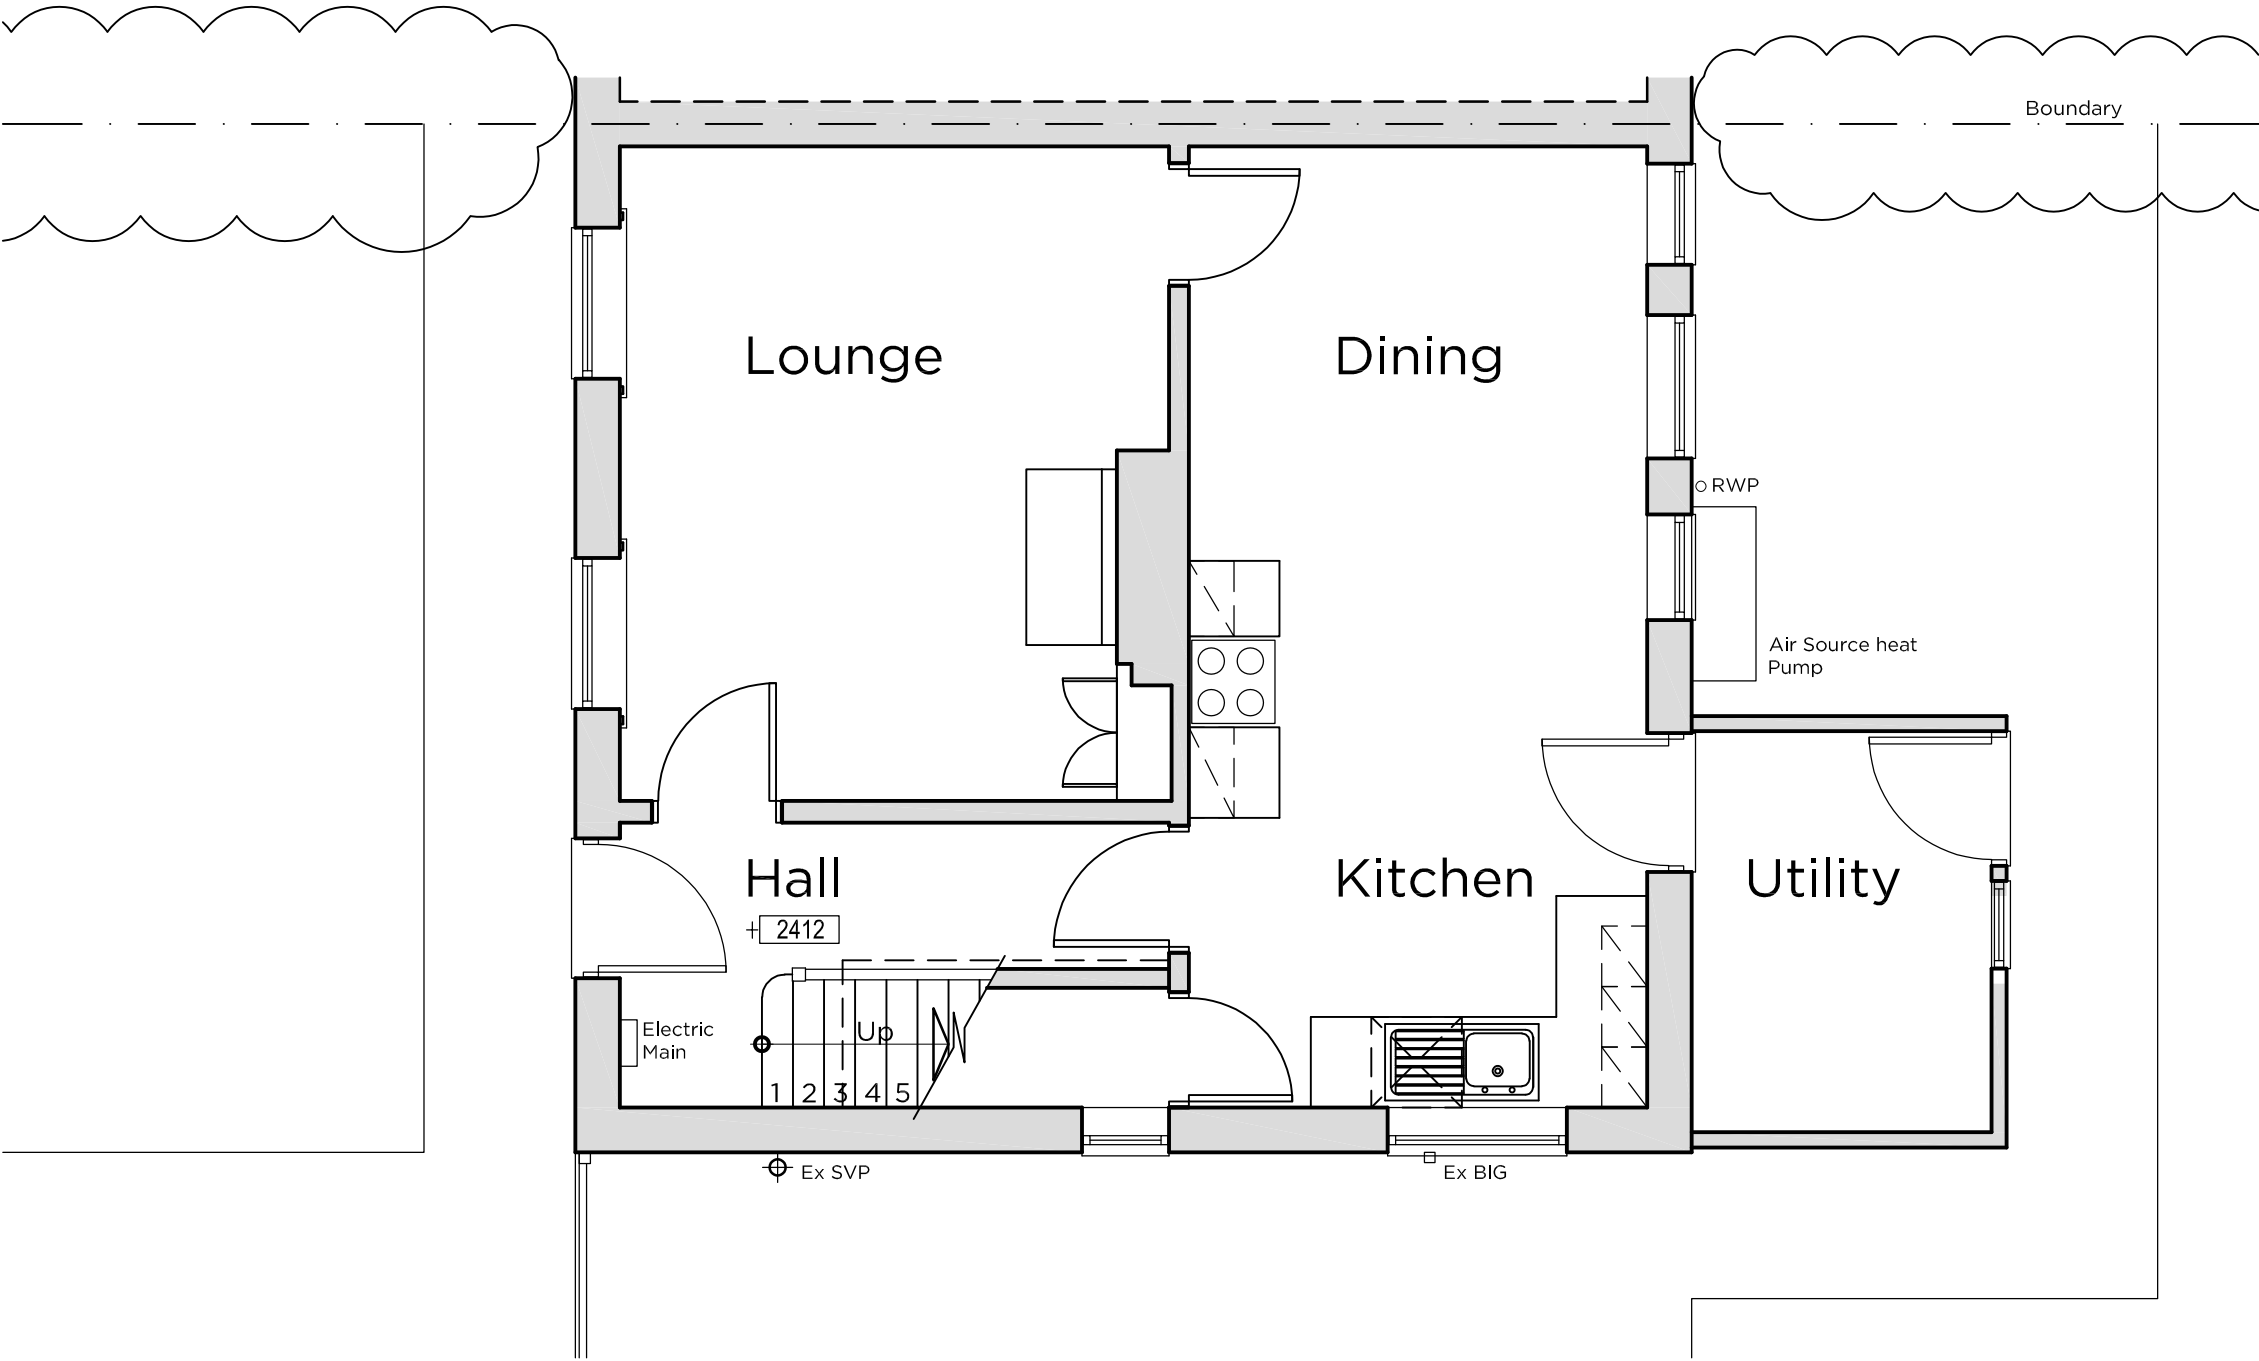


Existing Ground Floor Plan

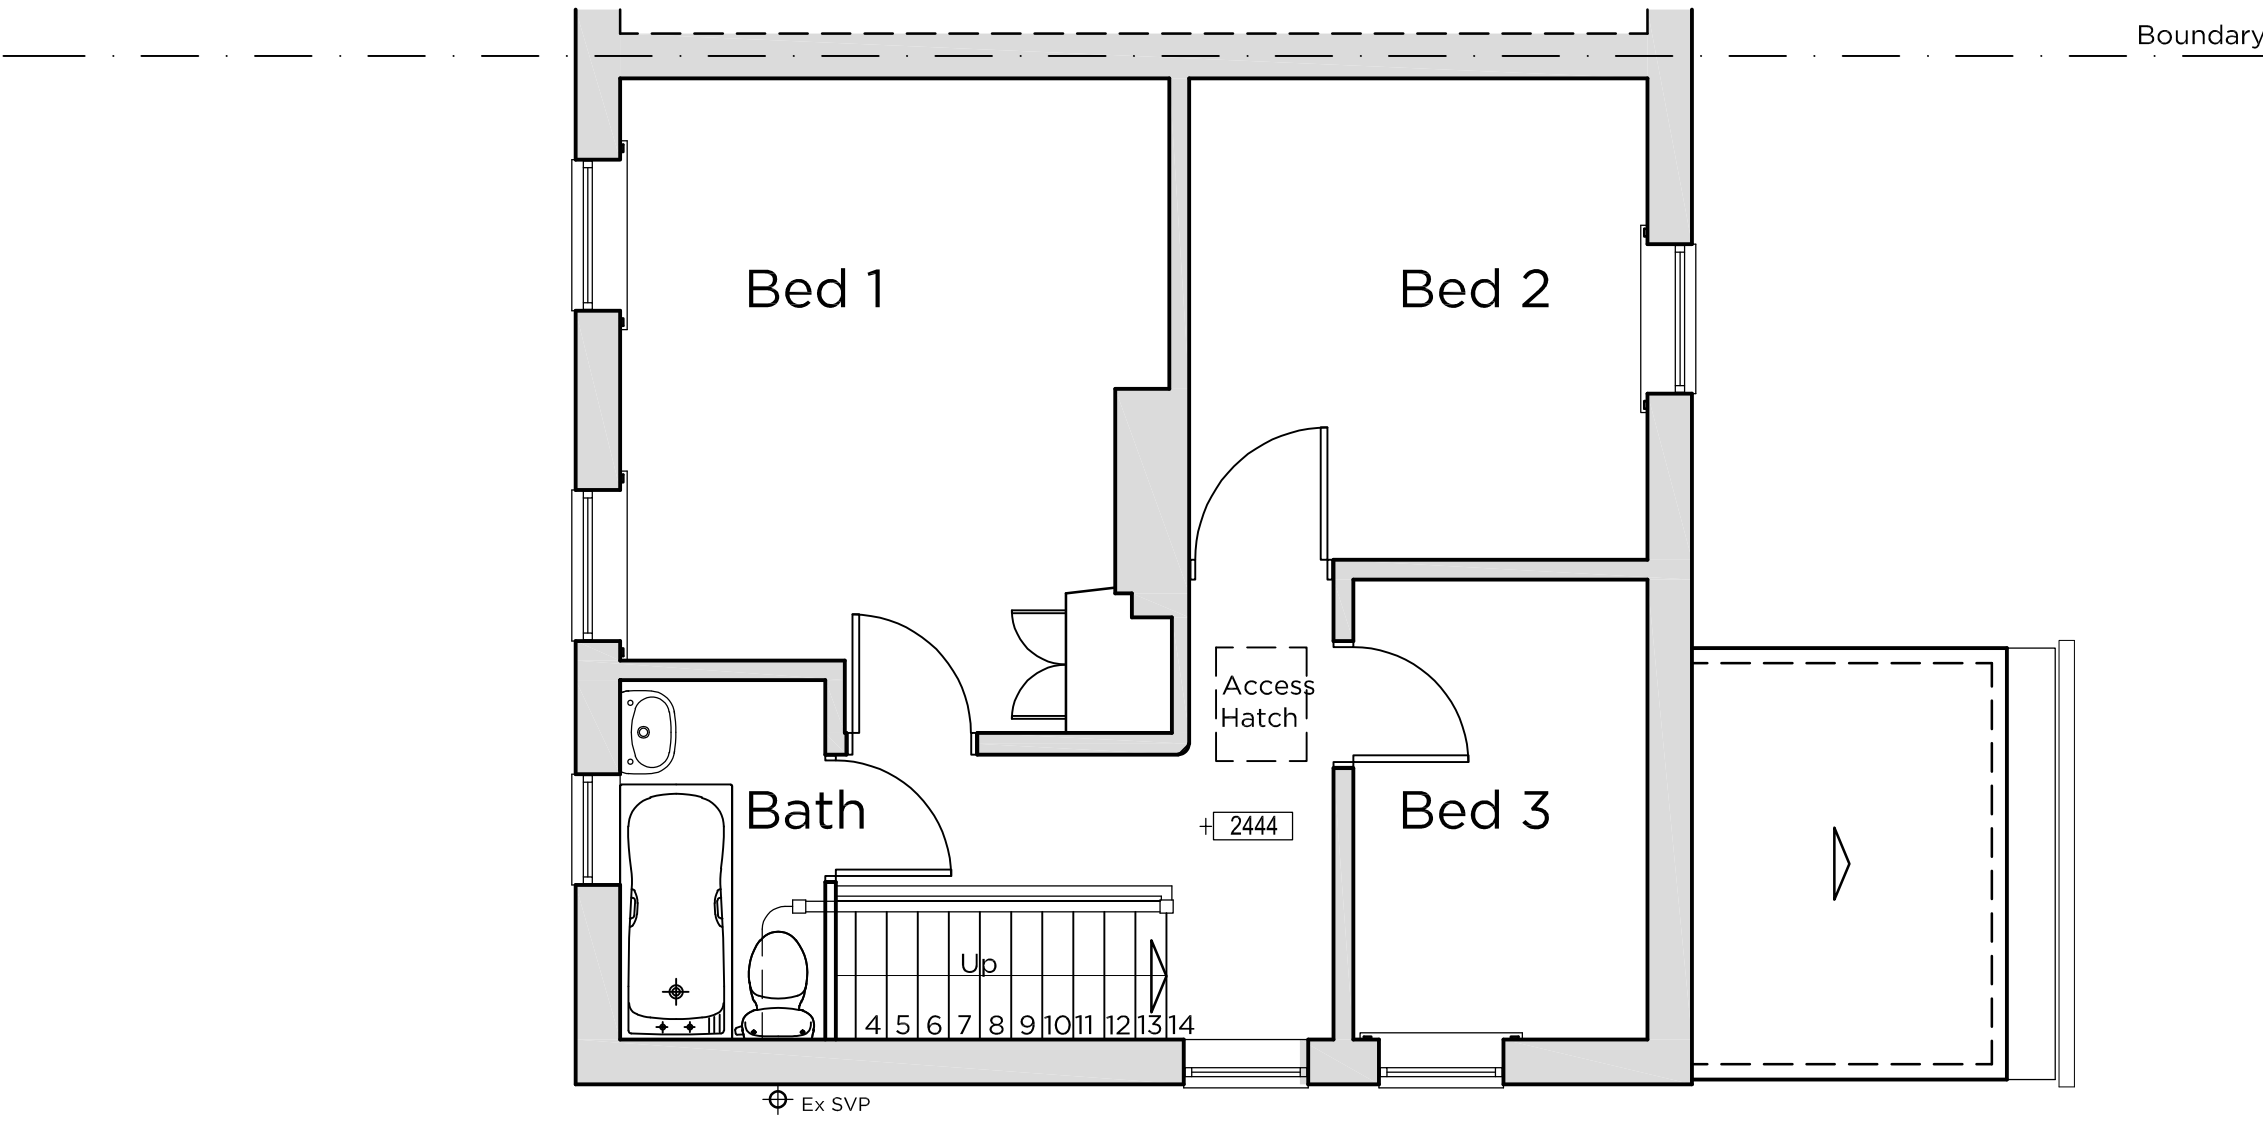

Existing First Floor Plan

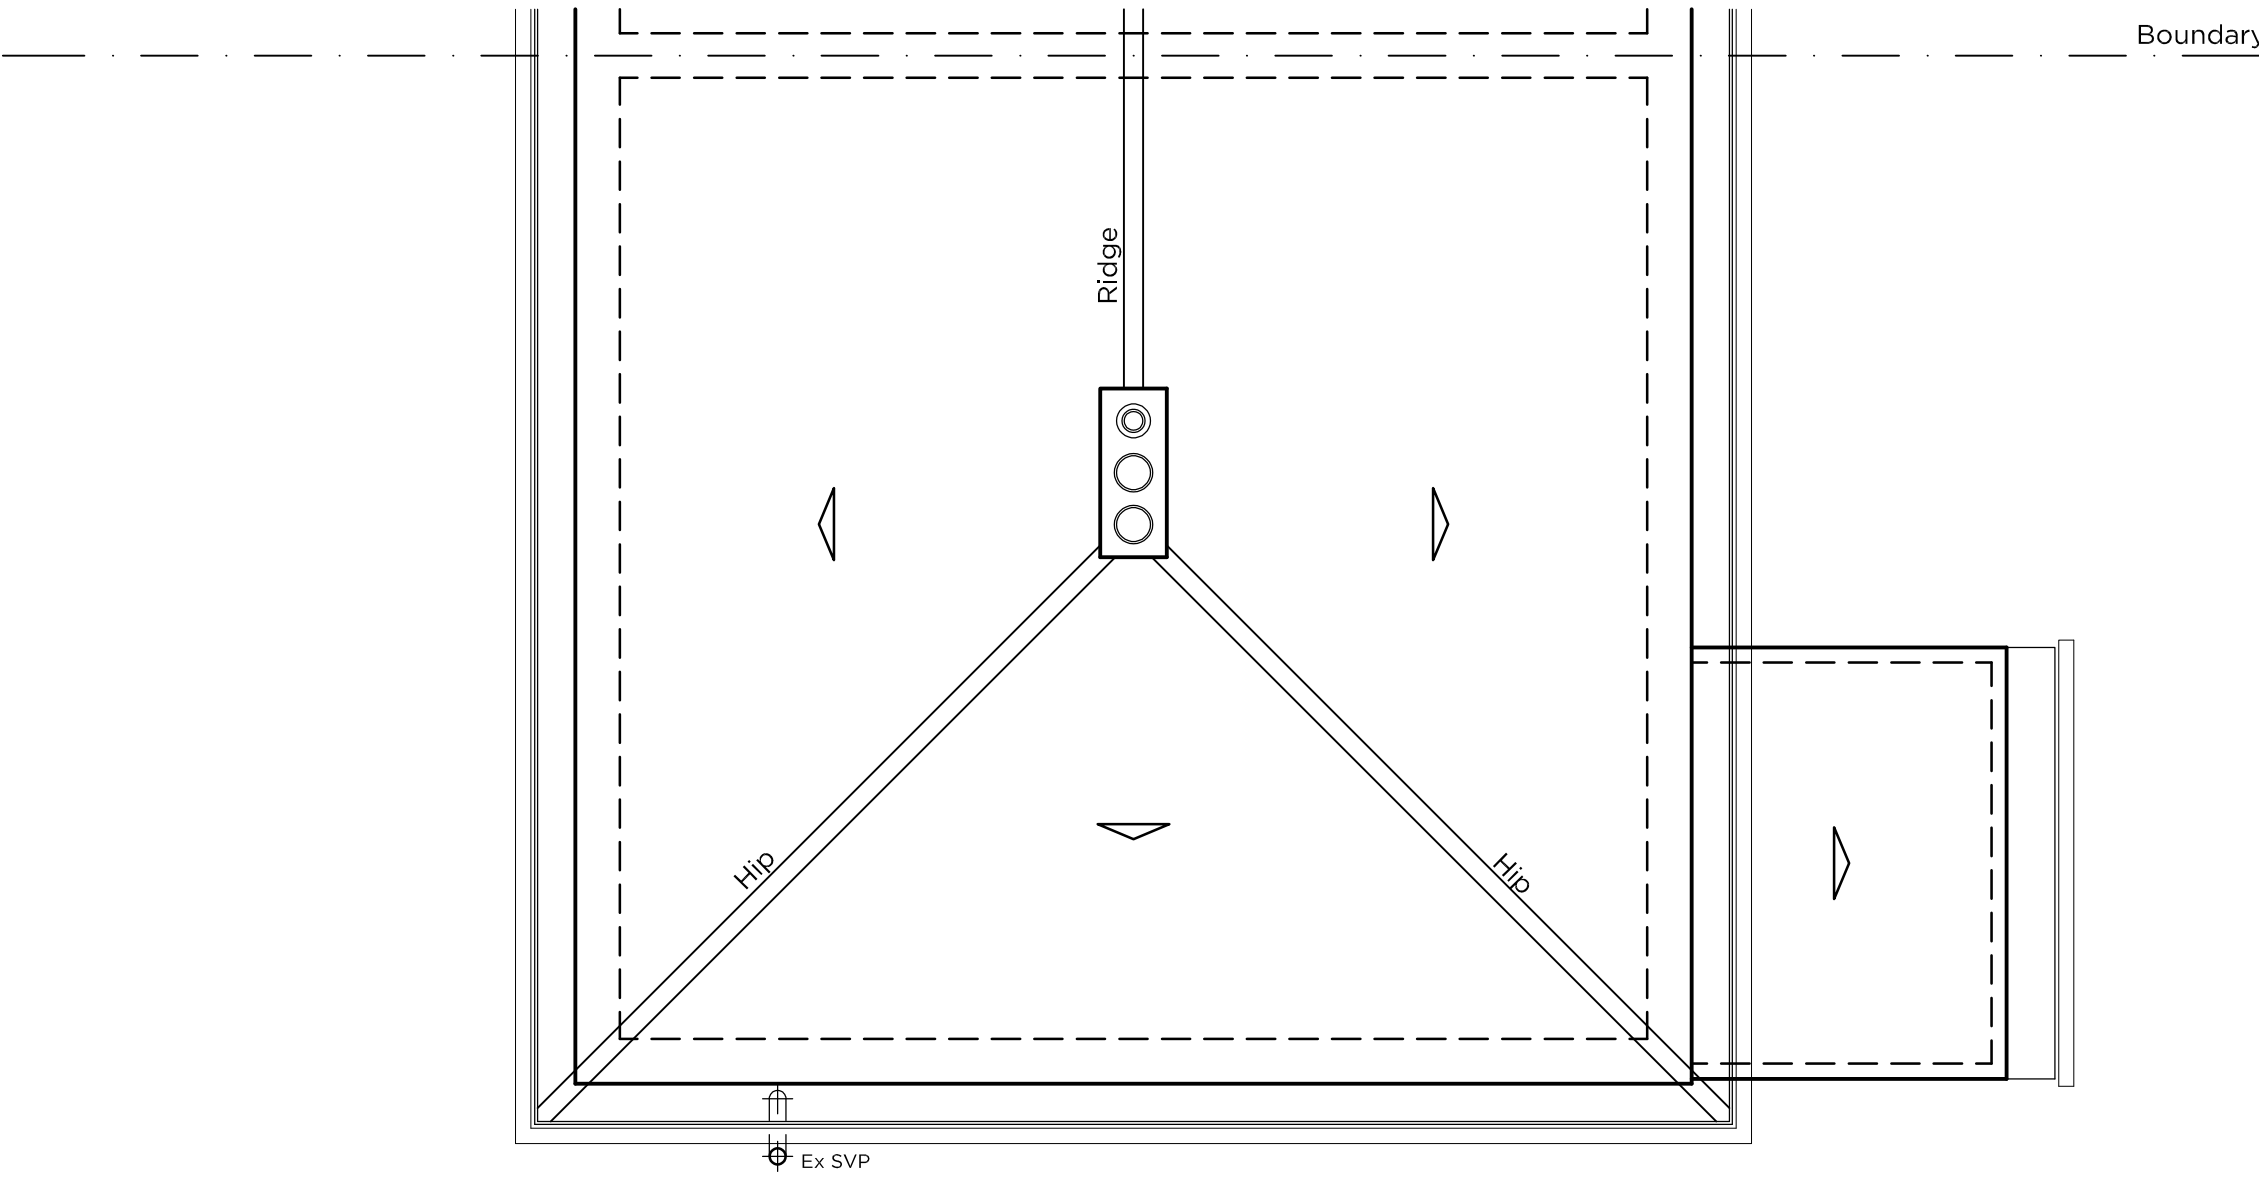

Existing Roof Plan

 

seven22
ARCHITECTURE LTD

22 SHORE VIEW, PETERBOROUGH
CAMBRIDGESHIRE, PE7 8FS
E:info@seven22.co.uk ~ T:07799 585277

PROJECT
PROPOSED EXTENSION & ALTERATIONS TO
10 WASHWAY ROAD
HOLBEACH
SPALDING
LINCOLNSHIRE
PE12 7PE

CLIENT
Mr ROBSON

TITLE
EXISTING GROUND, FIRST & ROOF PLAN

DRAWING No.
101 - S02

SCALE 1:50 @ A1 - 1:100 @ A3	DATE OCT 2024	REV
---------------------------------	------------------	-----

