



SOUTH ELEVATION - EXISTING



EAST ELEVATION - EXISTING




NORTH ELEVATION - EXISTING



WEST ELEVATION - EXISTING



SOUTH ELEVATION - PROPOSED

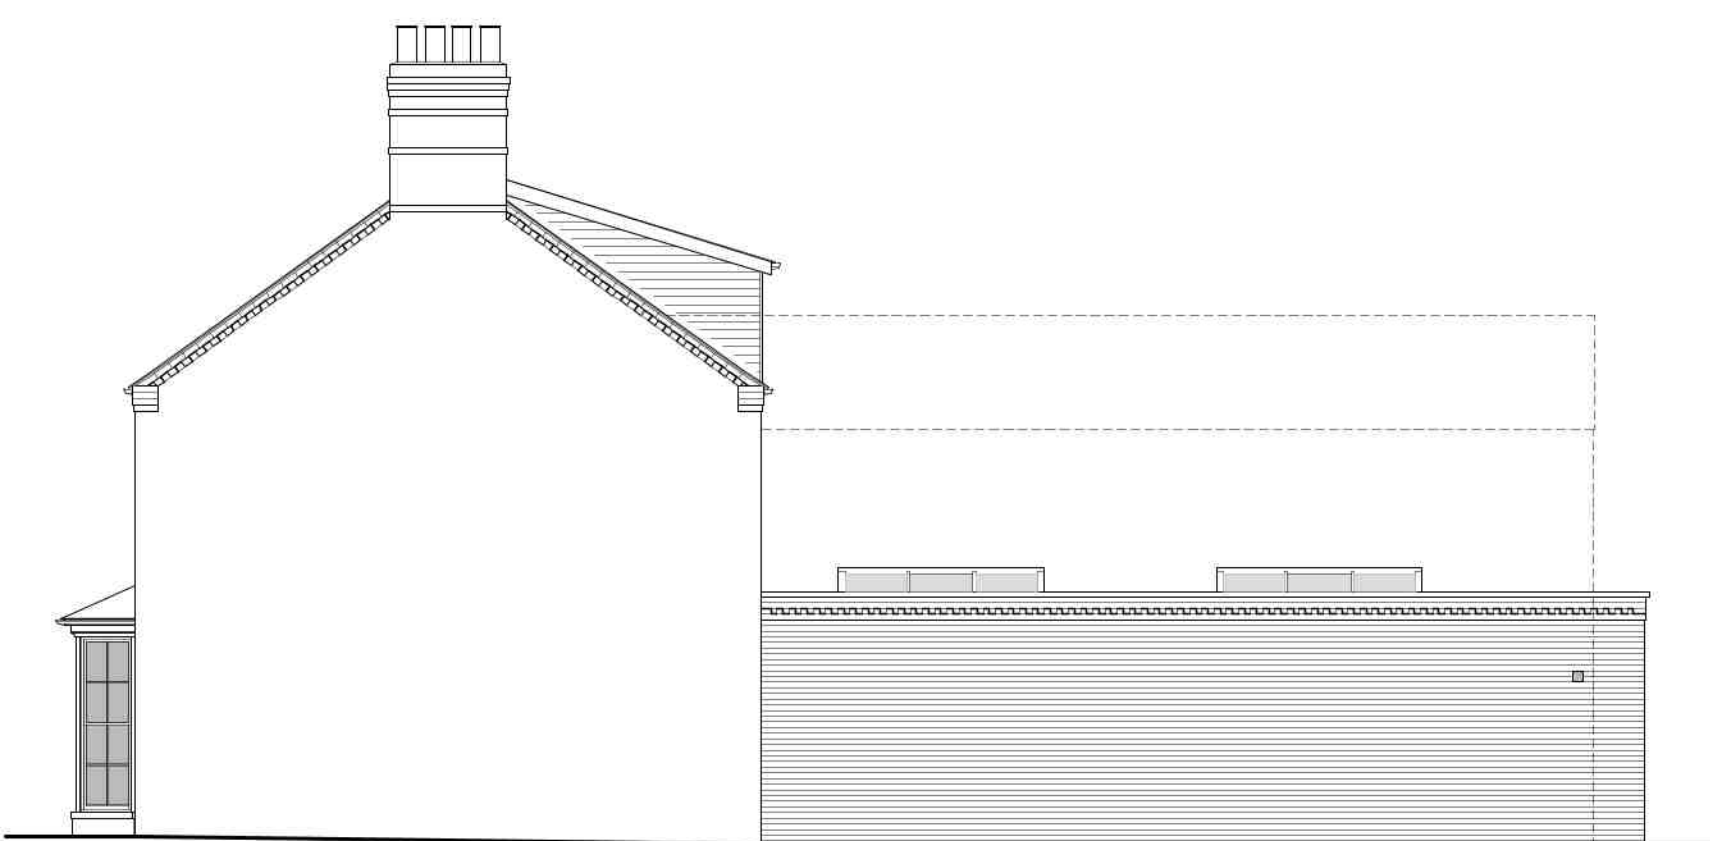



EAST ELEVATION - PROPOSED



NORTH ELEVATION - PROPOSED



WEST ELEVATION - PROPOSED

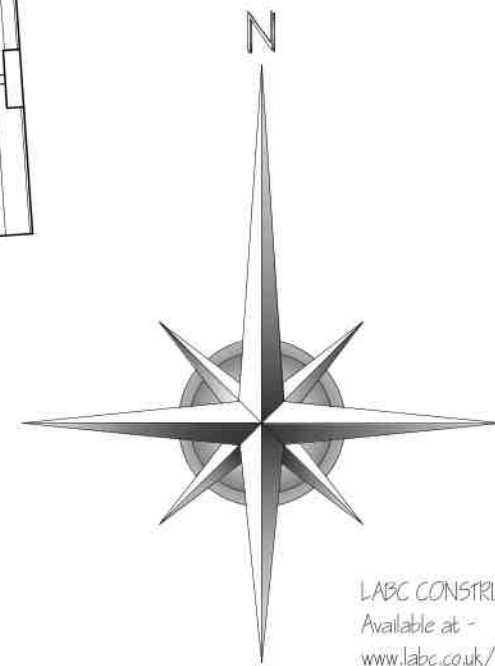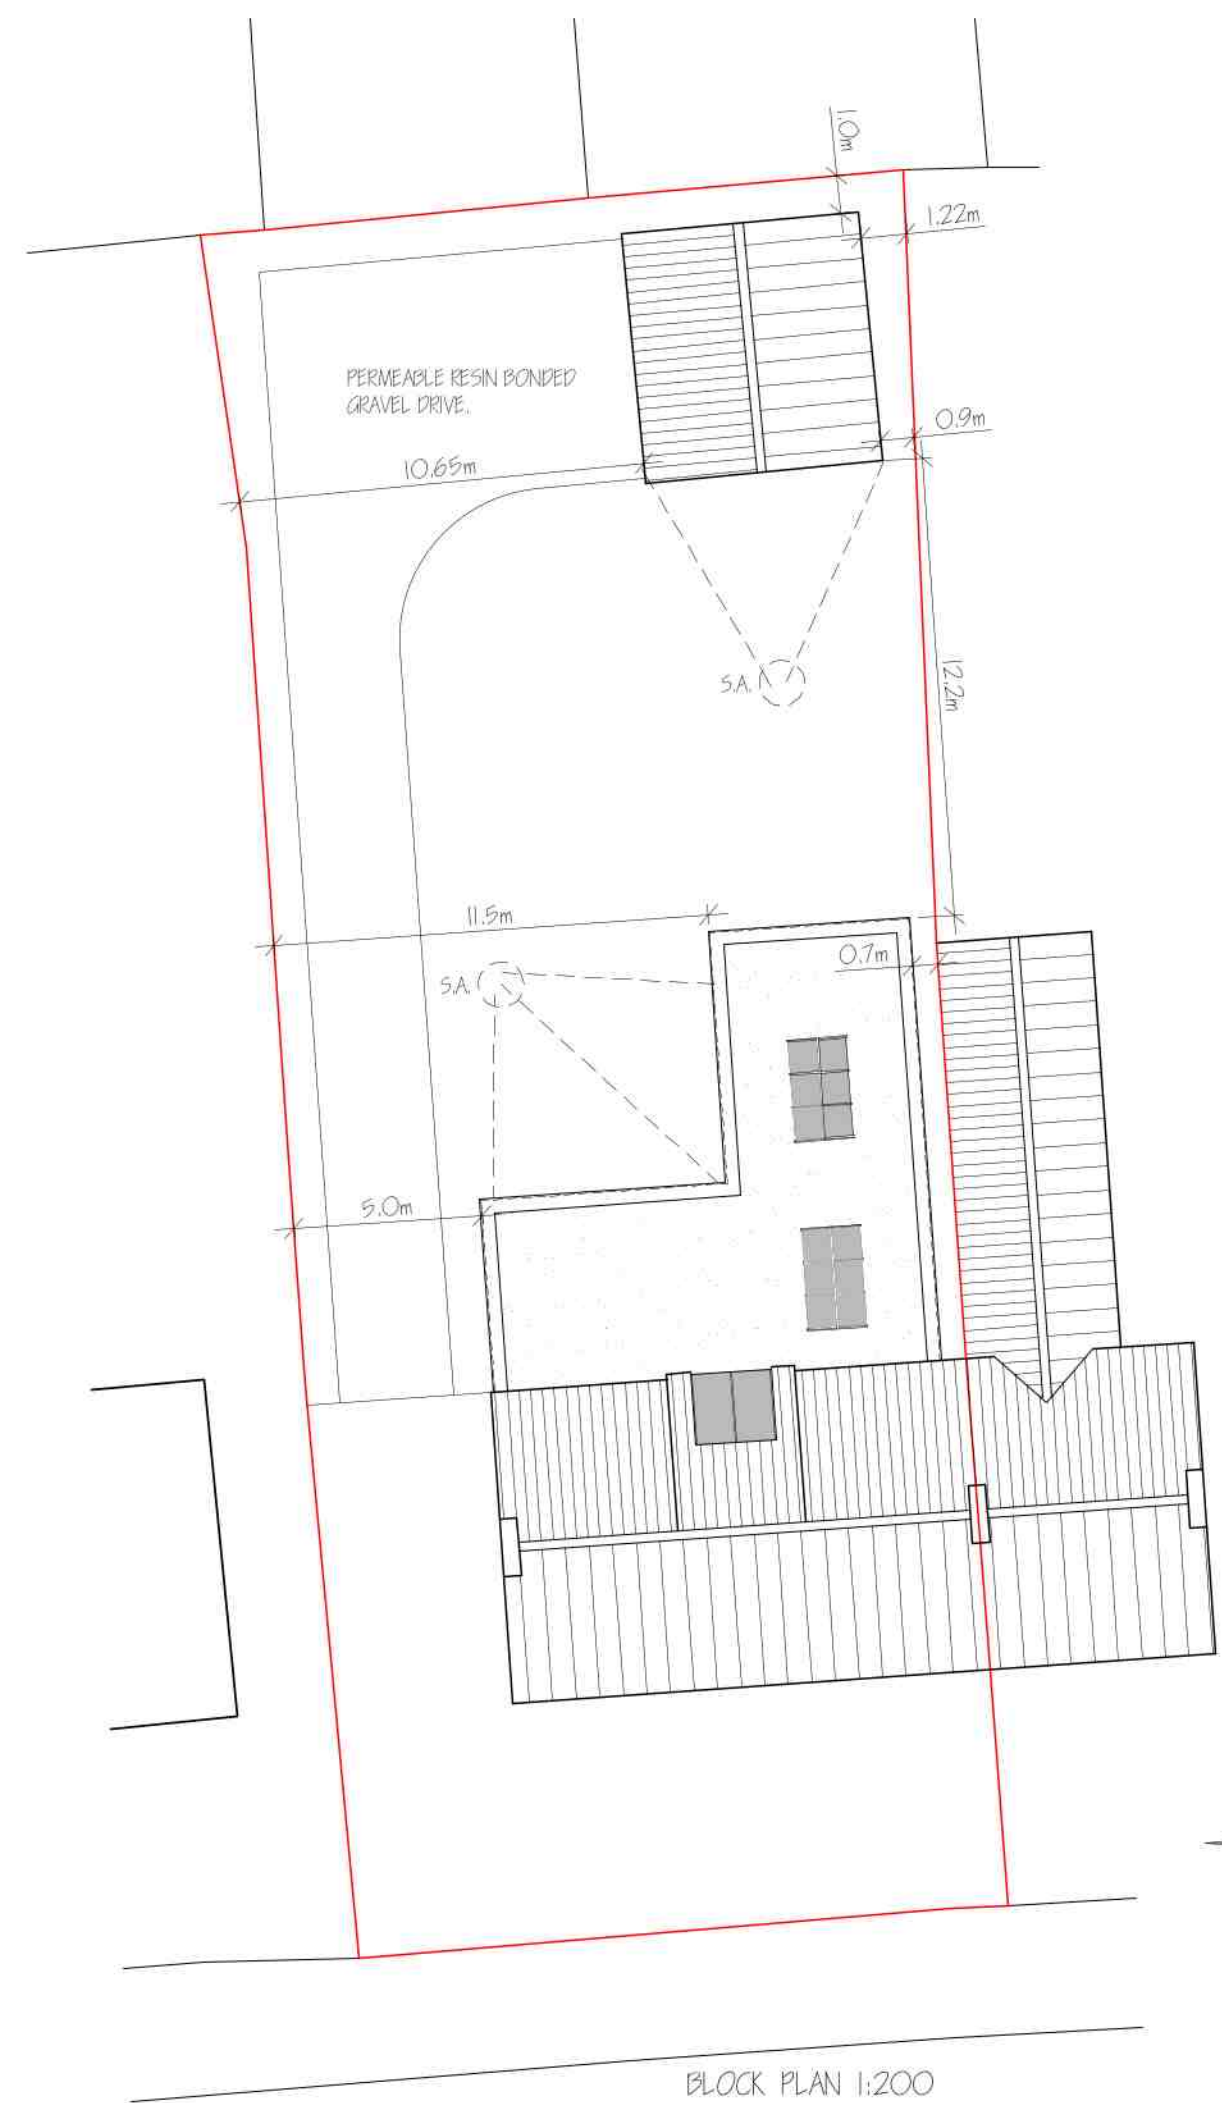

LIMITATIONS:
This drawing is limited in the amount of information contained and does not purport to contain a full specification of the works. It is solely for the purpose of obtaining Planning/Building Regulation approval.
The drawing must not be used for any other purpose than above. All dimensions shall be taken from site from actual work. Under no circumstances shall measurements be scaled from this drawing for construction or ordering purposes.
All given dimensions shall be checked by the Builder/Contractor and will be his responsibility from commencement of site works.
The works will not be supervised or inspected on site by C.A.D. or any representative thereof. It is the client or their appointed agent's responsibility to control workmanship, substitution of materials, adherence to specification, variations to contract etc. Also to ascertain sub-soil suitability prior to the construction of any foundations.

COPYRIGHT RESERVED.
Copies of this drawing must be made only with the written permission of Cooper Architectural Design.

STANDARDS:
All materials to be new unless otherwise stated and all components and materials etc. to be used fixed and installed etc. in strict accordance with manufacturers instruction and relevant Code of Practice.
Materials shall conform to appropriate British Standard Specification or BBA Certificate or European Code equivalent.

HEALTH & SAFETY:
The Employer/Client shall ensure that the selected contractor is conversant with and adopts all measures necessary to achieve compliance with Health & Safety legislation for Building Sites and Work Places.
The Employer/Client is advised that should the works need to comply with the Construction Design and Management Regulations an Independent Planning Supervisor will be required.

SCOPE OF THE WORKS:
The works shall comprise of all that is shown on the drawing and details. Work that may not be specifically shown but may be reasonably inferred as necessary to carry out the works shall be deemed to be included.

LABC CONSTRUCTION DETAILS
Available at -
www.labc.co.uk/register/schemes/constructiondetails

E1MCF4	-	Lintel
E3MCF4	-	Chill
E4MCF4	-	Jamb
E5MCF9	-	Beam & Block Floor
E5MCF22	-	Floor Slab, Ins. Under
E6MCF4	-	Intermediate Floor
E10MCF4	-	Base - Flat Ceiling
E11MCF4	-	Base - Skewed Ceiling
E12MCF4	-	Cable - Pitched Roof
E16MCF4	-	Corner - Full Fill
E17MCF4	-	Inverted Corner - Full Fill
E18MCF7	-	Party Wall - Ext. Wall Junction
P1PCF2	-	Party Wall - Floor Junction
P4PMCF2	-	Party Wall - Roof Junction

ROOM DIMENSIONS ARE INTERNAL
OF WALL FINISHES

revision	date	init.	revision details.
A	DEC '21	J.C.	REAR PROJECTION REDUCED.



**COOPER
ARCHITECTURAL
DESIGN**
80 WINDOVER ROAD
SPALDING, Lincs PE11 1HA
Tel: 01775 711174
Mobile: 07808 125 778
E-MAIL: c.a.d@btconnect.com

Client,
MR & MRS C PARKER

Project,
**PROPOSED EXTENSION & ALTERATIONS
52 SPALDING ROAD
HOLBEACH
Lincs
PE12 7HG**

Drawing,
**ELEVATIONS - EXISTING & PROPOSED
BLOCK & LOCATION PLANS.**

Scale	1:100 @ A1	Drawing No.	2112-02-A
Date.	JULY '21	Drawn.	J.C.



Ordnance Survey (c) Crown Copyright 2016. All rights reserved. Licence number 100022432
LOCATION PLAN 1:1250