



FLOOR JOISTS 50 x 200 C16 GRADE @ 400 c/c UNLESS OTHERWISE STATED
 DOUBLE JOISTS BOLT TOGETHER AT 600 c/c USING M12 BOLTS
 NOTE : FLOOR JOISTS TO BE OFF HANGERS AT
 EXTERNAL WALL CONDITION.

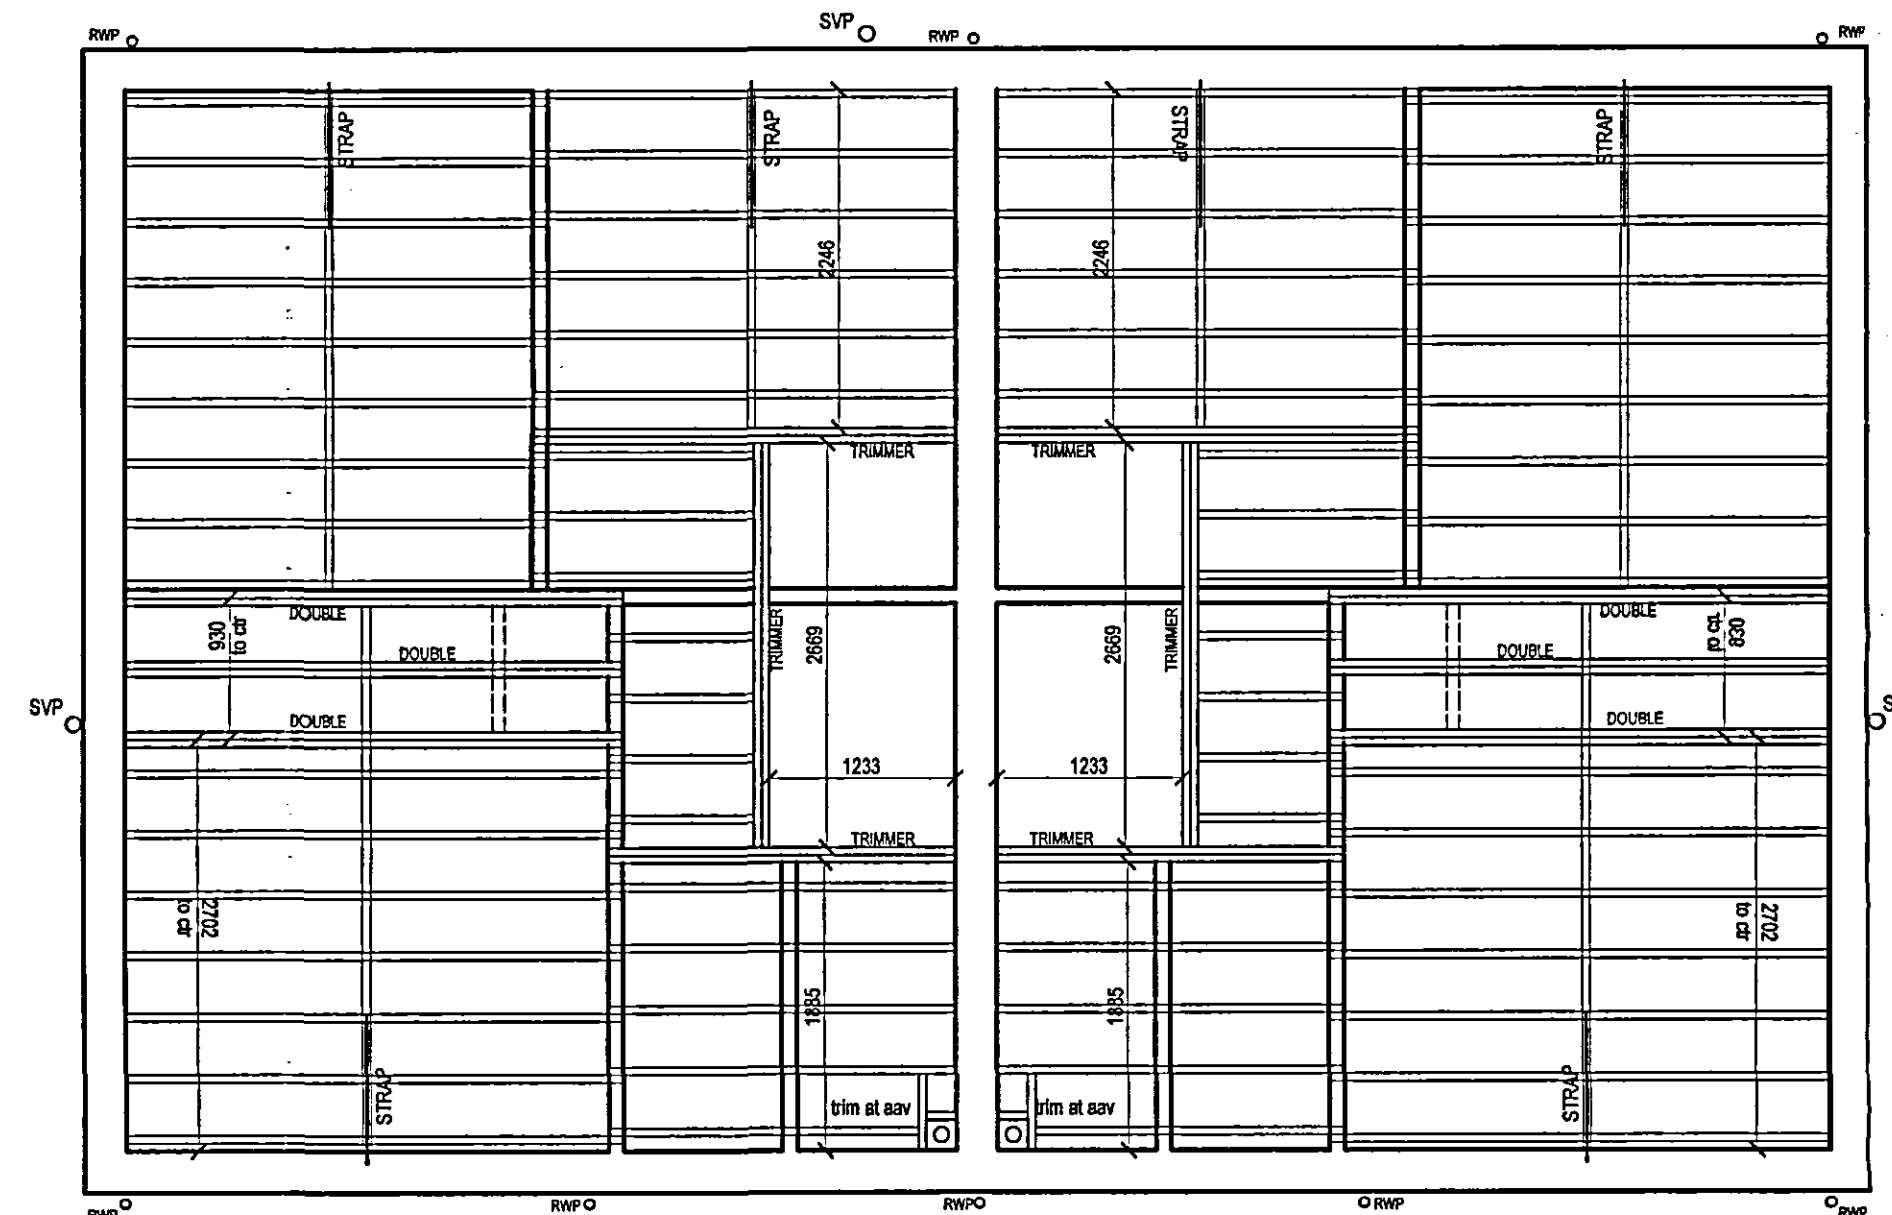


JOIST LAYOUT

ROBUST DETAILS
 ROBUST DETAILS WILL BE SUBMITTED IN RESPECT OF PARTY WALL CONSTRUCTION FOR ALL
 SEMI-DETACHED AND TERRACED HOUSES (EX. E. WALLS)
 THE APPLICATION WILL BE SUBMITTED TO ROBERT DETAILED LTD AND ONCE REGISTRATION IS COMPLETE DETAILS WILL BE
 FORWARDED TO BUILDING CONTROL FOR THEIR INFORMATION.

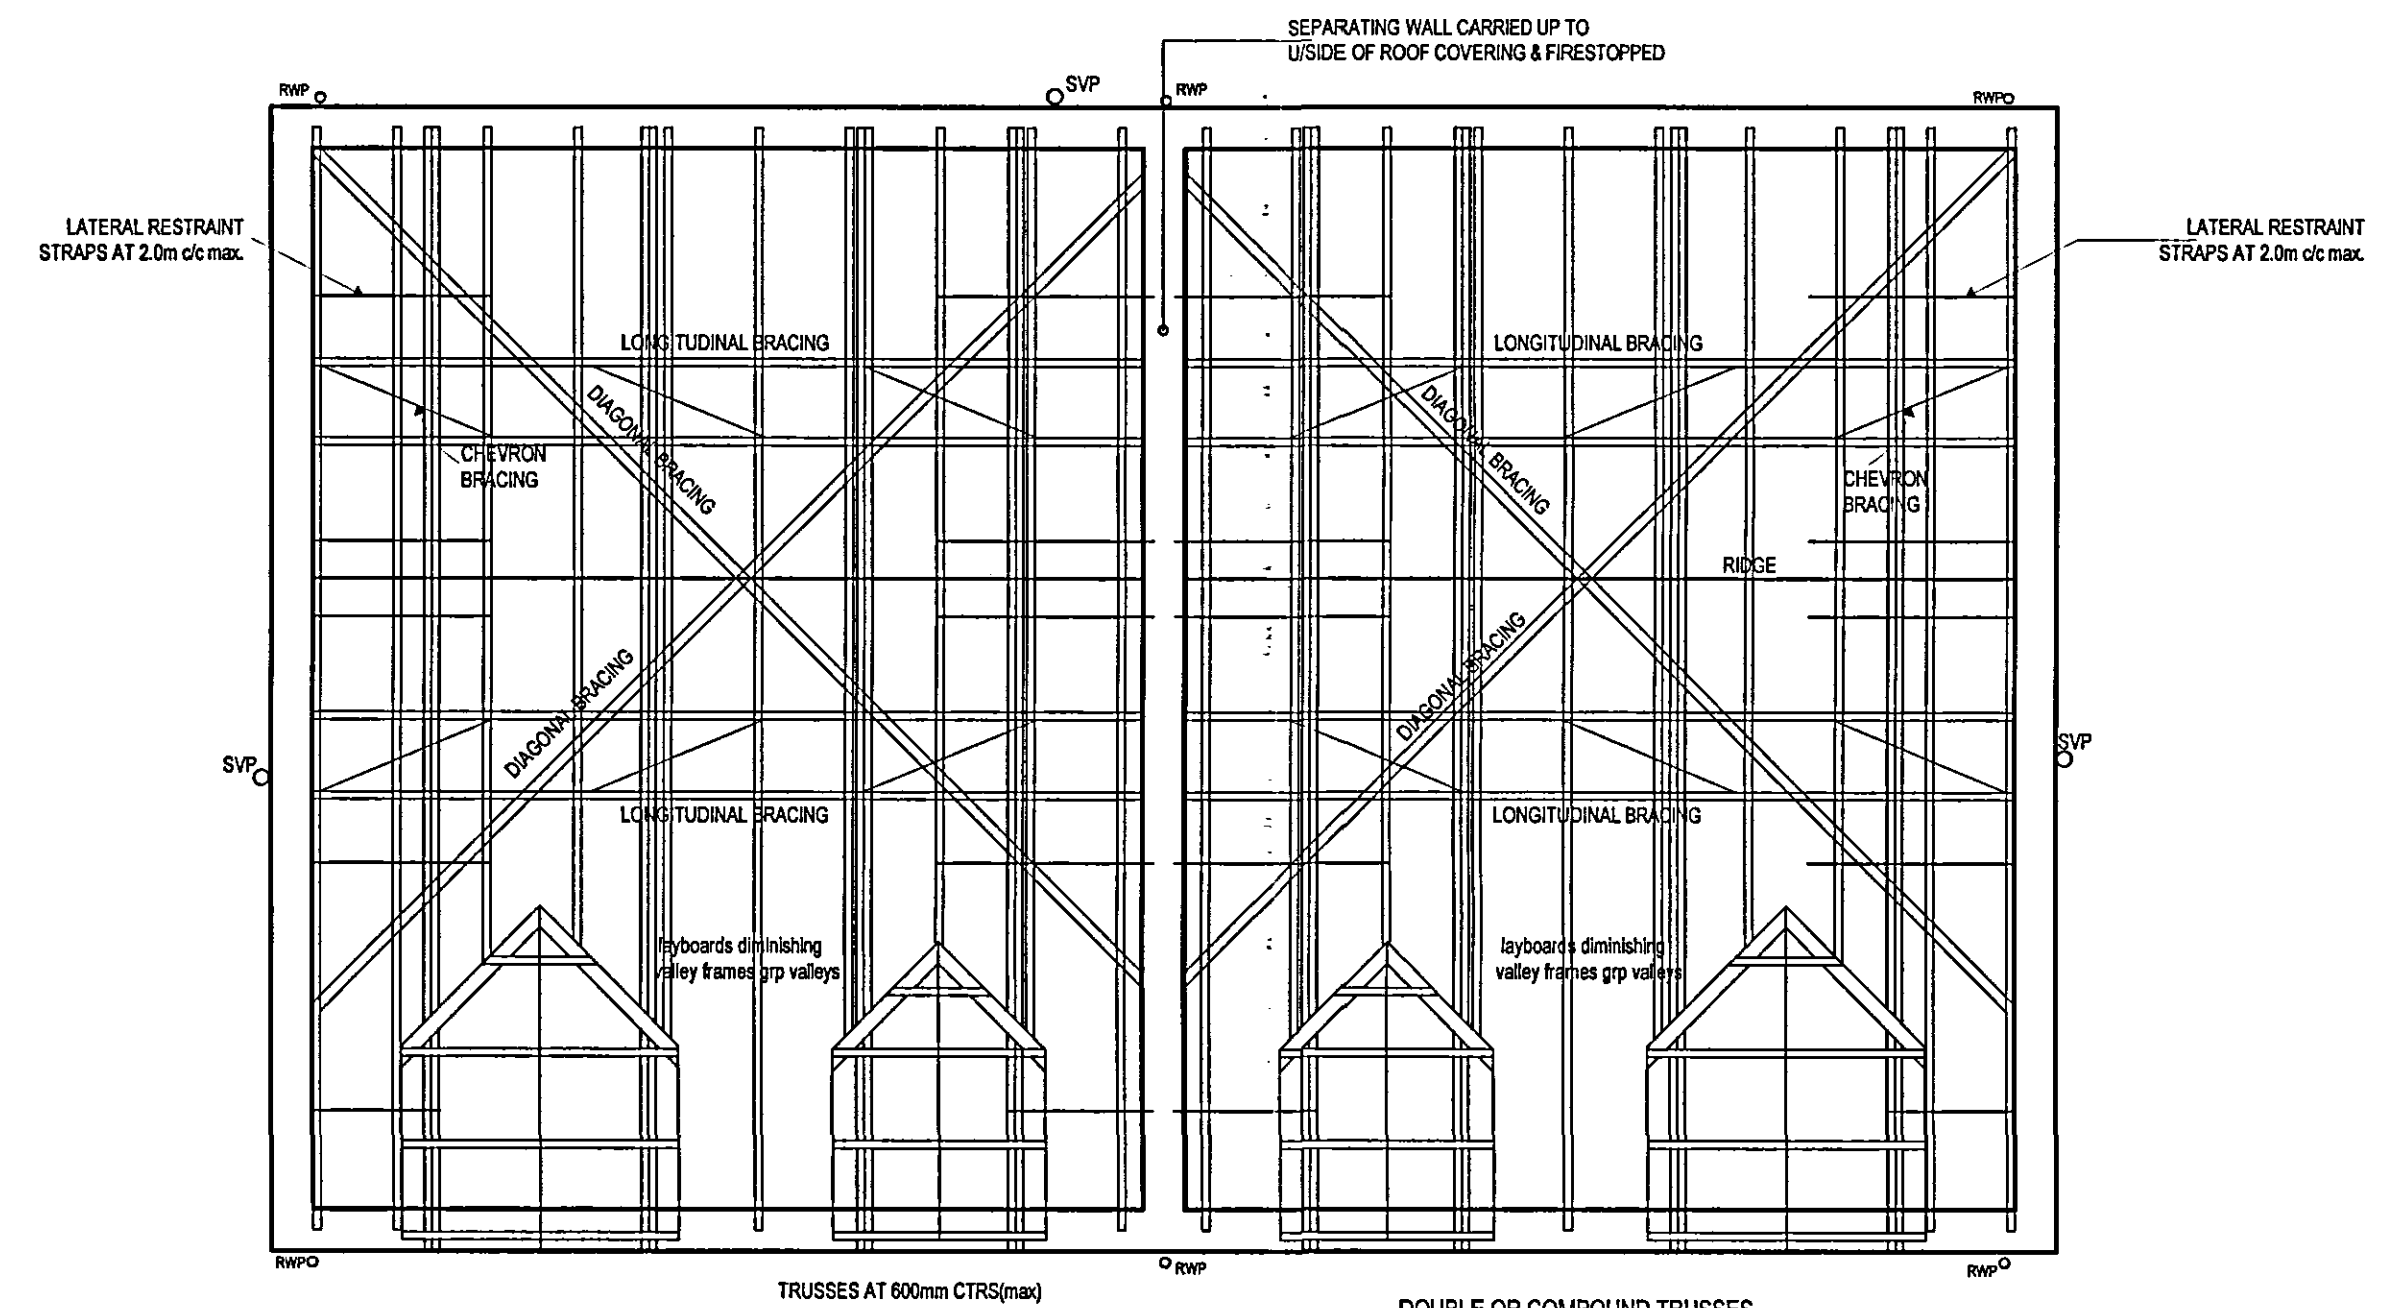

ROOF PLAN

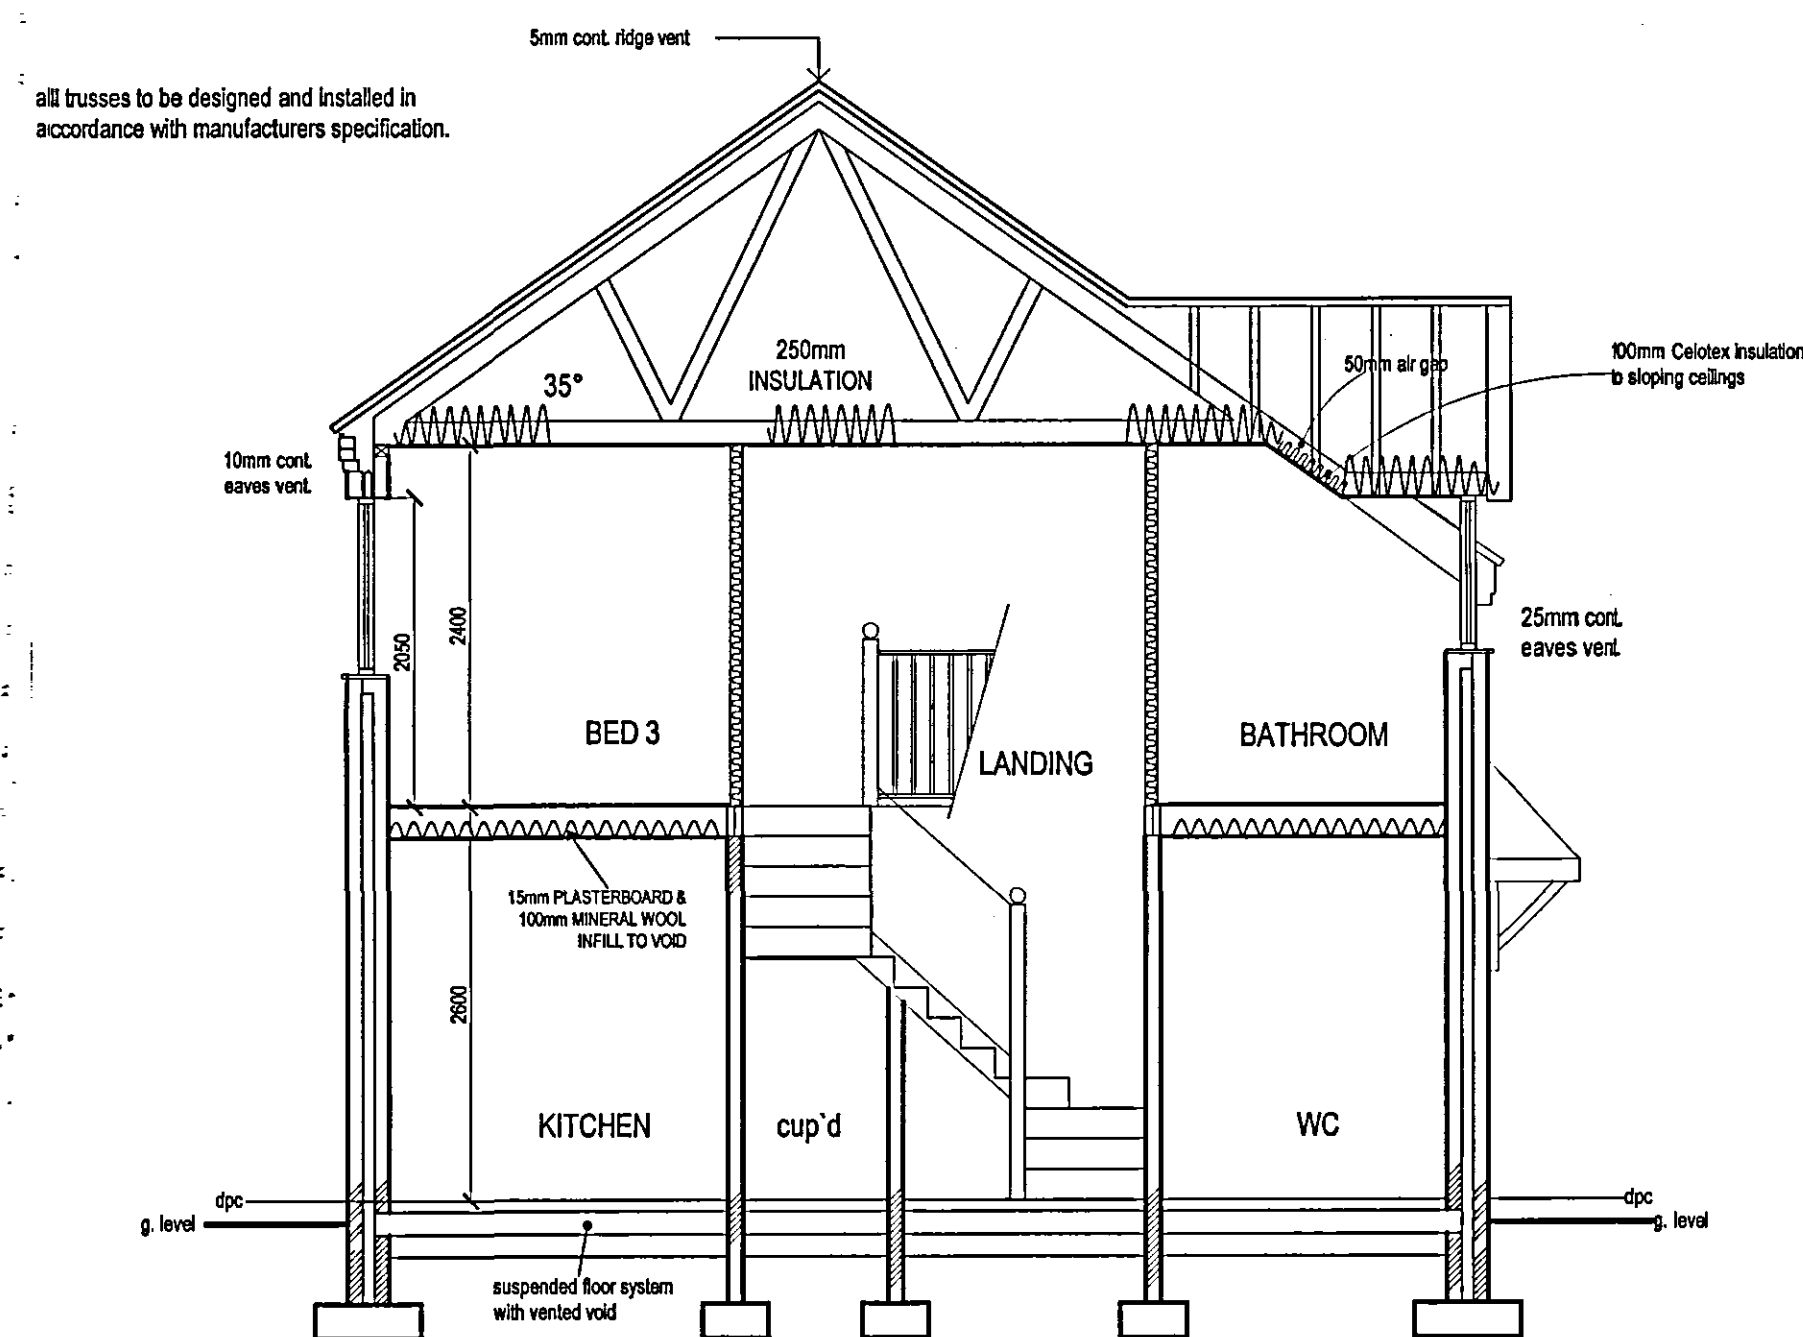


SECTION A-A

THE EDINBURGH PLOTS 11&12

SHDC
 PLANNING & DEVELOPMENT
 21 AUG 2006
 Ref. 1100/06

DETERMINED
 PLAN

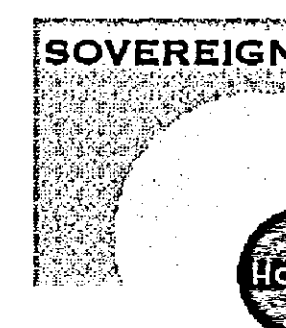

Fulney Hall,
 69 Holbeach Road
 Spalding, Lincolnshire,
 PE12 6ER

Tel : 01775 716716
 Fax : 01775 716715

Website: www.sovereignhomes.co.uk

SITE REF.			
RESIDENTIAL DEVELOPMENT AT HALLGATE, HOLBEACH, LINCOLNSHIRE.			
DRAWING WORKING DRAWINGS, PLOTS 11 & 12 JOIST LAYOUT, ROOF PLAN & SECTION			
DRAWN	SCALE	DATE	DRG. NO
EM	1:50	04/06	SH2511/023