

FRONT ELEVATION

SIDE ELEVATION

REAR ELEVATION

SIDE ELEVATION

EXT. DOOR, WINDOW & LINTEL SCHEDULE - PLOTS 19-21


REF	DESCRIPTION	DIMENSIONS	LINTEL
1	Window	1770w x 1350dp	L/S 75 2100
2	Ent. Door*	968w x 2100h	L/S 75 1350
3	Window	488w x 1050dp	L/S 75 900
4	Window	488w x 1050dp	L/S 75 900
5	Ent. Door*	968w x 2100h	L/S 75 1350
6	Window	1770w x 1350dp	L/S 75 2100
7	Bay Window	2150w x 1350dp	L/H/D 75 2650
8	Window	900w x 1350dp	L/S 75 1200
9	Ent. Door*	968w x 2100h	L/S 75 1350
10	Window	900w x 1350dp	L/S 75 1200
11	French Door	1200w x 2100h	L/H/D 75 1950
12	Window	1200w x 1050dp	L/S 75 1500
13	French Door	1200w x 2100h	L/S 75 1500
14	Window	1342w x 1050dp	L/S 75 1650
15	Window	1342w x 1050dp	L/S 75 1650
16	French Door	1200w x 2100h	L/S 75 1500
17	Window	1342w x 1050dp	2no.50 x 100 Bolted together
18	Window	900w x 1050dp	2no.50 x 100 Bolted together
19	Window	900w x 1050dp	2no.50 x 100 Bolted together
20	Window	1342w x 1200dp	2no.50 x 100 Bolted together
21	Window	1770w x 1200dp	L/S 75 2100
22	Window	900w x 1050dp	L/S 75 1200
23	Window	900w x 1050dp	L/S 75 1200
24	Window	900w x 1200dp	L/S 75 1200
25	Window	1200w x 1050dp	L/S 75 1500
26	Window	1342w x 1200dp	L/H/D 75 1650
27	Window	900w x 1200dp	L/H/D 75 1200
28	Window	900w x 1200dp	L/H/D 75 1200
29	Window	1342w x 1200dp	L/H/D 75 1650

* To incorporate part M - Disabled access


safety glazing in accordance with part N - building regulations

INTERNAL OPENINGS IN BLOCKWORK

at box type 100 / 120mm to ground floor openings

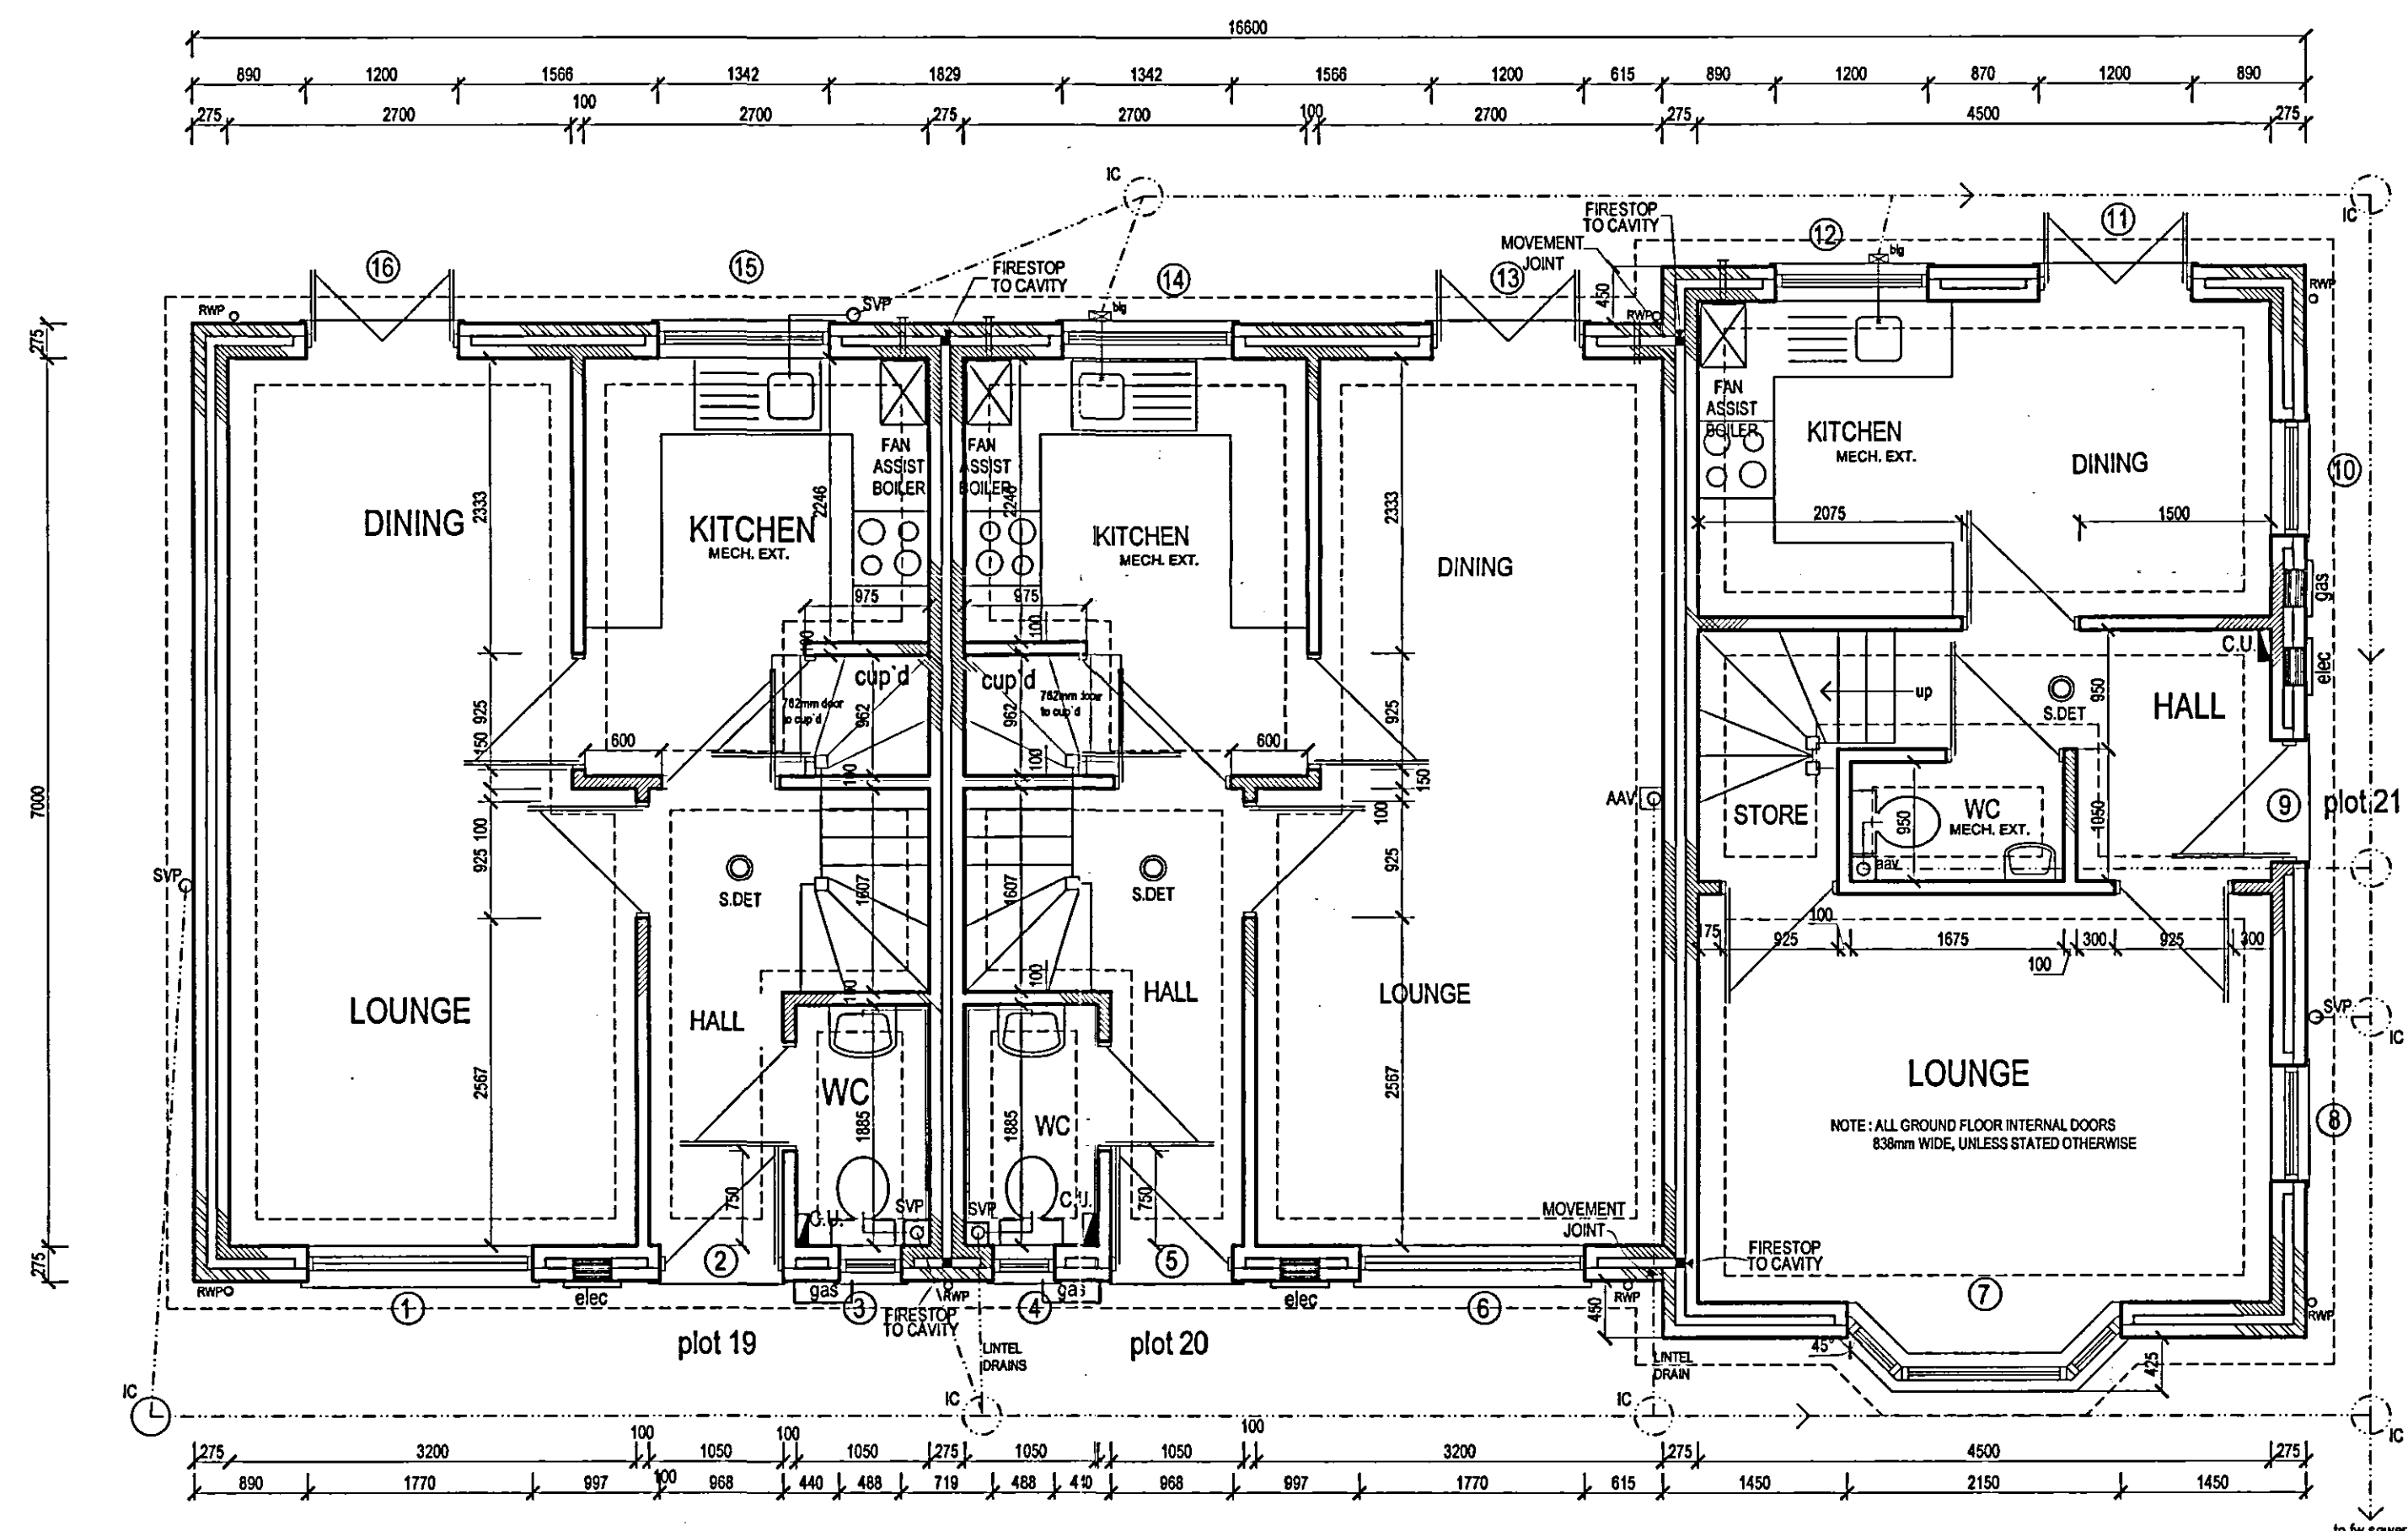


GROUND FLOOR

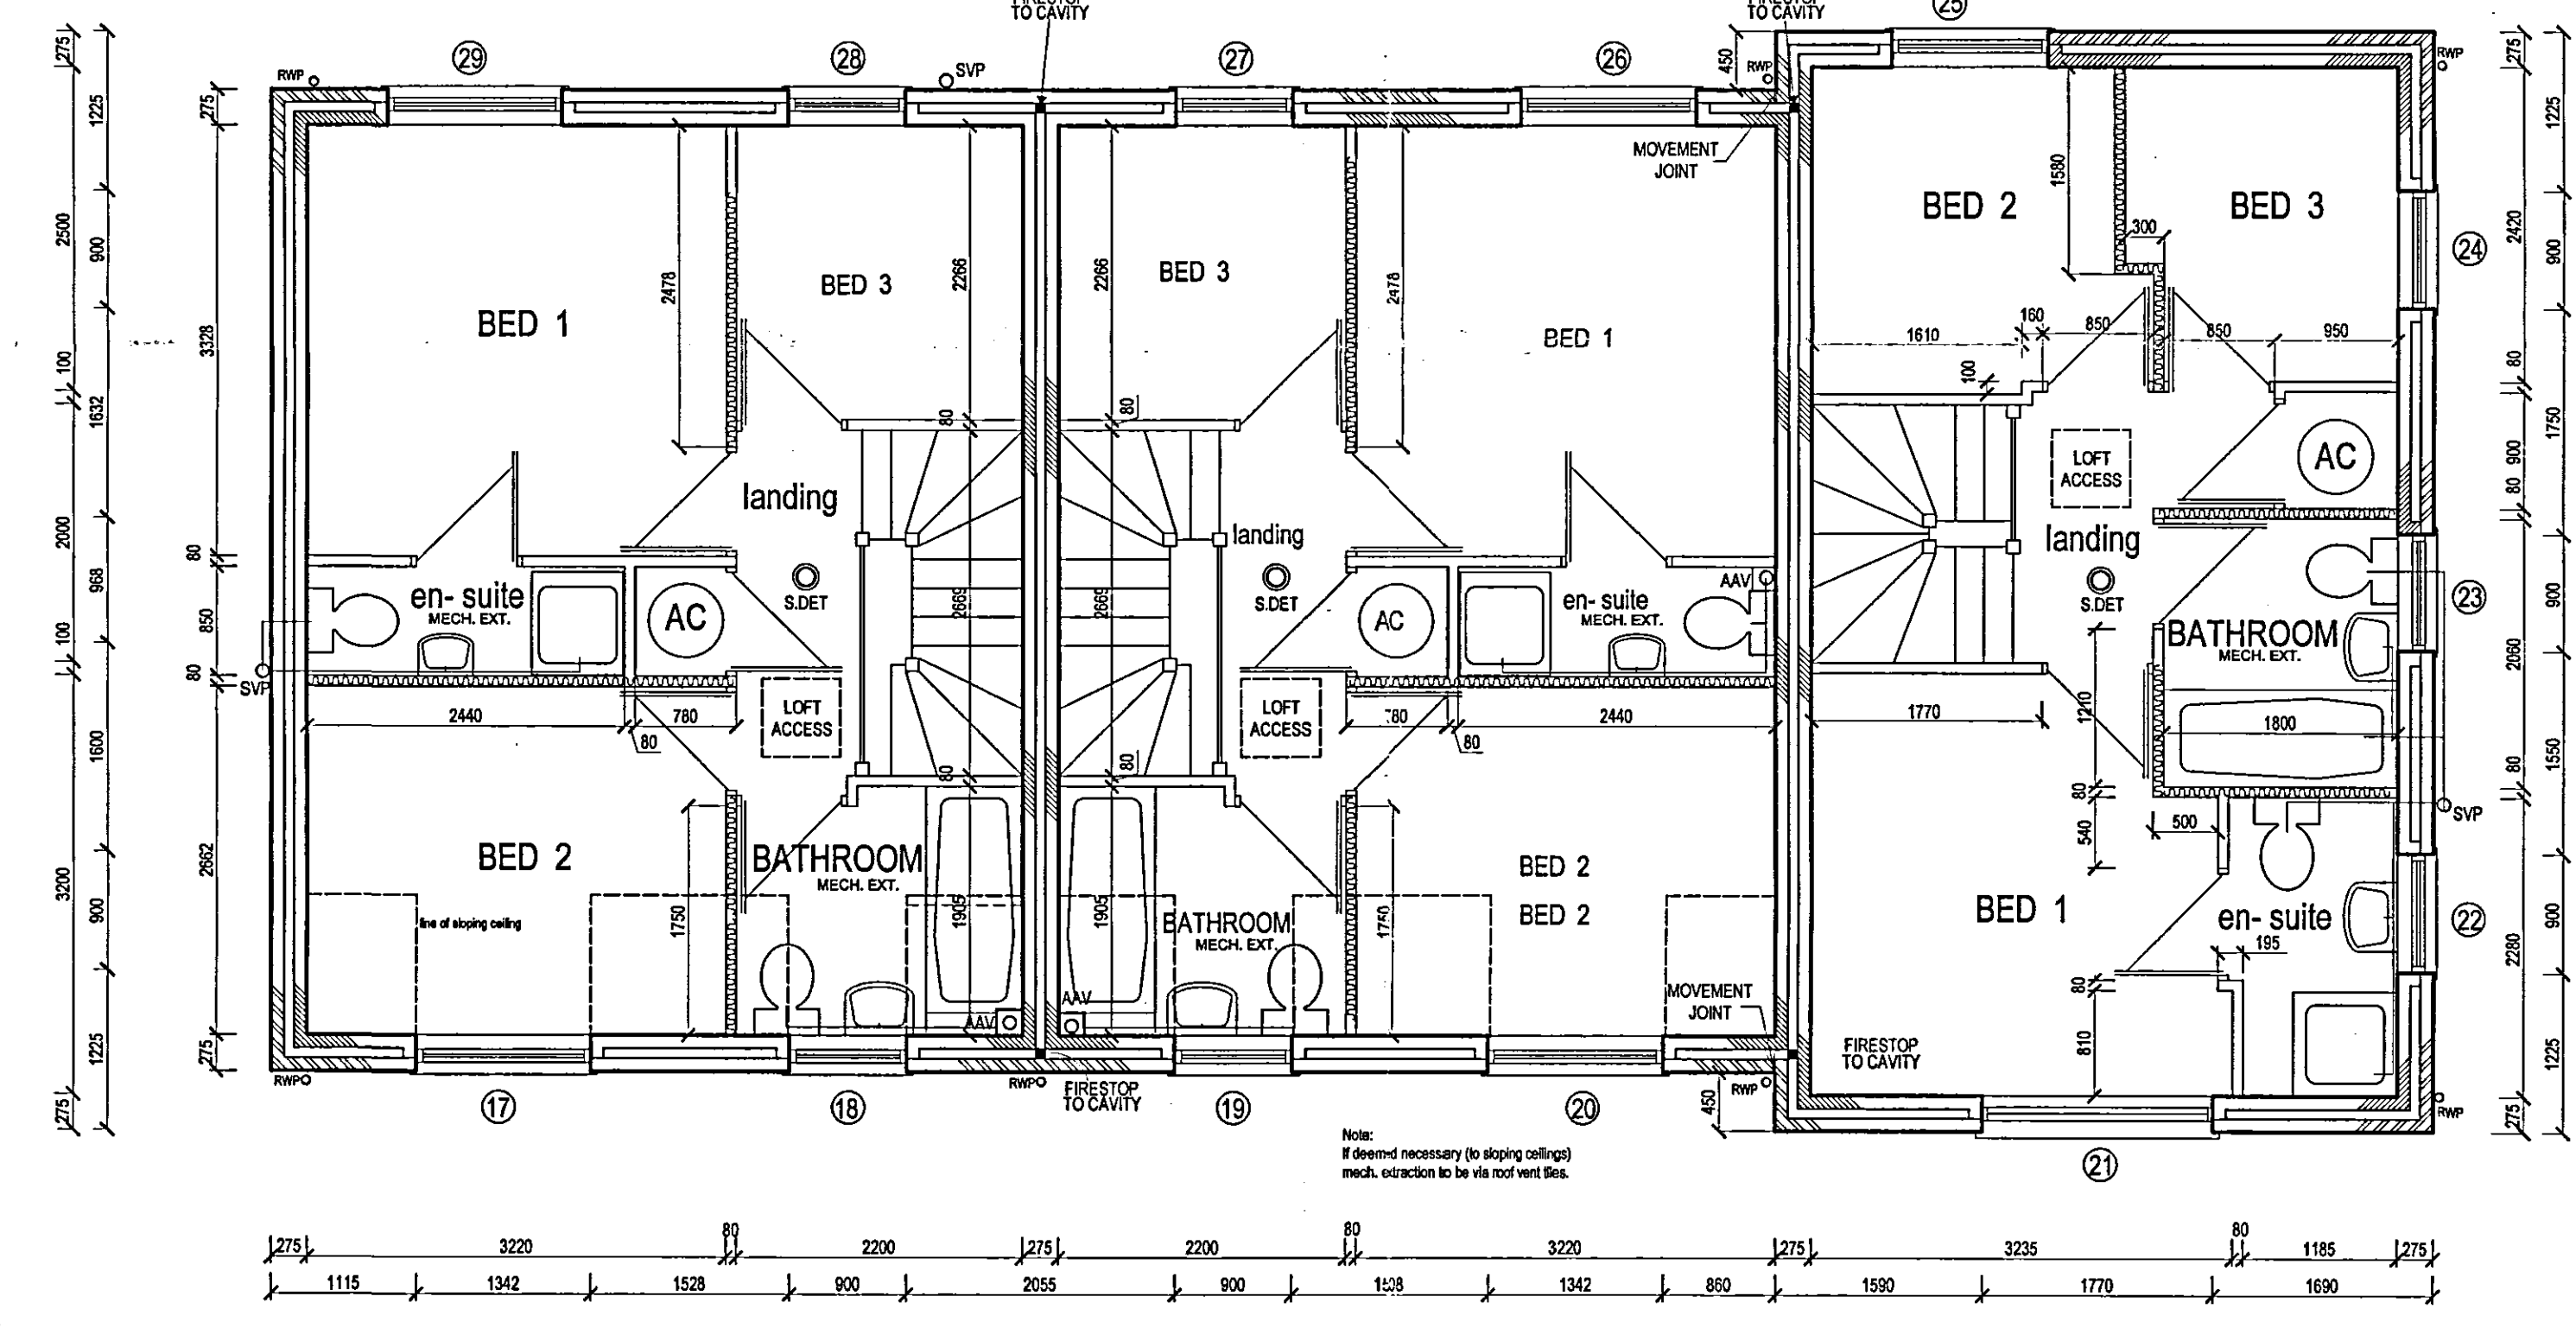

FIRST FLOOR

THE KENILWORTH and THE EDINBURGH PLOTS 19-21

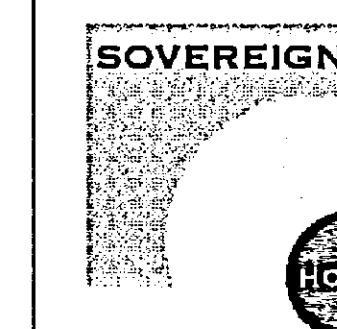

Fulney Hall,
69 Holbeach Road
Spalding, Lincolnshire,
PE12 6ER

Tel: 01775 716716
Fax: 01775 716715

Website: www.sovereignhomes.co.uk

**DETERMINED
PLAN**

SITE REF.			
RESIDENTIAL DEVELOPMENT AT HALLGATE, HOLBEACH, LINCOLNSHIRE.			
DRAWING			
THE KENILWORTH and THE EDINBURGH PLOTS 19 - 21 PLANS AND ELEVATIONS			
DRAWN	SCALE	DATE	DRG. NO
NM	1:50, 1:100	06/06	SH2511/030

SHDC
PLANNING & DEVELOPMENT
21 AUG 2006
Ref. 110006