


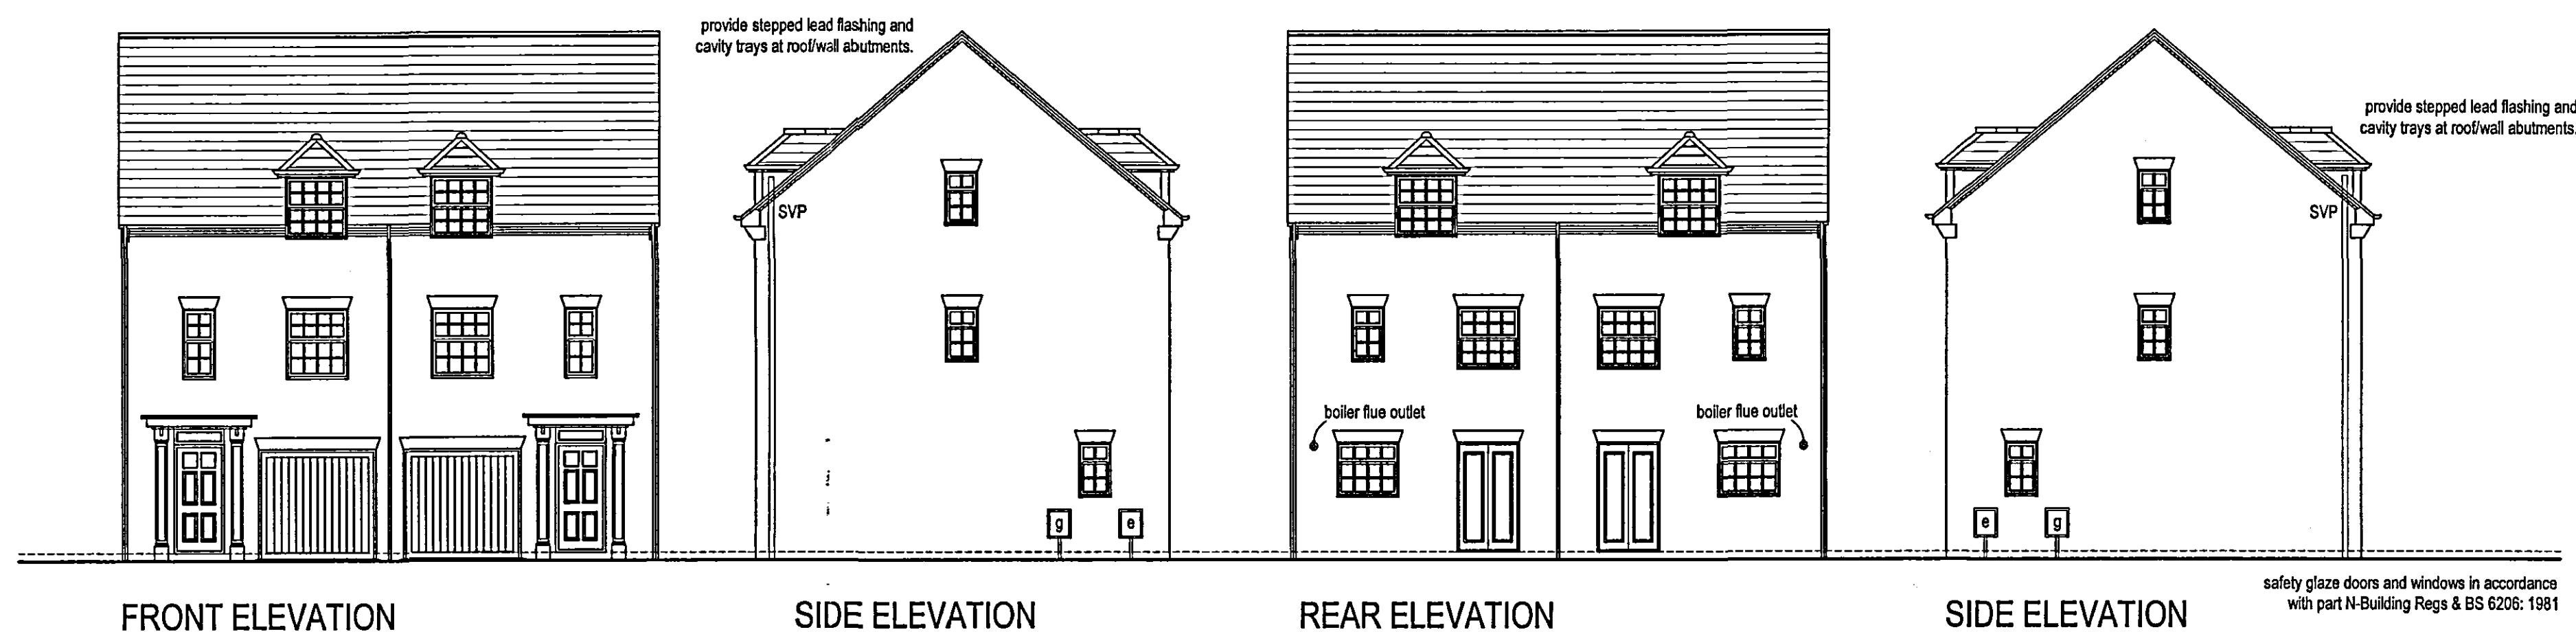


EXT. DOOR, WINDOW & LINTEL SCHEDULE - PLOT 26 - 29			
REF	DESCRIPTION	DIMENSIONS	LINTEL
1	Ent. Door*	960w x 2100h x 2500p height	L1/S 75 1350
2	Garage	HP200 7' x 7'	L1/H/D 75 2400
3	Garage	HP200 7' x 7'	L1/H/D 75 2400
4	Ent. Door*	960w x 2100h x 2500p height	L1/S 75 1350
5	Window	630w x 1050dp	L1/H/D 75 1050
6	Window	1200w x 1050dp	L1/H/D 75 1500
7	French Door	1200w x 2100h	L1/S 75 1500
8	French Door	1200w x 2100h	L1/S 75 1500
9	Window	1200w x 1050dp	L1/H/D 75 1500
10	Window	630w x 1050dp	L1/H/D 75 1050
11	Window	630w x 1350dp	L1/H/D 75 1050
12	Window	1200w x 1350dp	L1/H/D 75 1500
13	Window	1200w x 1050dp	L1/H/D 75 1500
14	Window	630w x 1350dp	L1/H/D 75 1050
15	Window	630w x 1050dp	L1/S 75 1050
16	Window	630w x 1050dp	L1/H/D 75 1050
17	Window	1200w x 1200dp	L1/H/D 75 1500
18	Window	1200w x 1200dp	L1/H/D 75 1500
19	Window	630w x 1050dp	L1/H/D 75 1050
20	Window	630w x 1050dp	L1/S 75 1050
21	Window	1200w x 1200dp	2no. 50 x 100 bolted together
22	Window	1200w x 1200dp	2no. 50 x 100 bolted together
23	Window	630 x 1050dp	L1/S 75 1050
24	Window	1200w x 1200dp	2no. 50 x 100 bolted together
25	Window	1200w x 1200dp	2no. 50 x 100 bolted together
26	Window	630 x 1050dp	L1/S 75 1050

* To incorporate part M - Disabled access


safety glazing in accordance with part N - building regulations

INTERNAL OPENINGS IN BLOCKWORK


all box type 100 / 1200mm to ground floor openings

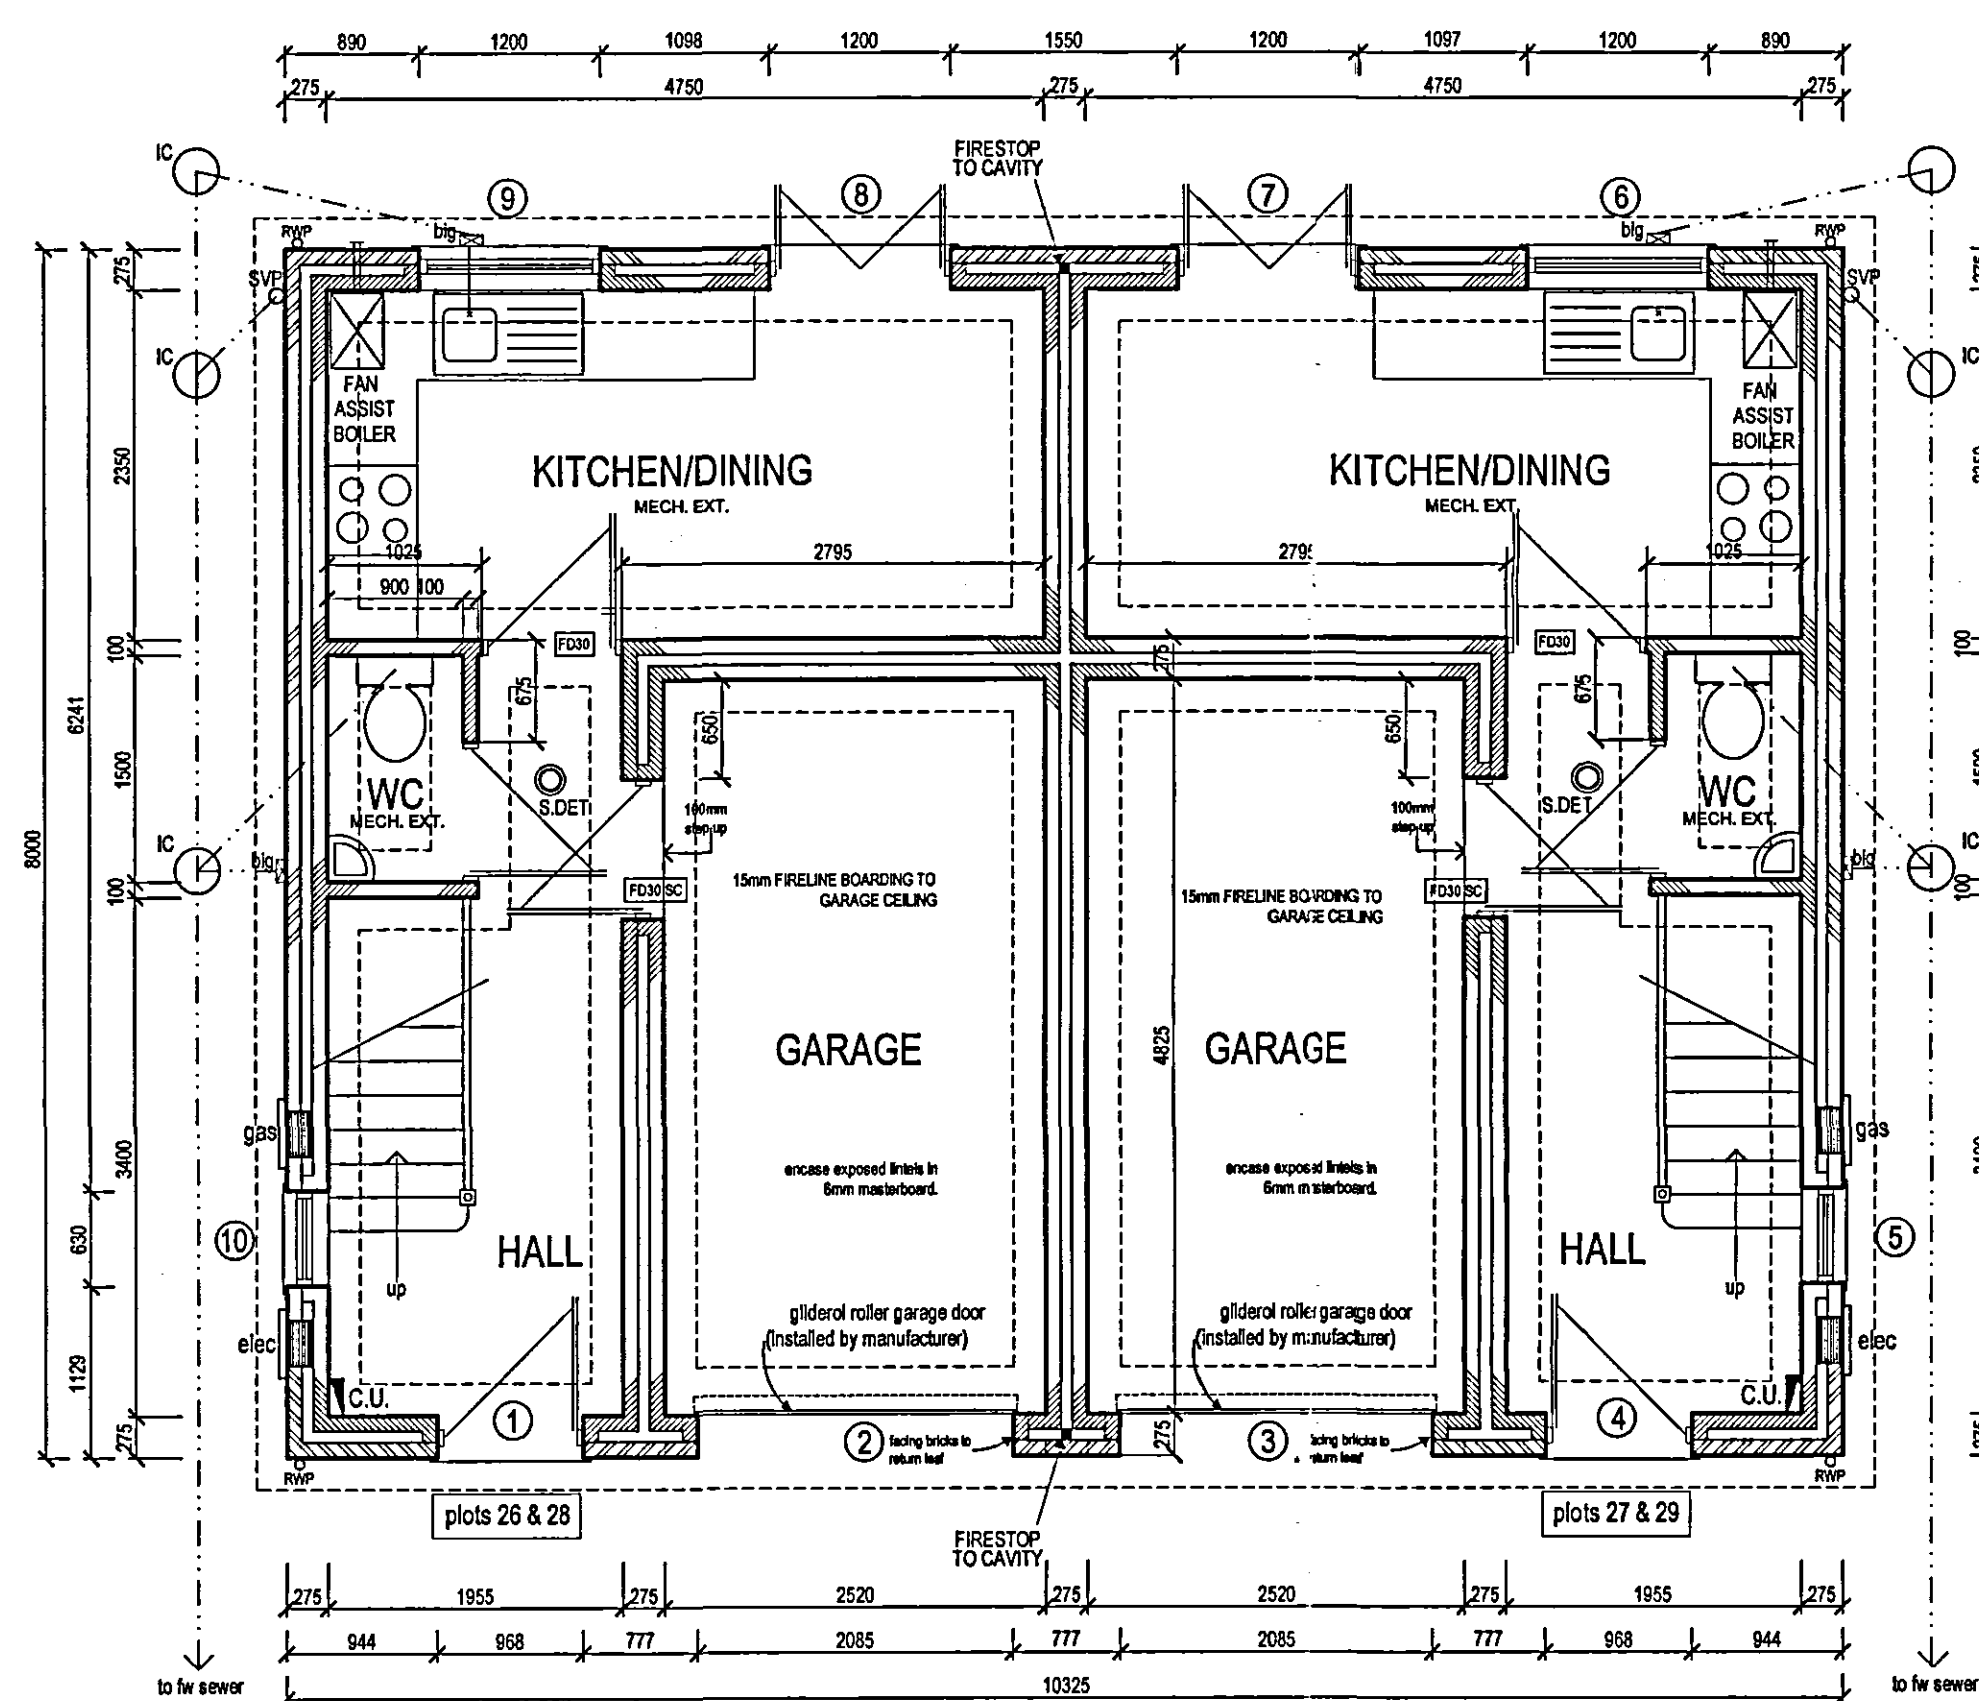

GROUND FLOOR PLAN

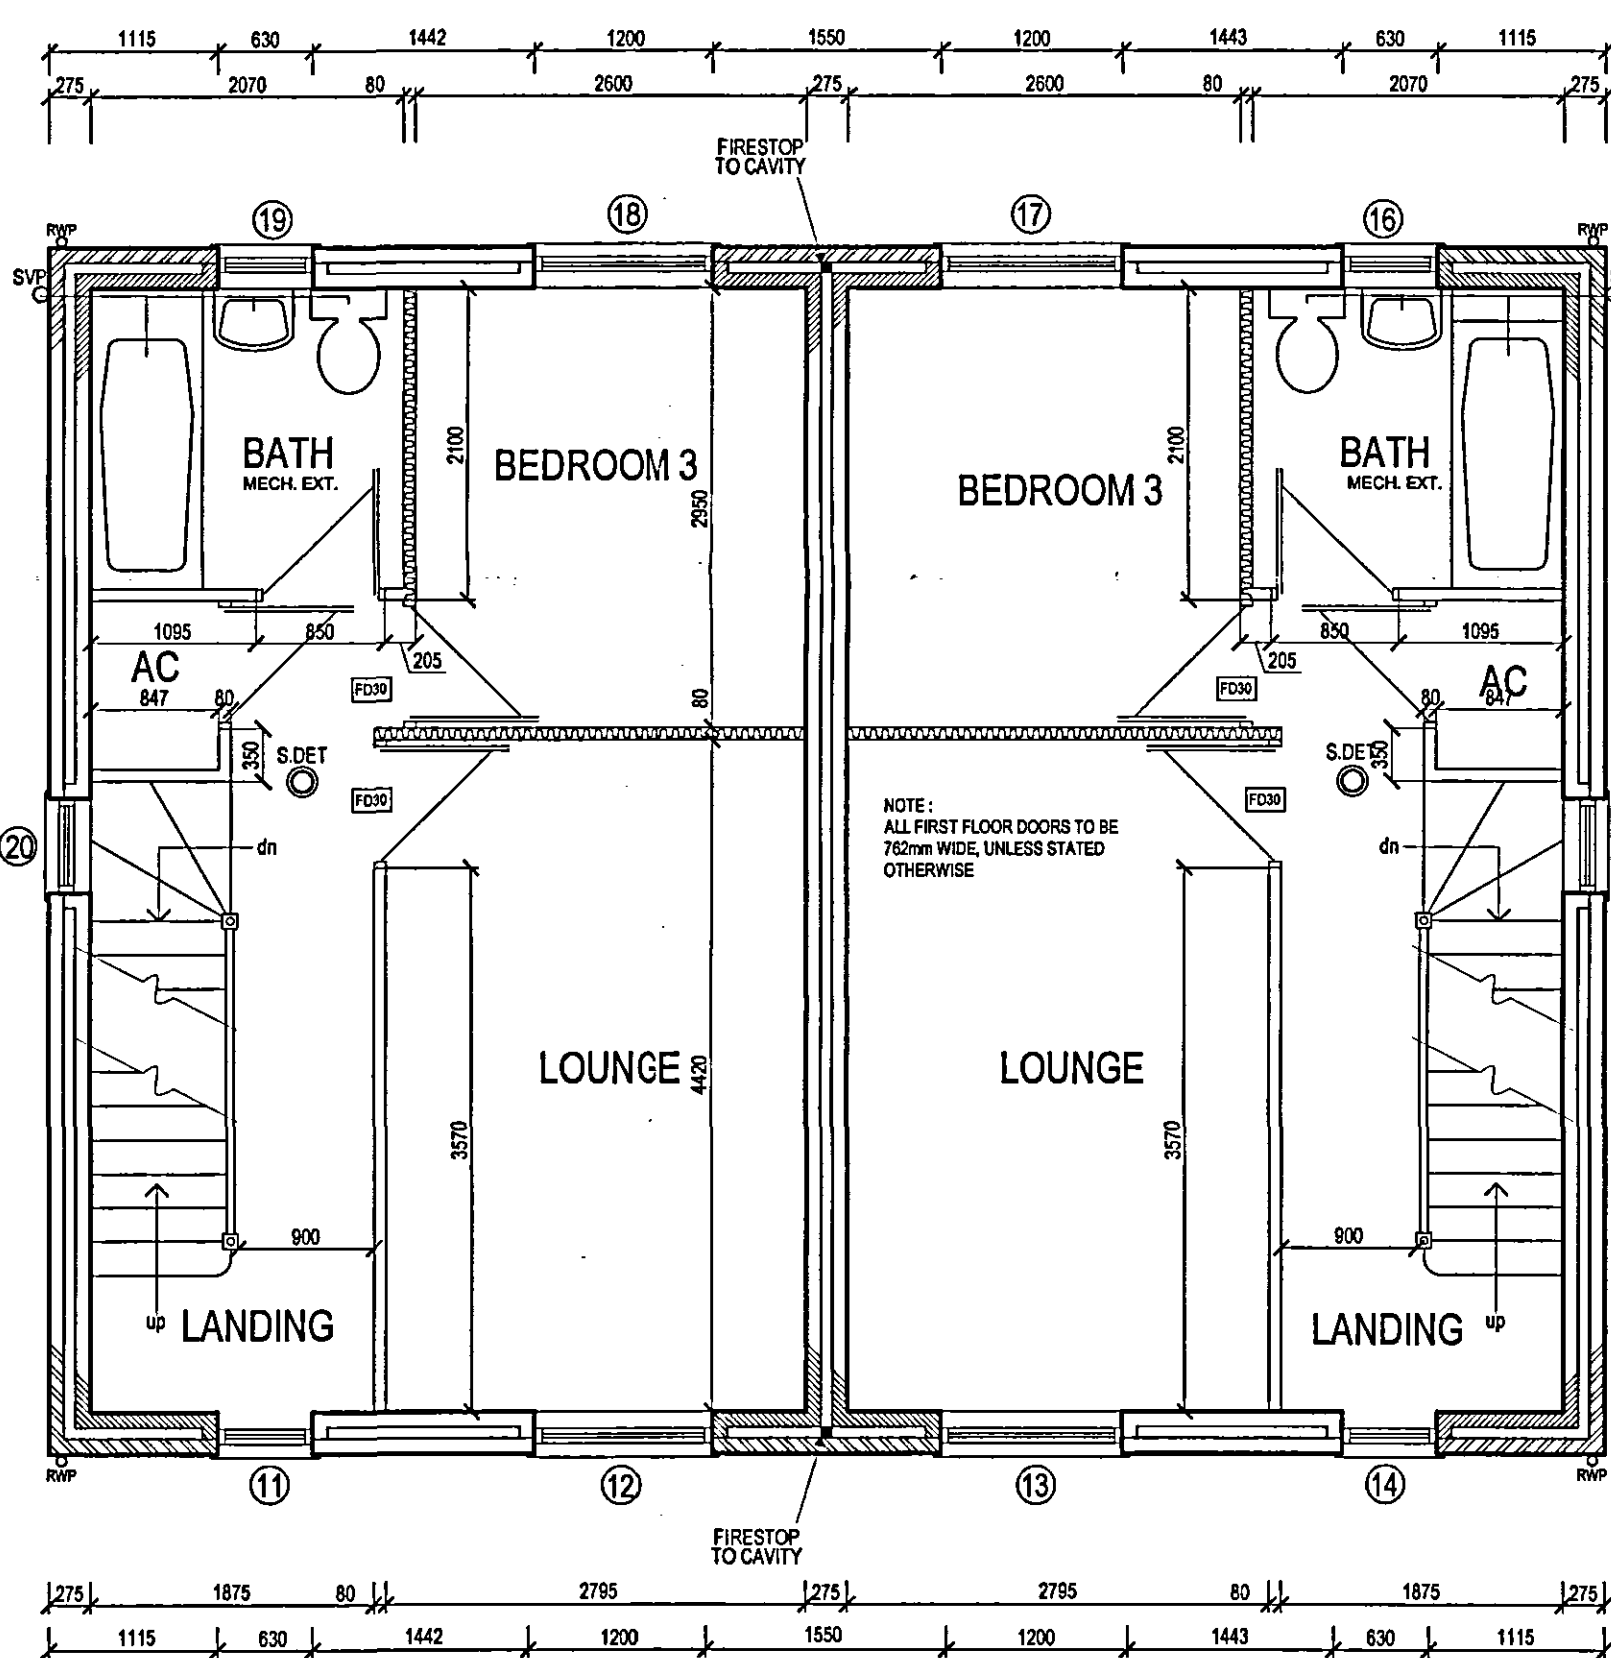

FIRST FLOOR PLAN

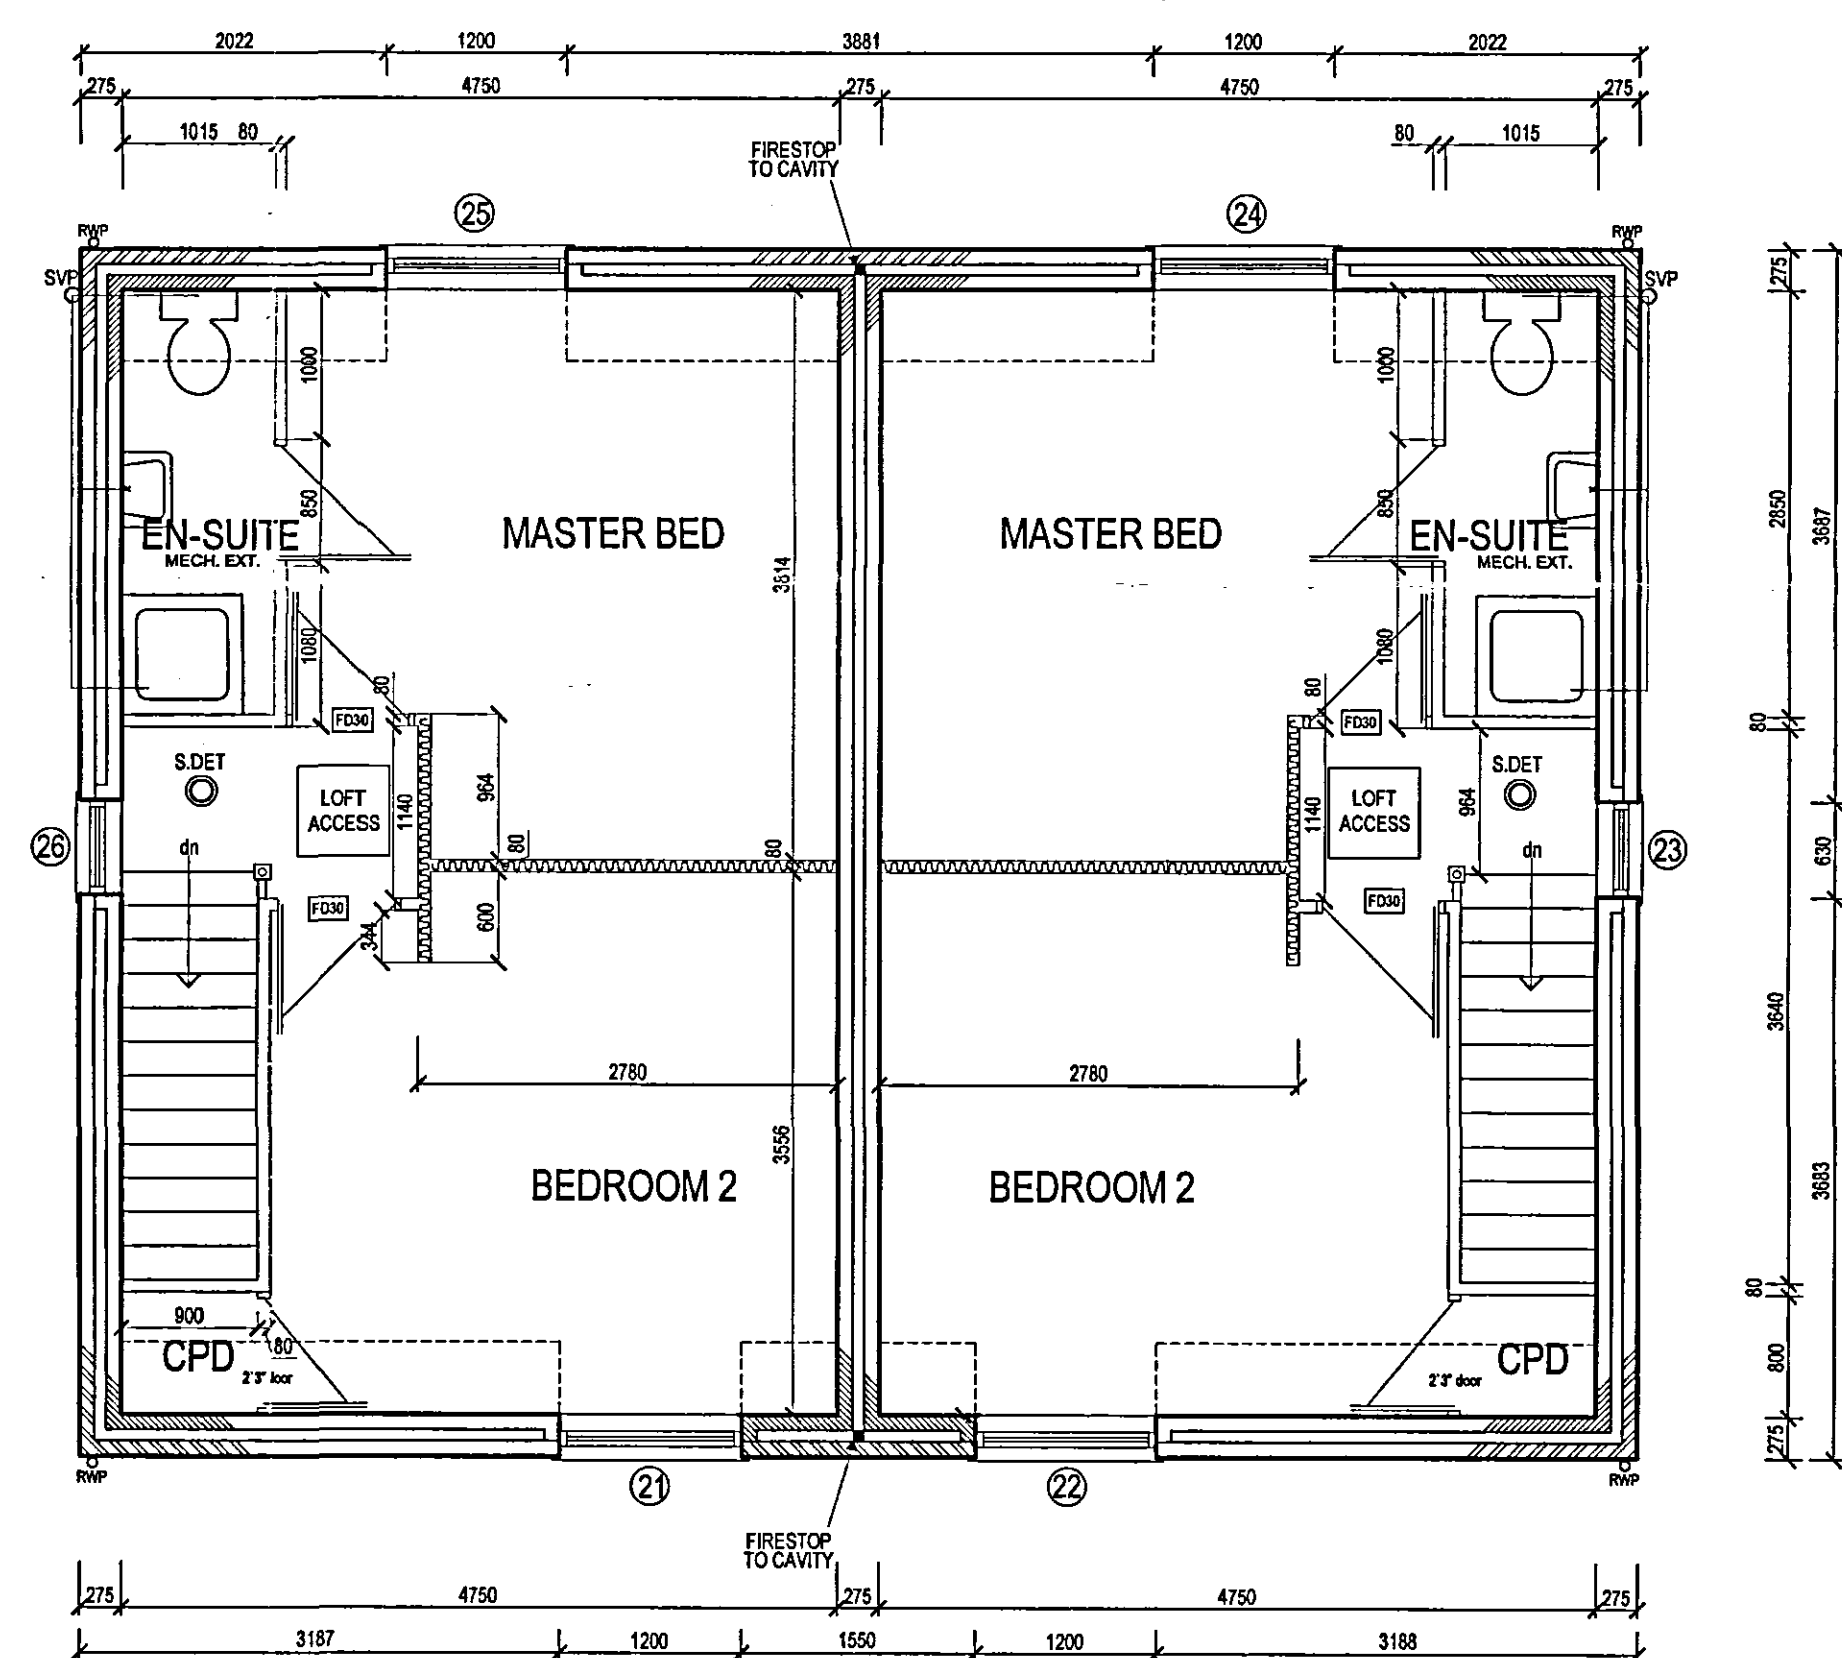

SECOND FLOOR PLAN

THE BRAMPTON PLOTS 26 - 29

<p>Fulney Hall, 69 Holbeach Road Spalding, Lincolnshire, PE12 6ER</p> <p>Tel: 01775 716716 Fax: 01775 716715</p> <p>Website: www.sovereignhomes.co.uk</p>	<p>SITE REF.</p> <p>THE BRAMPTON HALLGATE, HOLBEACH, LINCOLNSHIRE.</p>
	<p>DRAWING</p> <p>WORKING DRAWINGS PLOTS 26 - 29 PLANS AND ELEVATIONS</p>
<p>DRAWN</p> <p>EM</p>	<p>SCALE</p> <p>1:50, 1:100</p>
<p>DATE</p> <p>05/06</p>	<p>DWG. NO.</p> <p>SH2511/034</p>

SHDC
PLANNING & DEVELOPMENT
21 AUG 2006
Ref. 110006

DETERMINED
PLAN