



MAIN ROOF PLAN

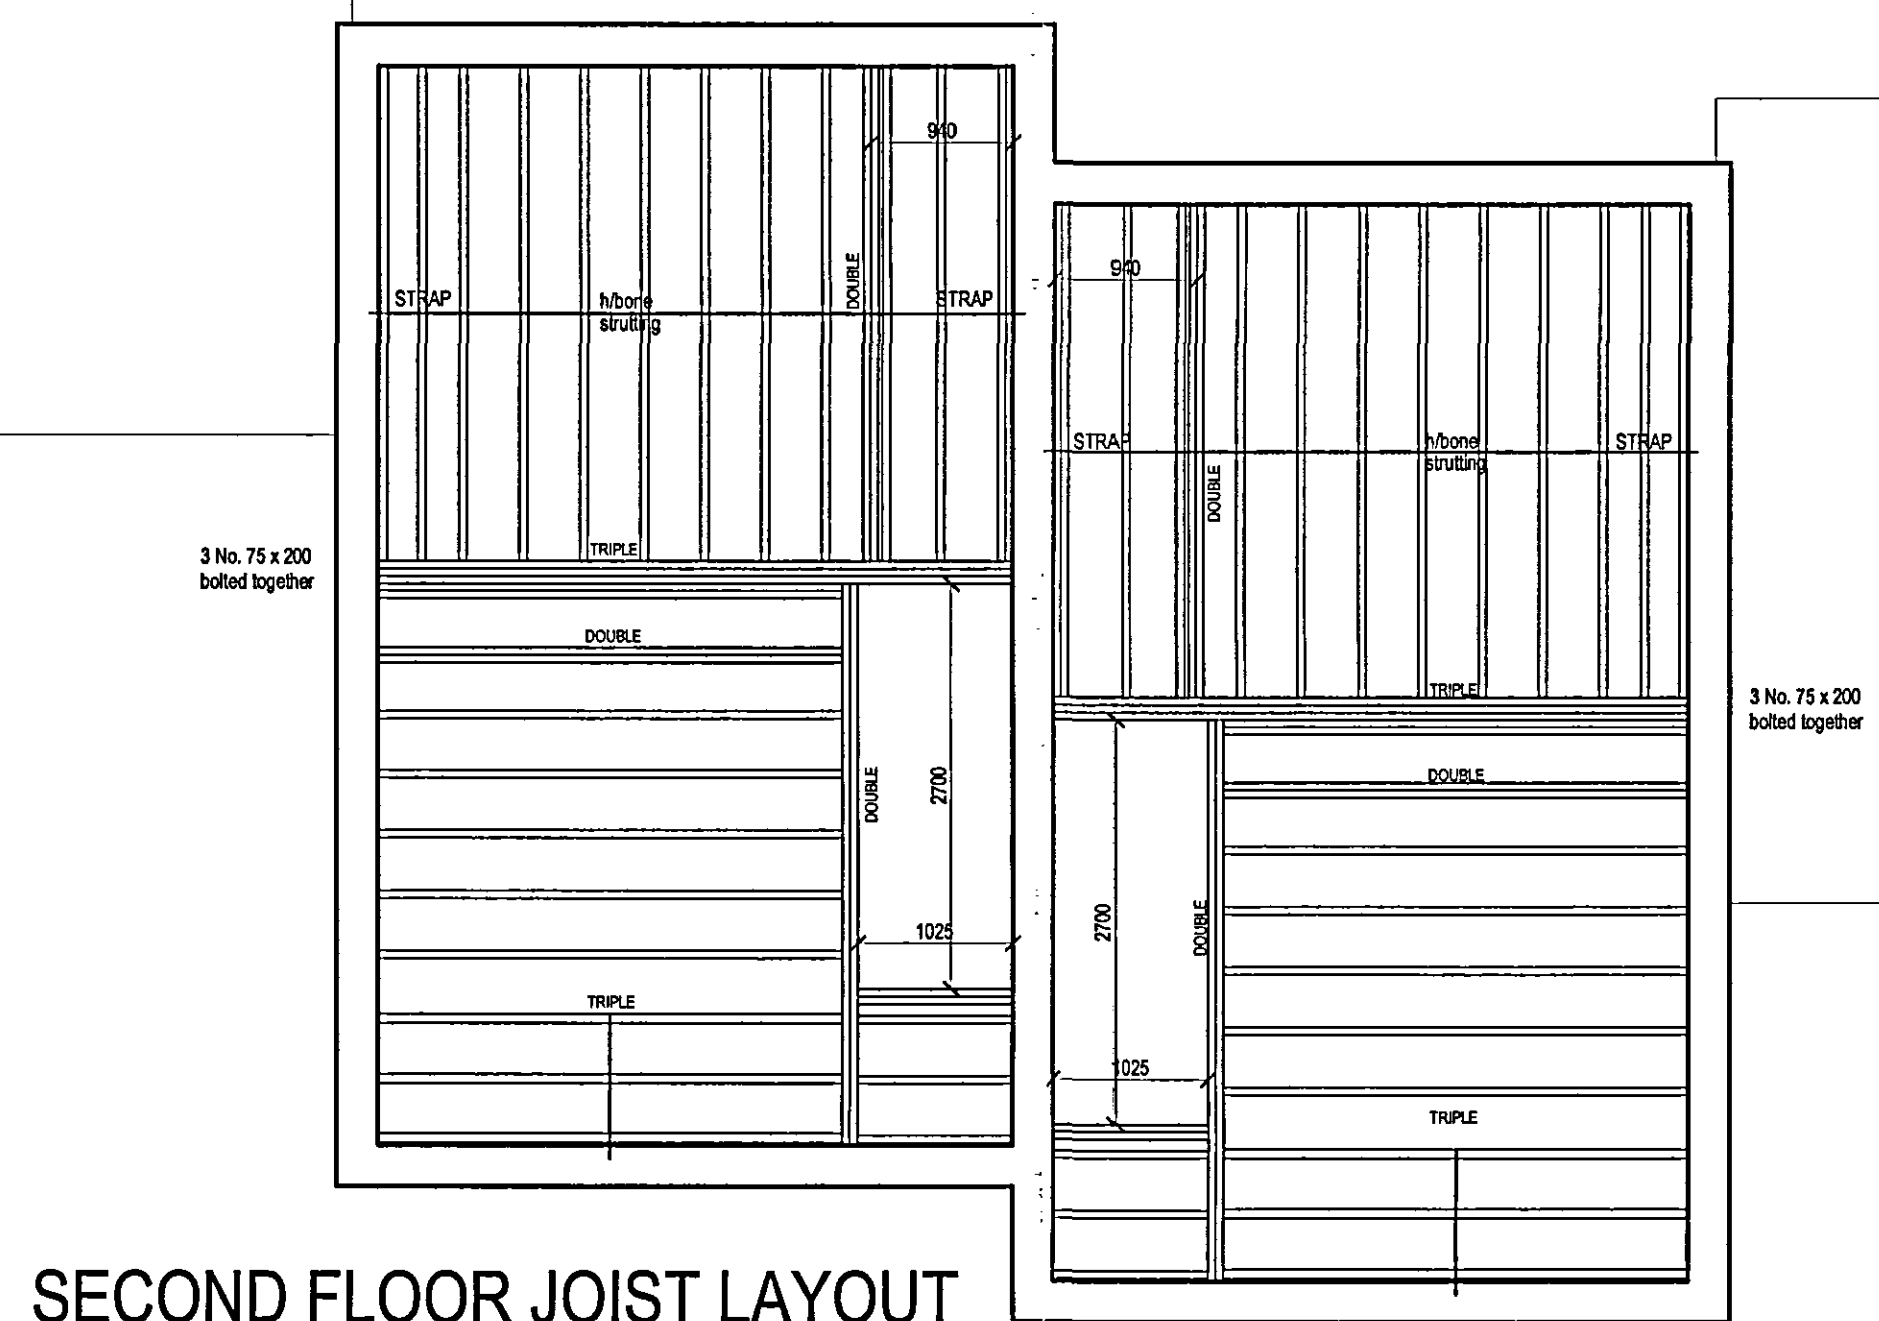


SECOND FLOOR JOIST LAYOUT

FLOOR JOISTS SECOND FLOOR TO BE:
63 x 200 C16 GRADE @ 400 c/c UNLESS OTHERWISE STATED
DOUBLE & TRIPLE JOISTS BOLTED TOGETHER AT 600 c/c USING M12 BOLTS


NOTE : FLOOR JOISTS TO BE OFF HANGERS AT EXTERNAL WALL CONDITION.

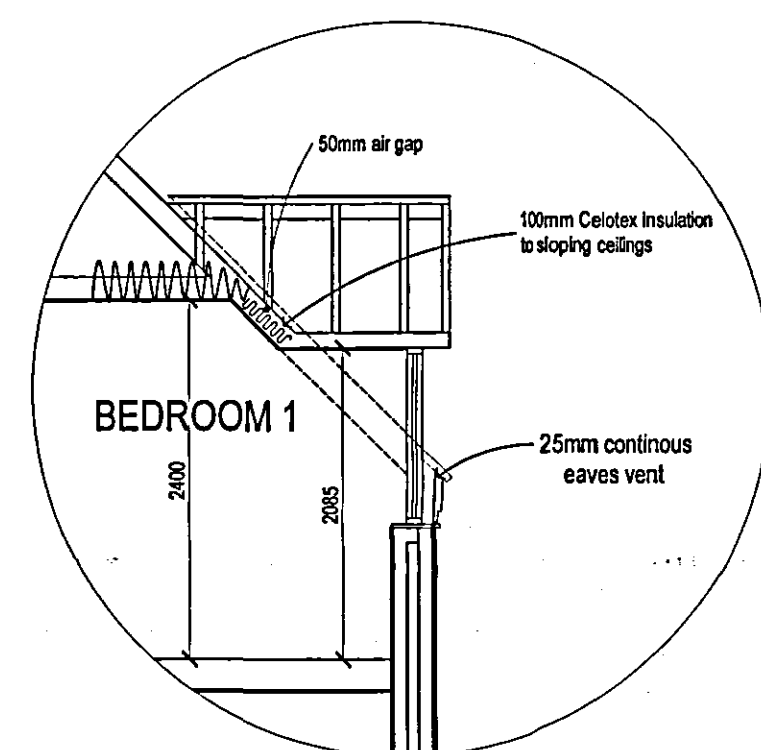

DETAIL A

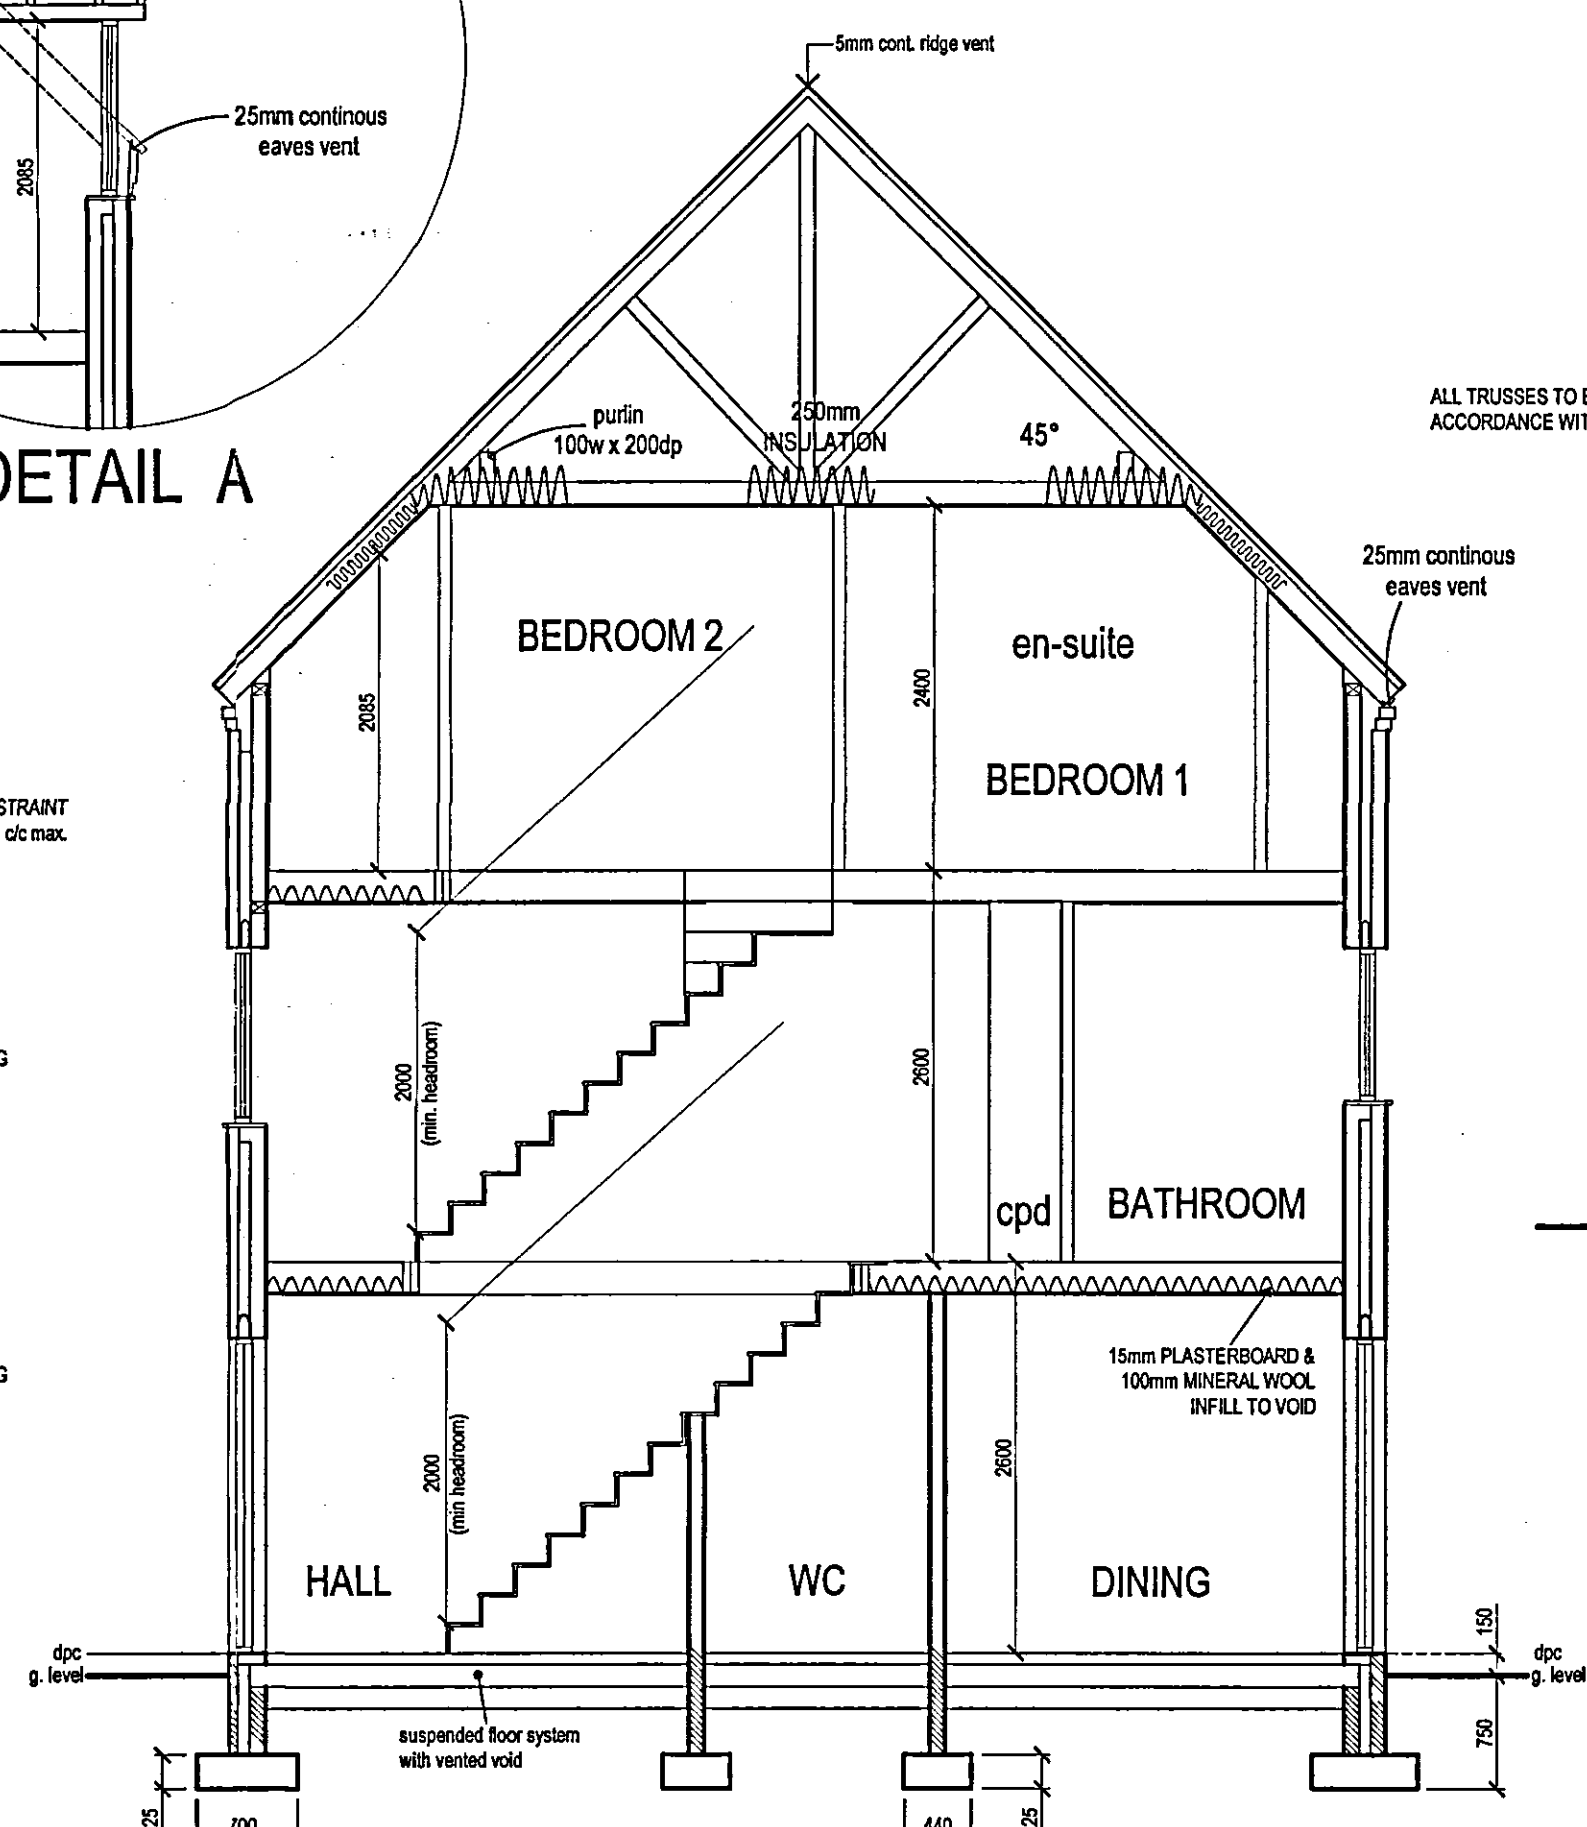

SECTION A-A

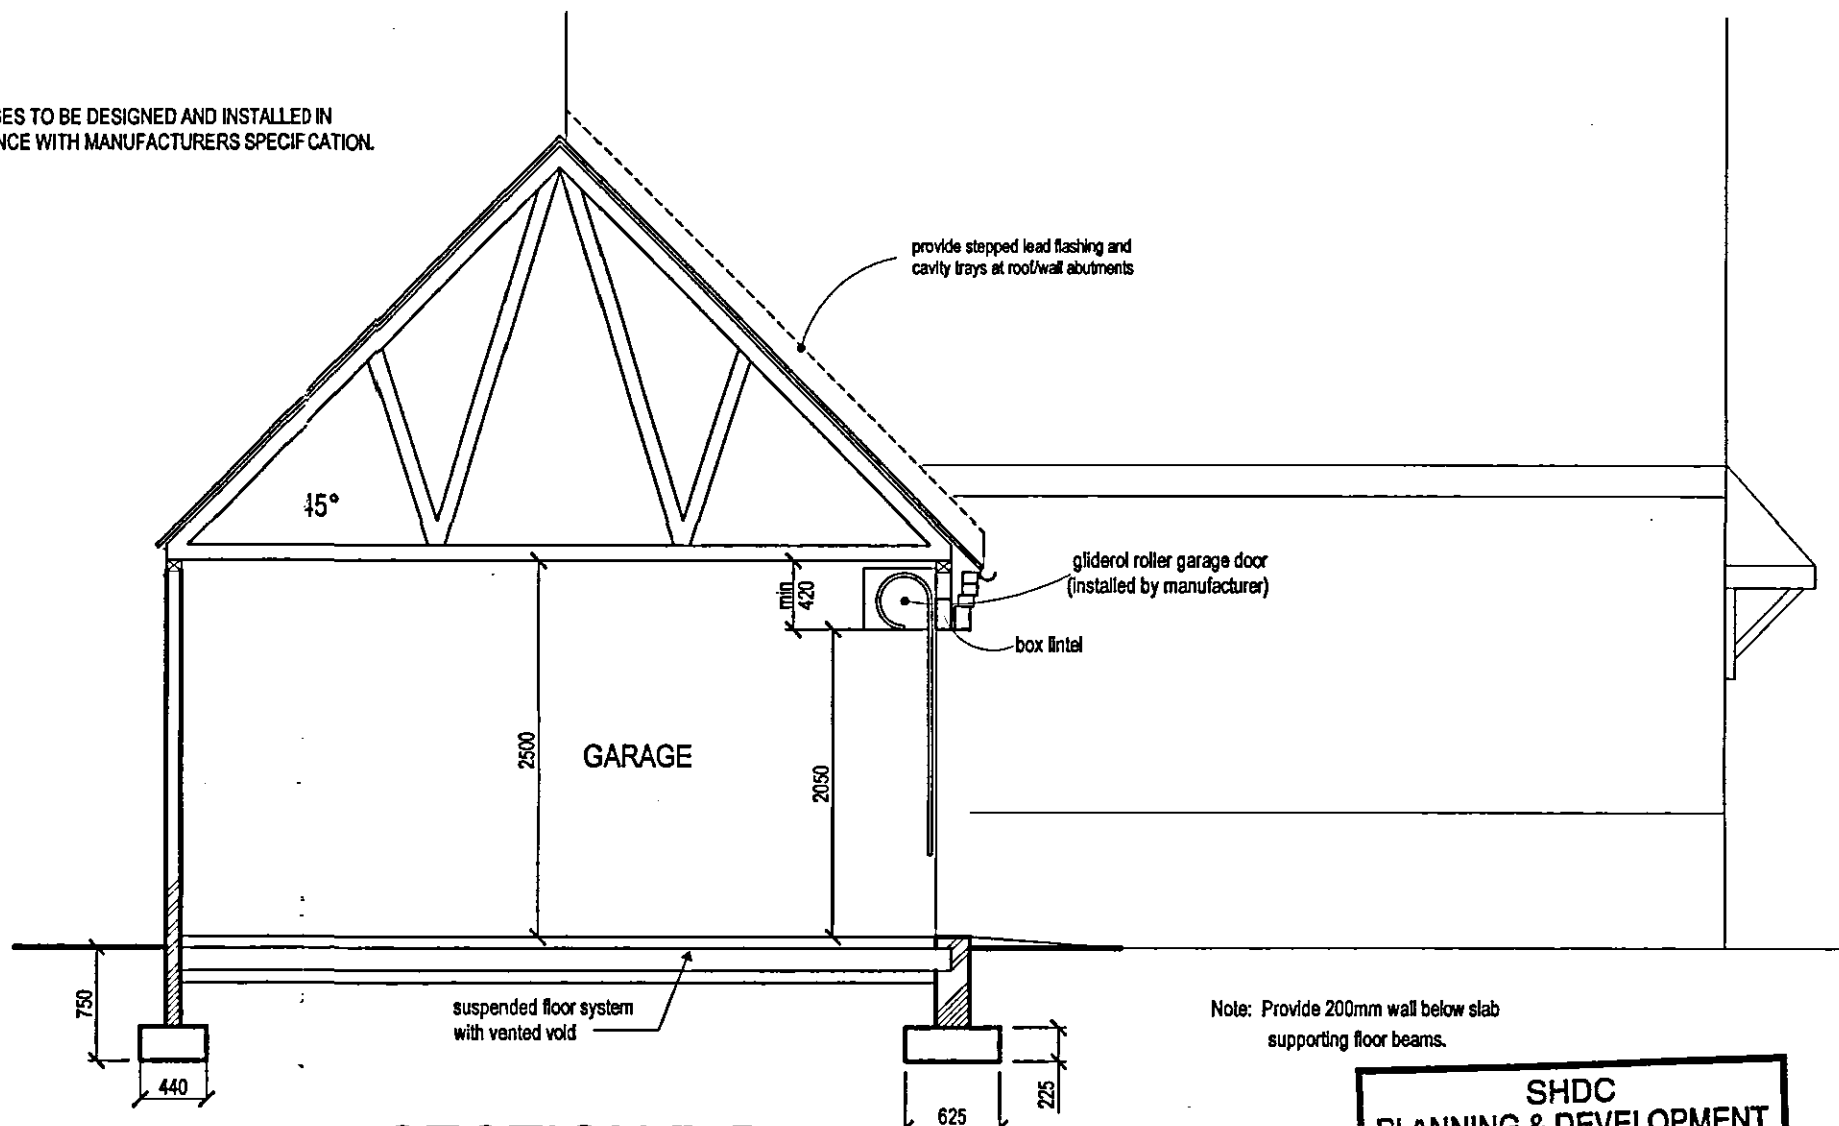


SECTION B-B

Note: Provide 200mm wall below slab supporting floor beams.

SHDC
PLANNING & DEVELOPMENT
21 AUG 2006
Ref. 110006


DETERMINED
PLAN

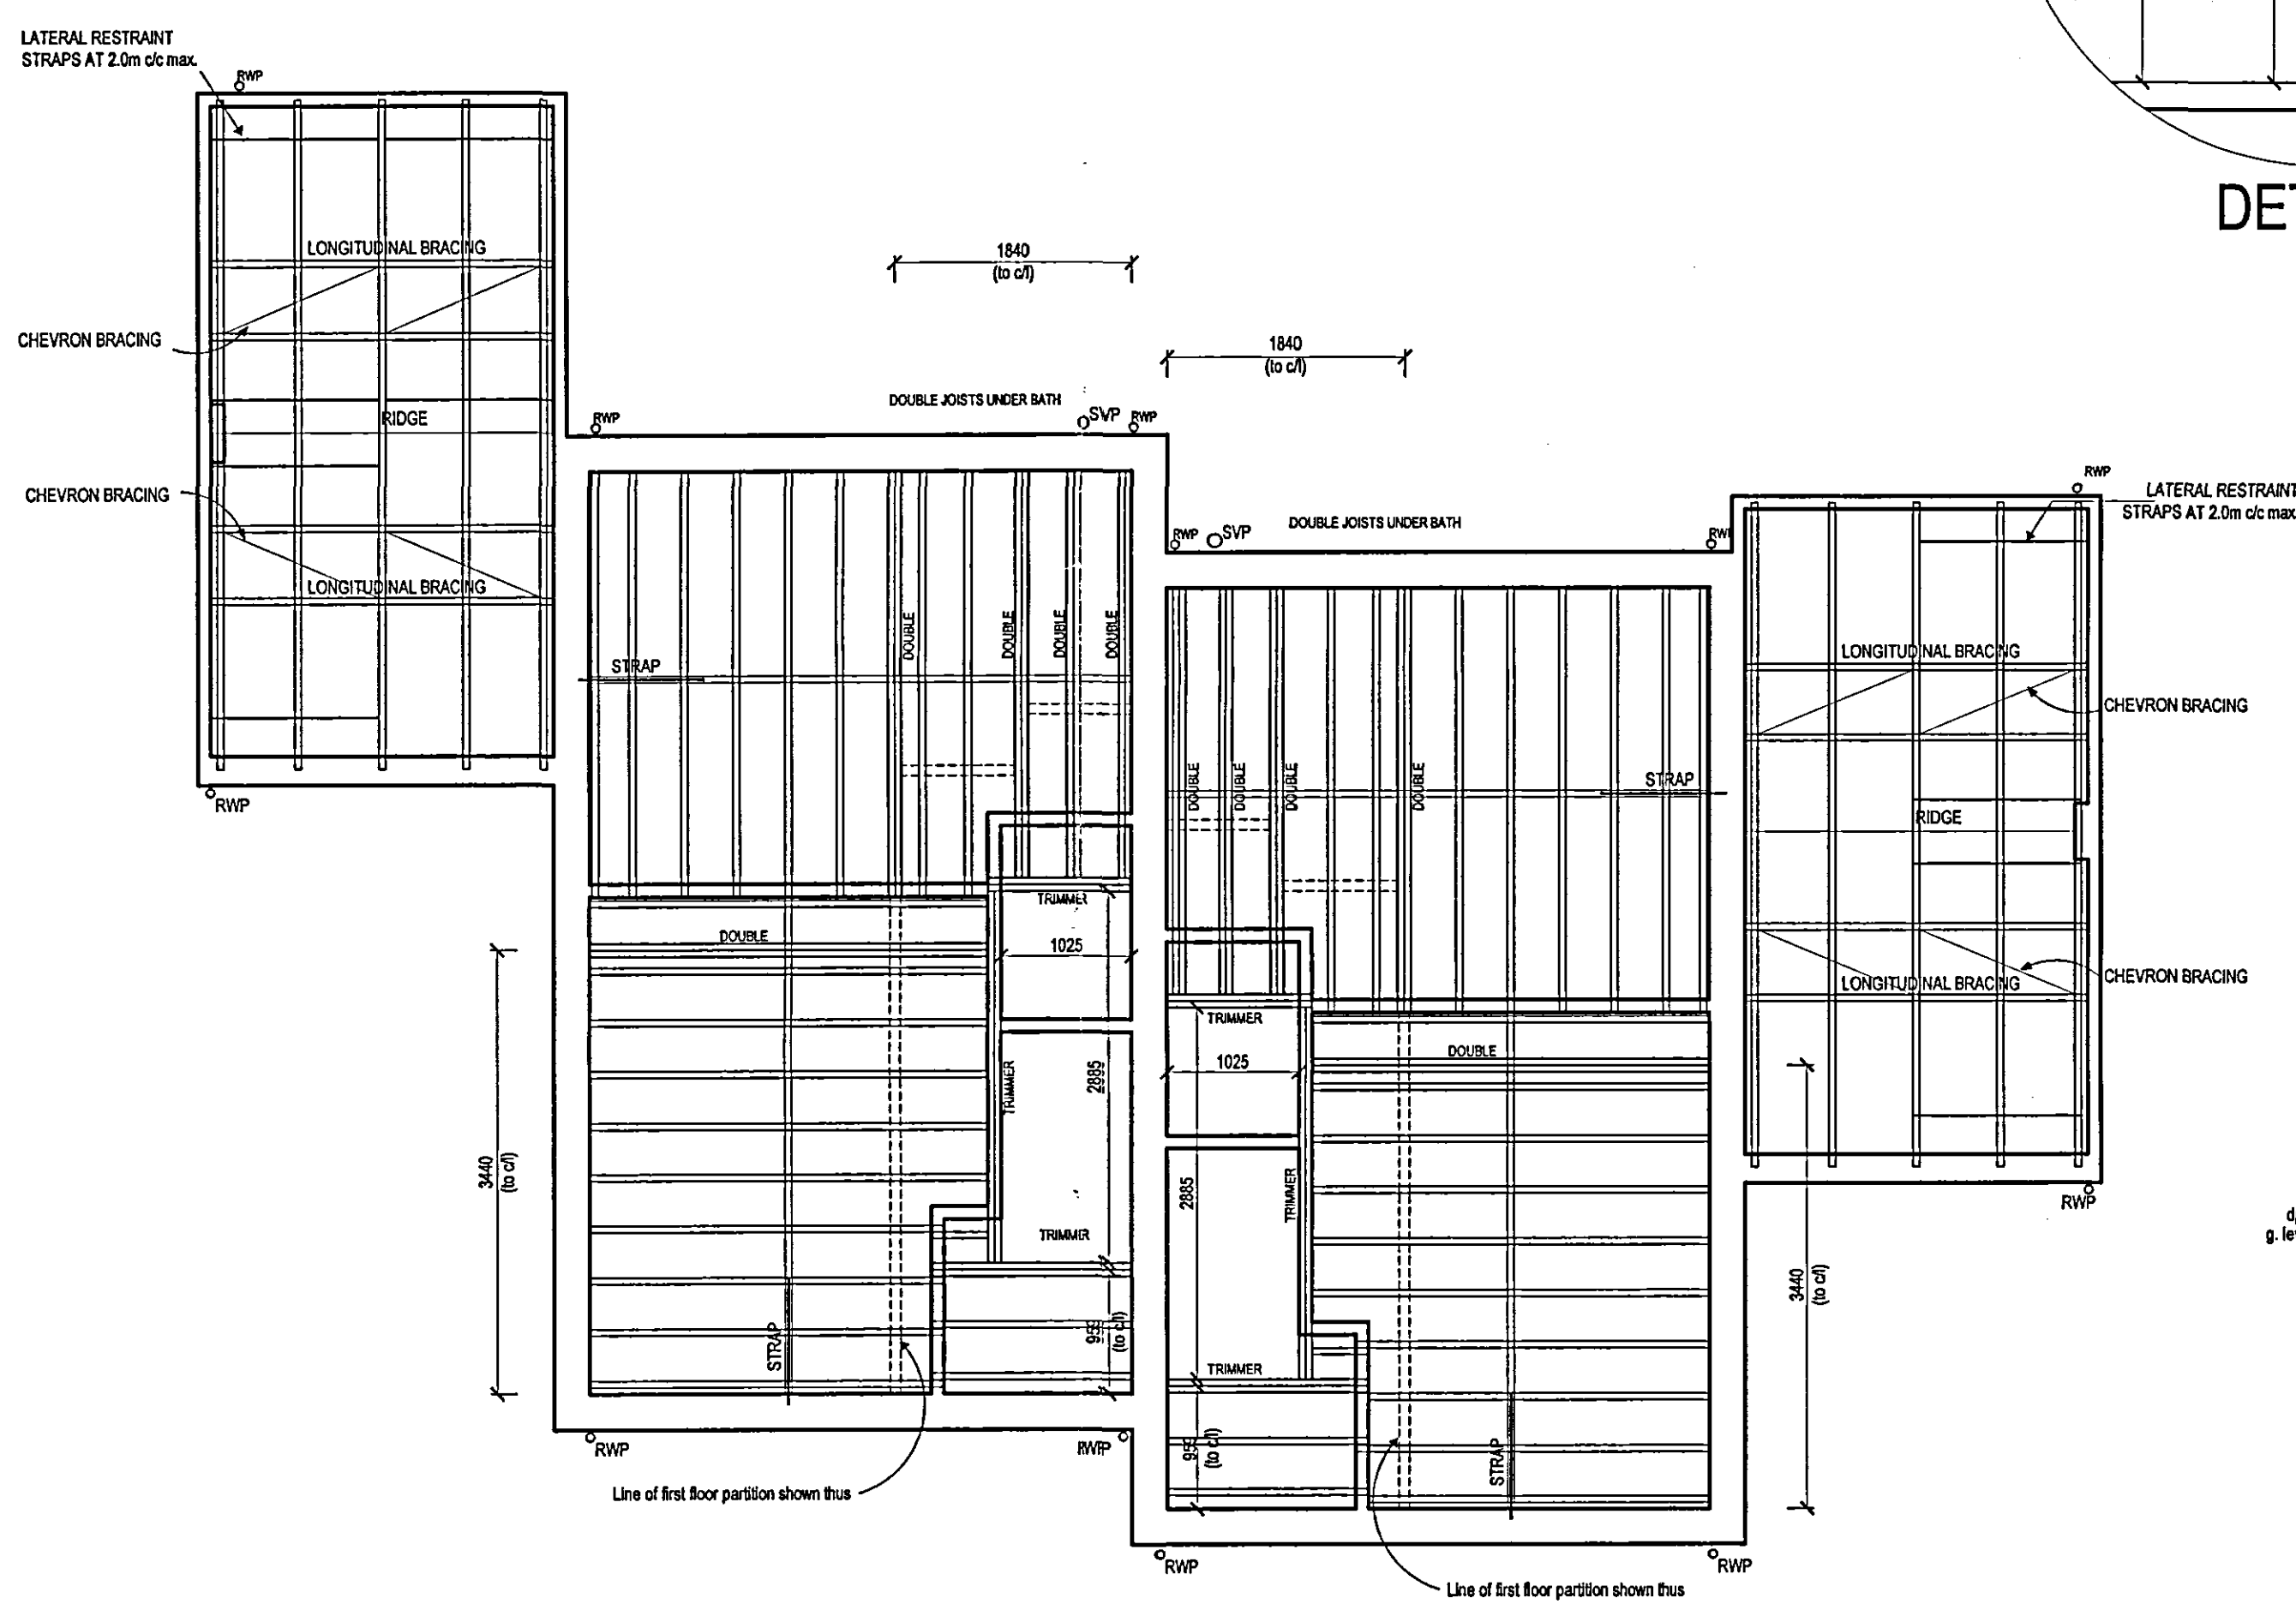

FIRST FLOOR JOIST/ GARAGE ROOF LAYOUT

FLOOR JOISTS 50 x 200 C16 GRADE @ 400 c/c UNLESS OTHERWISE STATED
DOUBLE JOISTS BOLT TOGETHER AT 600 c/c USING M12 BOLTS

NOTE : FLOOR JOISTS TO BE OFF HANGERS AT EXTERNAL WALL CONDITION.

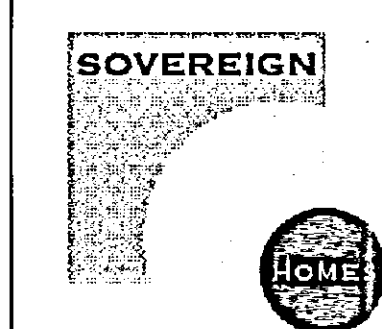

Fulney Hall,
69 Holbeach Road
Spalding, Lincolnshire,
PE12 6ER

Tel : 01775 716716
Fax : 01775 716715

Website: www.sovereignhomes.co.uk

SITE REF.

RESIDENTIAL DEVELOPMENT AT
HALLGATE, HOLBEACH, LINCOLNSHIRE.

DRAWING THE EXETER (formally SANDRINGHAM)
JOIST/FLOOR/ROOF LAYOUTS/ SECTION-PLOTS 24 & 25

DRAWN	SCALE	DATE	DRG. NO
NM	1:50	07/06	SH2511/033