


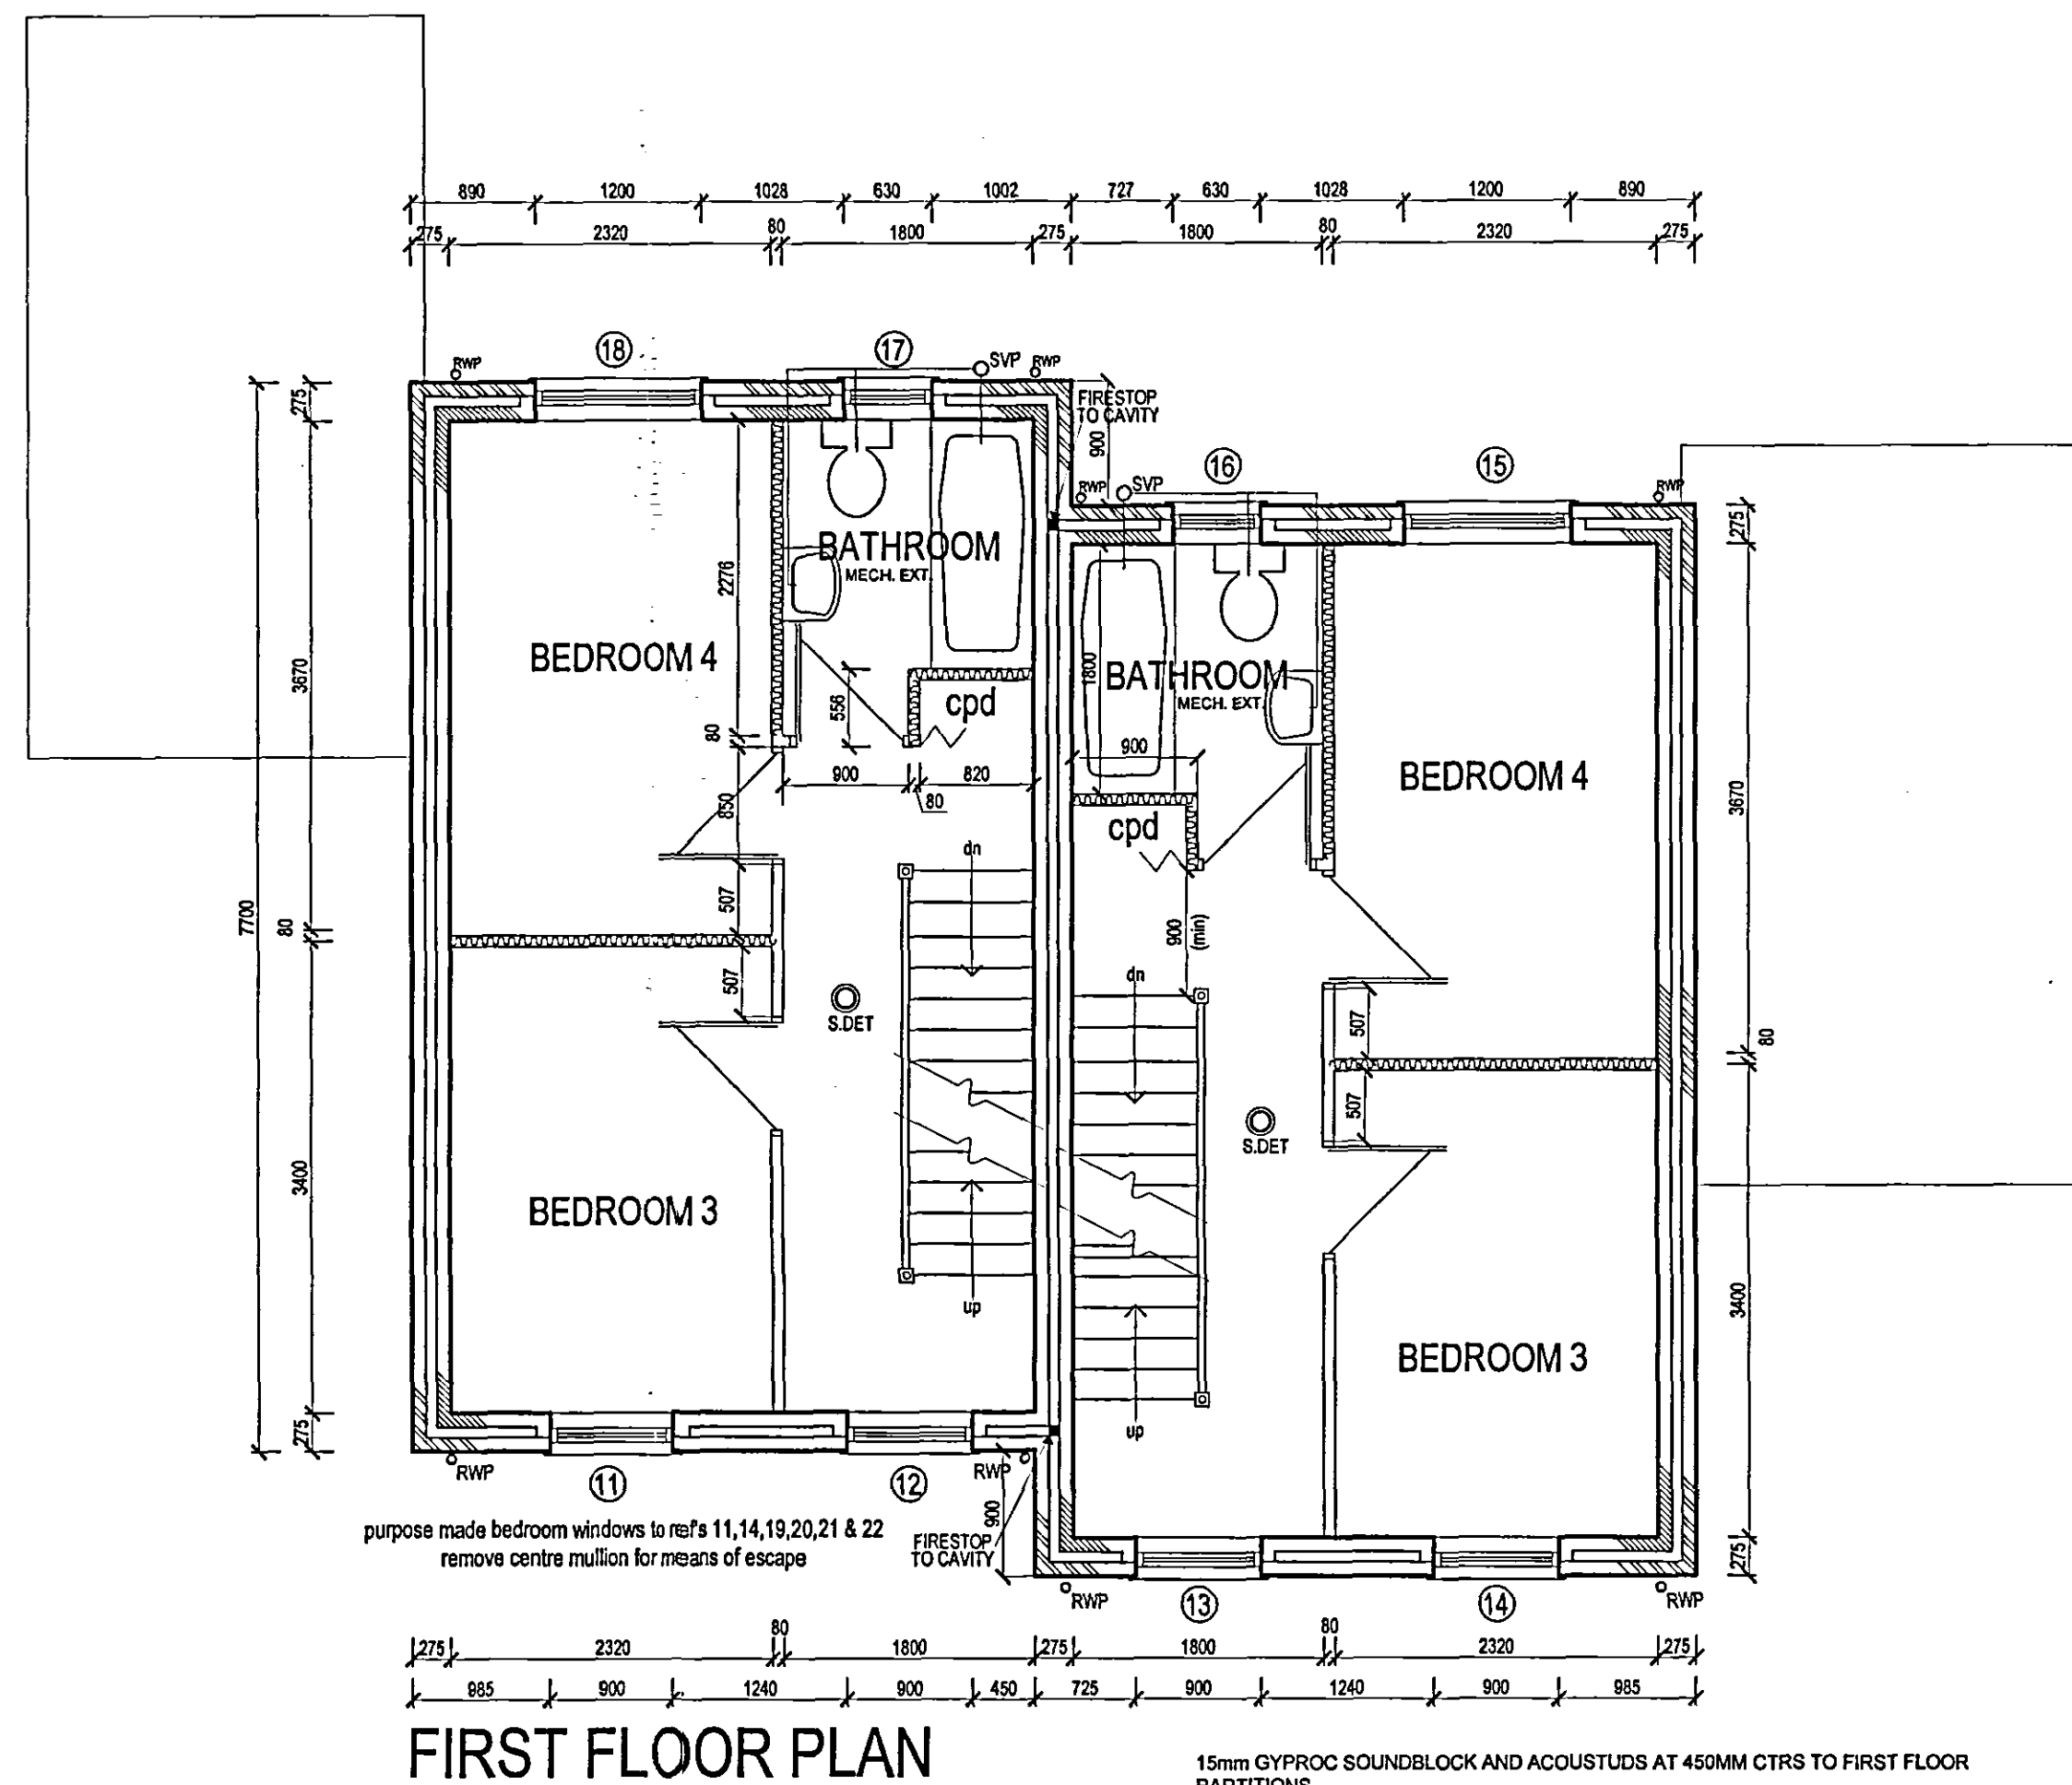


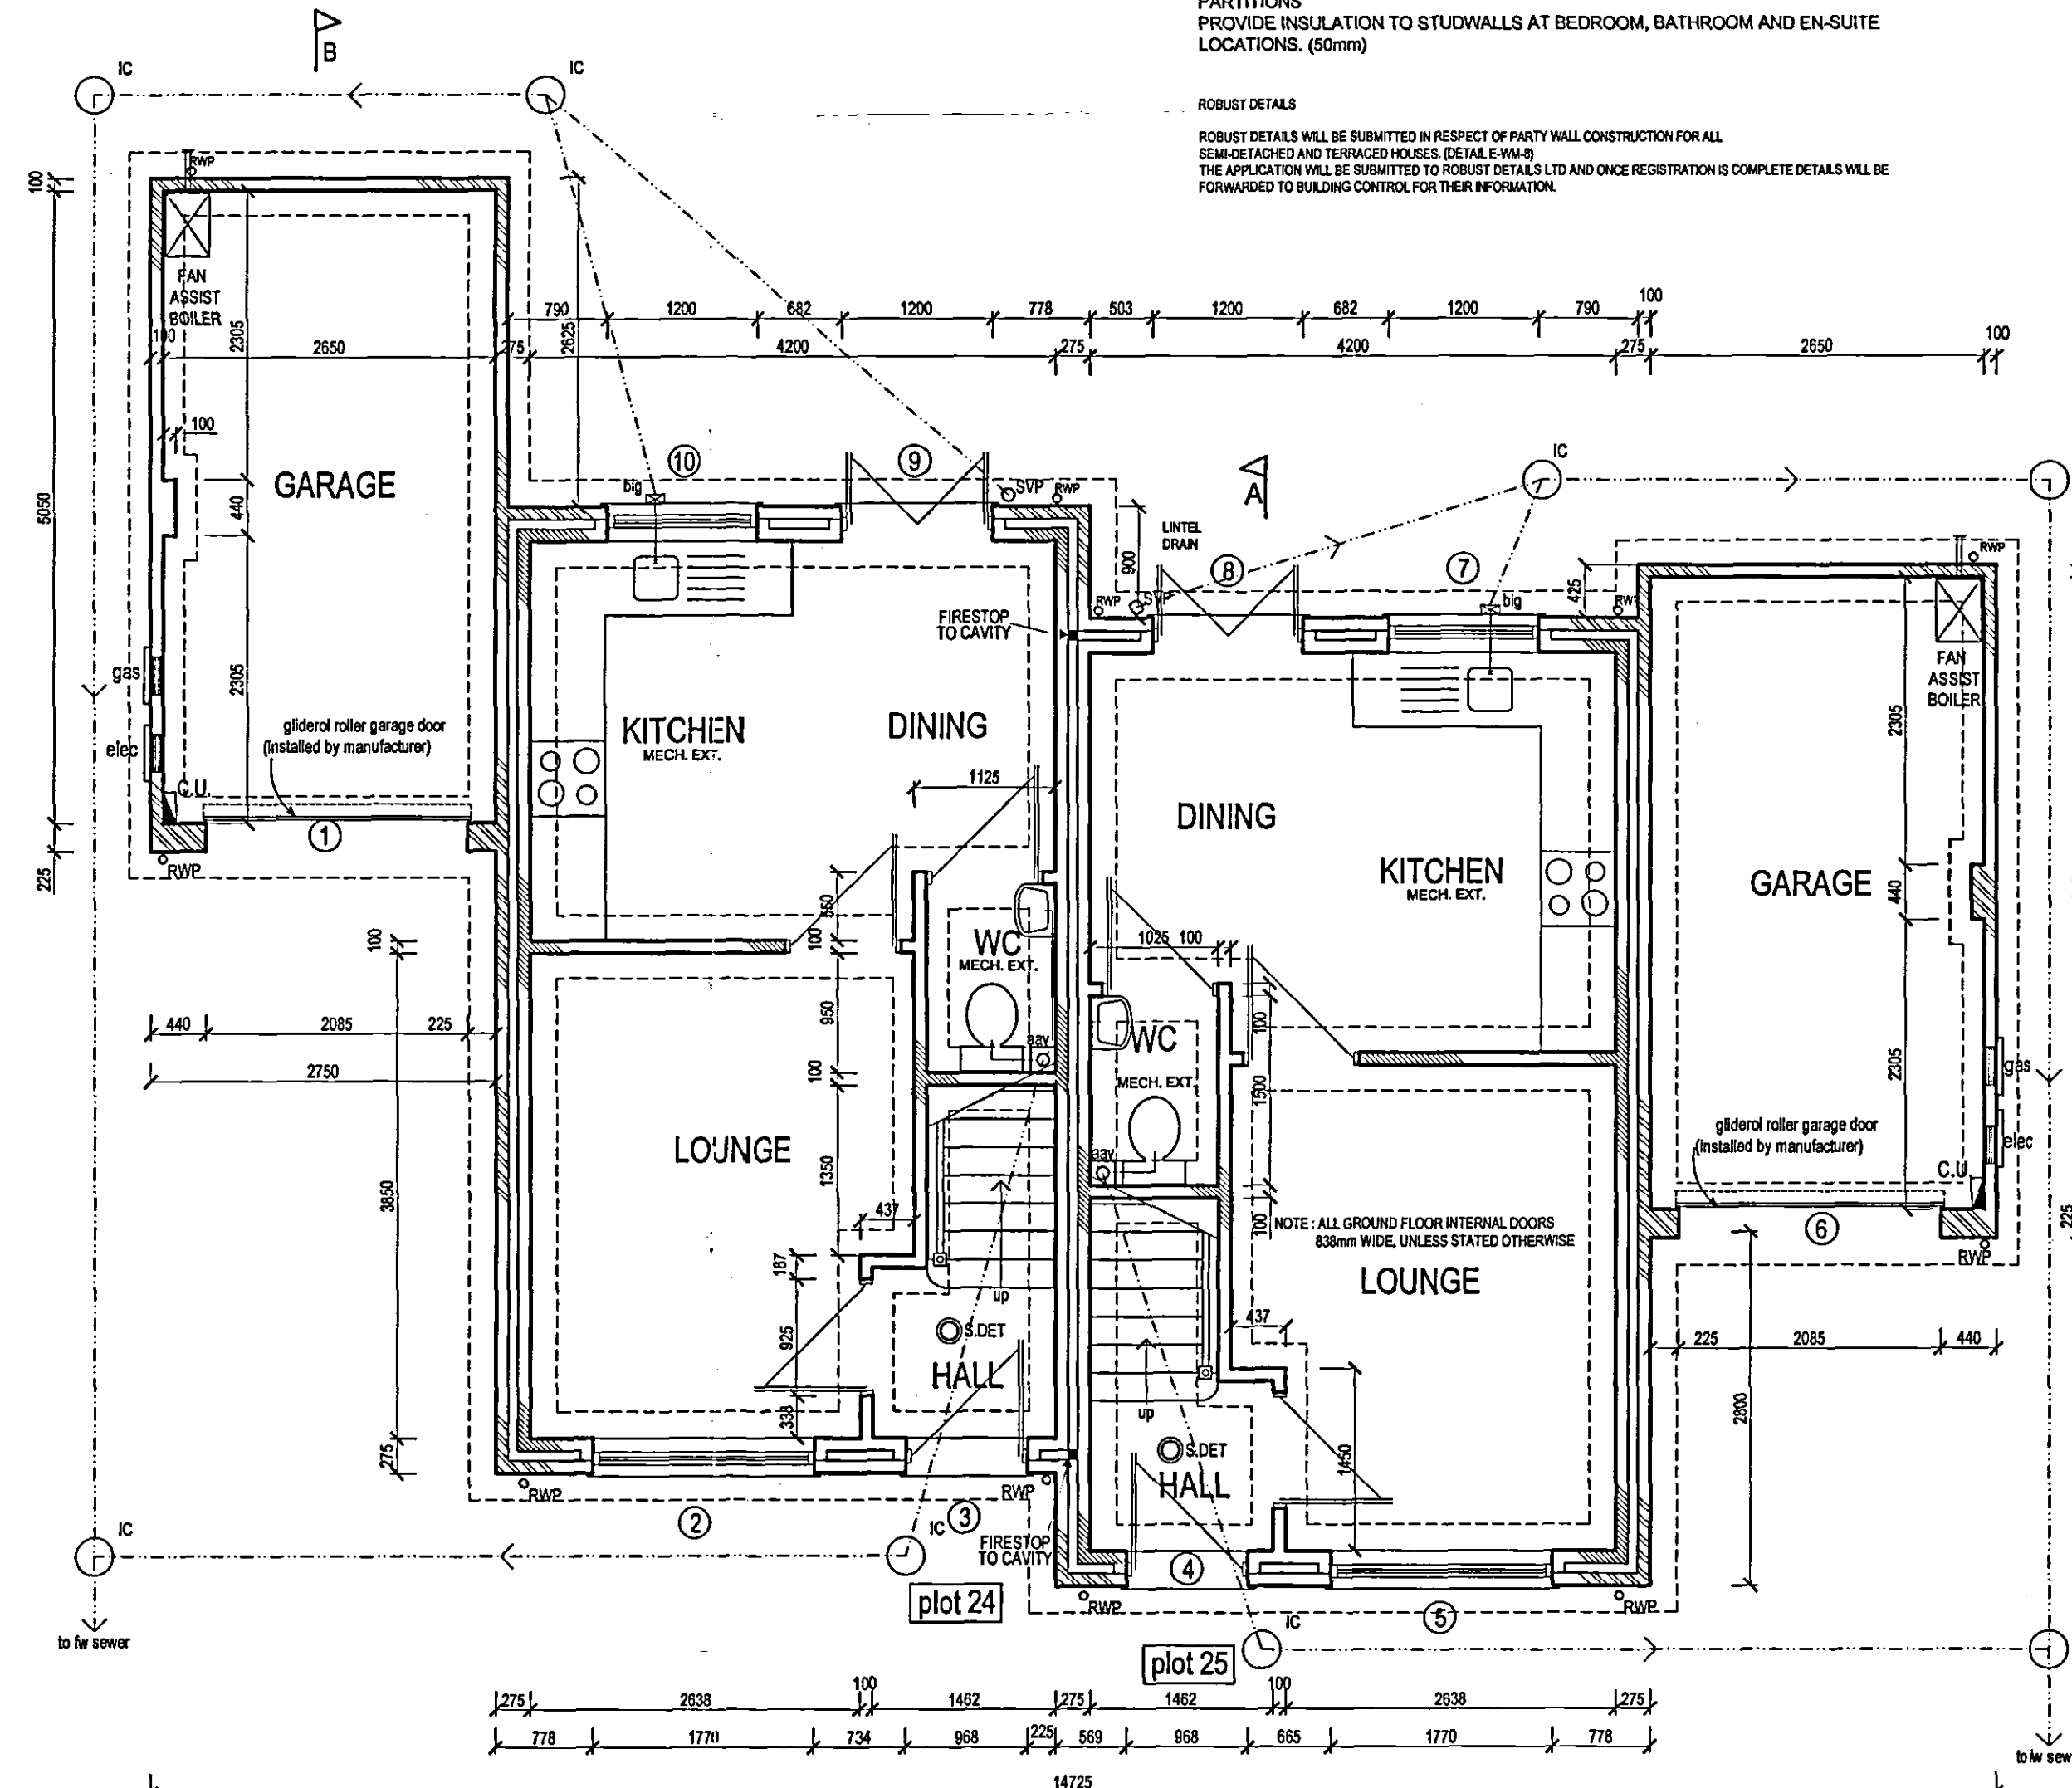

safety glaze doors and windows in accordance with part N-Building Regs & BS 6208: 1981

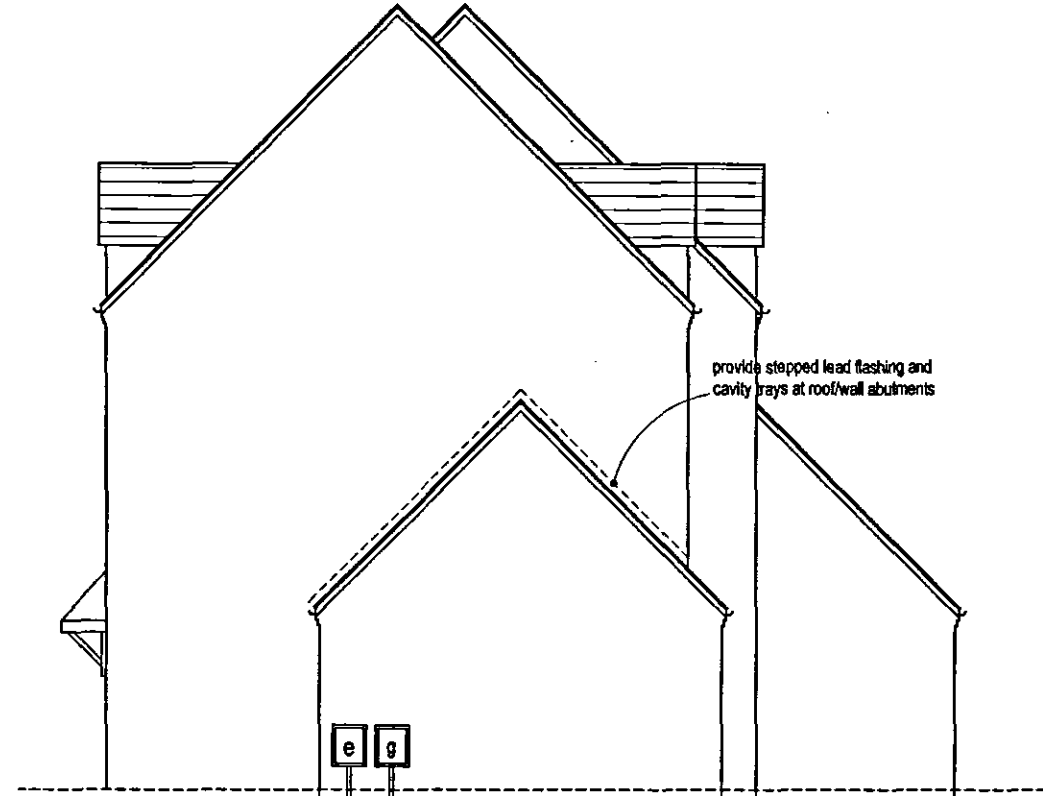


purpose made bedroom windows to refs 11,14,19,20,21 & 22
remove centre mullion for means of escape

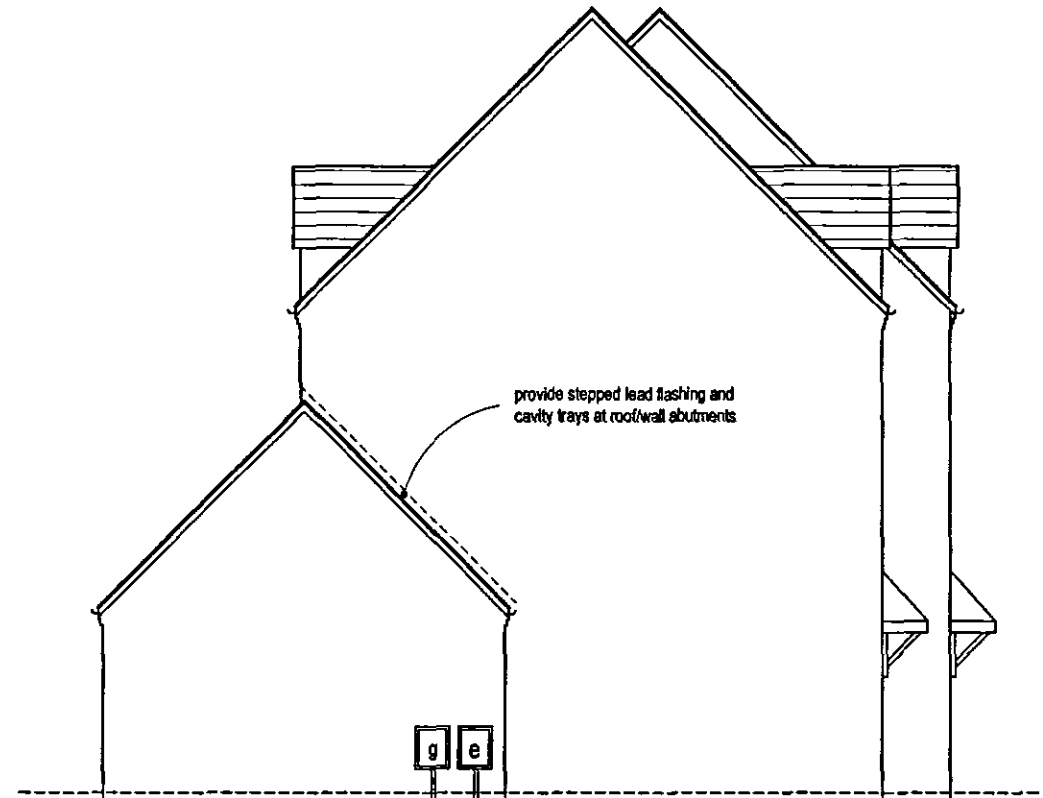

REAR ELEVATION

SIDE ELEVATION

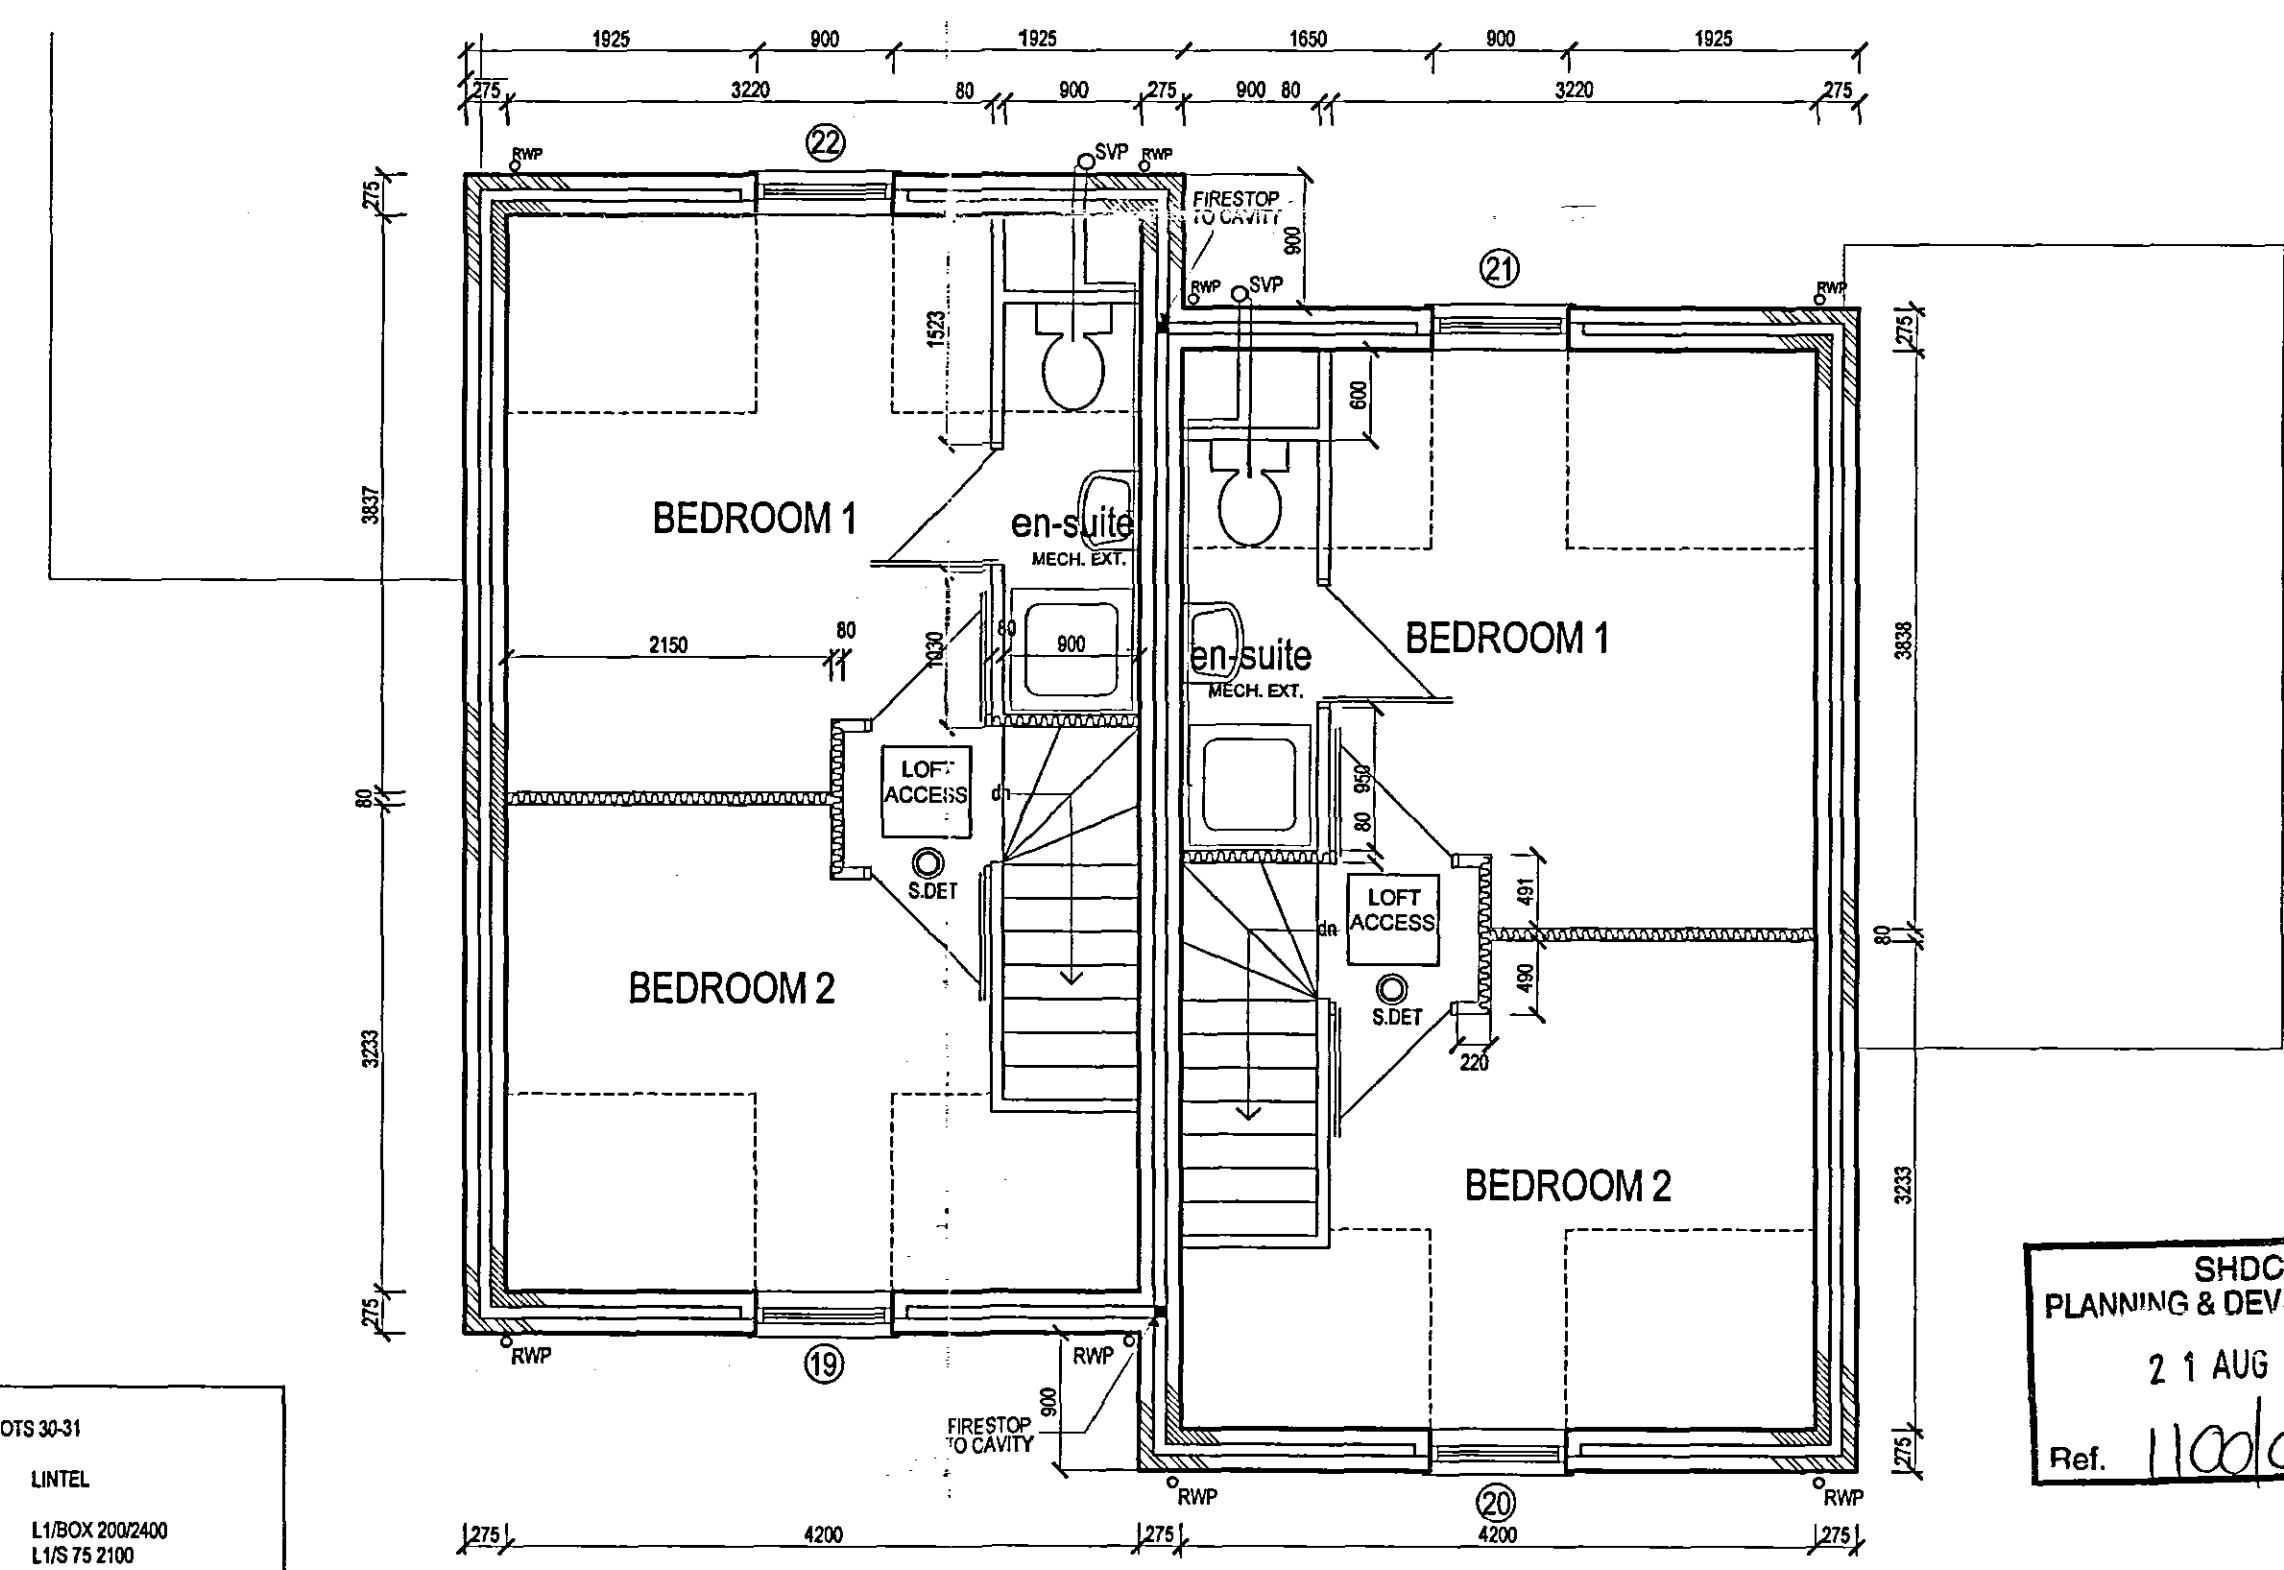

SHDC
PLANNING & DEVELOPMENT
21 AUG 2006
Ref. 110016

DETERMINED PLAN

EXT. DOOR, WINDOW & LINTEL SCHEDULE - PLOTS 30-31


REF	DESCRIPTION	DIMENSIONS	LINTEL
1	Garage	HP 200 7' x 7'	L1/BOX 200/2400
2	Window	1770w x 1350dp	L1/S 75 2100
3	Enl.Door*	988w x 2100h	L1/HD 75 1350
4	Enl.Door*	988w x 2100h	L1/HD 75 1350
5	Window	1770w x 1350dp	L1/S 75 2100
6	Garage	HP 200 7' x 7'	L1/BOX 200 75 2400
7	Window	1200w x 1050dp	L1/HD 75 1500
8	French Door	1200w x 2100h	L1/HD 75 1500
9	French Door	1200w x 2100h	L1/HD 75 1500
10	Window	1200w x 1050dp	L1/HD 75 1500
11	Window	900w x 1200dp	L1/S 75 1200
12	Window	900w x 1200dp	L1/S 75 1200
13	Window	900w x 1200dp	L1/S 75 1200
14	Window	900w x 1200dp	L1/S 75 1200
15	Window	1200w x 1200dp	L1/S 75 1500
16	Window	630w x 1050dp	L1/S 75 1050
17	Window	630w x 1050dp	L1/S 75 1050
18	Window	1200w x 1200dp	L1/S 75 1500
19	Window	900w x 1200dp	2no.50 x 100 Bolted together
20	Window	900w x 1200dp	2no.50 x 100 Bolted together
21	Window	900w x 1200dp	2no.50 x 100 Bolted together
22	Window	900w x 1200dp	2no.50 x 100 Bolted together

* To incorporate part M - Disabled access

safety glazing in accordance with part N - building regulations

INTERNAL OPENINGS IN BLOCKWORK

all box type 100 / 1200mm to ground floor openings

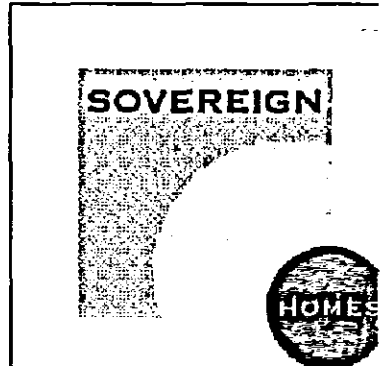

Fulney Hall,
69 Holbeach Road
Spalding, Lincolnshire,
PE12 6ER

Tel: 01775 716716
Fax: 01775 716715

Website: www.sovereignhomes.co.uk

SITE REF.

**RESIDENTIAL DEVELOPMENT AT
HALLGATE, HOLBEACH, LINCOLNSHIRE.**

DRAWING
**THE EXETER (formerly SANDRINGHAM)
PLANS AND ELEVATIONS - PLOTS 24 & 25**

DRAWN
NM

SCALE
1:50, 1:100

DATE
07/06

DRG. NO.
SH2511/032