




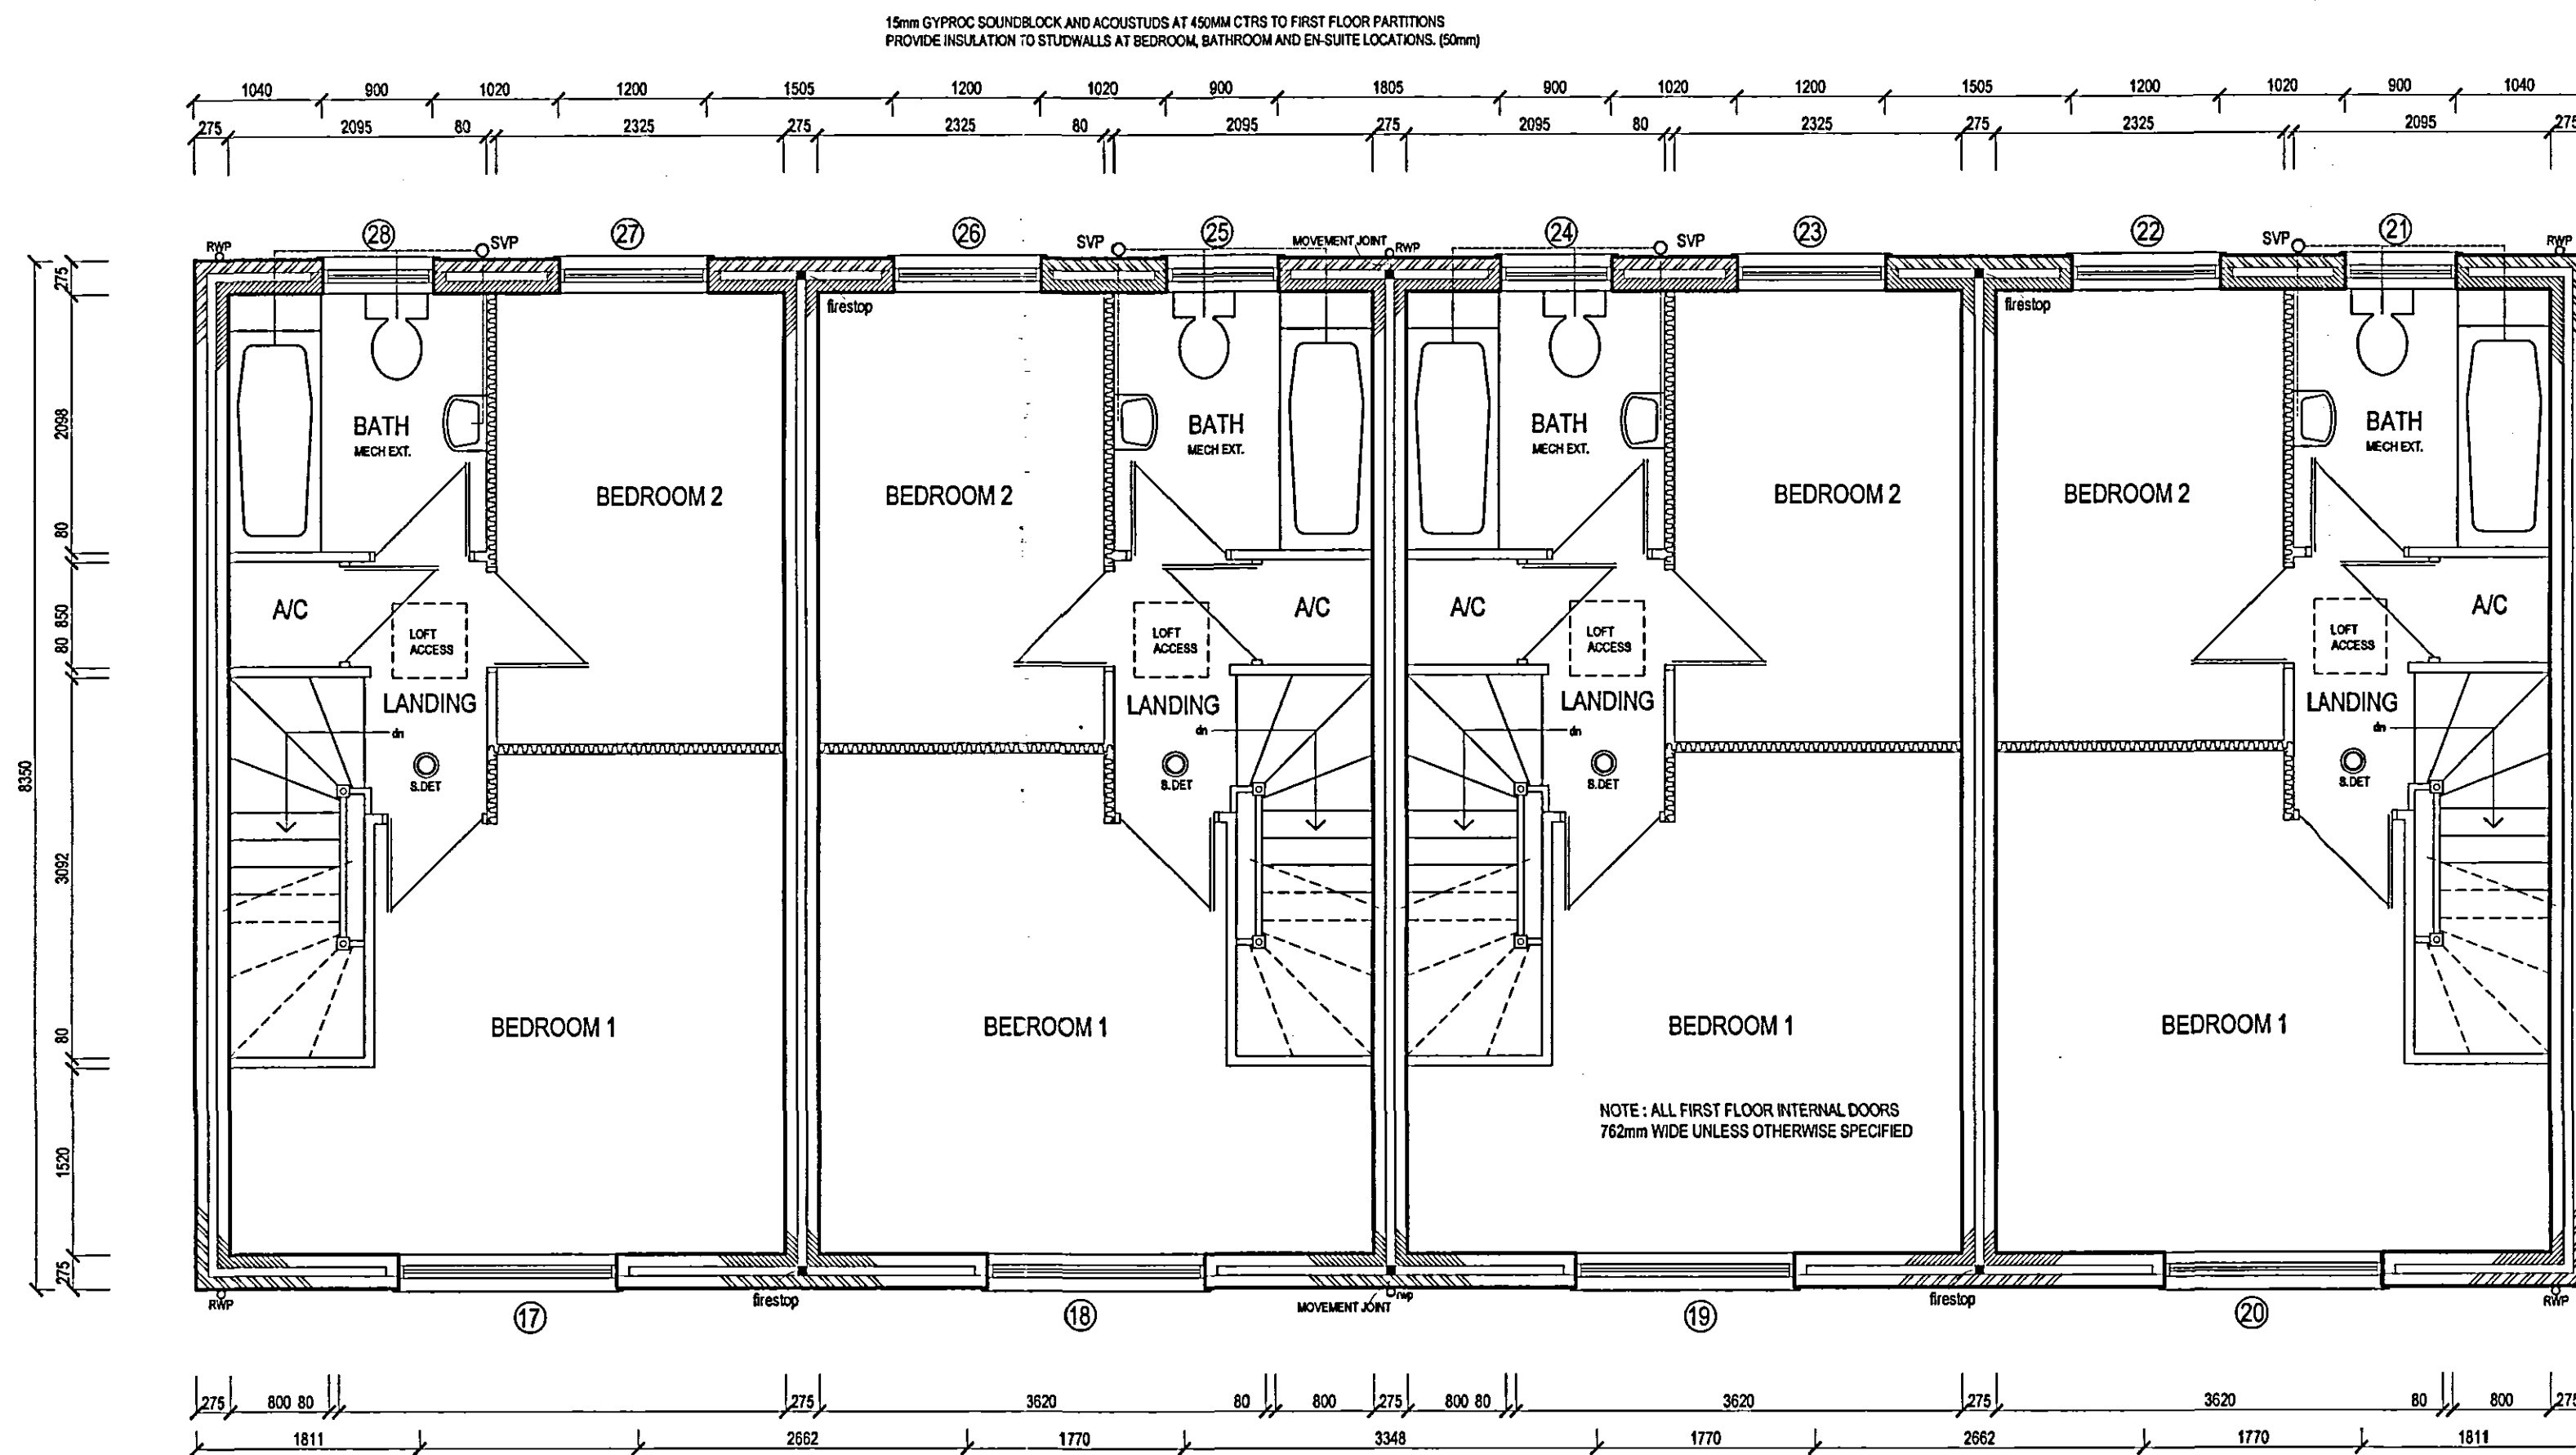

FIRST FLOOR PLAN

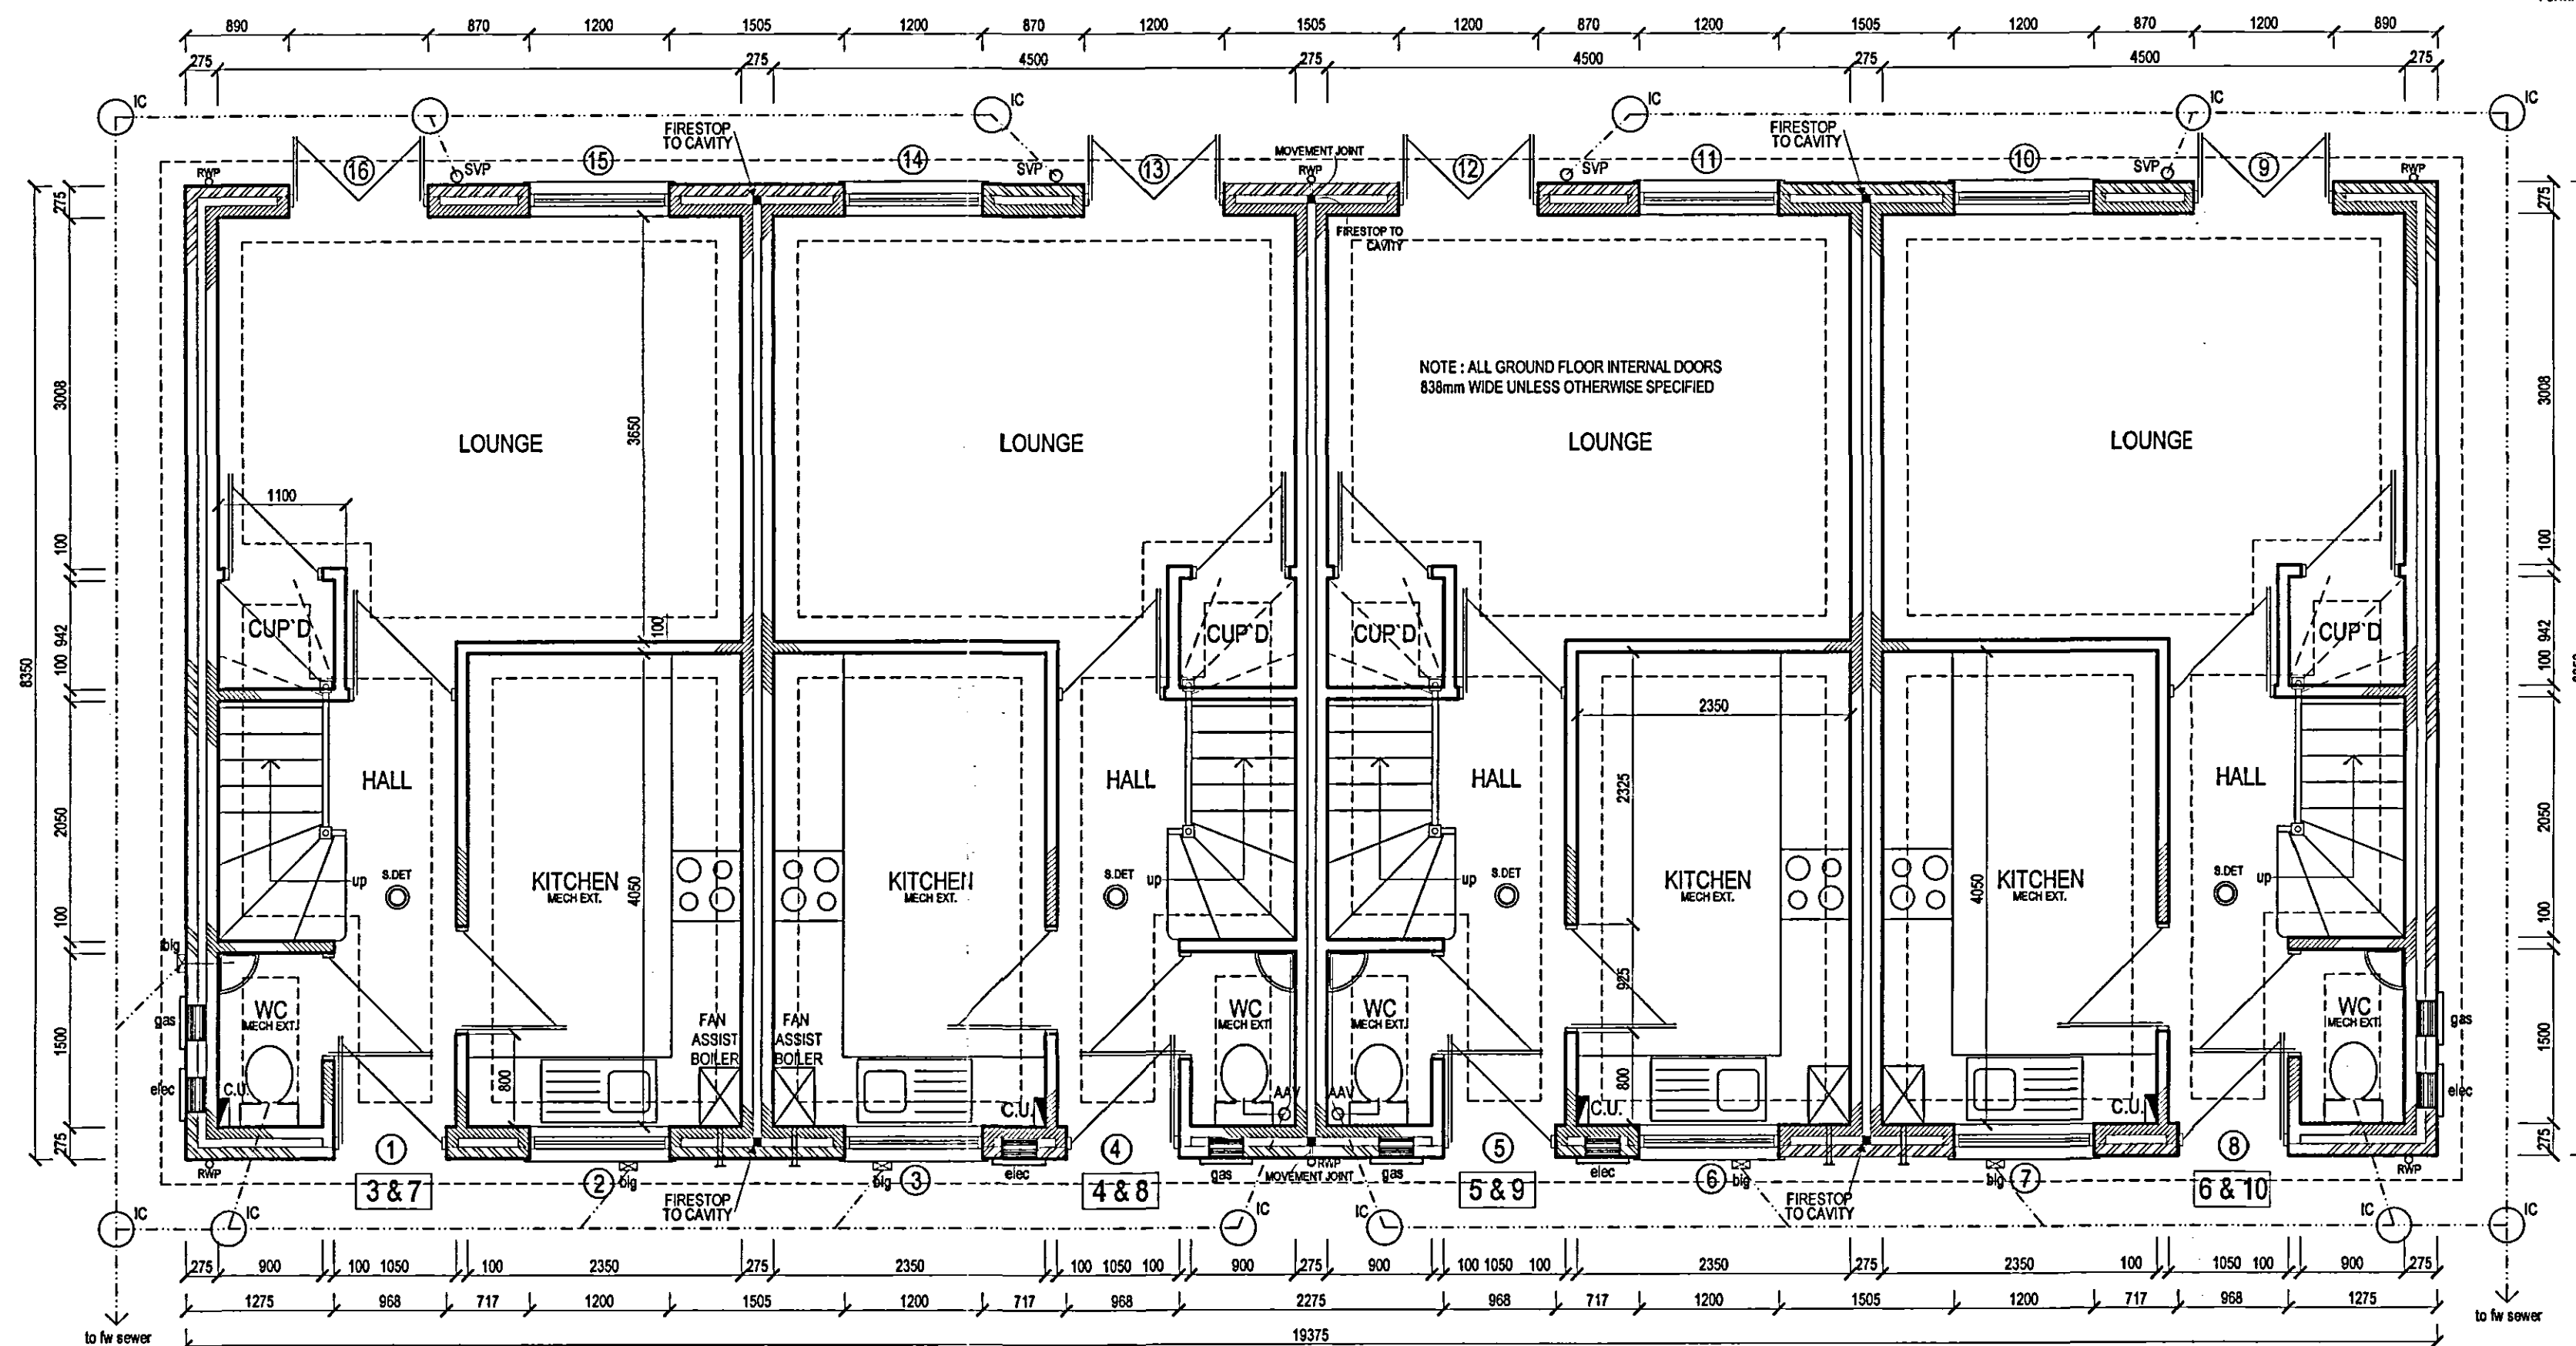

GROUND FLOOR PLAN

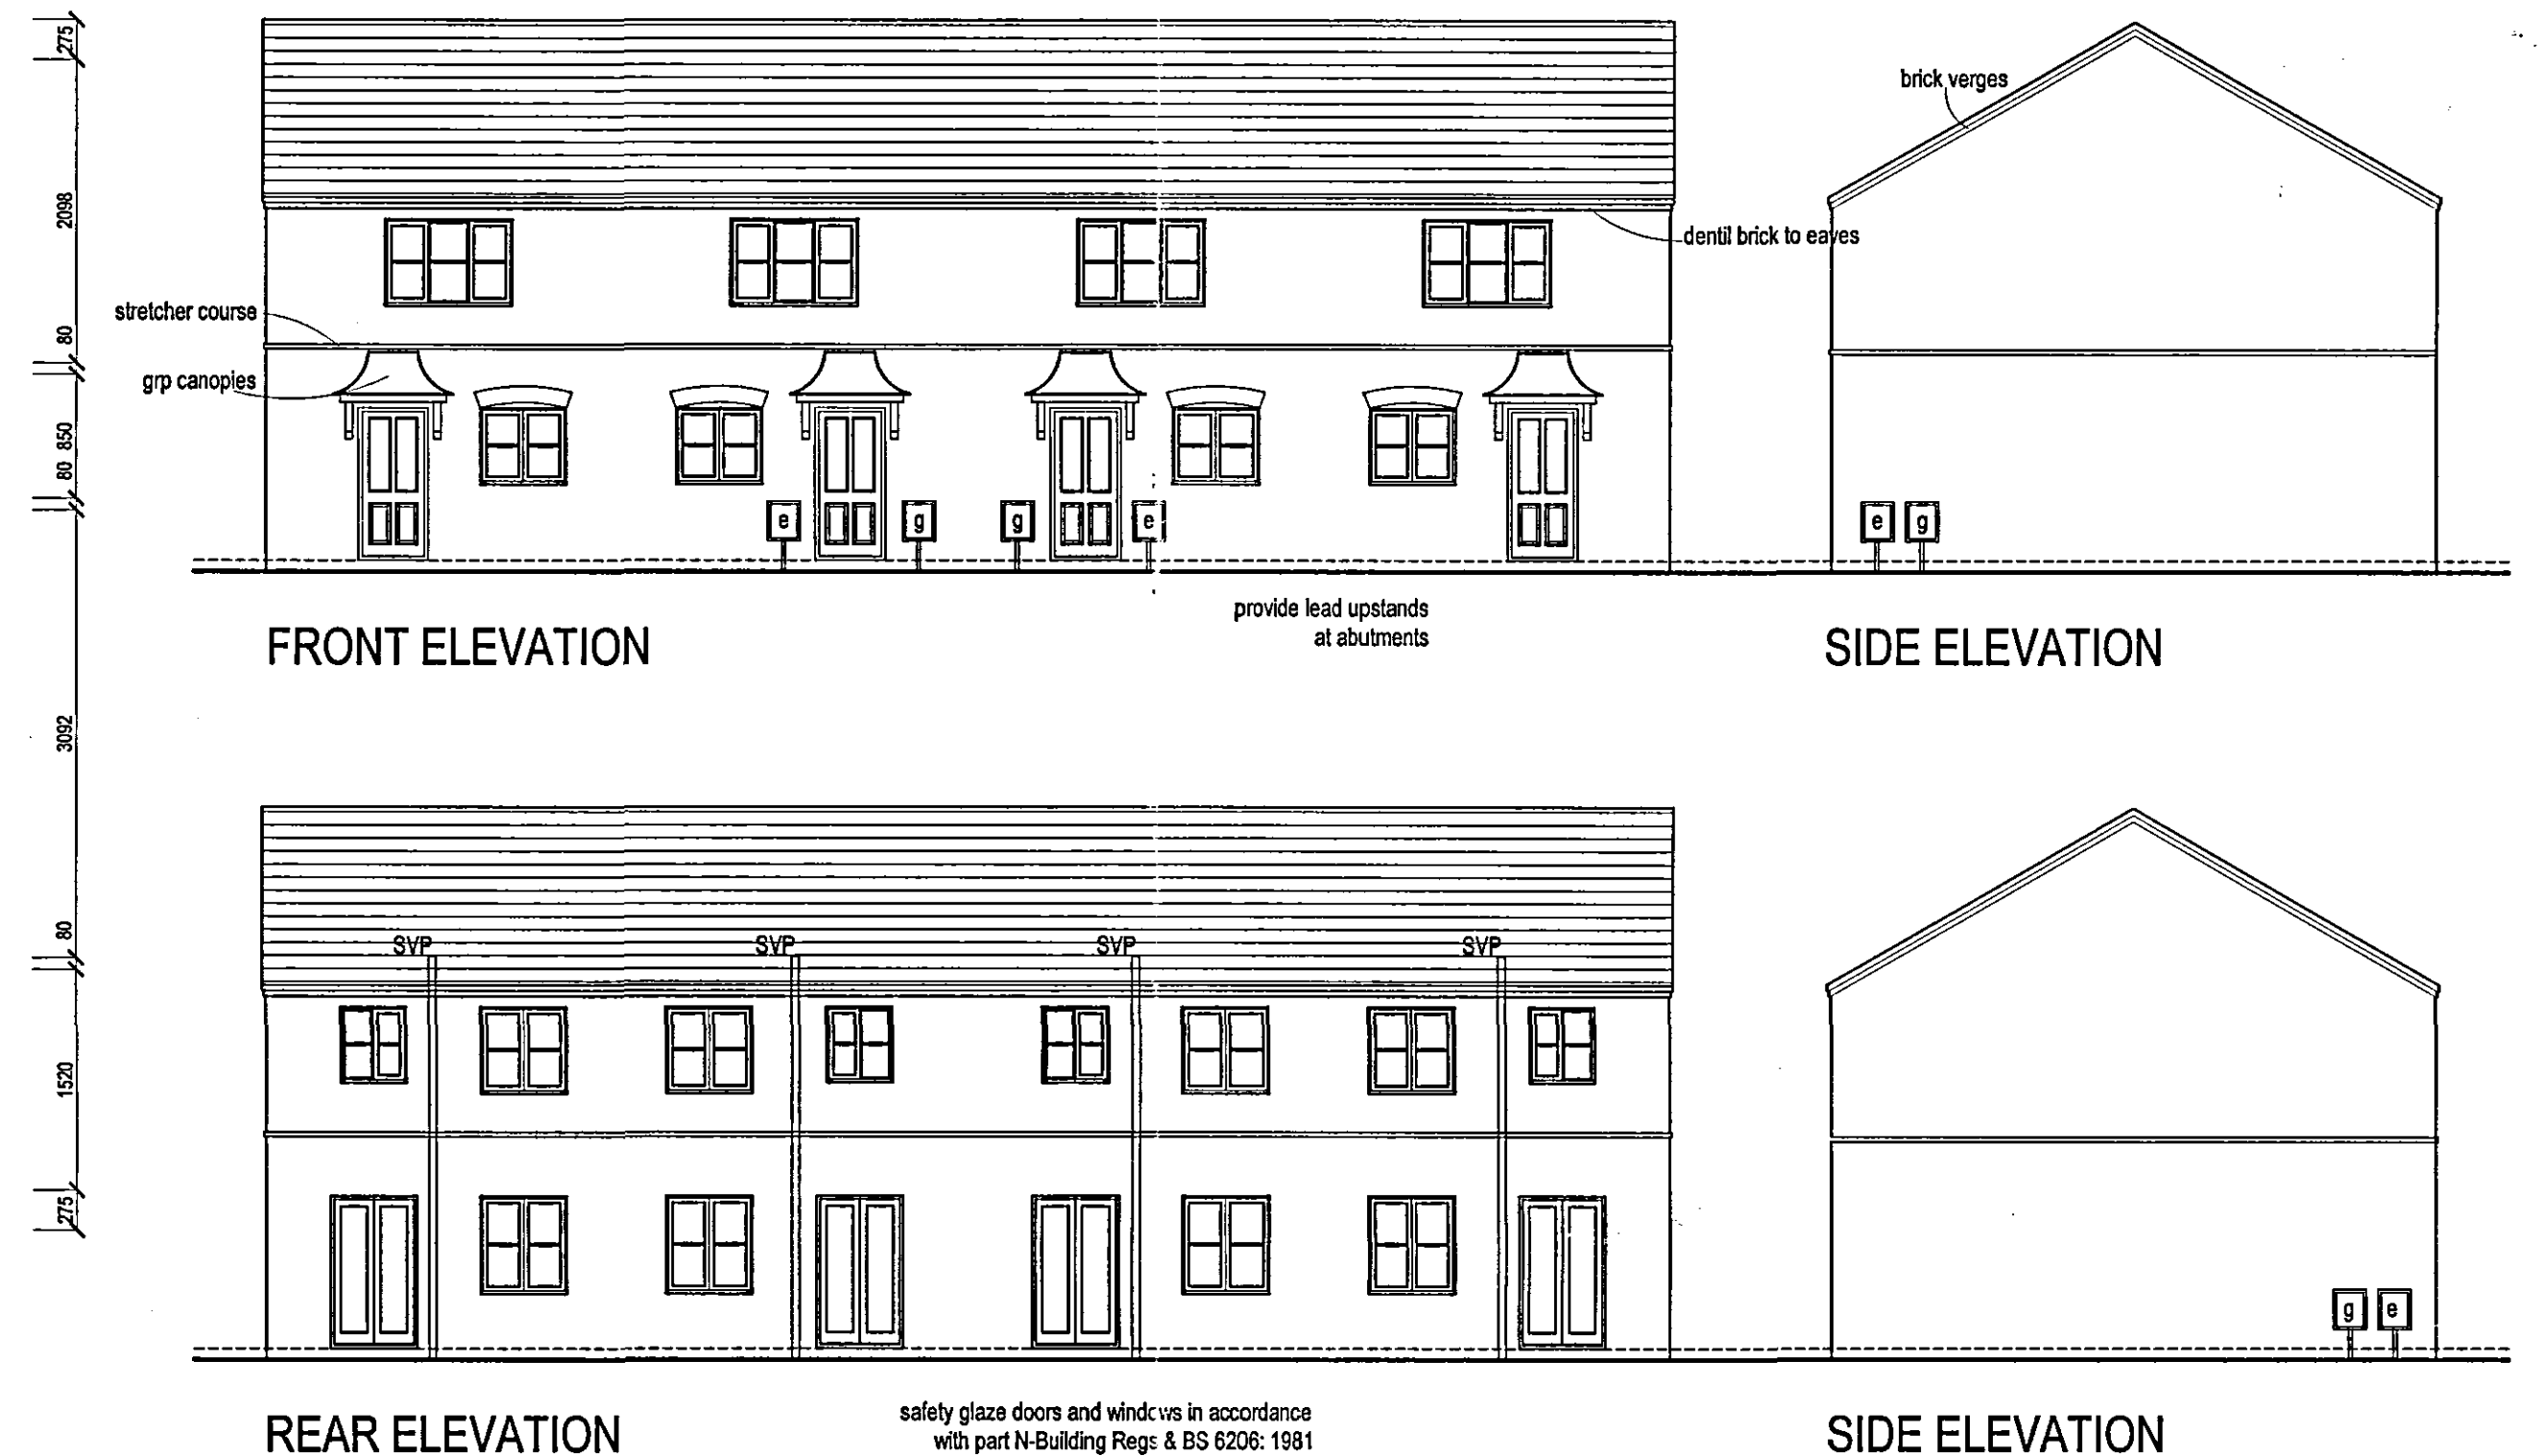

ROBUST DETAILS

ROBUST DETAILS WILL BE SUBMITTED IN RESPECT OF PARTY WALL CONSTRUCTION FOR ALL
SEMI-DETACHED AND TERRACED HOUSES (DETAIL 5.1MM-4)
THE APPLICATION WILL BE SUBMITTED TO ROBUST DETAILS LTD AND ONCE REGISTRATION IS COMPLETE DETAILS WILL BE
FORWARDED TO BUILDING CONTROL FOR THEIR INFORMATION

EXT. DOOR, WINDOW & LINTEL SCHEDULE - PLOT 3-10

REF	DESCRIPTION	DIMENSIONS	LINTEL
1	Ent. Door*	958w x 2100d	L1/S 75 1350
2	Window	1200w x 1050d	L1/S 75 1500
3	Window	1200w x 1050d	L1/S 75 1500
4	Ent. Door*	958w x 2100d	L1/S 75 1350
5	Ent. Door*	958w x 2100d	L1/S 75 1350
6	Window	1200w x 1050d	L1/S 75 1500
7	Window	1200w x 1050d	L1/S 75 1500
8	Ent. Door*	958w x 2100d	L1/S 75 1350
9	French Door	1200w x 2100d	L1/HD 75 1500
10	Window	1200w x 1350d	L1/HD 75 1500
11	Window	1200w x 1350d	L1/HD 75 1500
12	French Door	1200w x 2100d	L1/HD 75 1500
13	French Door	1200w x 2100d	L1/HD 75 1500
14	Window	1200w x 1350d	L1/HD 75 1500
15	Window	1200w x 1350d	L1/HD 75 1500
16	French Door	1200w x 2100d	L1/HD 75 1500
17	Window	1770w x 1200d	L1/S 75 2400
18	Window	1770w x 1200d	L1/S 75 2400
19	Window	1770w x 1200d	L1/S 75 2400
20	Window	1770w x 1200d	L1/S 75 2400
21	Window	900w x 1050d	L1/S 75 1200
22	Window	1200w x 1200d	L1/S 75 1500
23	Window	1200w x 1200d	L1/S 75 1500
24	Window	900w x 1050d	L1/S 75 1200
25	Window	900w x 1050d	L1/S 75 1200
26	Window	1200w x 1200d	L1/S 75 1500
27	Window	1200w x 1200d	L1/S 75 1500
28	Window	900w x 1050d	L1/S 75 1200

* To incorporate part M - Disabled access

safety glazing in accordance with part N - building regulations

INTERNAL OPENINGS IN BLOCKWORK

all box type 100 / 120mm to ground floor openings

SHDC
PLANNING & DEVELOPMENT
2 1 AUG 2006
Ref. 1100/06

DETERMINED
PLAN



Fulney Hall,
69 Holbeach Road
Spalding, Lincolnshire,
PE12 6ER

Tel: 01775 716716
Fax: 01775 716715

Website: www.sovereignhomes.co.uk

SITE REF.	RESIDENTIAL DEVELOPMENT AT HALLGATE, HOLBEACH, LINCOLNSHIRE.
DRAWING	PLOTS 3 - 10 inc. Affordable Housing Provision
DRAWN	EM
SCALE	1:50, 1:100
DATE	05/06
DRG. NO	SH2511/020