


FRONT ELEVATION

SIDE ELEVATION


REAR ELEVATION

SIDE ELEVATION

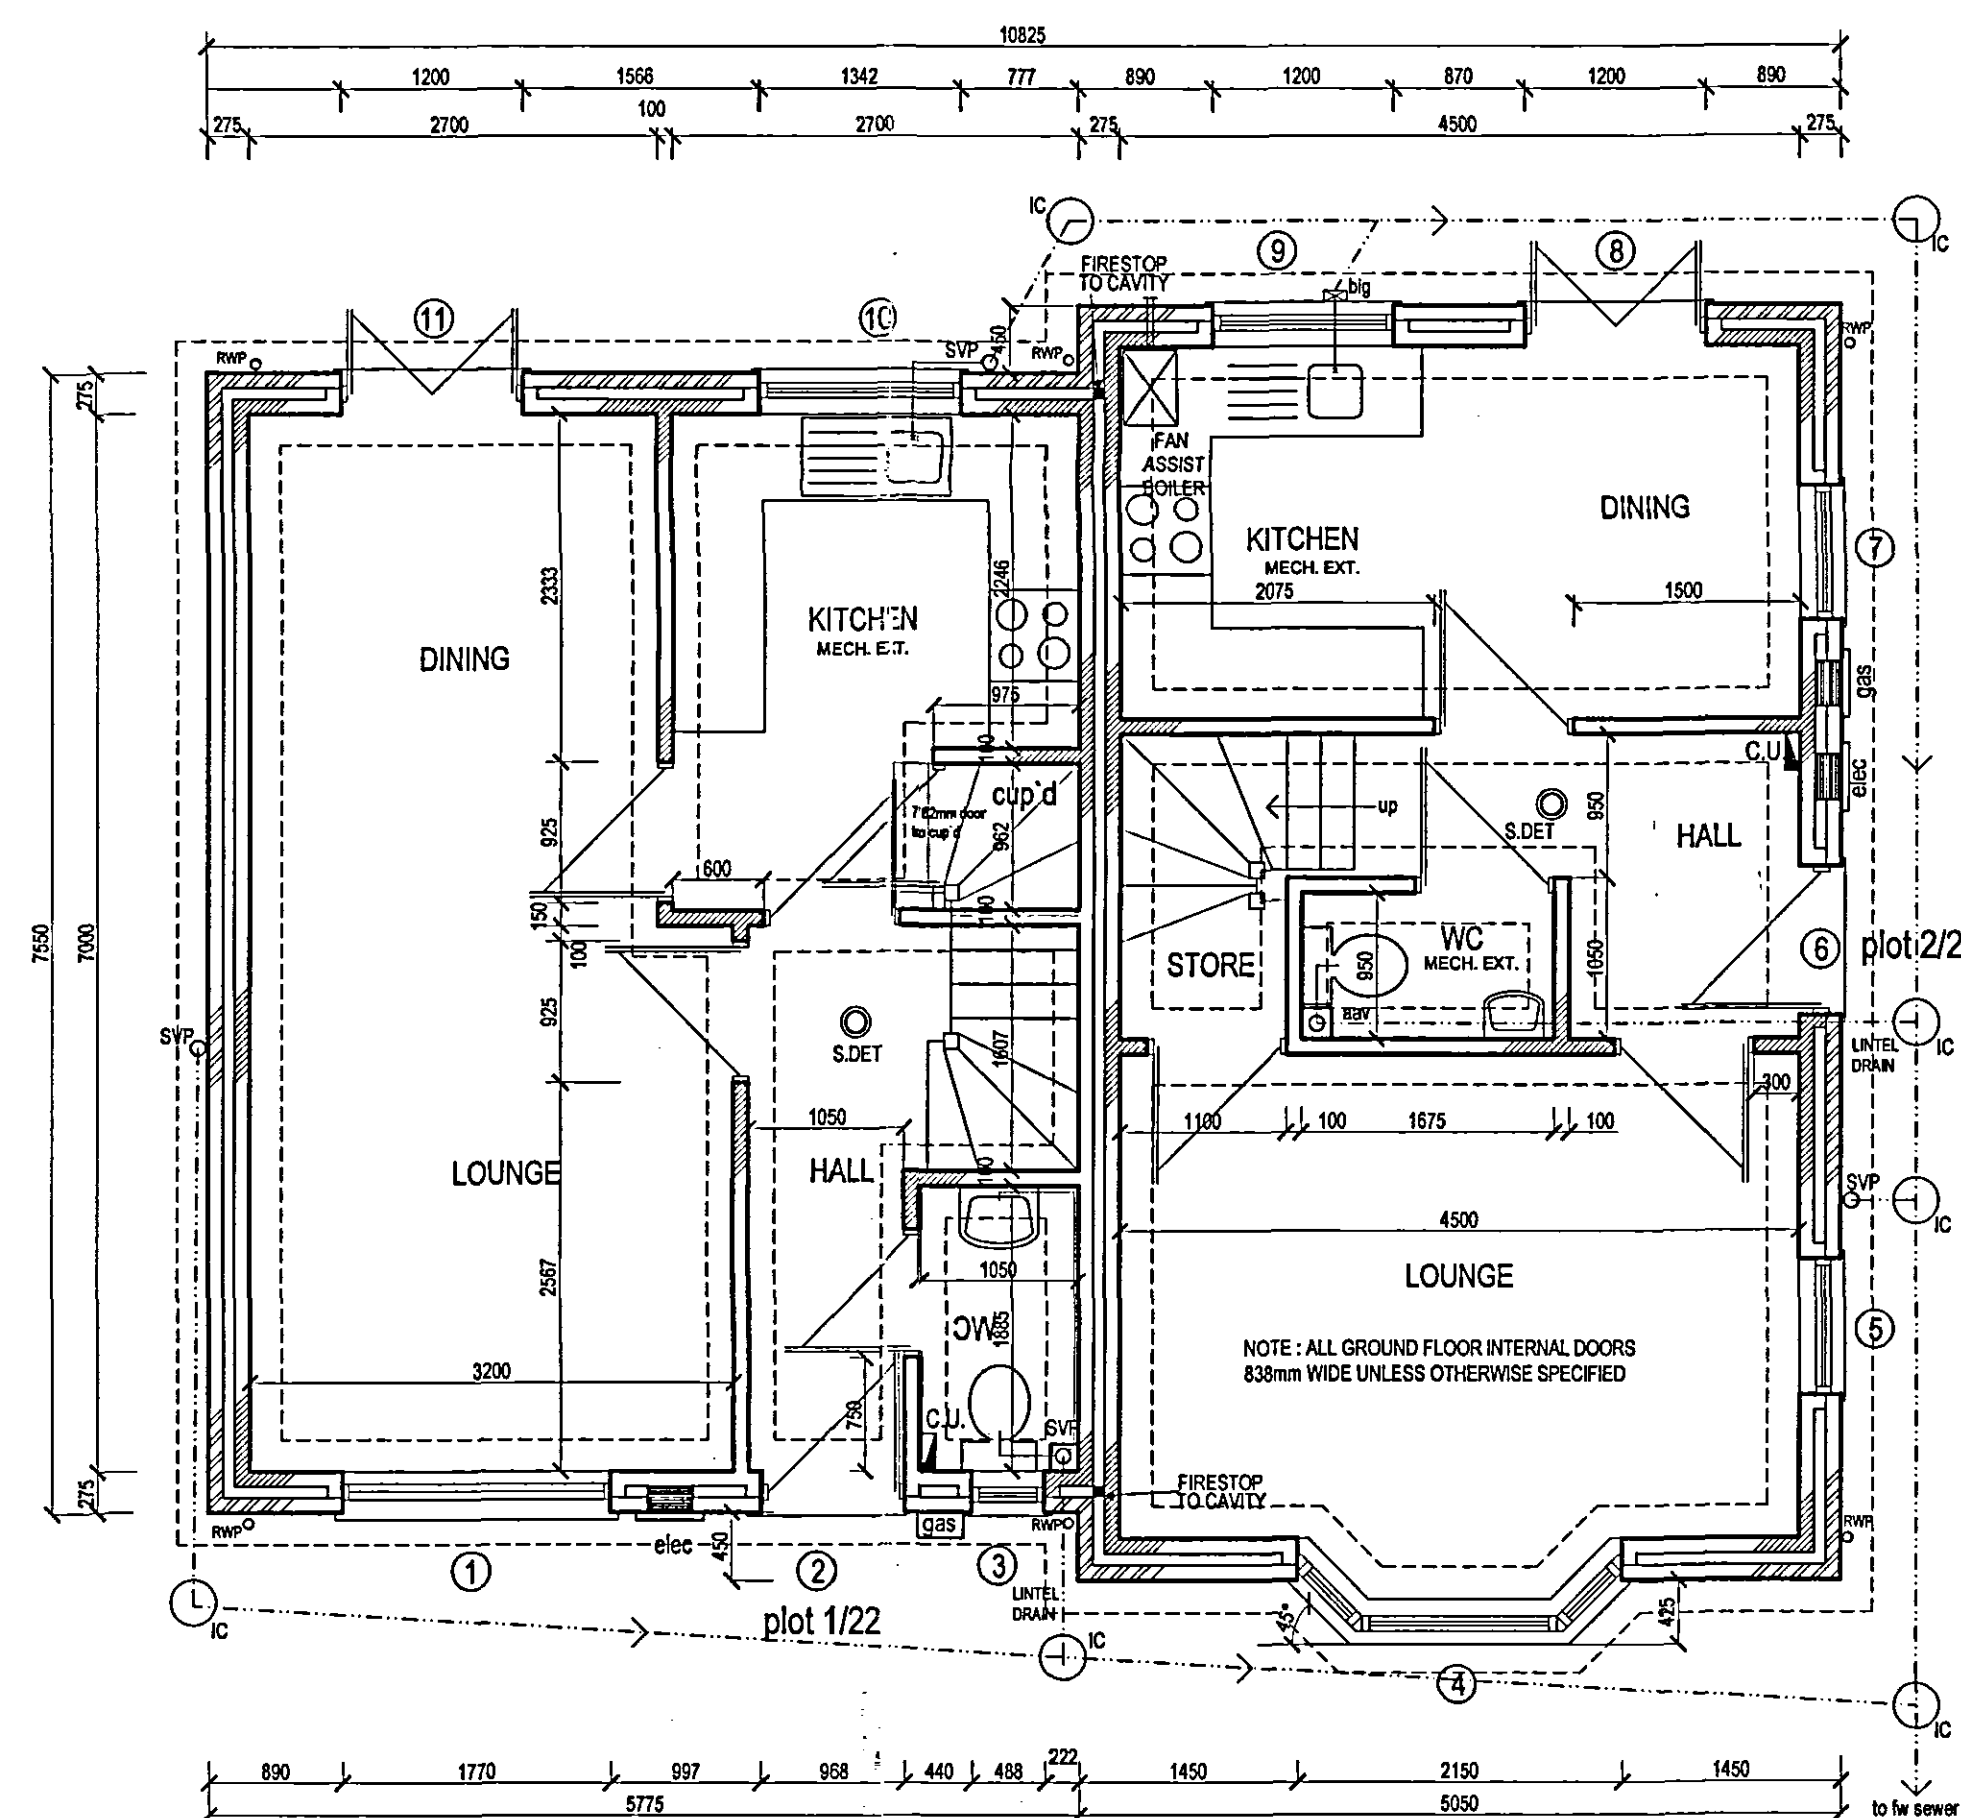

GROUND FLOOR

ROBUST DETAILS
ROBUST DETAILS WILL BE SUBMITTED IN RESPECT OF PARTY WALL CONSTRUCTION FOR ALL SEMI-DETACHED AND TERRACED HOUSES. (DETAIL E-W-48)
THE APPLICATION WILL BE SUBMITTED TO ROBUST DETAILS LTD AND ONCE REGISTRATION IS COMPLETE DETAILS WILL BE FORWARDED TO BUILDING CONTROL FOR THEIR INFORMATION.

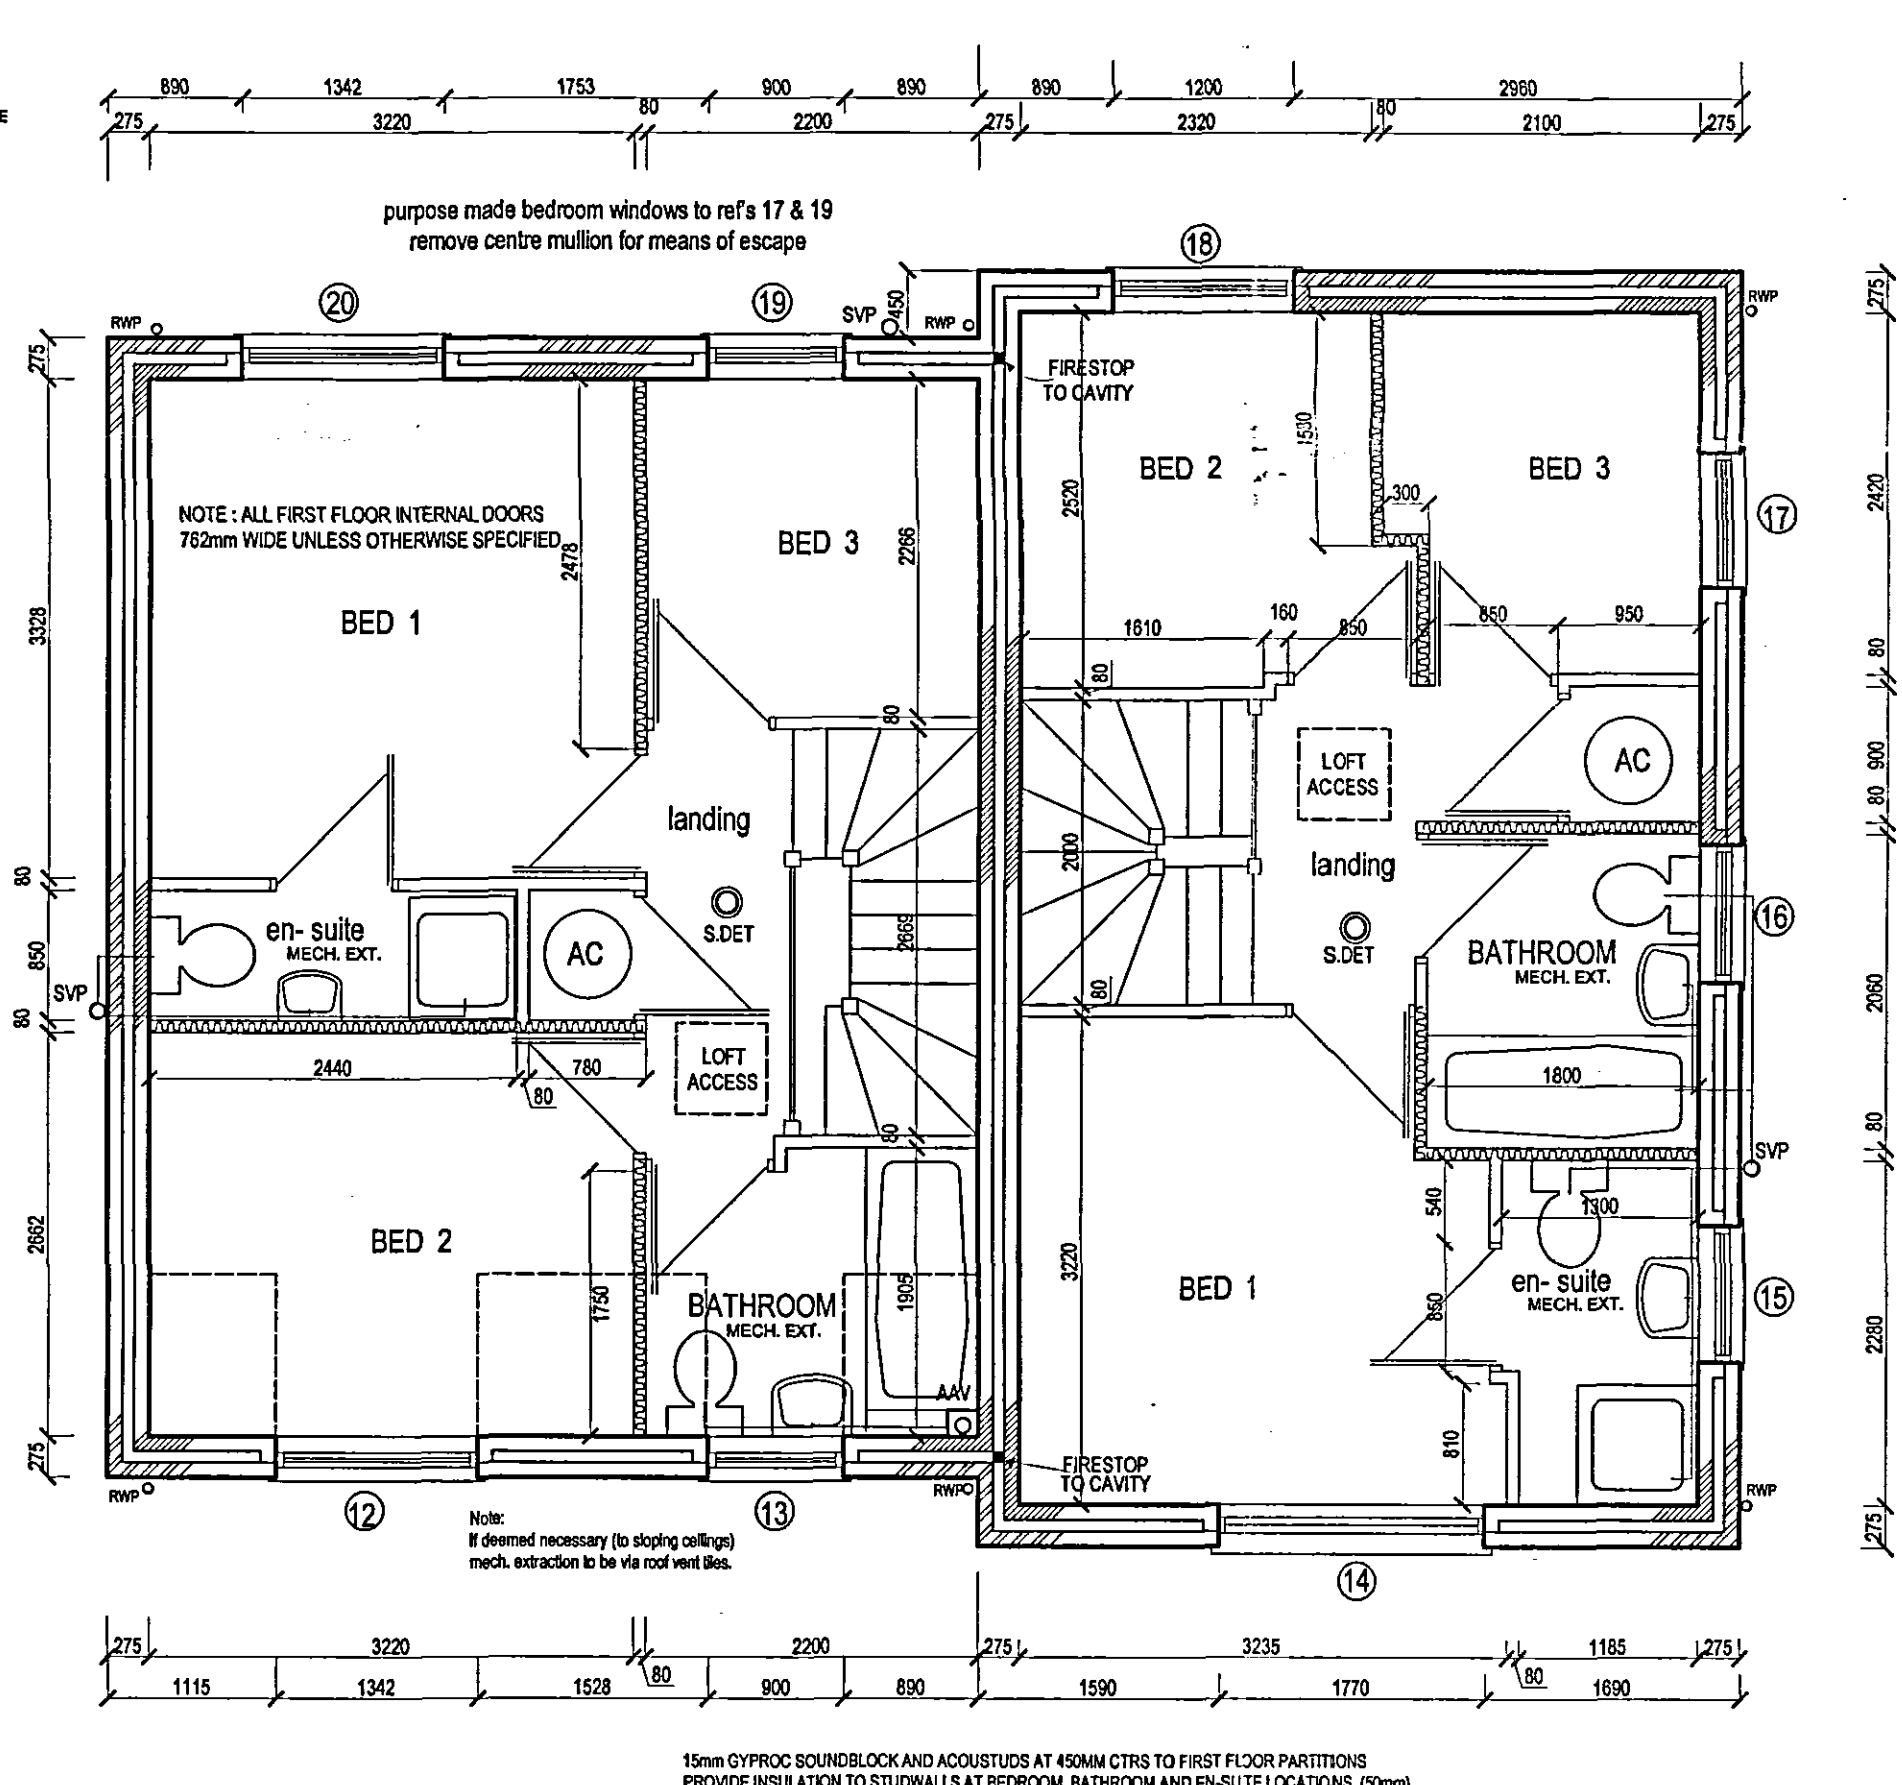

FIRST FLOOR

REF	DESCRIPTION	DIMENSIONS	LINTEL
1	Window	1770w x 1350dp	L1/S 75 2100
2	Enl Door*	965w x 2100	L1/S 75 1500
3	Window	488w x 1050dp	L1/S 75 800
4	Bay Window	2150w x 1350dp	L1/H 75 2550
5	Window	900w x 1350dp	L1/S 75 1200
6	Enl Door*	965w x 2100	L1/S 75 1500
7	Window	900w x 1350dp	L1/S 75 1200
8	French Door	1200w x 2100	L1/H 75 1500
9	Window	1200w x 1050dp	L1/S 75 1500
10	Window	1342w x 1050dp	L1/S 75 1650
11	French Door	1200w x 2100	L1/S 75 1500
12	Window	1342w x 1200dp	2no 50x100 Bolted together
13	Window	900w x 1050dp	L1/S 75 1200
14	Window	1770w x 1200dp	L1/S 75 2100
15	Window	900w x 1050dp	L1/S 75 1200
16	Window	900w x 1050dp	L1/S 75 1200
17	Window	900w x 1200dp	L1/S 75 1200
18	Window	1200w x 1200dp	L1/S 75 1500
19	Window	900w x 1200dp	L1/S 75 1200
20	Window	1342w x 1200dp	L1/S 75 1650

* To incorporate part M - Disabled access
safety glazing in accordance with part N - building regulations
INTERNAL OPENINGS IN BLOCKWORK
all box type 100 / 1200mm to ground floor openings

SHDC
PLANNING & DEVELOPMENT
2 1 AUG 2006
Ref 1100db

**DETERMINED
PLAN**

THE KENILWORTH and THE EDINBURGH PLOTS 1-2 & 22-23

SOVEREIGN HOMES

Fulney Hall,
69 Holbeach Road
Spalding, Lincolnshire,
PE12 6ER

Tel: 01775 716716
Fax: 01775 716715
Website: www.sovereignhomes.co.uk

SITE REF. RESIDENTIAL DEVELOPMENT AT
HALLGATE, HOLBEACH, LINCOLNSHIRE.

DRAWING THE KENILWORTH and THE EDINBURGH
PLOTS 1-2 & 22 - 23

DRAWN NM SCALE 1:50, 1:100 DATE 06/06 DRG. NO SH2511/018