


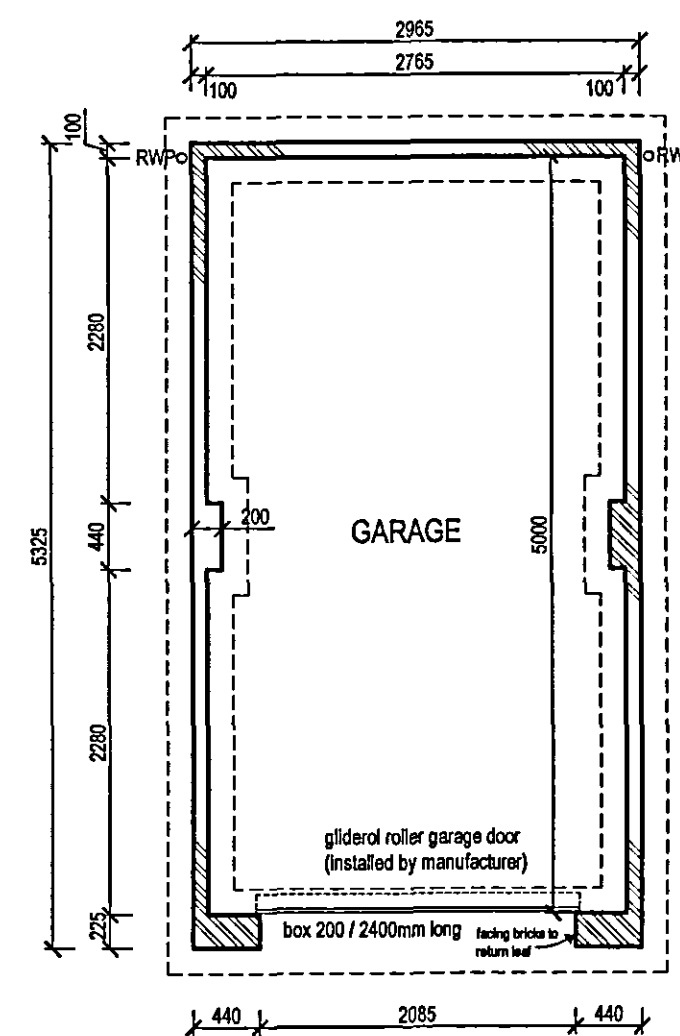


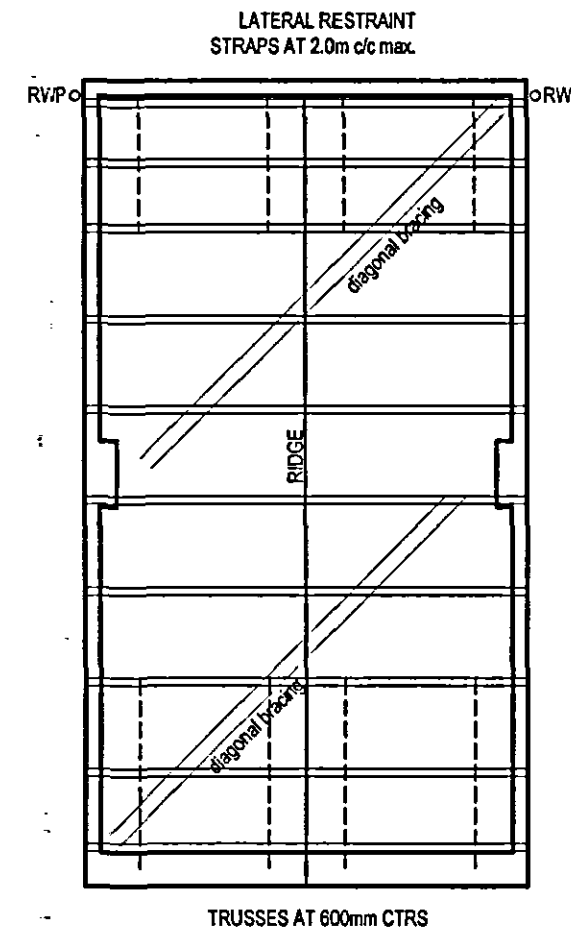

FLOOR PLAN

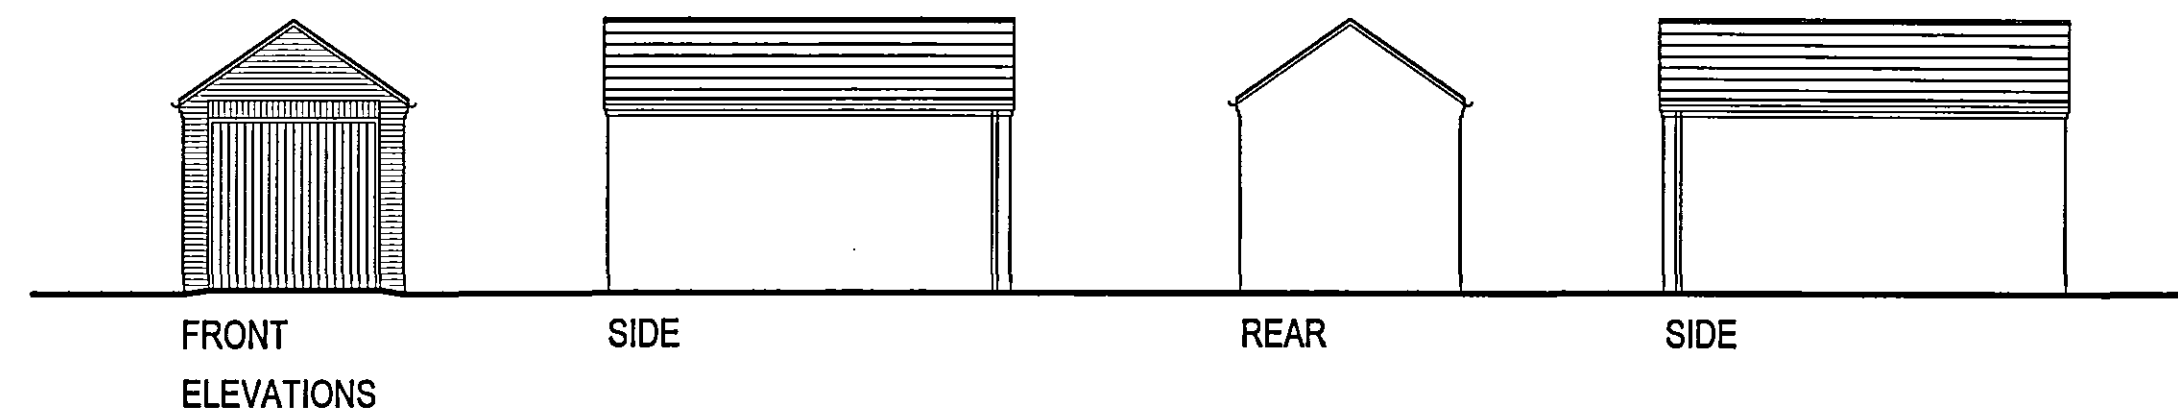


ROOF LAYOUT

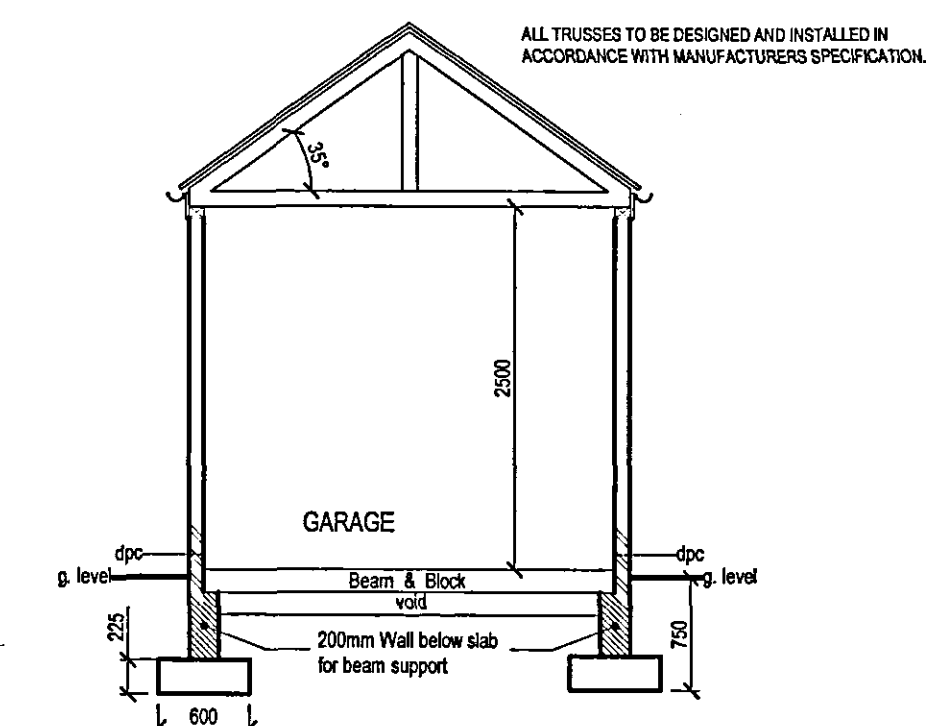


SECTION



SINGLE GARAGE - PLOTS 11 & 18

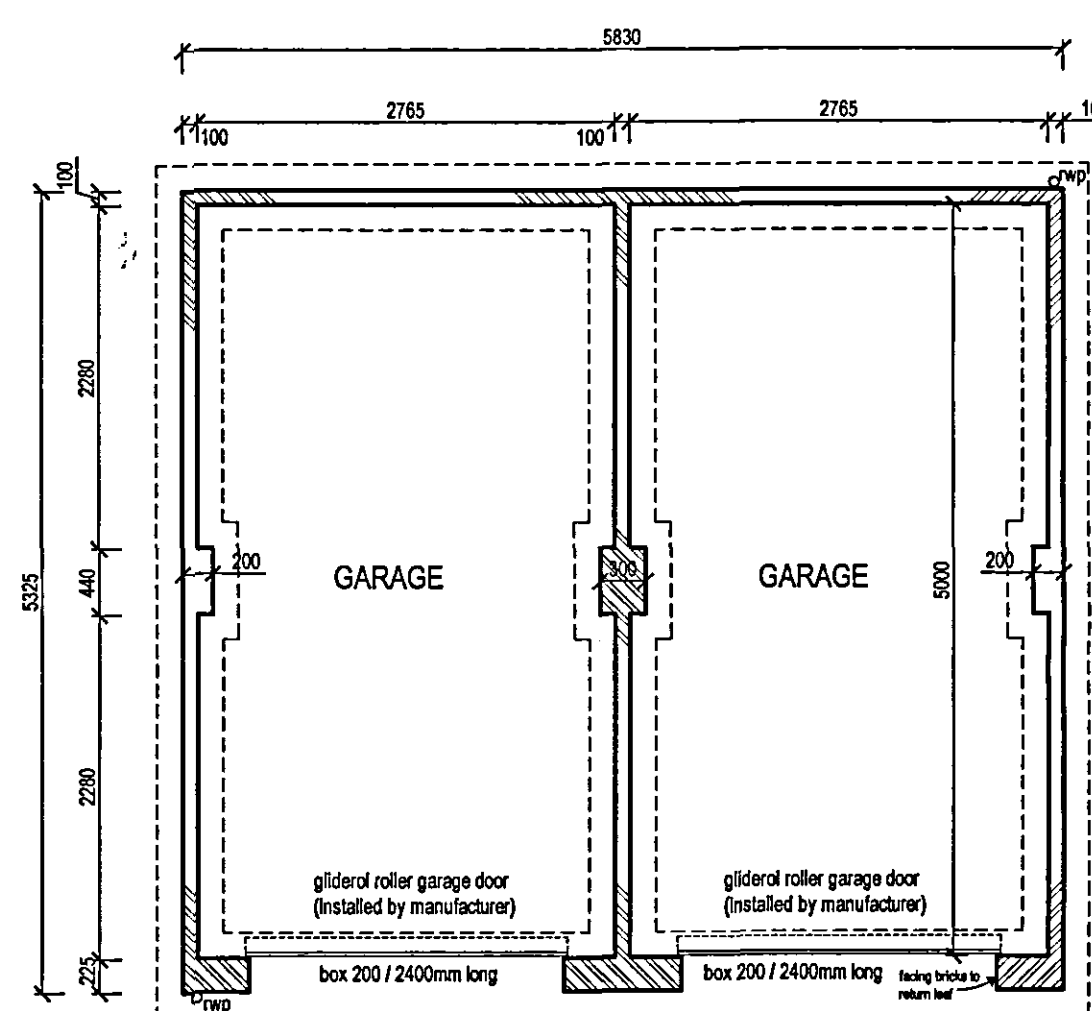

FLOOR PLAN

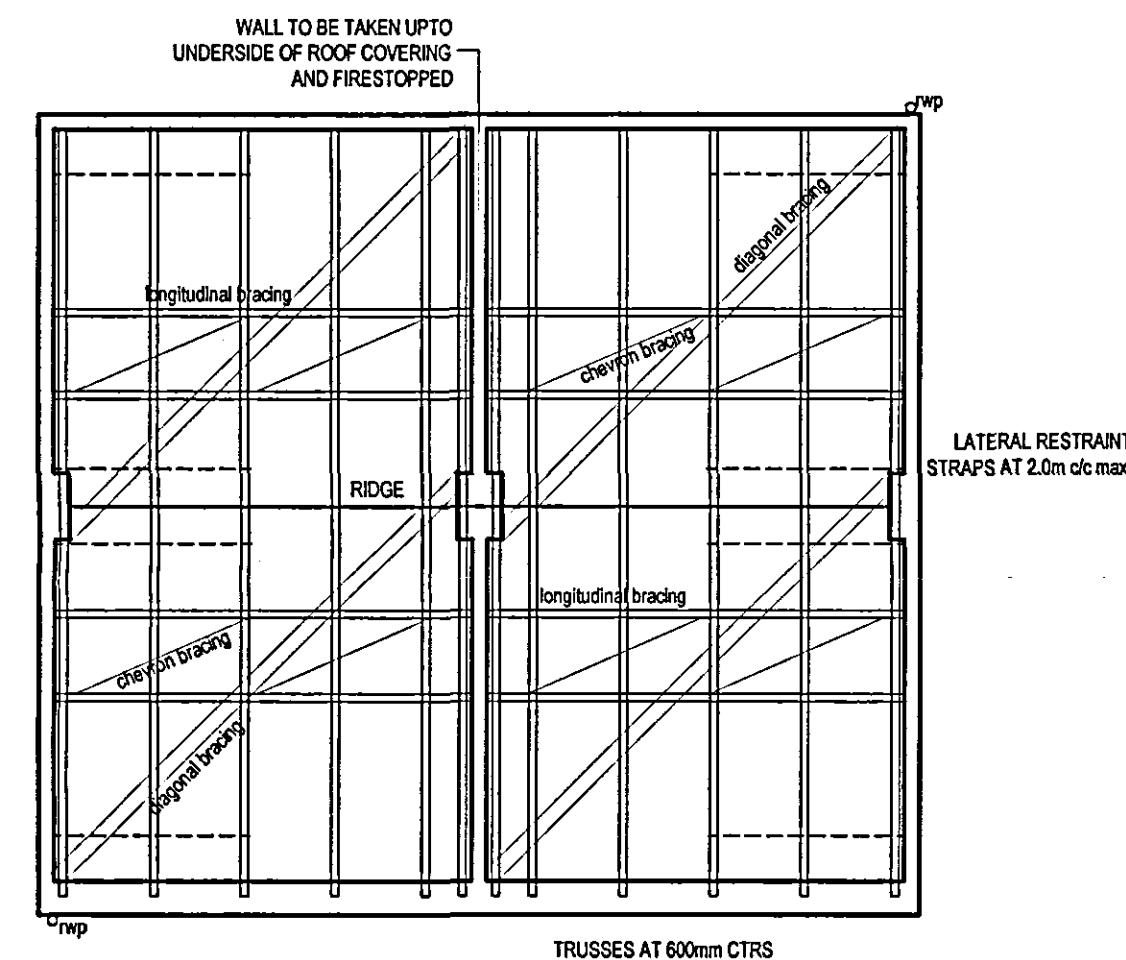


ROOF LAYOUT

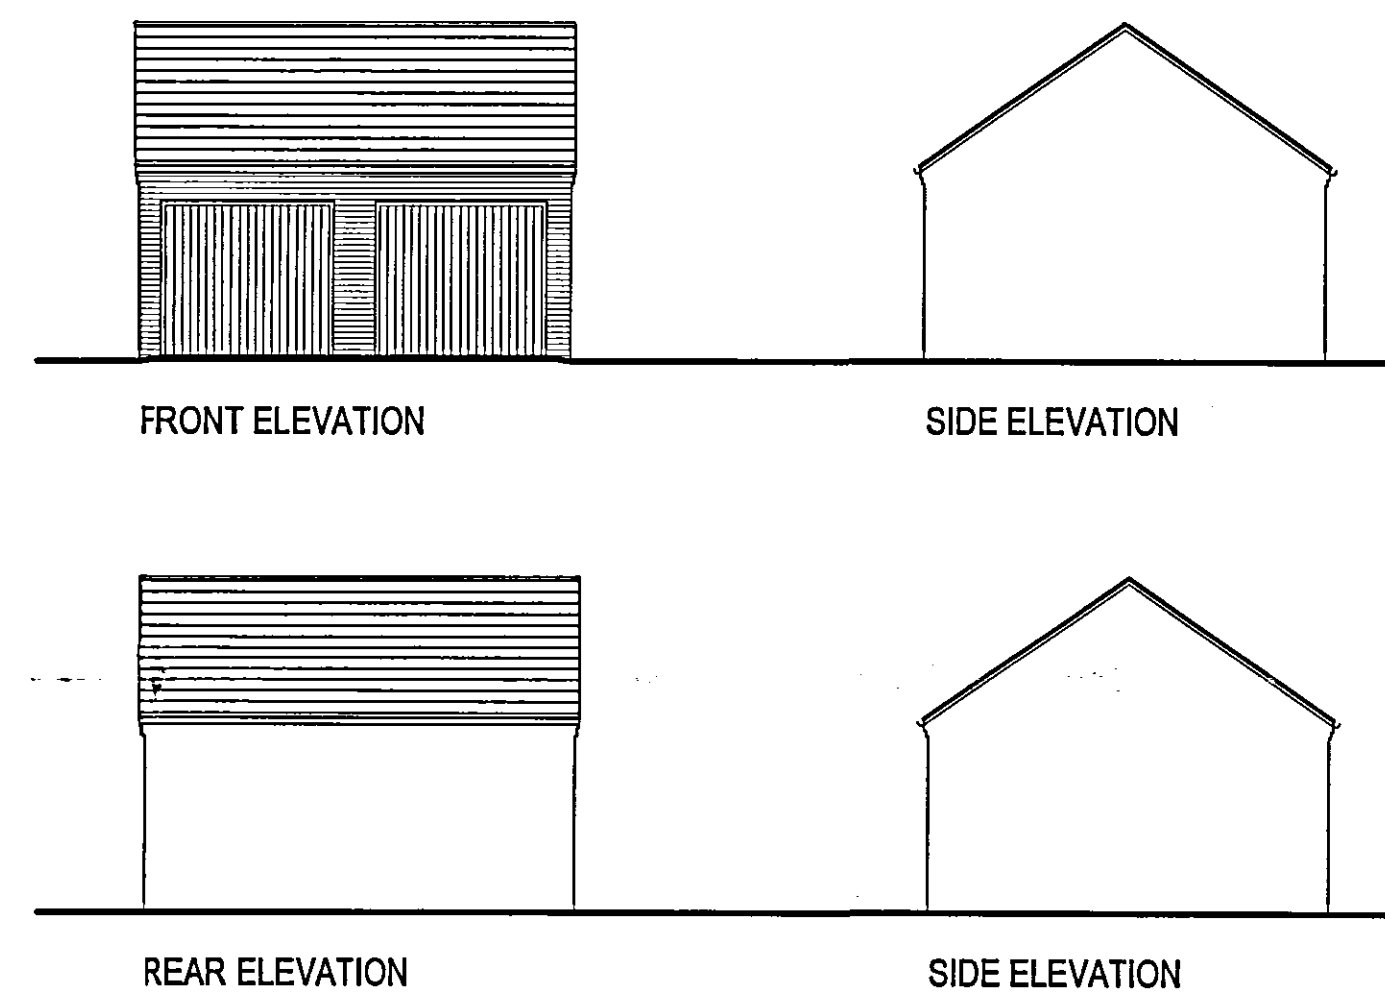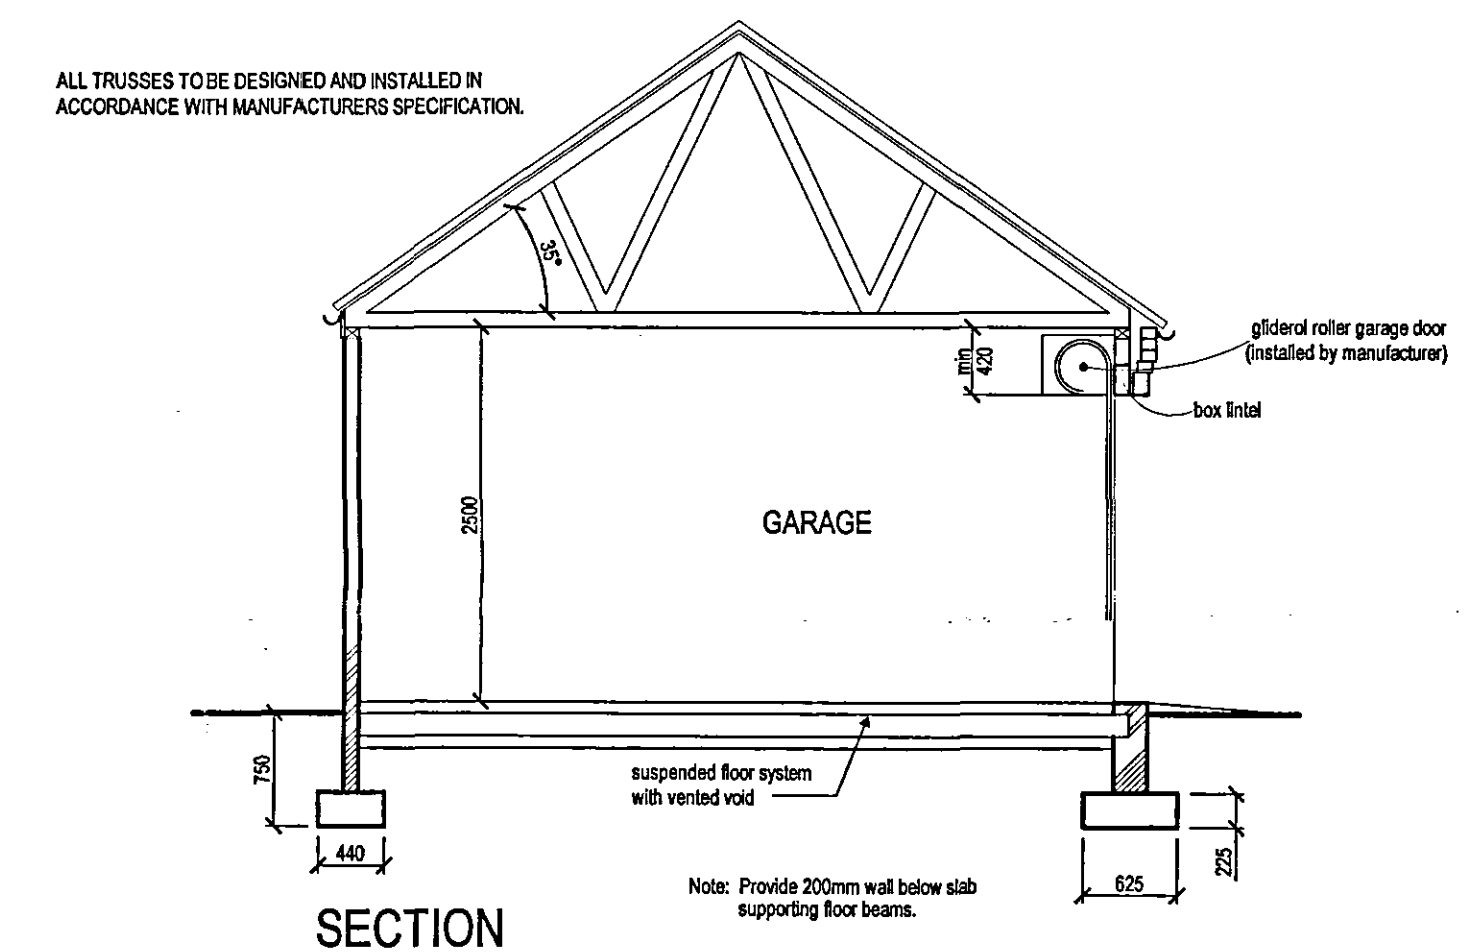


SECTION


TWIN GARAGE - PLOTS 12,15,34 & 35

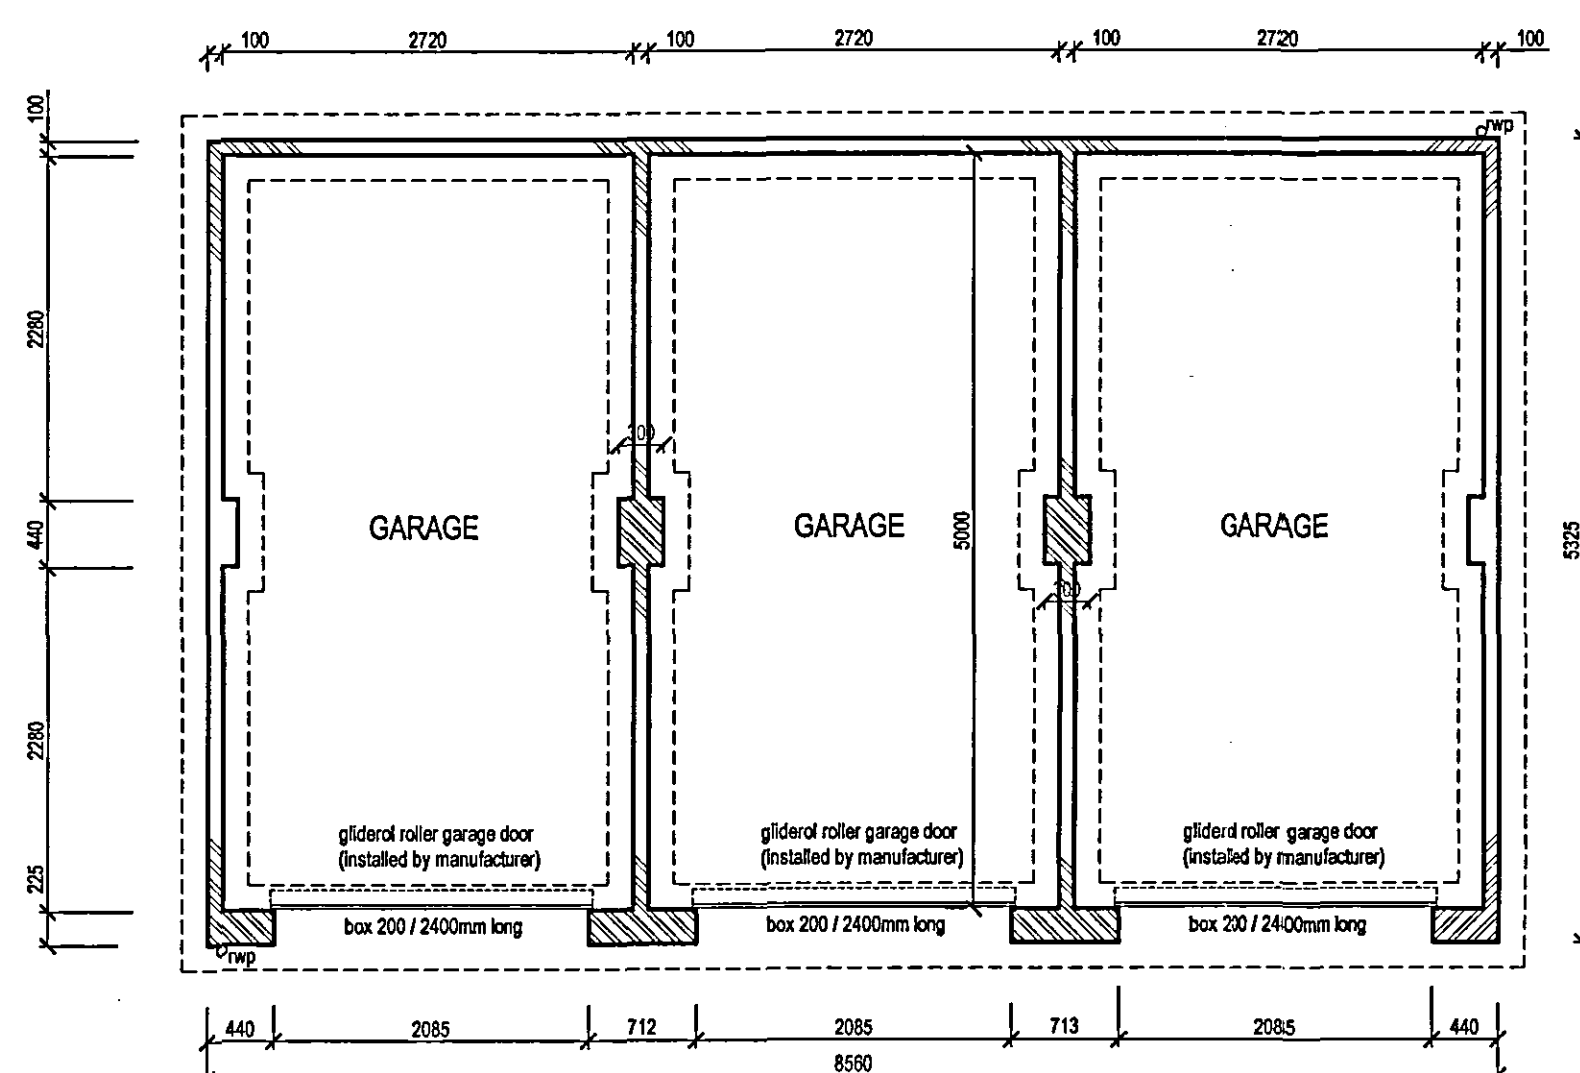

FLOOR PLAN

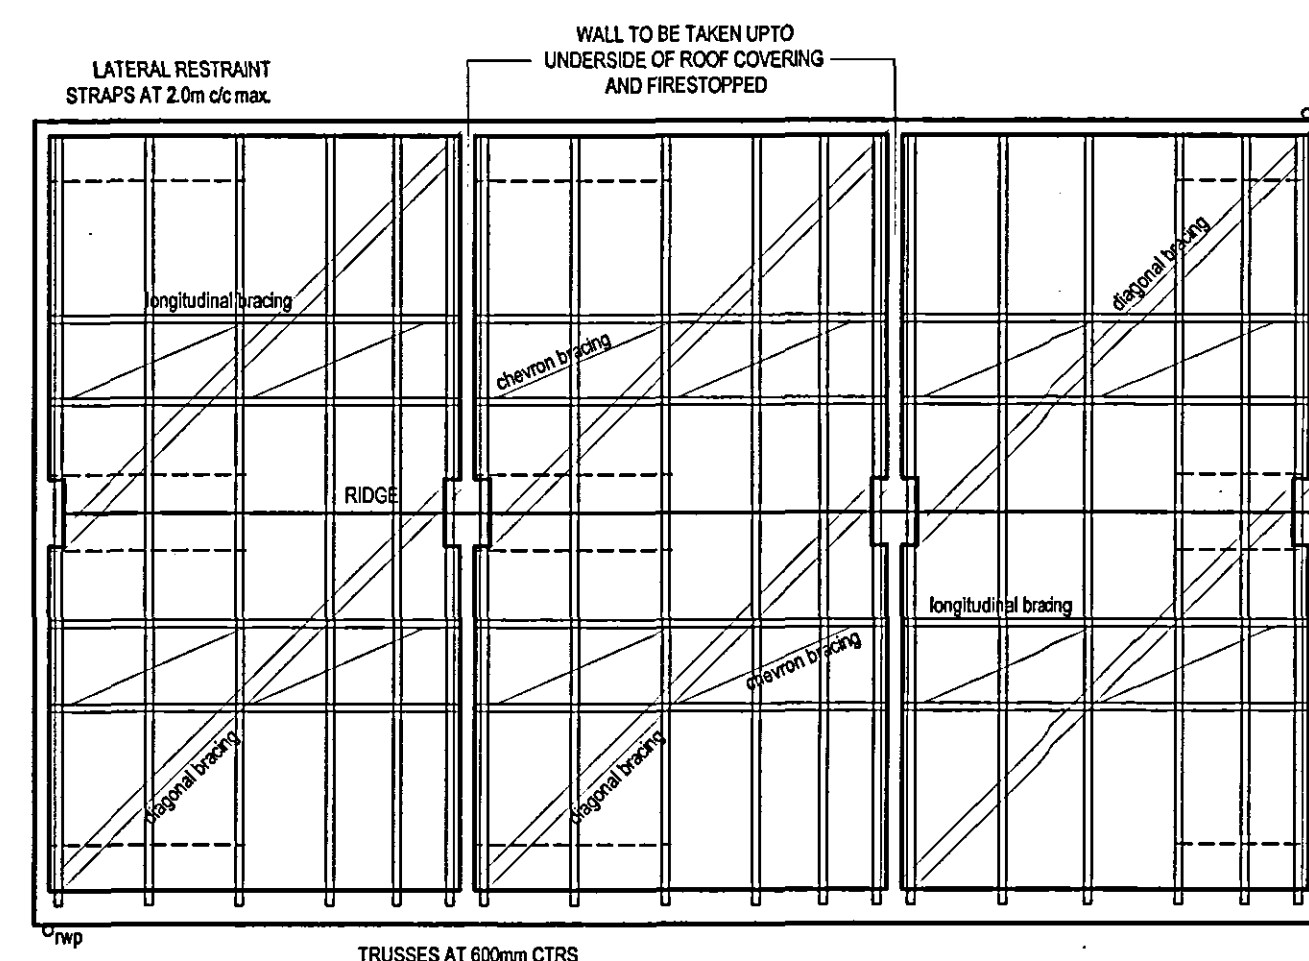

ROOF LAYOUT

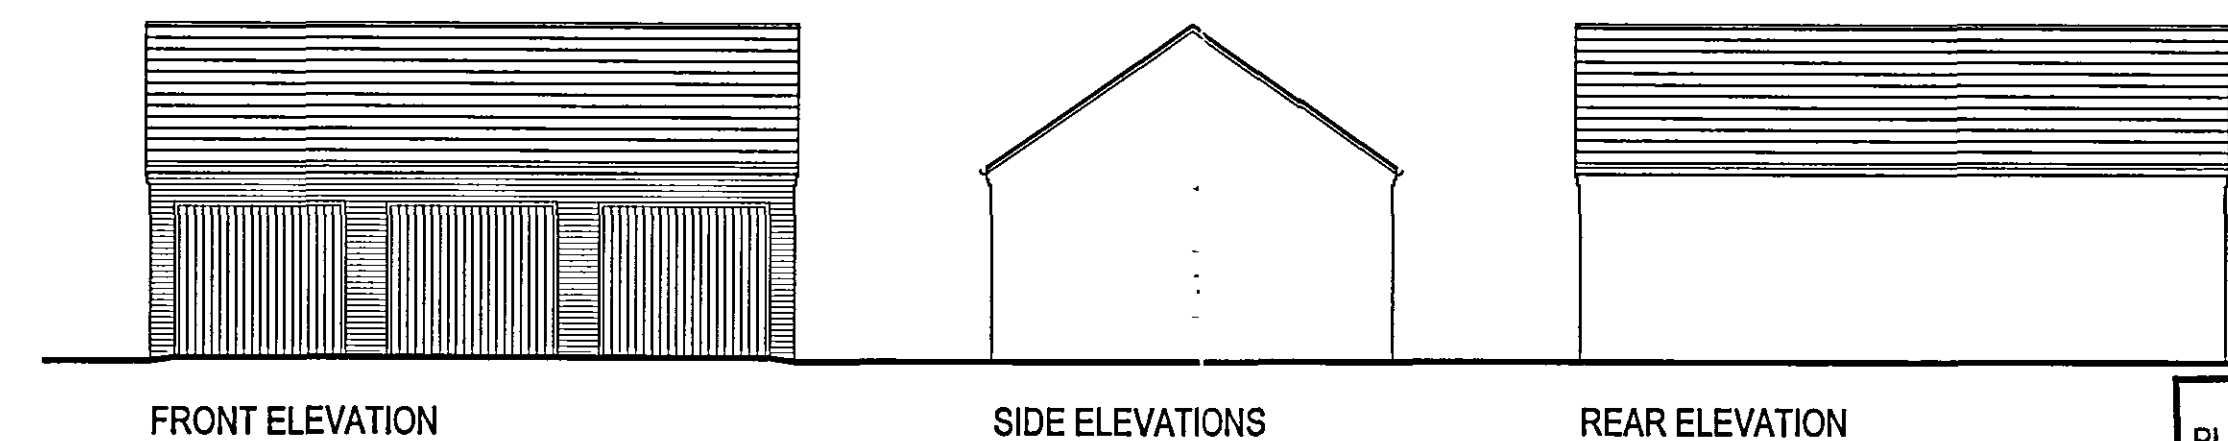

SHDC
PLANNING & DEVELOPMENT
21 AUG 2006
Ref. 110006

DETERMINED
PLAN

SOVEREIGN
HOMES
Fulney Hall,
69 Holbeach Road
Spalding, Lincolnshire,
PE12 6ER
Tel: 01775 716716
Fax: 01775 716715
Website: www.sovereignhomes.co.uk

SITE REF.
RESIDENTIAL DEVELOPMENT AT
HALLGATE, HOLBEACH, LINCOLNSHIRE.
DRAWING
SINGLE GARAGES (PLOTS 11&18)
TWIN GARAGES (PLOTS 12, 15, 34 & 35)
TRIPLE GARAGE (PLOTS 19, 20, 21)
DRAWN
EM
SCALE
1:50, 1:100
DATE
06/06
DRG. NO.
SH2511/044

TRIPLE GARAGE - PLOTS 19, 20, & 21