




FRONT ELEVATION


safety glaze doors and windows in accordance with part N-Building Regs & BS 6206: 1981

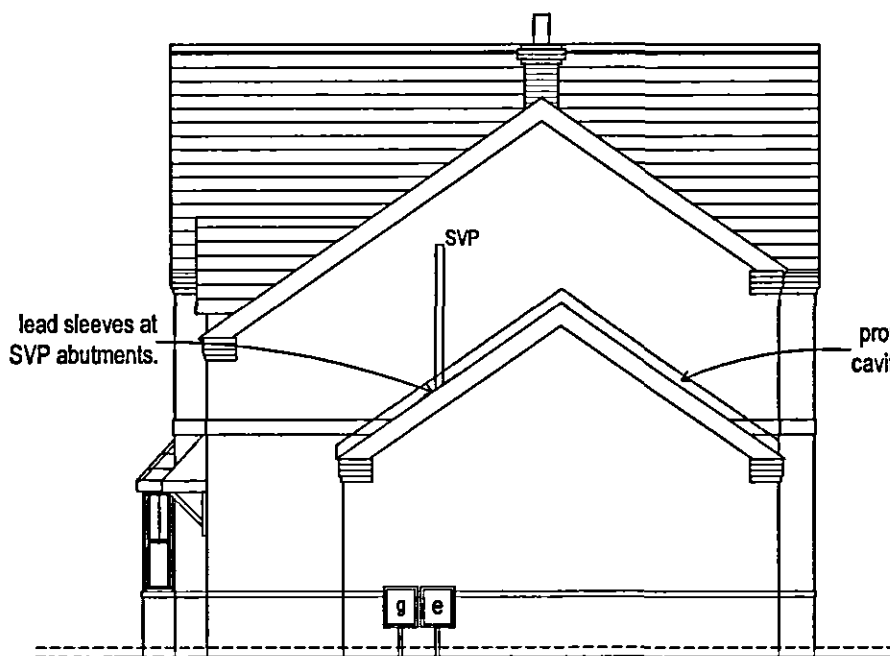


SIDE ELEVATION



REAR ELEVATION

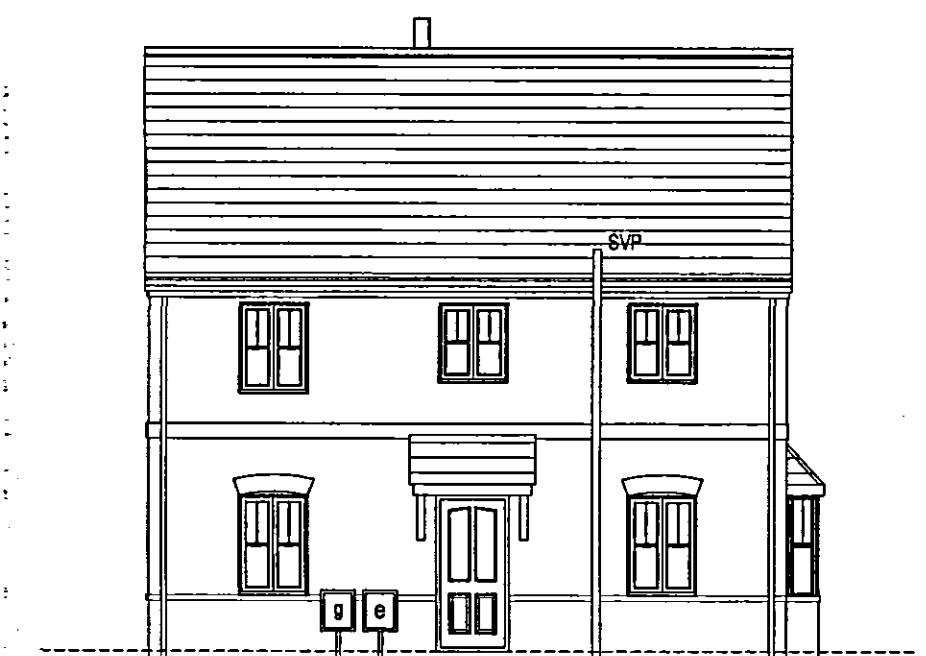


SIDE ELEVATION

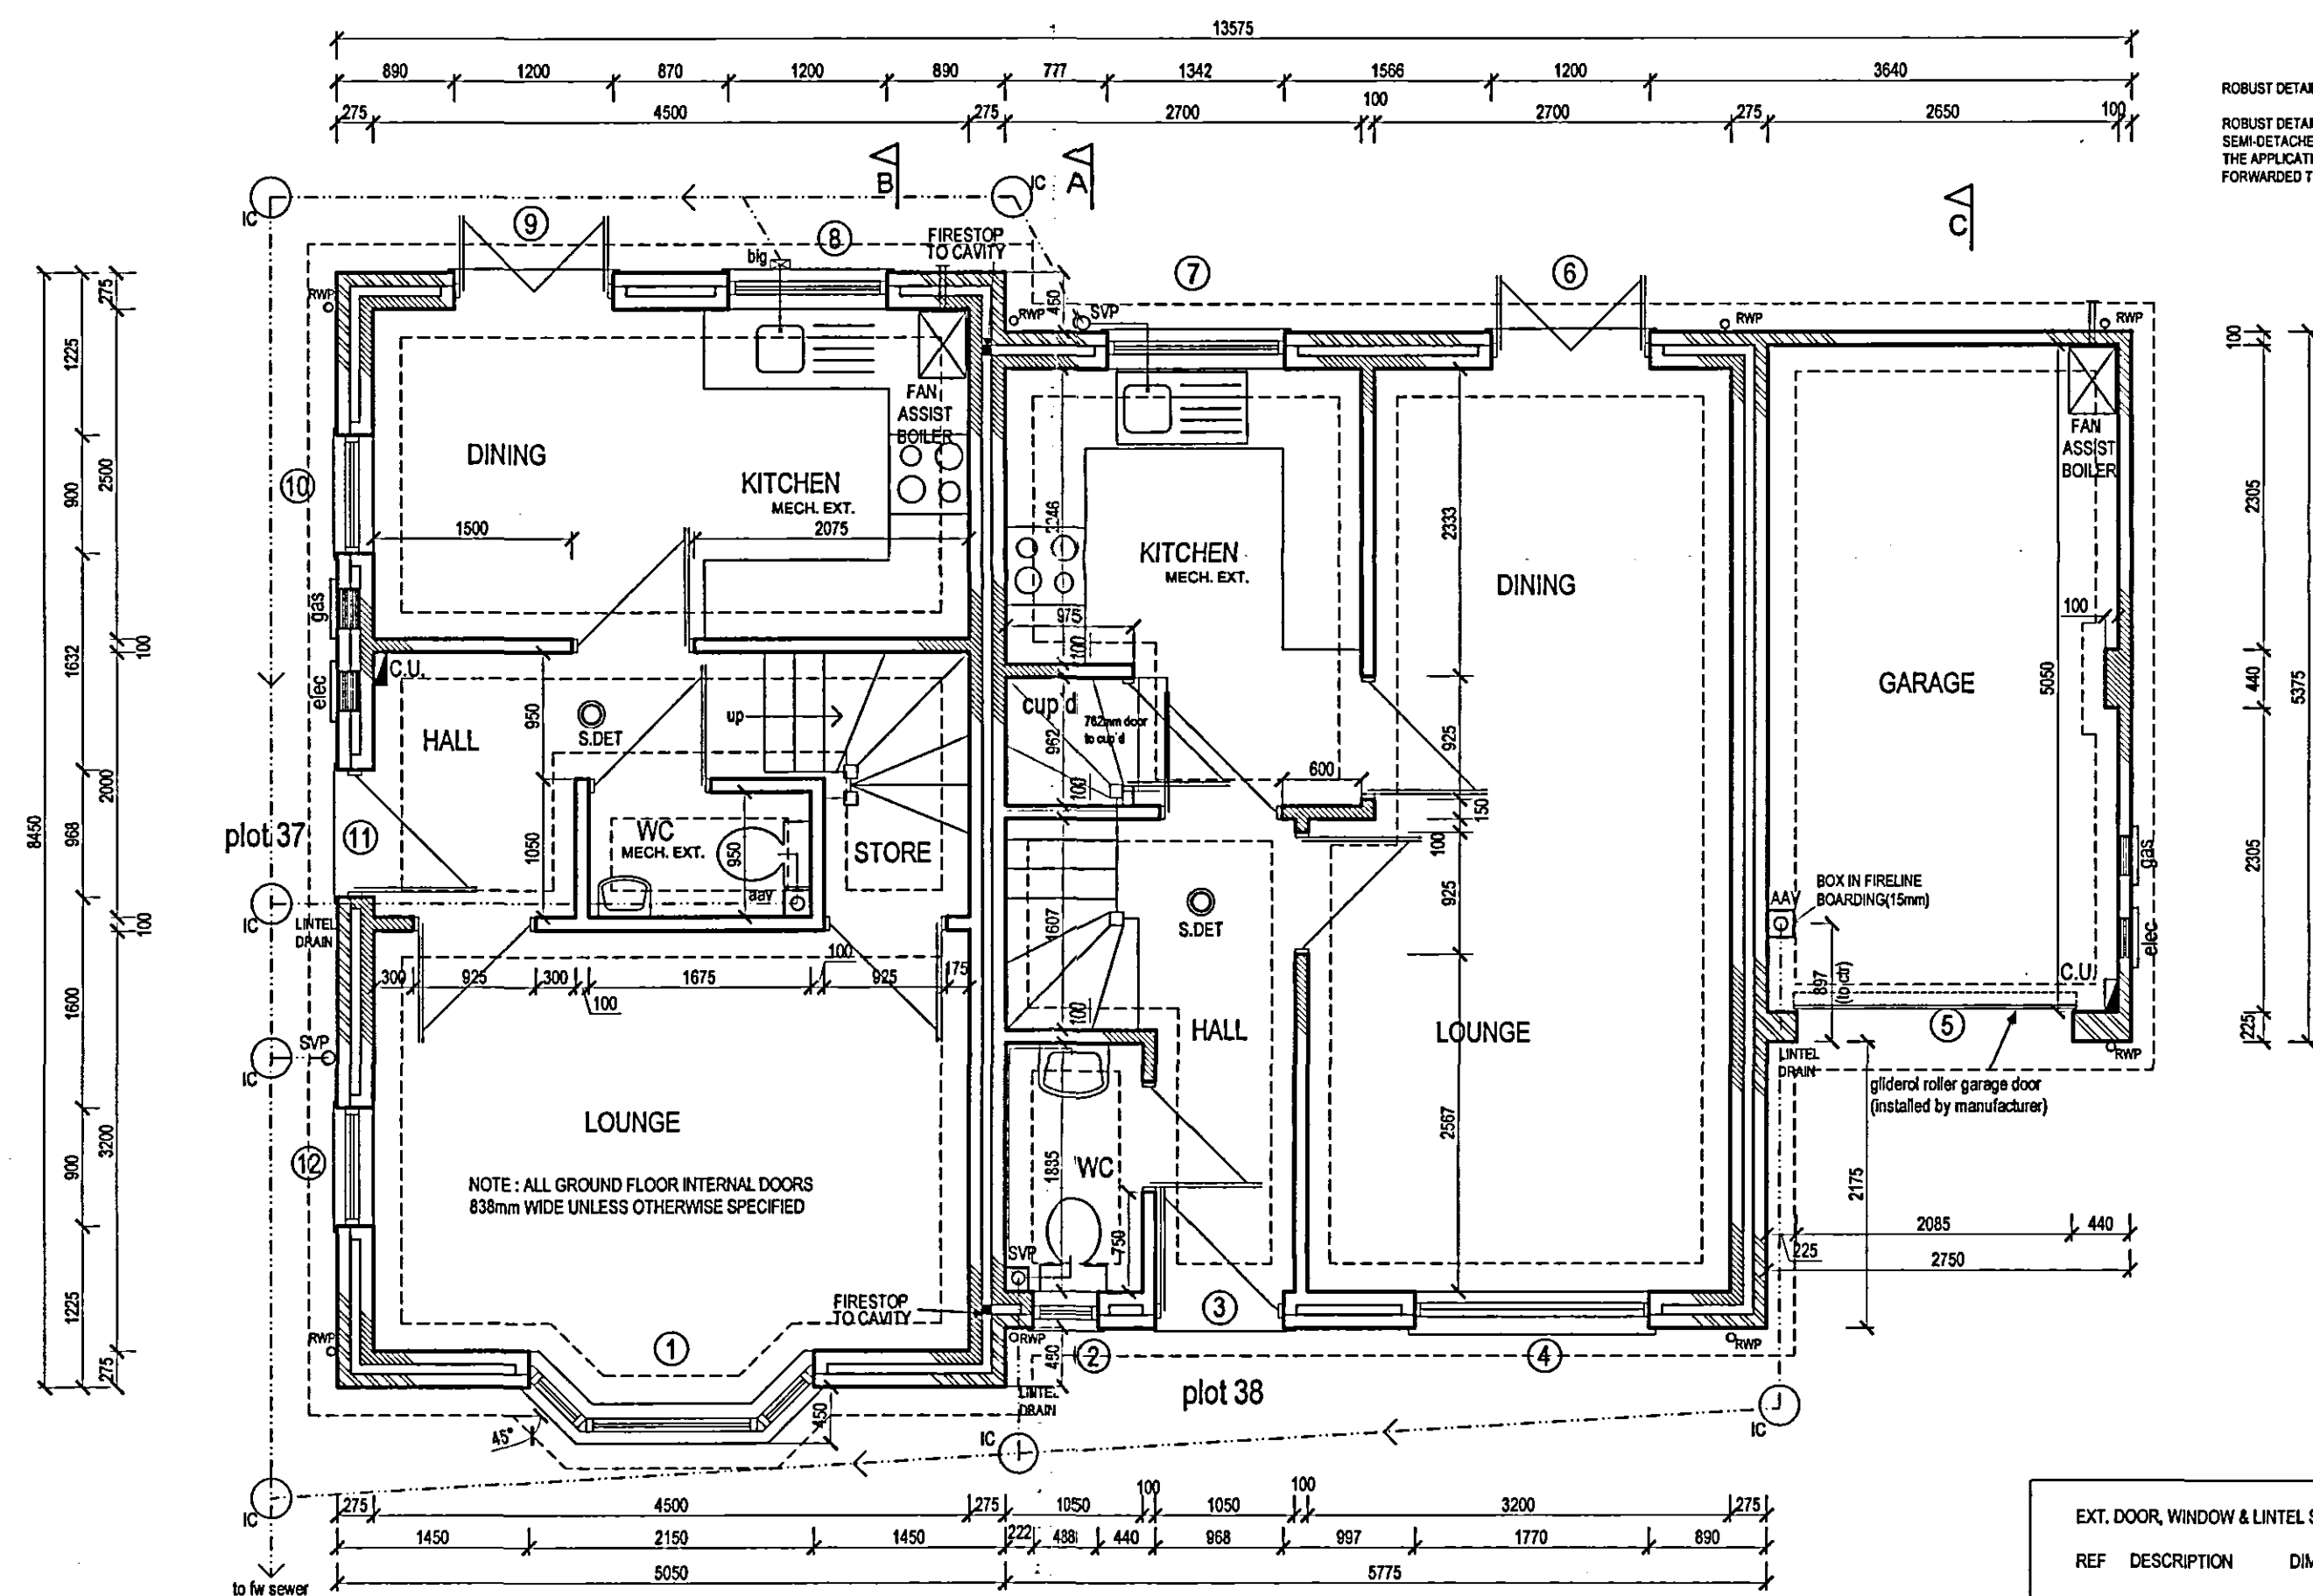

GROUND FLOOR

ROBUST DETAILS
ROBUST DETAILS WILL BE SUBMITTED IN RESPECT OF PARTY WALL CONSTRUCTION FOR ALL SEMI-DETACHED AND TERRACED HOUSES (DETAILS IN W-8). THE APPLICATION WILL BE SUBMITTED TO ROBUST DETAILS LTD AND ONCE REGISTRATION IS COMPLETE DETAILS WILL BE FORWARDED TO BUILDING CONTROL FOR THEIR INFORMATION.

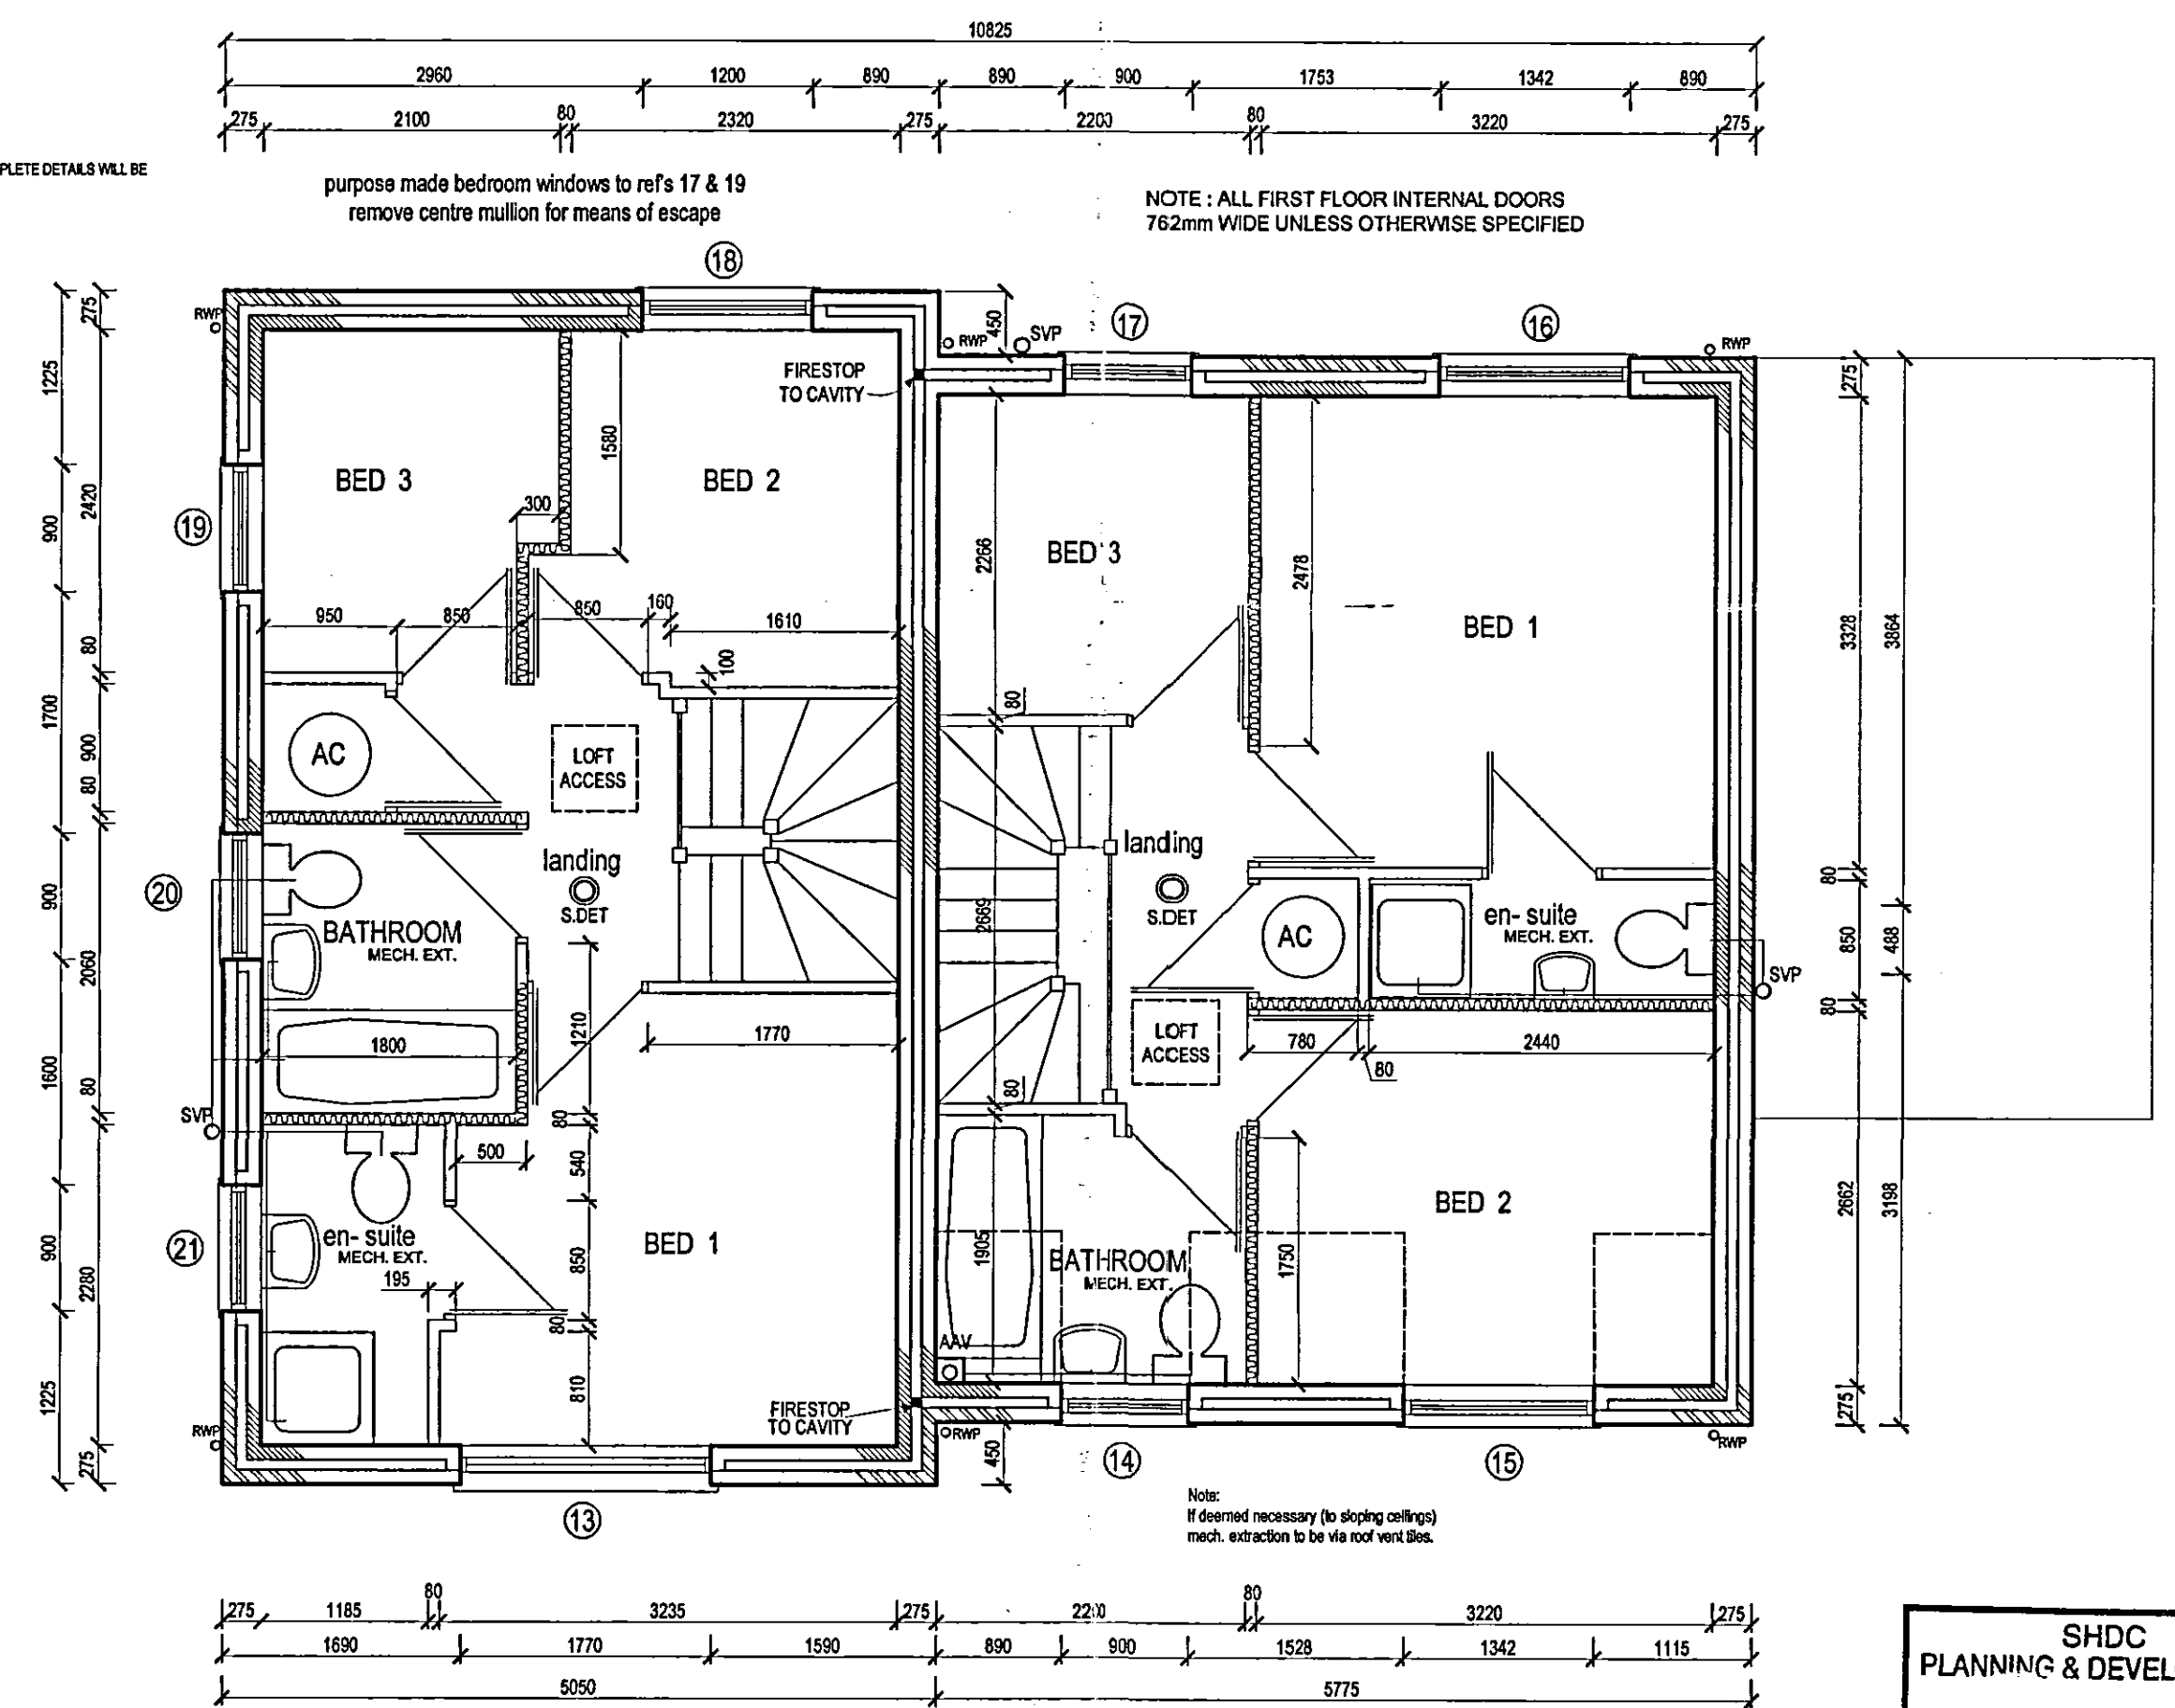

FIRST FLOOR

EXT. DOOR, WINDOW & LINTEL SCHEDULE - PLOTS 37-38			
REF	DESCRIPTION	DIMENSIONS	LINTEL
1	Bay Window	2150w x 1350dp	L1/ND 75 2550
2	Window	488w x 1050dp	L1/S 75 900
3	Ent.Door*	988w x 2100h	L1/S 75 1350
4	Window	1770w x 1350dp	L1/S 75 2100
5	Garage Door	HP200 7 x 7	BOX 200/2400
6	French Door	1200w x 2100h	L1/S 75 1500
7	Window	1342w x 1050dp	L1/S 75 1650
8	Window	1200w x 1050dp	L1/S 75 1500
9	French Door	1200w x 2100h	L1/ND 75 1500
10	Window	900w x 1350dp	L1/S 75 1200
11	Ent.Door*	988w x 2100h	L1/S 75 1350
12	Window	900w x 1350dp	L1/S 75 1200
13	Window	1770w x 1200dp	L1/S 75 2100
14	Window	900w x 1050dp	2no.50x100 Bolted together
15	Window	1342w x 1200dp	2no.50x100 Bolted together
16	Window	1342w x 1200dp	L1/ND 75 1650
17	Window	900w x 1200dp	L1/ND 75 1200
18	Window	1200w x 1200dp	L1/S 75 1500
19	Window	900w x 1200dp	L1/S 75 1200
20	Window	900w x 1050dp	L1/S 75 1200
21	Window	900w x 1050dp	L1/S 75 1200

* To incorporate part M - Disabled access
safety glazing in accordance with part N - building regulations
INTERNAL OPENINGS IN BLOCKWORK
all box type 100 / 1200mm to ground floor openings

THE KENILWORTH and THE EDINBURGH PLOTS 37 - 38

SOVEREIGN HOMES
Fulney Hall,
69 Holbeach Road
Spalding, Lincolnshire,
PE12 6ER
Tel : 01775 716716
Fax : 01775 716715
Website: www.sovereignhomes.co.uk

SHDC
PLANNING & DEVELOPMENT
21 AUG 2006
Ref. 1100106

**DETERMINED
PLAN**

SITE REF.
**RESIDENTIAL DEVELOPMENT AT
HALLGATE, HOLBEACH, LINCOLNSHIRE.**

DRAWING
**THE KENILWORTH and THE EDINBURGH PLOTS 37-38
PLANS and ELEVATIONS**

DRAWN NM SCALE 1:50, 1:100 DATE 06/06 DRG. NO SH2511/042