



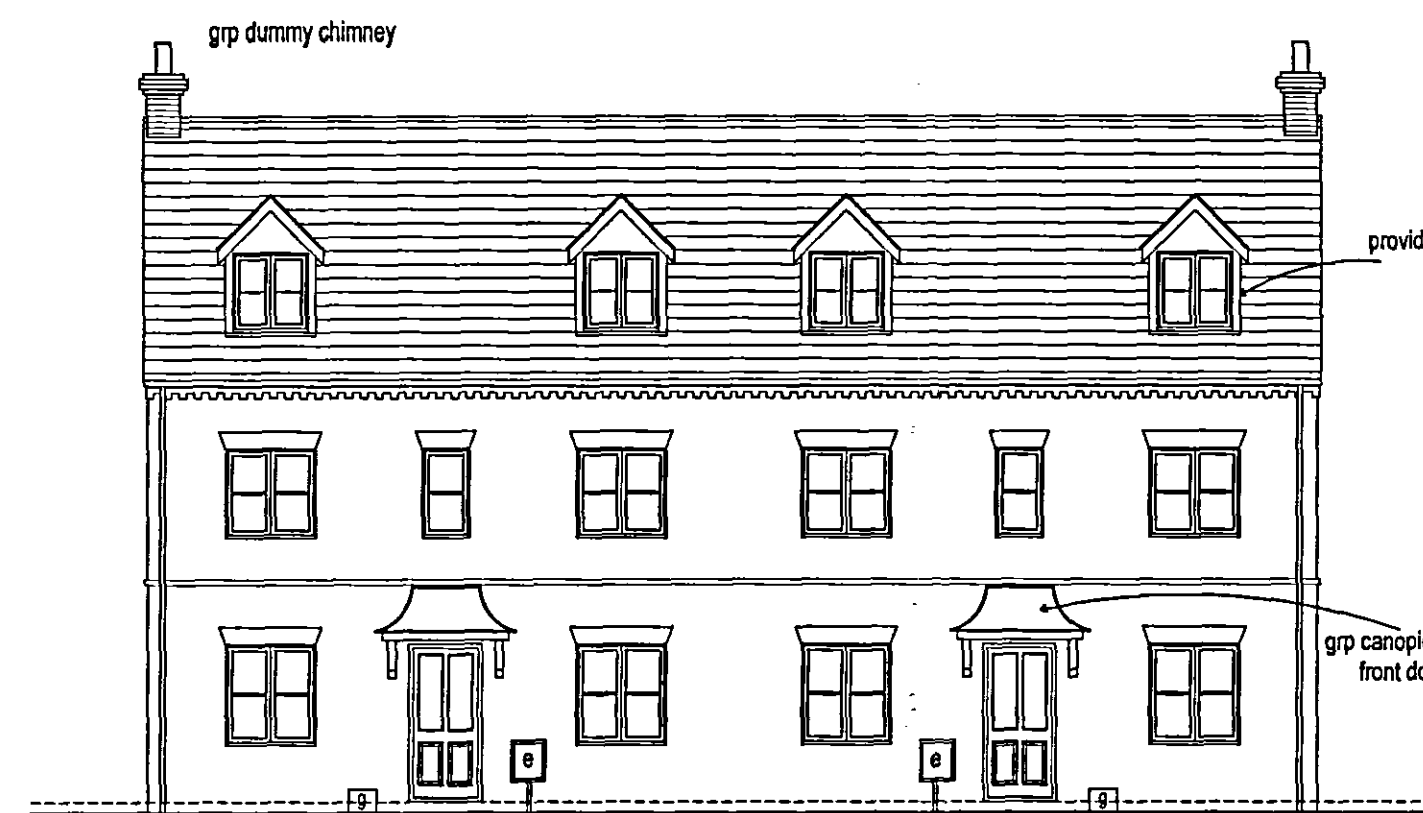


FRONT ELEVATION

purpose made bedroom windows to refs 23,24,25 & 26
remove centre mullion for means of escape

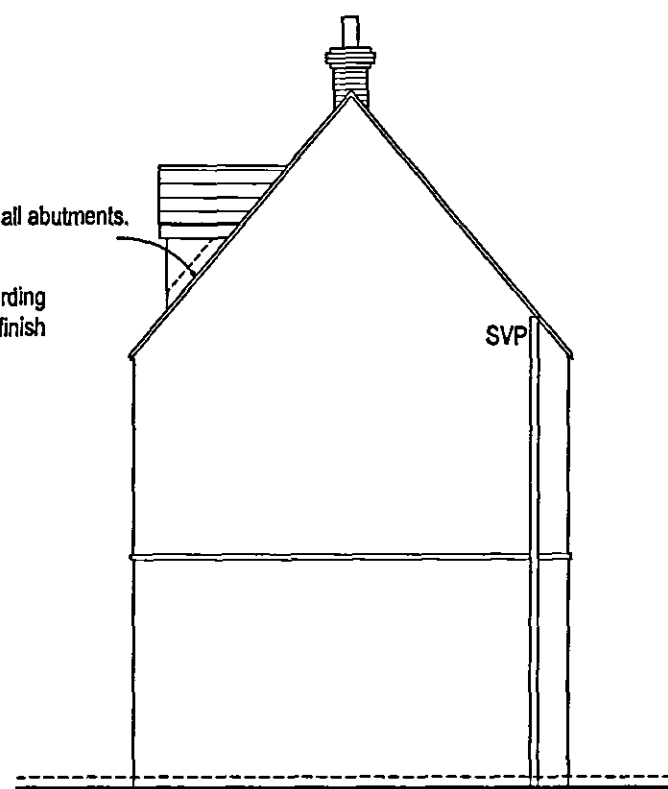


SIDE ELEVATION

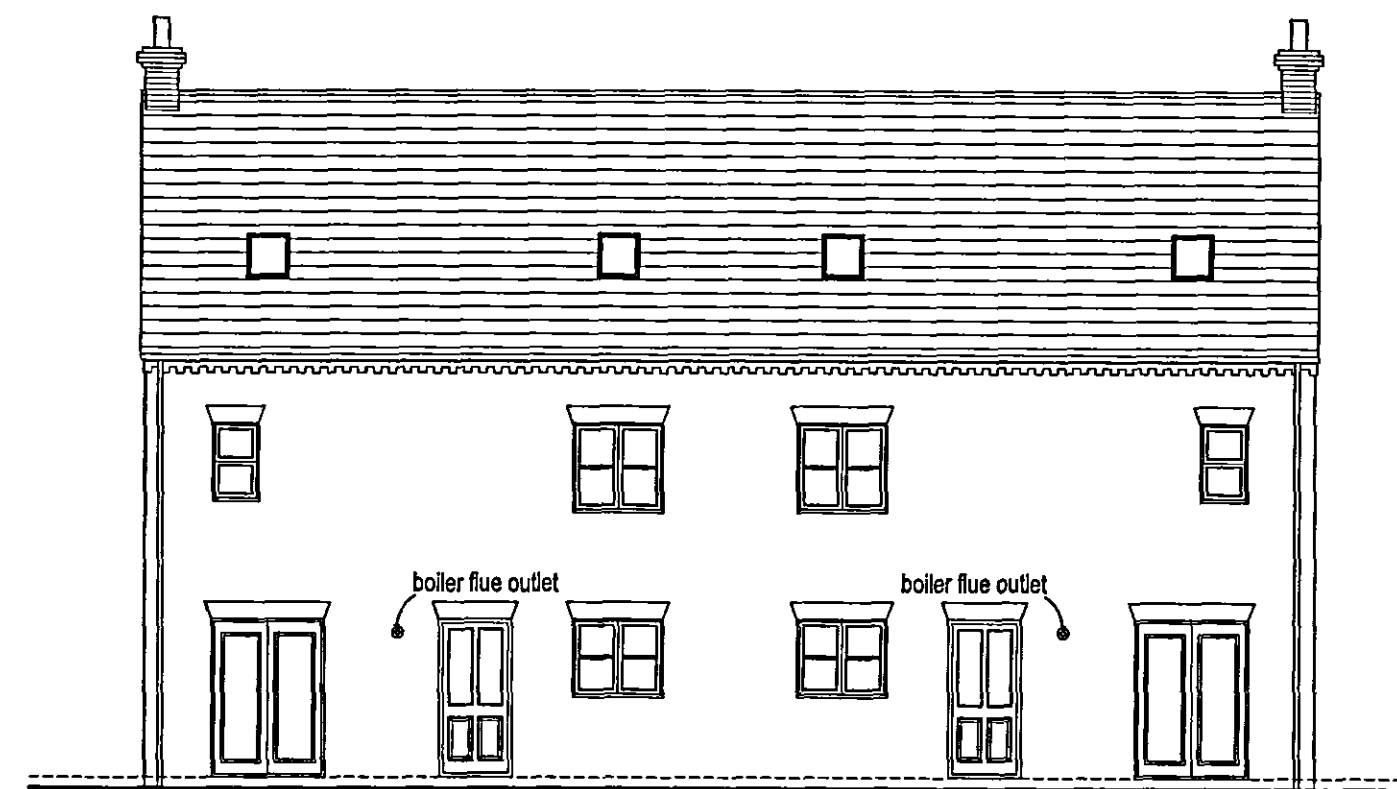


REAR ELEVATION


safety glaze doors and windows in accordance
with part N-Building Regs & BS 6206: 1981

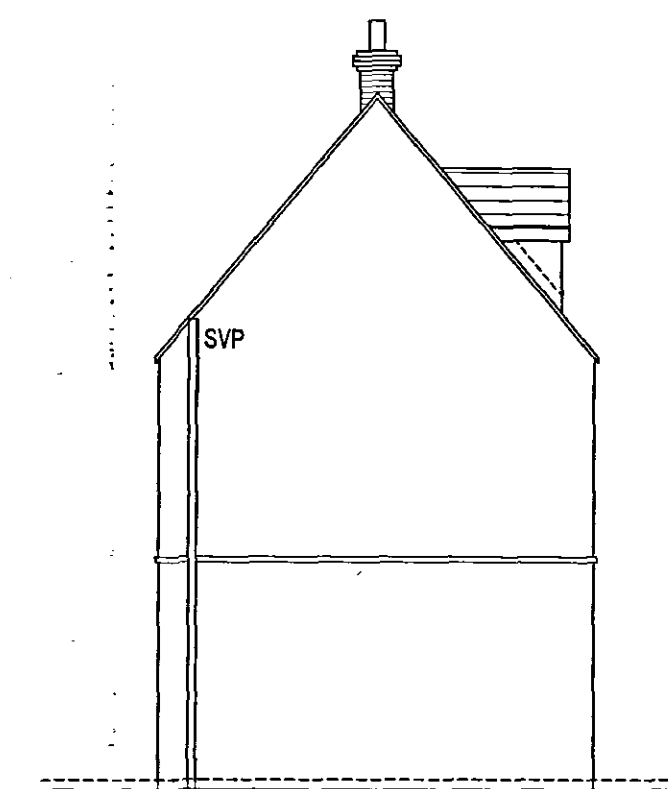

SIDE ELEVATION

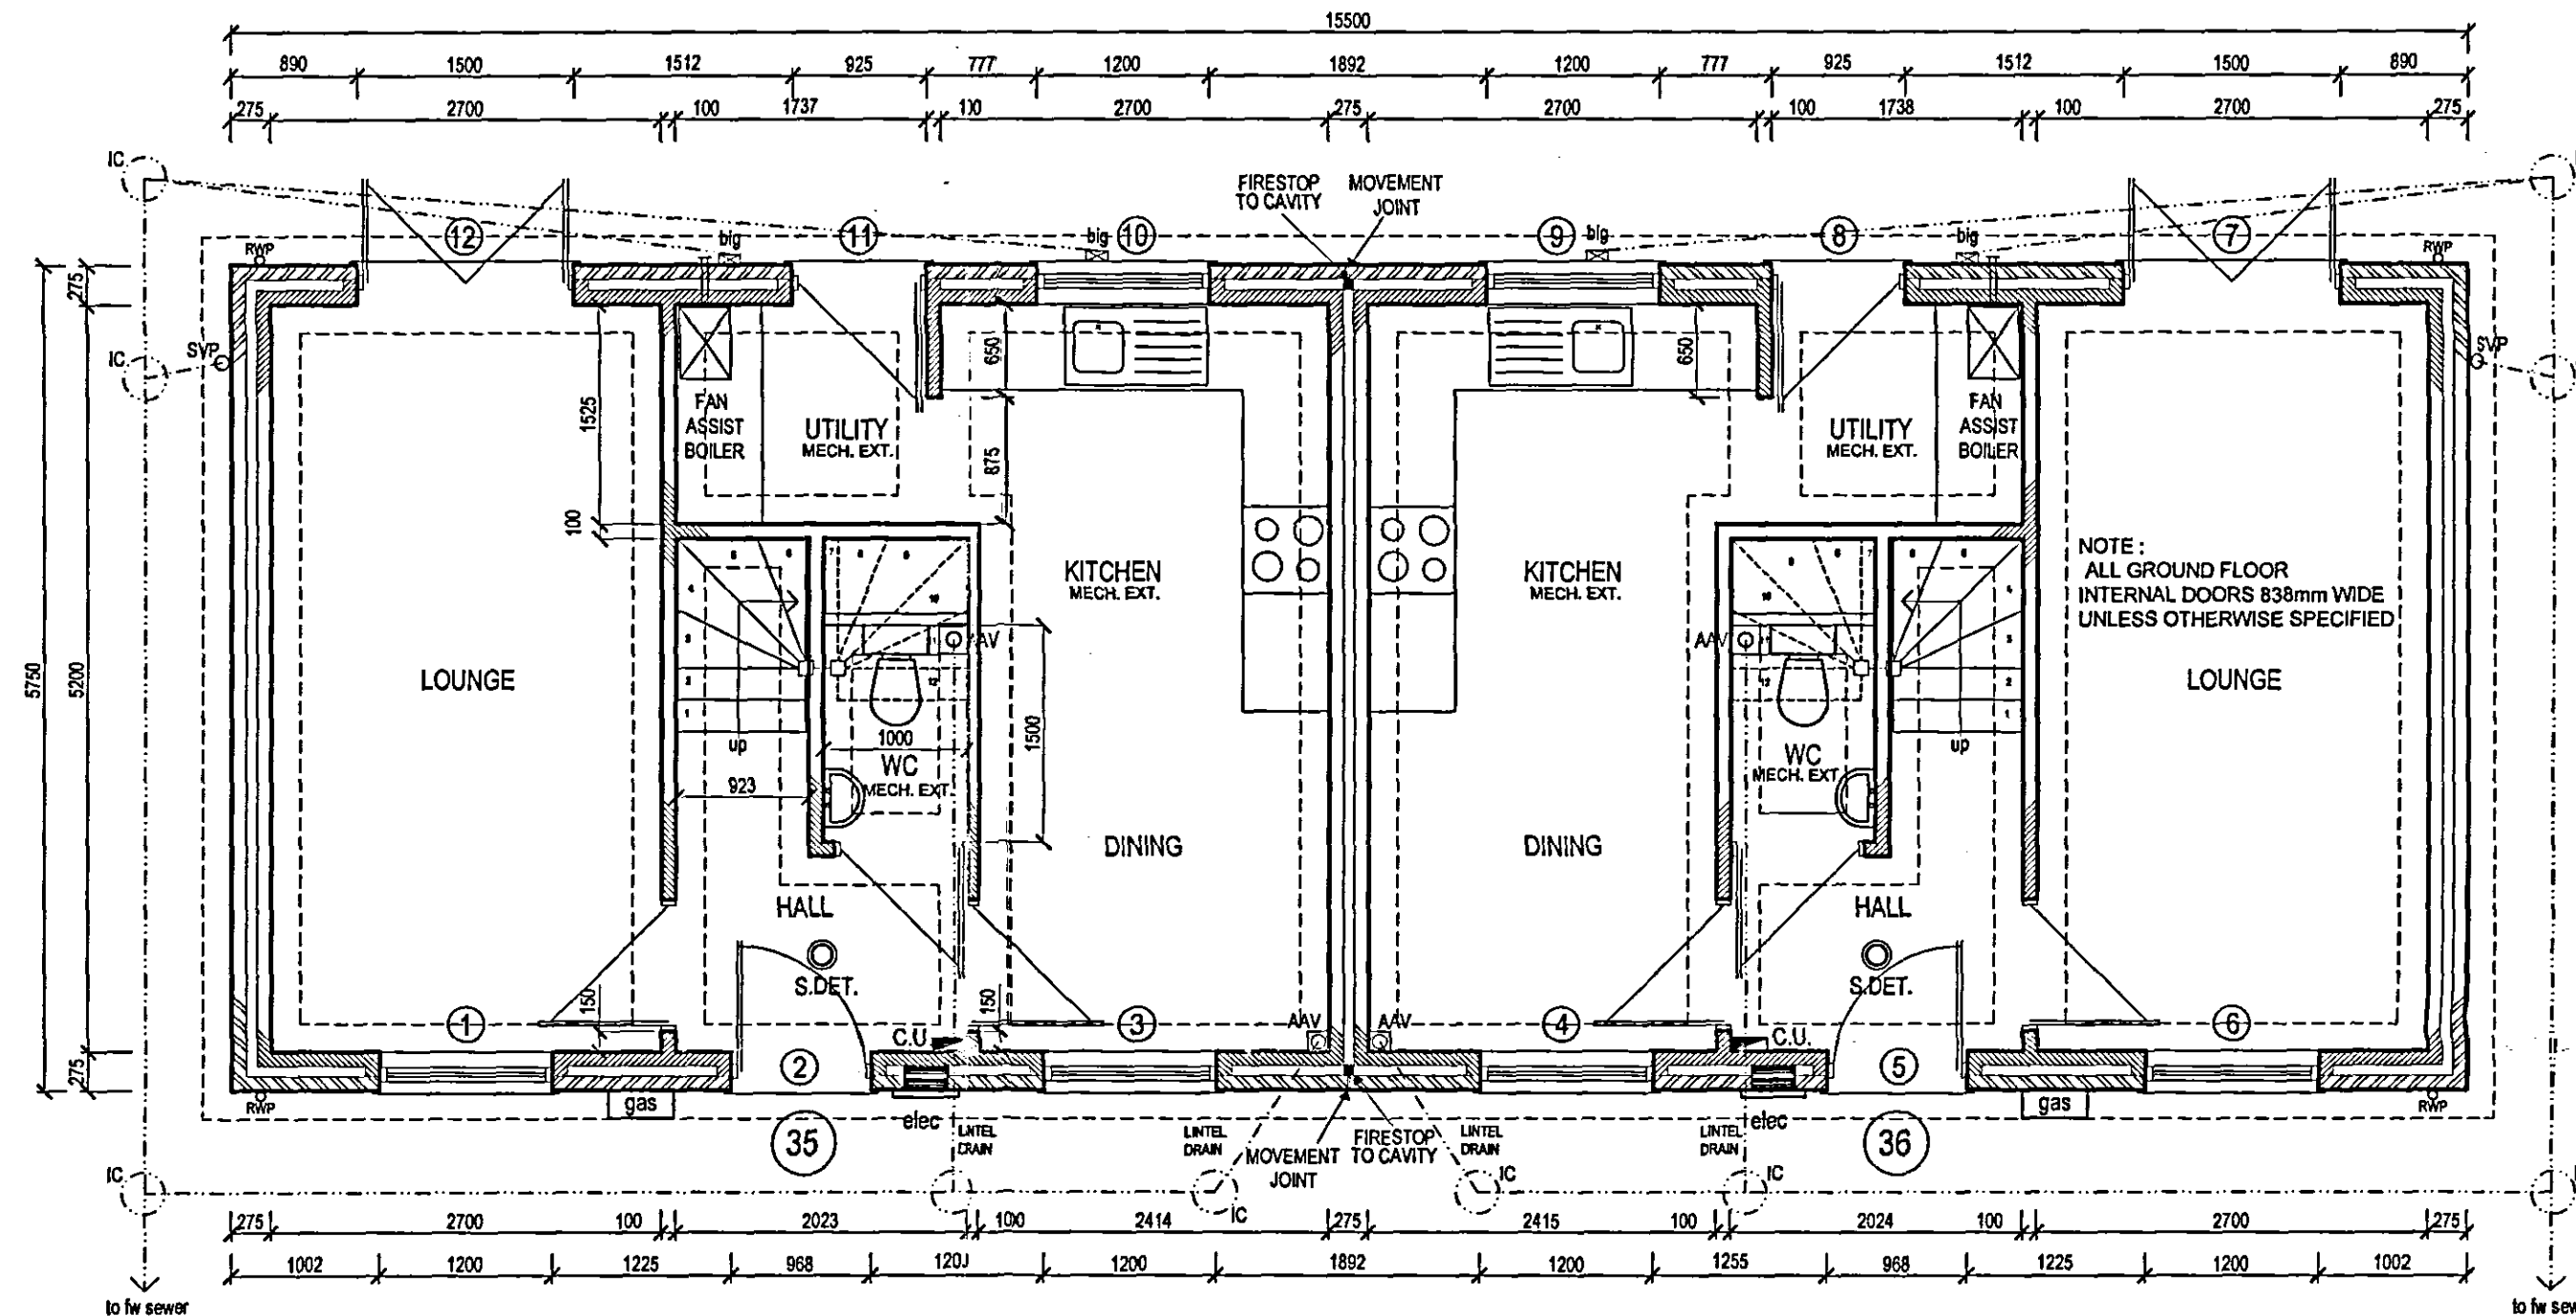


GROUND FLOOR

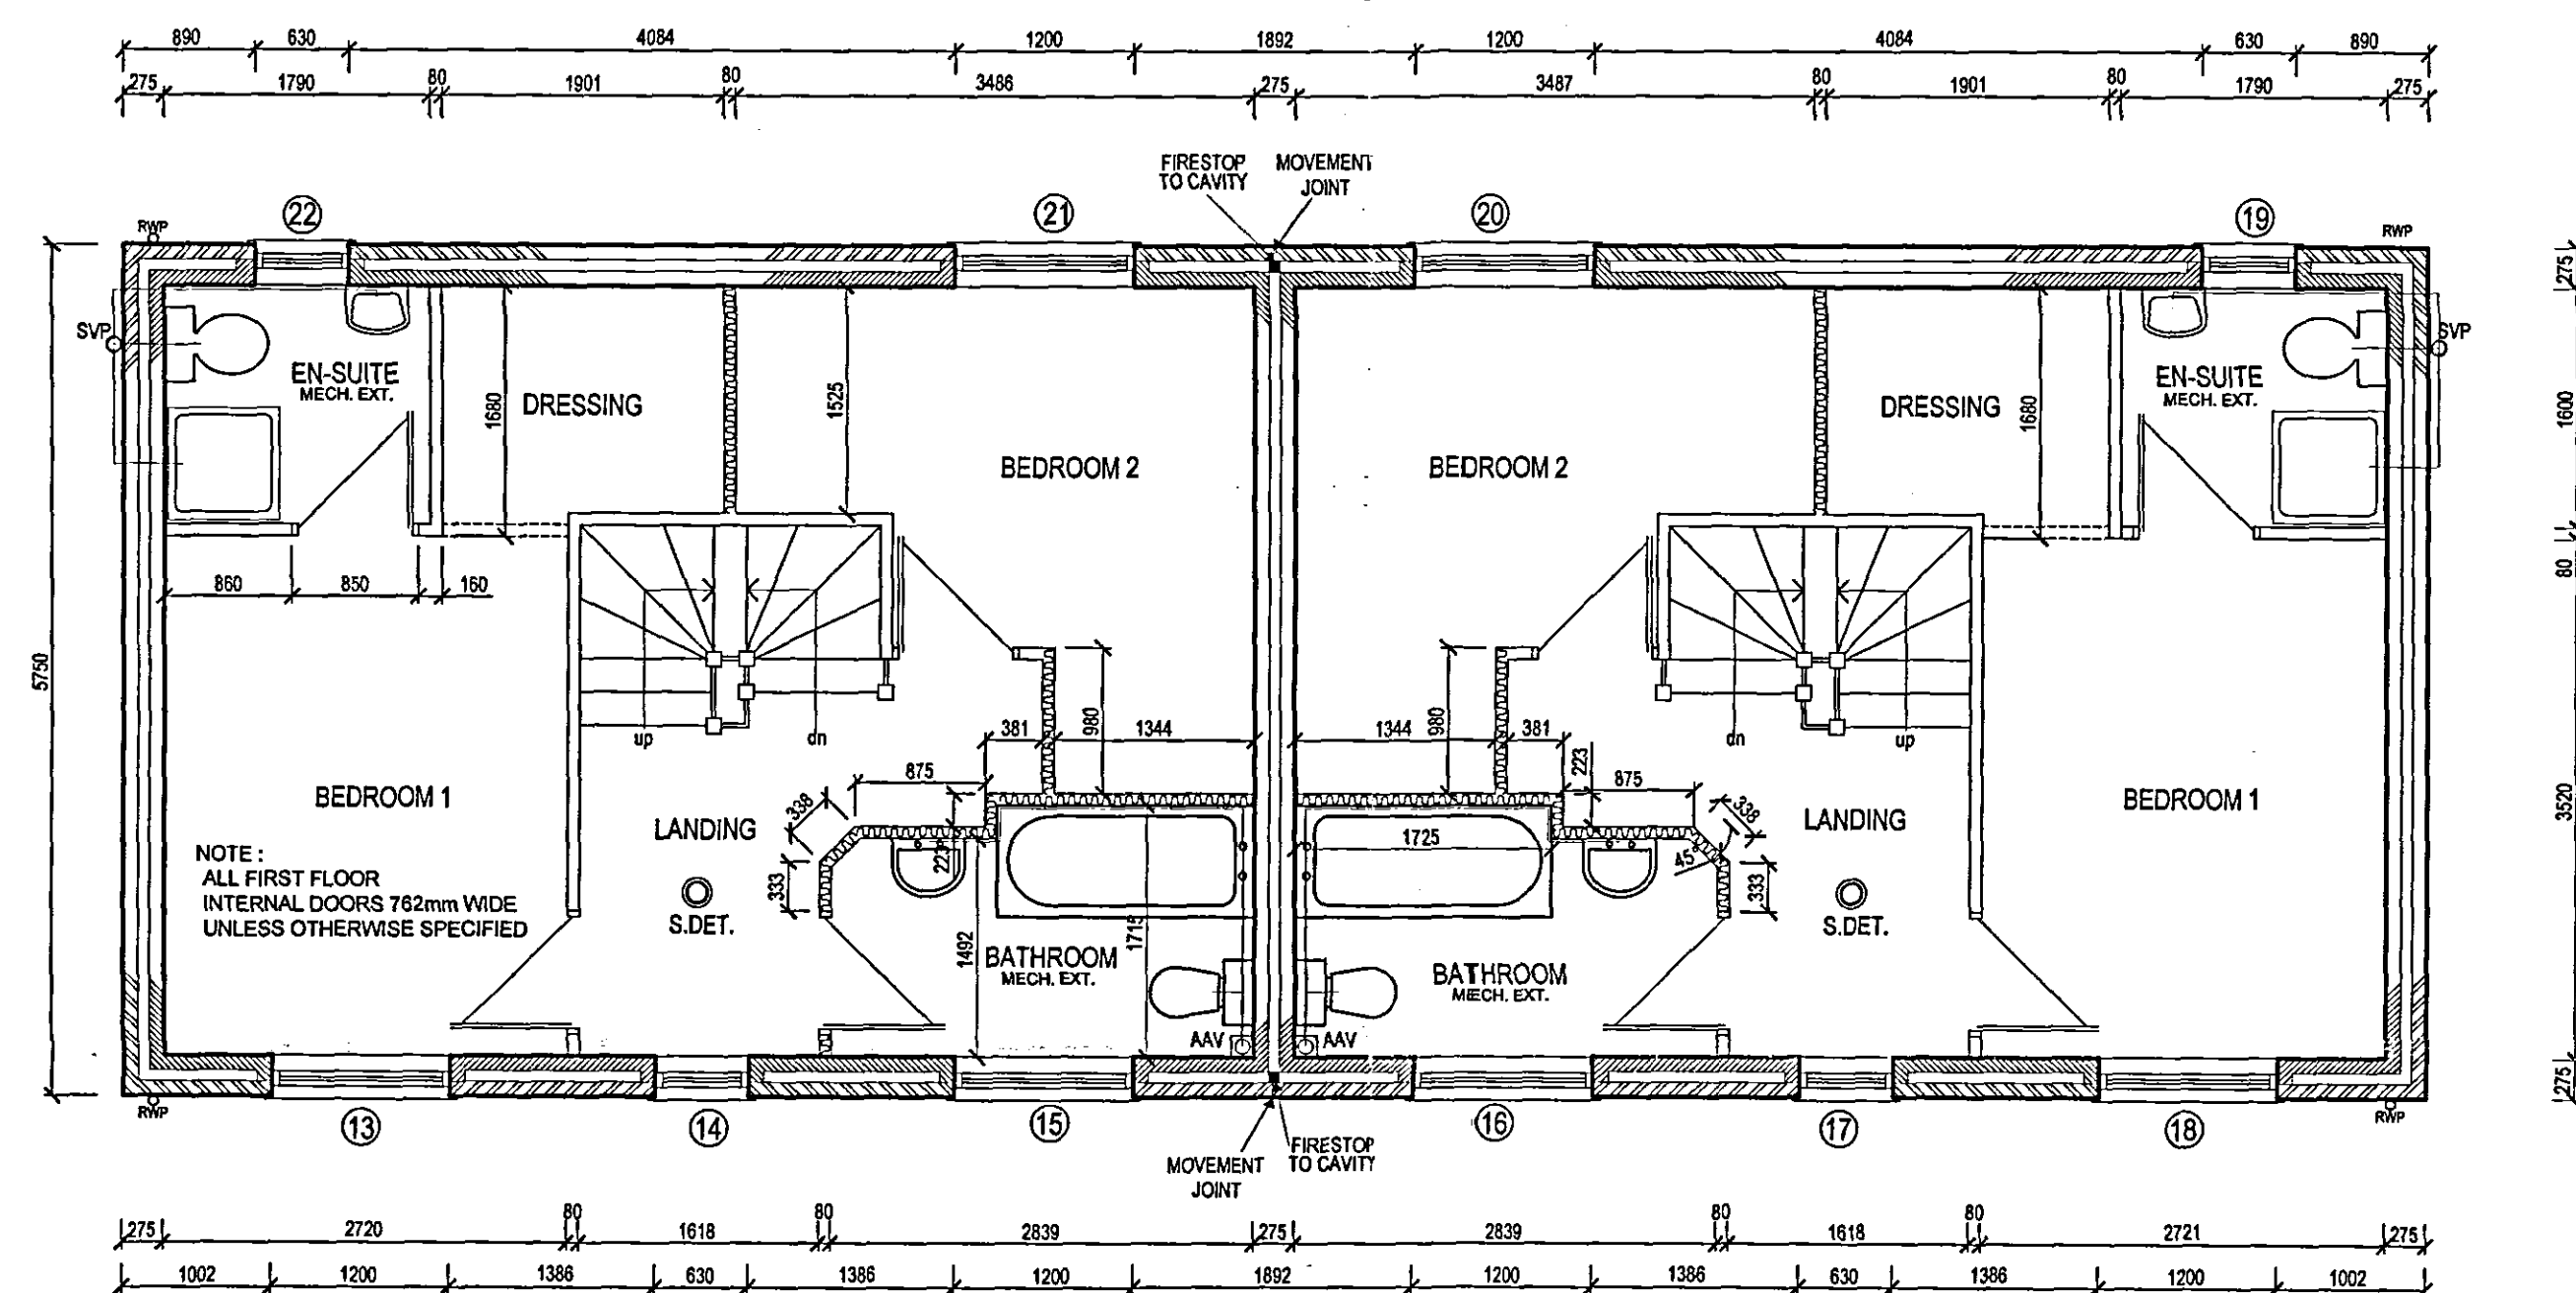

FIRST FLOOR

15mm GYPROC SOUNDBLOCK AND ACOUSTICS AT 450MM CTRS TO FIRST AND
SECOND FLOOR PARTITIONS
PROVIDE INSULATION TO STUD WALLS AT BEDROOM, BATHROOM AND EN-SUITE LOCATIONS. (50mm)

ROBUST DETAILS
ROBUST DETAILS WILL BE SUBMITTED IN RESPECT OF PARTY WALL CONSTRUCTION FOR ALL
SEMI-DETACHED AND TERRACED HOUSES (DETAIL 5/14/04)
THE APPLICATION WILL BE SUBMITTED TO ROBUST DETAILS LTD AND ONCE REGISTRATION IS COMPLETE DETAILS WILL BE
FORWARDED TO BUILDING CONTROL FOR THEIR INFORMATION.

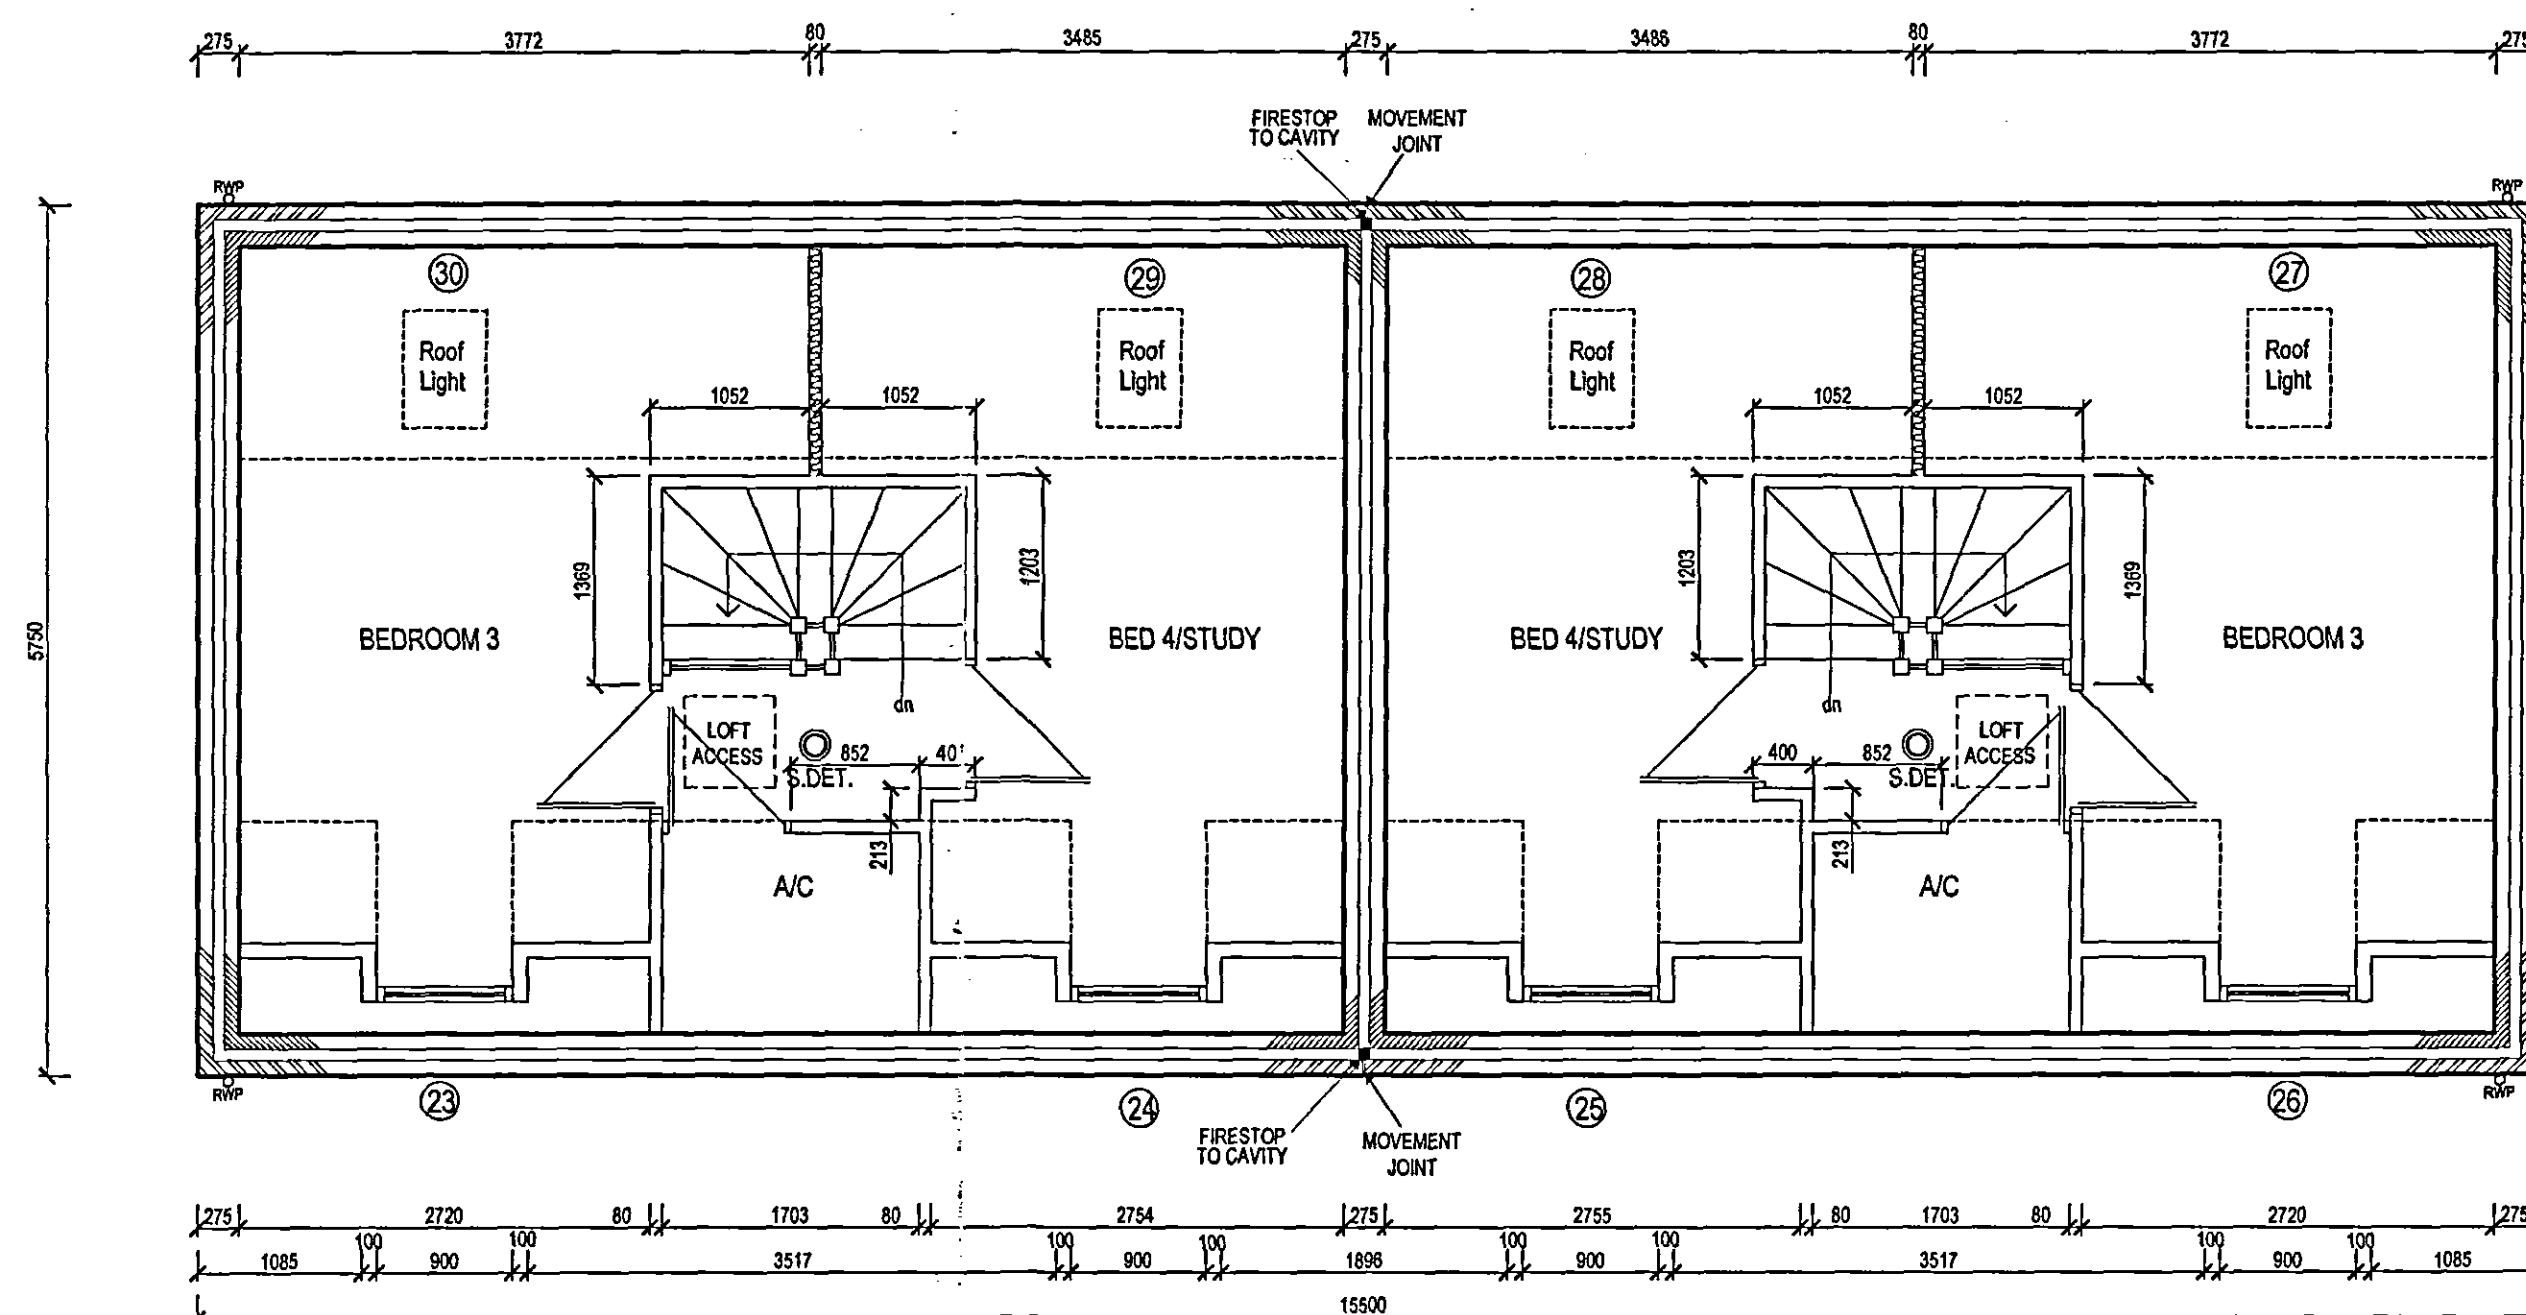

SECOND FLOOR


purpose made bedroom windows to refs 23,24,25 & 26
remove centre mullion for means of escape

REF	DESCRIPTION	DIMENSIONS	LINTEL
1	Window	1200w x 1350dp	L1/S 75 1500
2	Ext. Door*	850w x 2100dp	L1/S 75 1350
3	Window	1200w x 1350dp	L1/S 75 1500
4	Window	1200w x 1350dp	L1/S 75 1500
5	Ext. Door*	850w x 2100dp	L1/S 75 1350
6	Window	1200w x 1350dp	L1/S 75 1500
7	French Door	1500w x 2100dp	L1/S 75 1800
8	Door	825w x 2100dp	L1/HD 75 1350
9	Window	1200w x 1350dp	L1/S 75 1500
10	Window	1200w x 1350dp	L1/S 75 1500
11	Door	825w x 2100dp	L1/HD 75 1350
12	French Door	1500w x 2100dp	L1/S 75 1800
13	Window	1200w x 1350dp	L1/HD 75 1500
14	Window	630w x 1200dp	L1/HD 75 1050
15	Window	1200w x 1200dp	L1/HD 75 1500
16	Window	1200w x 1200dp	L1/HD 75 1500
17	Window	630w x 1200dp	L1/HD 75 1050
18	Window	1200w x 1200dp	L1/HD 75 1500
19	Window	630w x 1050dp	L1/HD 75 1050
20	Window	1200w x 1200dp	L1/HD 75 1500
21	Window	1200w x 1200dp	L1/HD 75 1500
22	Window	630w x 1050dp	L1/HD 75 1050
23	Window	800w x 1050dp	2no.50x100 Bolted together
24	Window	900w x 1050dp	2no.50x100 Bolted together
25	Window	900w x 1050dp	2no.50x100 Bolted together
26	Window	900w x 1050dp	2no.50x100 Bolted together
27	Roof Light	Velux: GGL CO2	n/a
28	Roof Light	Velux: GGL CO2	n/a
29	Roof Light	Velux: GGL CO2	n/a
30	Roof Light	Velux: GGL CO2	n/a

* To incorporate part M - Disabled access
safety glazing in accordance with part N - building regulations
INTERNAL OPENINGS IN BLOCKWORK
all box type 100 / 1200mm to ground floor openings

SHDC
PLANNING & DEVELOPMENT
21 AUG 2006
Ref. 110006

DETERMINED
PLAN

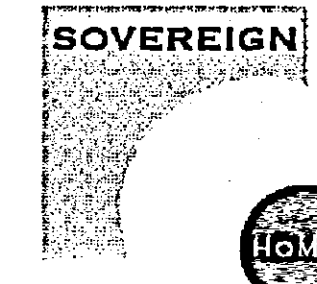

Fulney Hall,
69 Holbeach Road
Spalding, Lincolnshire,
PE12 6ER

Tel: 01775 716716
Fax: 01775 716715

Website: www.sovereignhomes.co.uk

SITE REF.	RESIDENTIAL DEVELOPMENT AT HALLGATE, HOLBEACH, LINCOLNSHIRE
DRAWING	THE ALDEBURGH PLOTS 35 & 36 PLANS AND ELEVATIONS
DRAWN	MD
SCALE	1:50, 1:100
DATE	05/06
DRG. NO.	SH2511/040

THE ALDEBURGH PLOTS 35 & 36