




FRONT ELEVATION


safety glaze doors and windows in accordance with part N-Building Regs & BS 6208: 1981

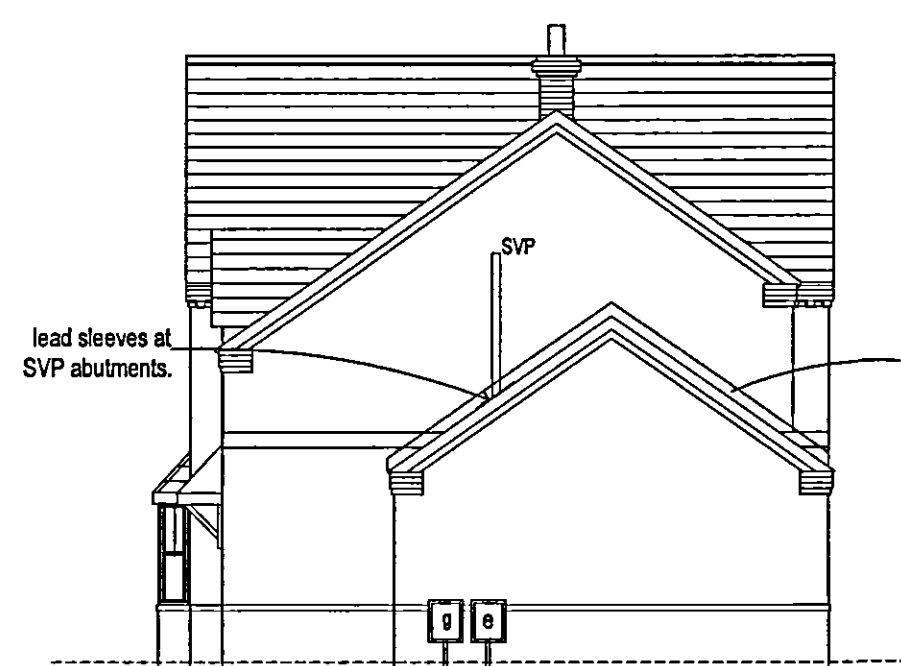


SIDE ELEVATION



REAR ELEVATION

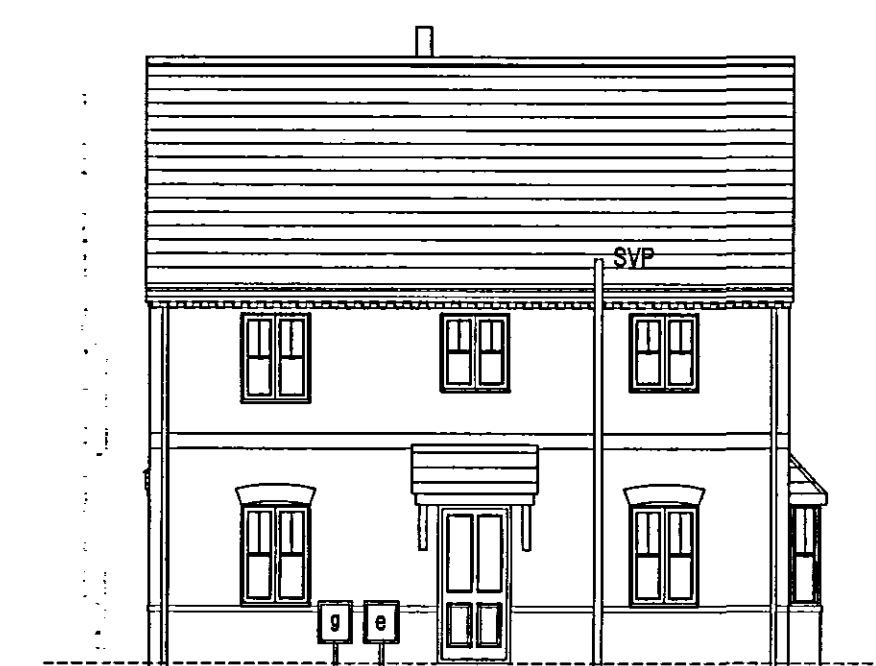

SIDE ELEVATION

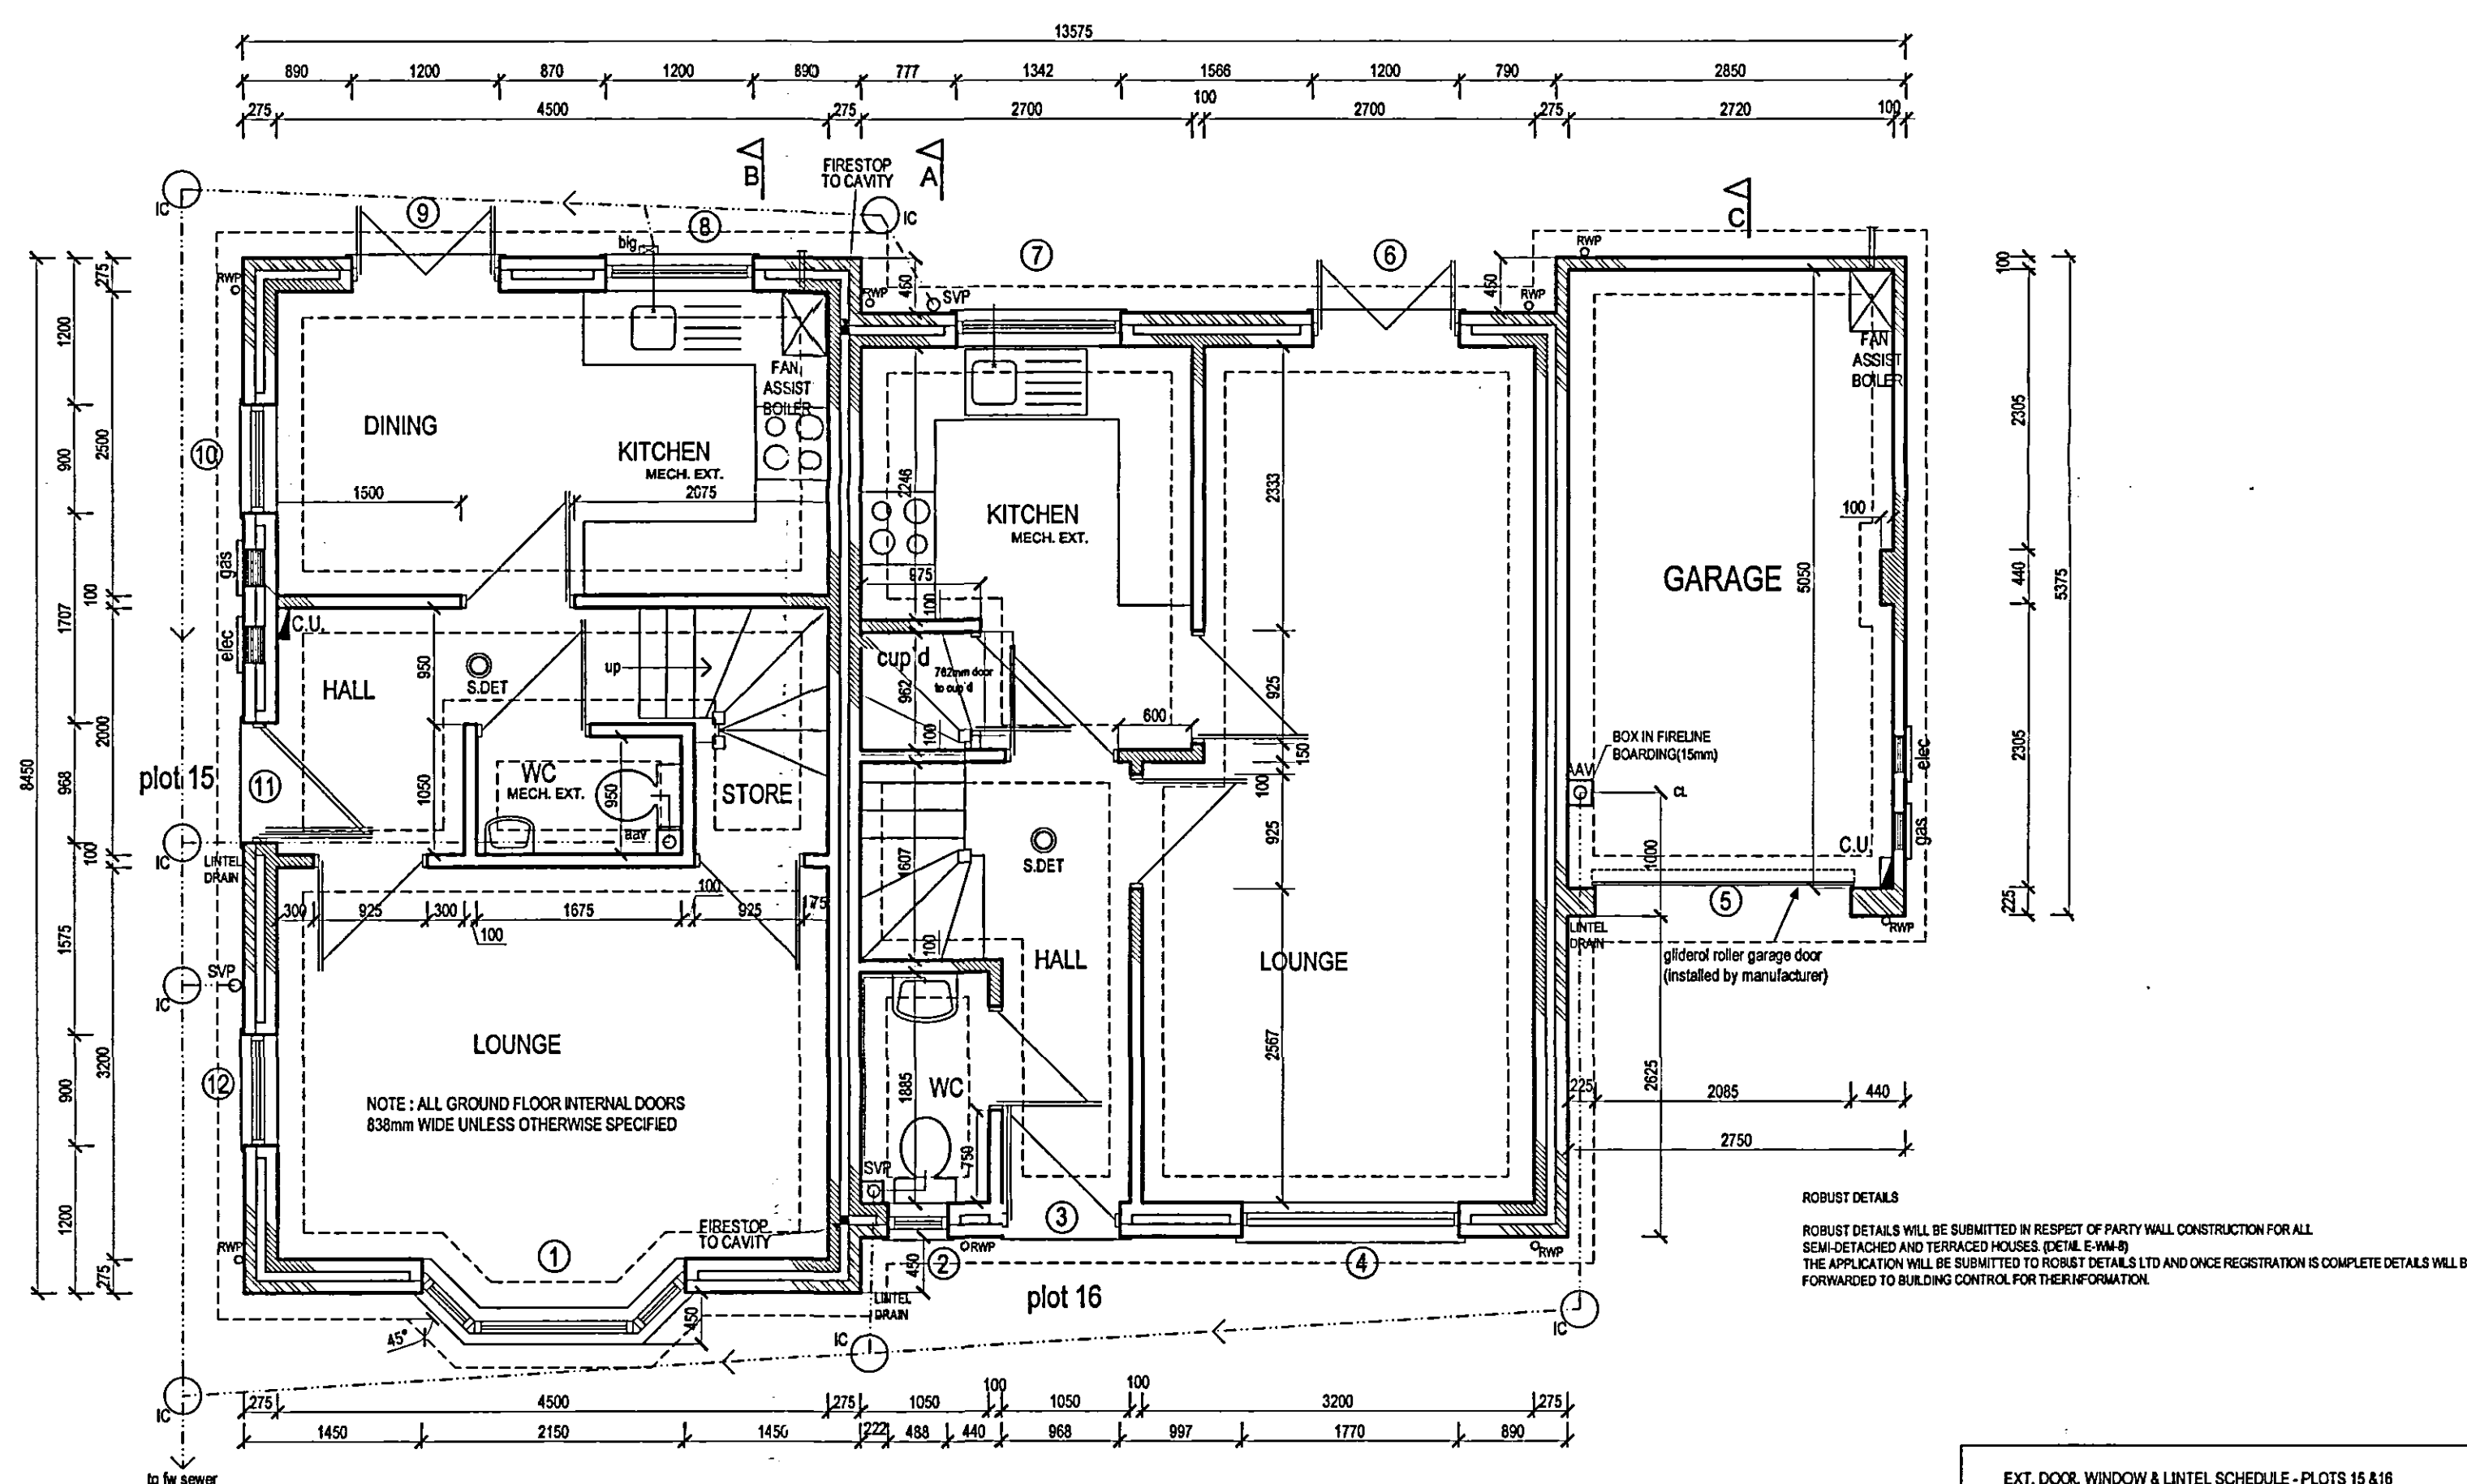

GROUND FLOOR

ROBUST DETAILS
ROBUST DETAILS WILL BE SUBMITTED IN RESPECT OF PARTY WALL CONSTRUCTION FOR ALL SEMI-DETACHED AND TERRACED HOUSES (DETAIL E-M-M-B). THE APPLICATION WILL BE SUBMITTED TO ROBUST DETAILS LTD AND ONCE REGISTRATION IS COMPLETE DETAILS WILL BE FORWARDED TO BUILDING CONTROL FOR THEIR INFORMATION.

EXT. DOOR, WINDOW & LINTEL SCHEDULE - PLOTS 15 & 16


REF	DESCRIPTION	DIMENSIONS	LINTEL
1	Bay Window	2150w x 1350dp	L/H/D 75 2550
2	Window	485w x 1050dp	L/S 75 900
3	Ext Door*	955w x 2100h	L/S 75 1350
4	Window	1770w x 1350dp	L/S 75 2100
5	Garage Door	HP200 7' x 7'	Box 200
6	French Door	1200w x 2100h	L/S 75 1500
7	Window	1342w x 1050dp	L/S 75 1650
8	Window	1200w x 1050dp	L/S 75 1500
9	French Door	1200w x 2100h	L/H/D 75 1500
10	Window	900w x 1350dp	L/S 75 1200
11	Ext Door*	955w x 2100h	L/S 75 1350
12	Window	900w x 1350dp	L/S 75 1200
13	Window	1770w x 1200dp	L/S 75 2100
14	Window	900w x 1050dp	2no.50x100 Bolted together
15	Window	1342w x 1200dp	2no.50x100 Bolted together
16	Window	1342w x 1200dp	L/H/D 75 1650
17	Window	900w x 1200dp	L/H/D 75 1200
18	Window	1200w x 1200dp	L/S 75 1500
19	Window	900w x 1200dp	L/S 75 1200
20	Window	900w x 1050dp	L/S 75 1200
21	Window	900w x 1050dp	L/S 75 1200

* To incorporate part M - Disabled access

safety glazing in accordance with part N - building regulations

INTERNAL OPENINGS IN BLOCKWORK

all box type 100 / 1200mm to ground floor openings

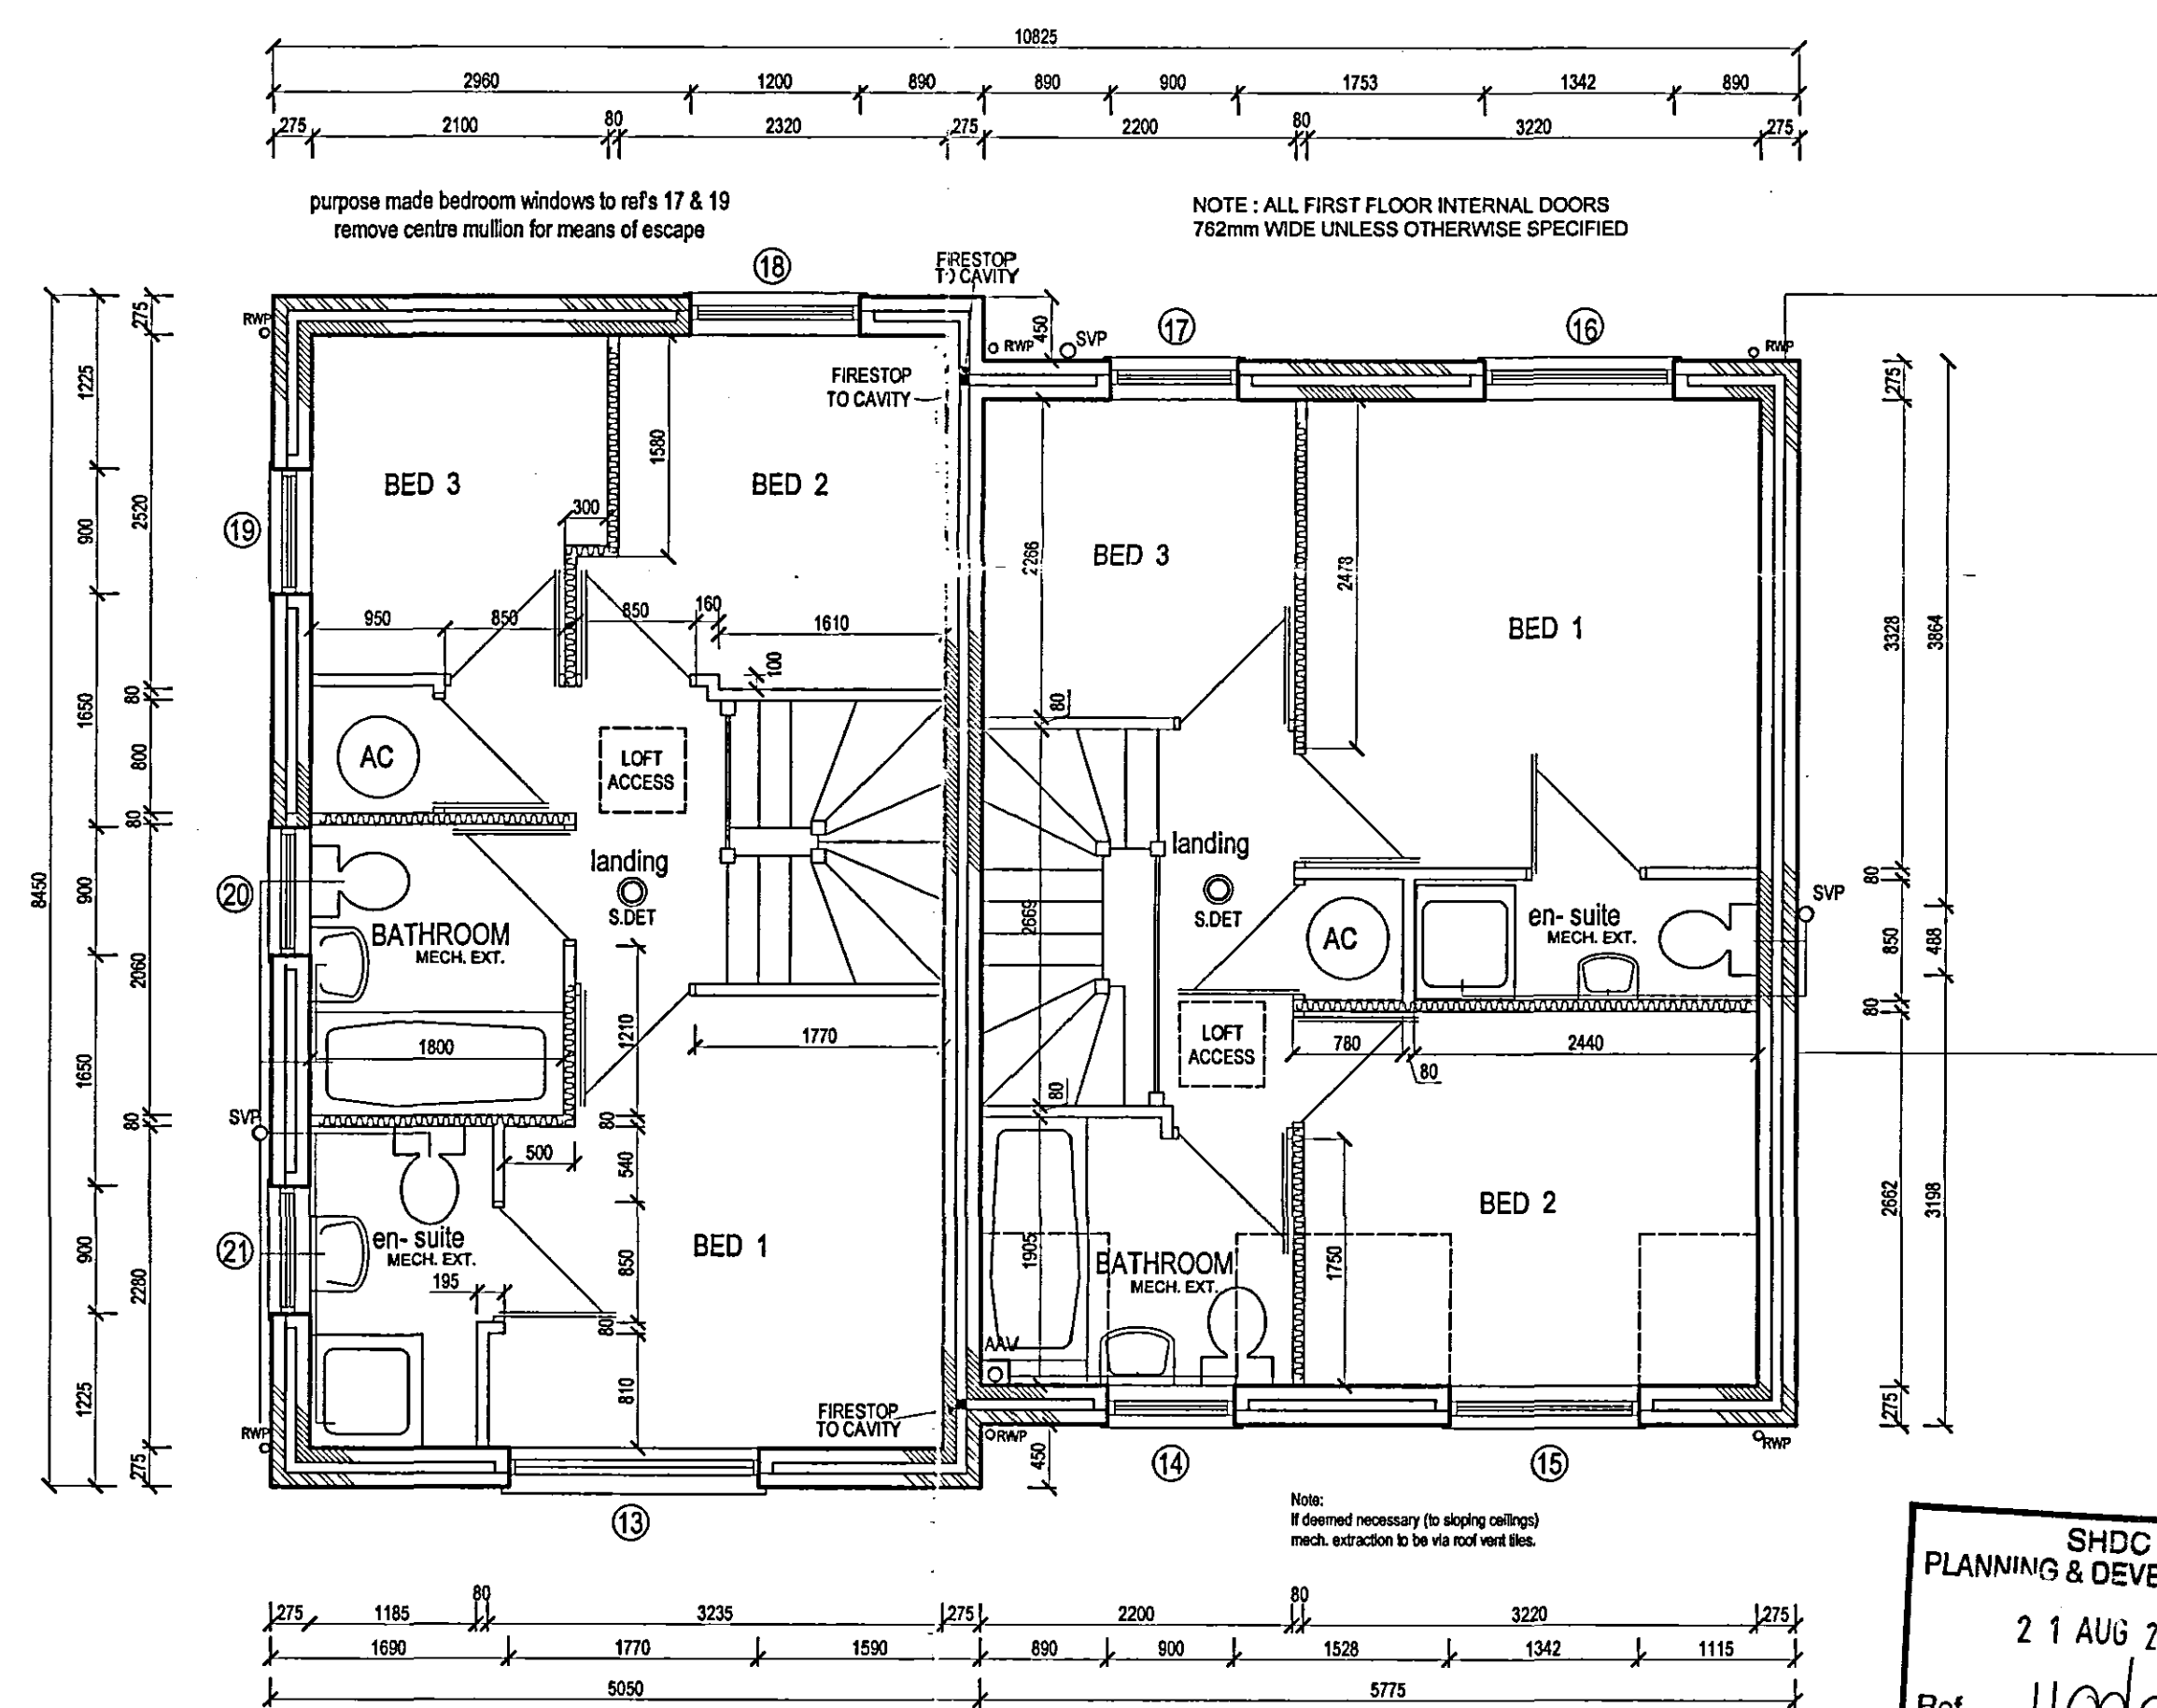

FIRST FLOOR

15mm GYPROC SOUNDBLOCK AND ACOUSTUDS AT 450MM CTRS TO FIRST FLOOR PARTITIONS
PROVIDE INSULATION TO STUDWALLS AT BEDROOM, BATHROOM AND EN-SUITE LOCATIONS. (60mm)

THE KENILWORTH and THE EDINBURGH PLOTS 15 & 16



Fulney Hall,
69 Holbeach Road
Spalding, Lincolnshire,
PE12 6ER

Tel : 01775 716716
Fax : 01775 716715

Website: www.sovereignhomes.co.uk

SITE REF.			
RESIDENTIAL DEVELOPMENT AT HALLGATE, HOLBEACH, LINCOLNSHIRE.			
DRAWING THE KENILWORTH and THE EDINBURGH PLOTS 15-16 PLANS AND ELEVATIONS			
DRAWN NM	SCALE 1:50, 1:100	DATE 06/06	DRG. NO. SH2511/026

SHDC
PLANNING & DEVELOPMENT
21 AUG 2006
Ref. 110006

DETERMINED
PLAN