





FRONT ELEVATION

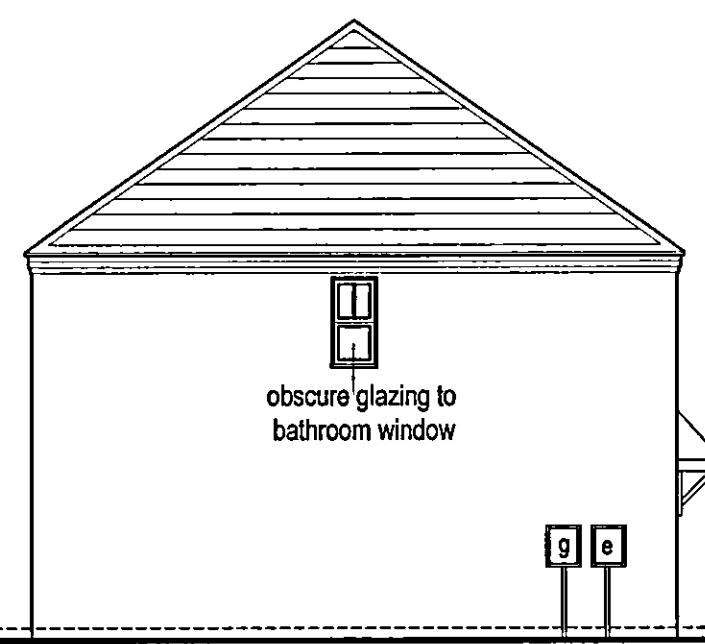


SIDE ELEVATION




FRONT ELEVATION

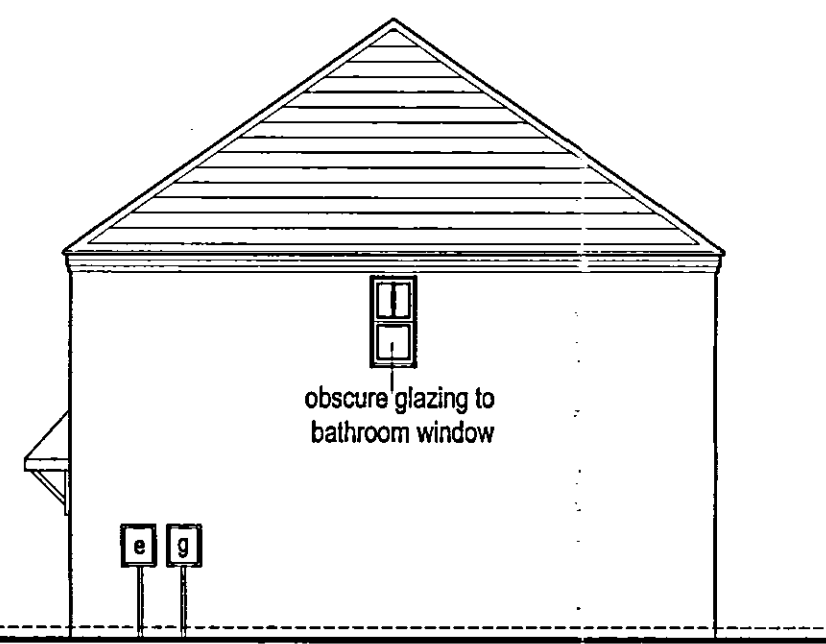


SIDE ELEVATION

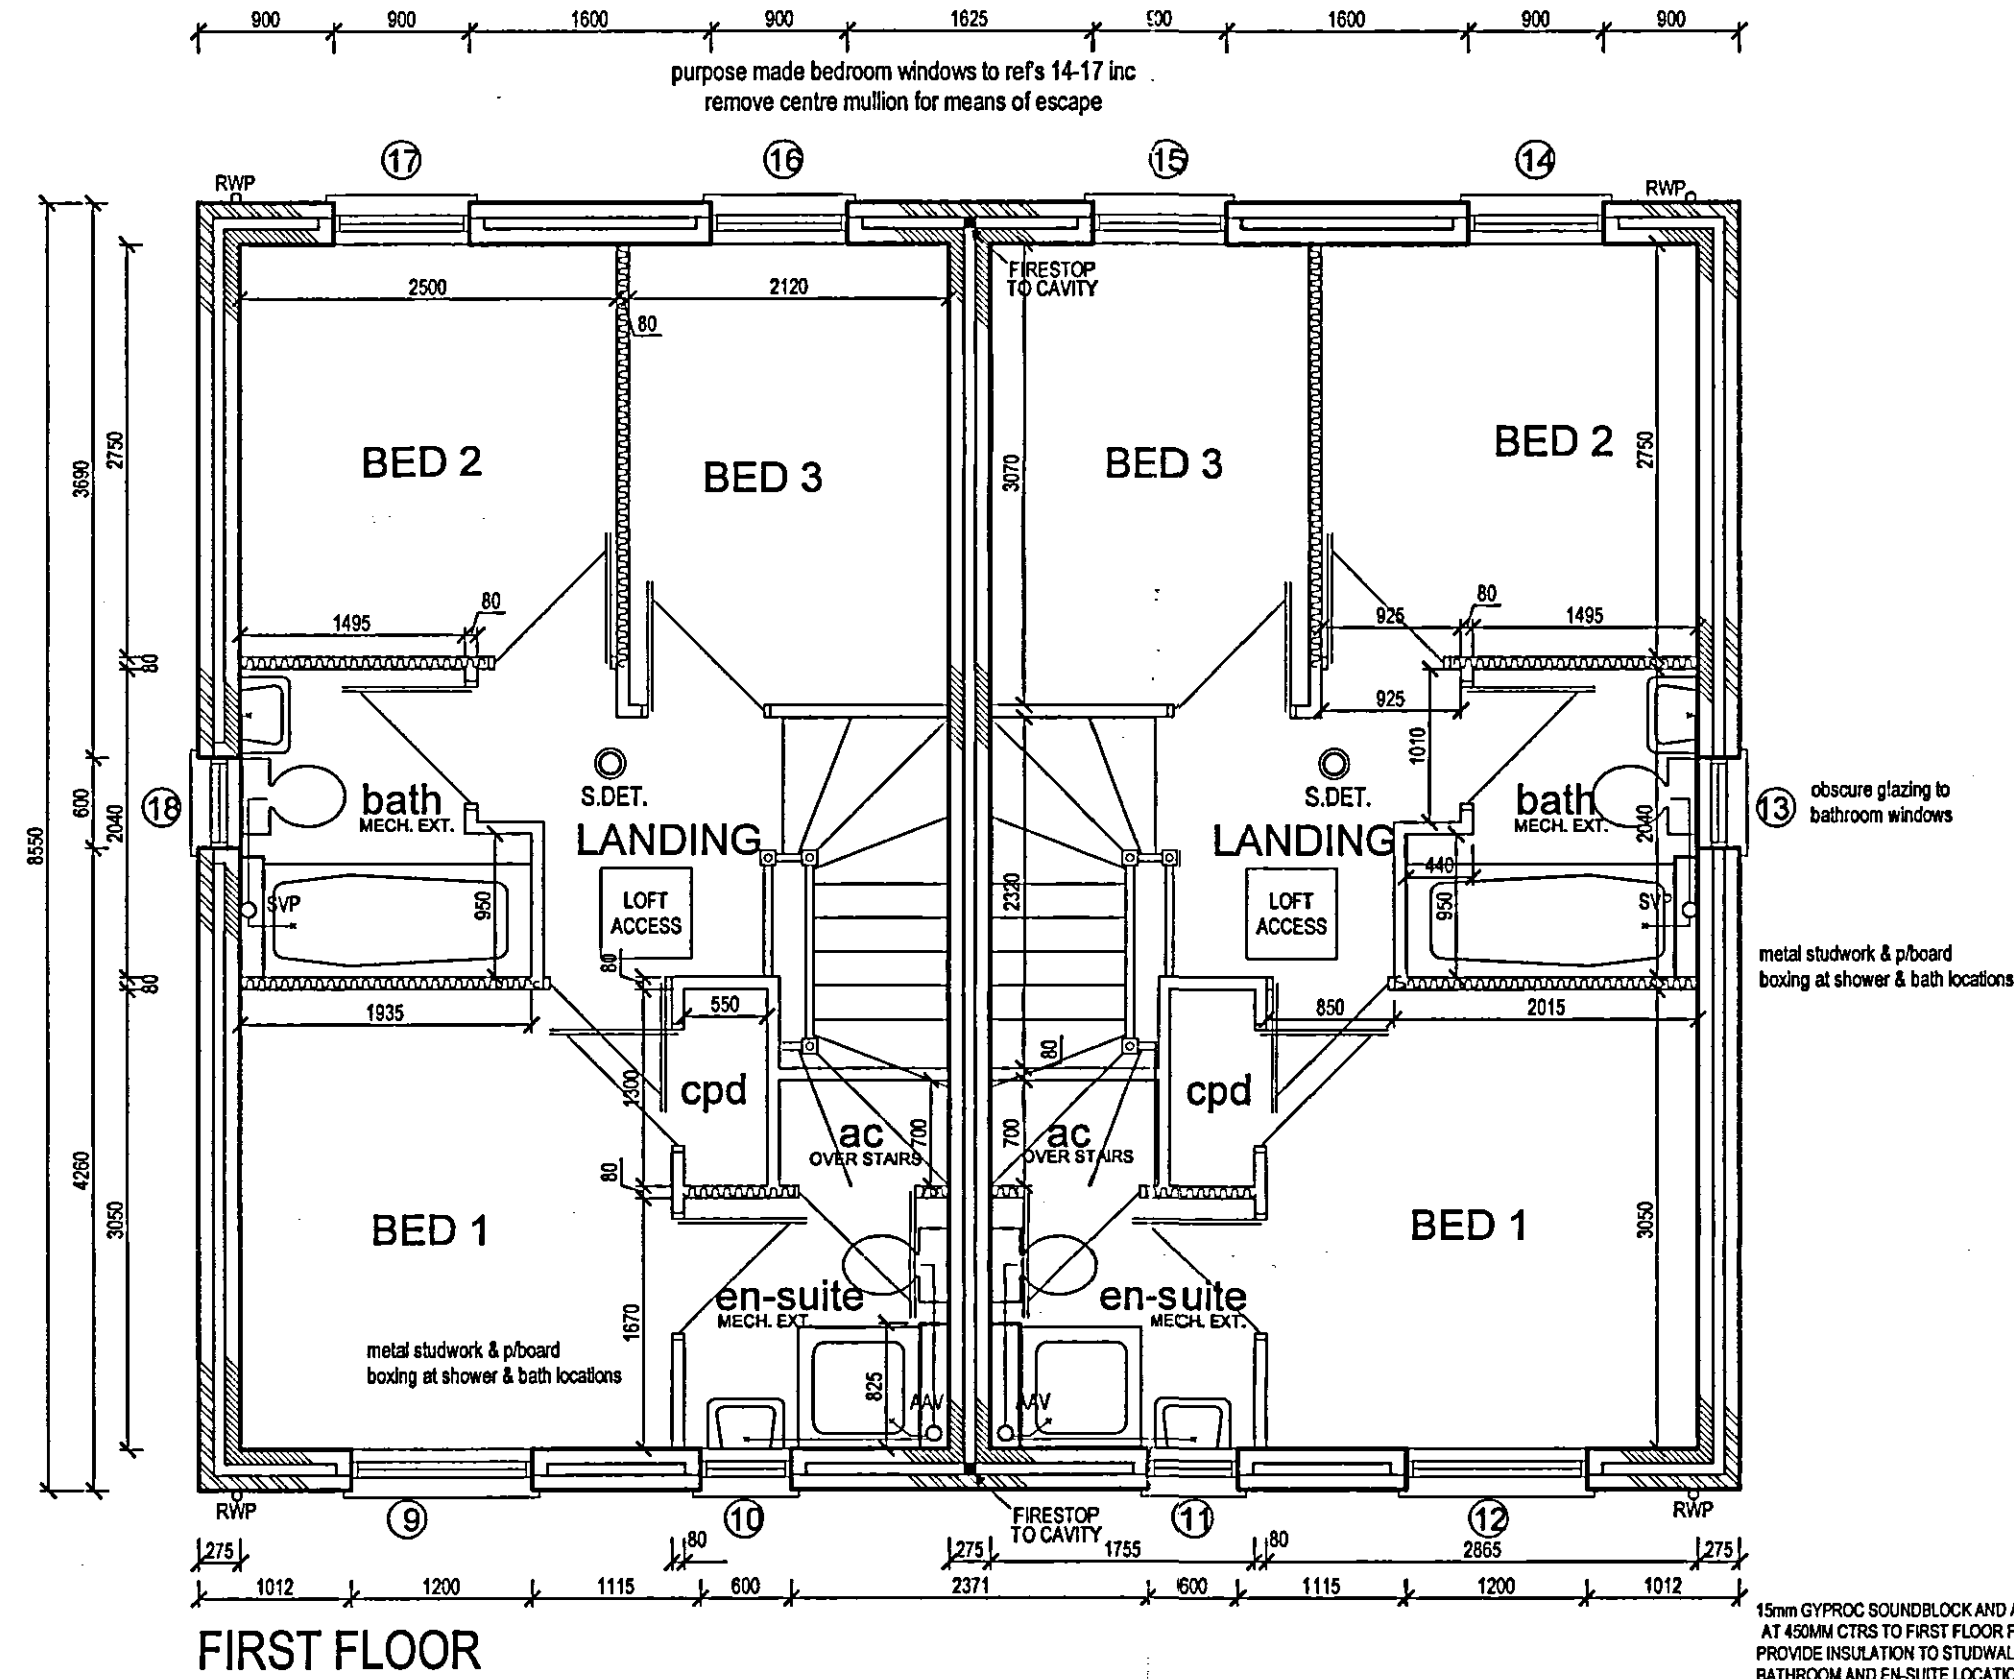


FIRST FLOOR

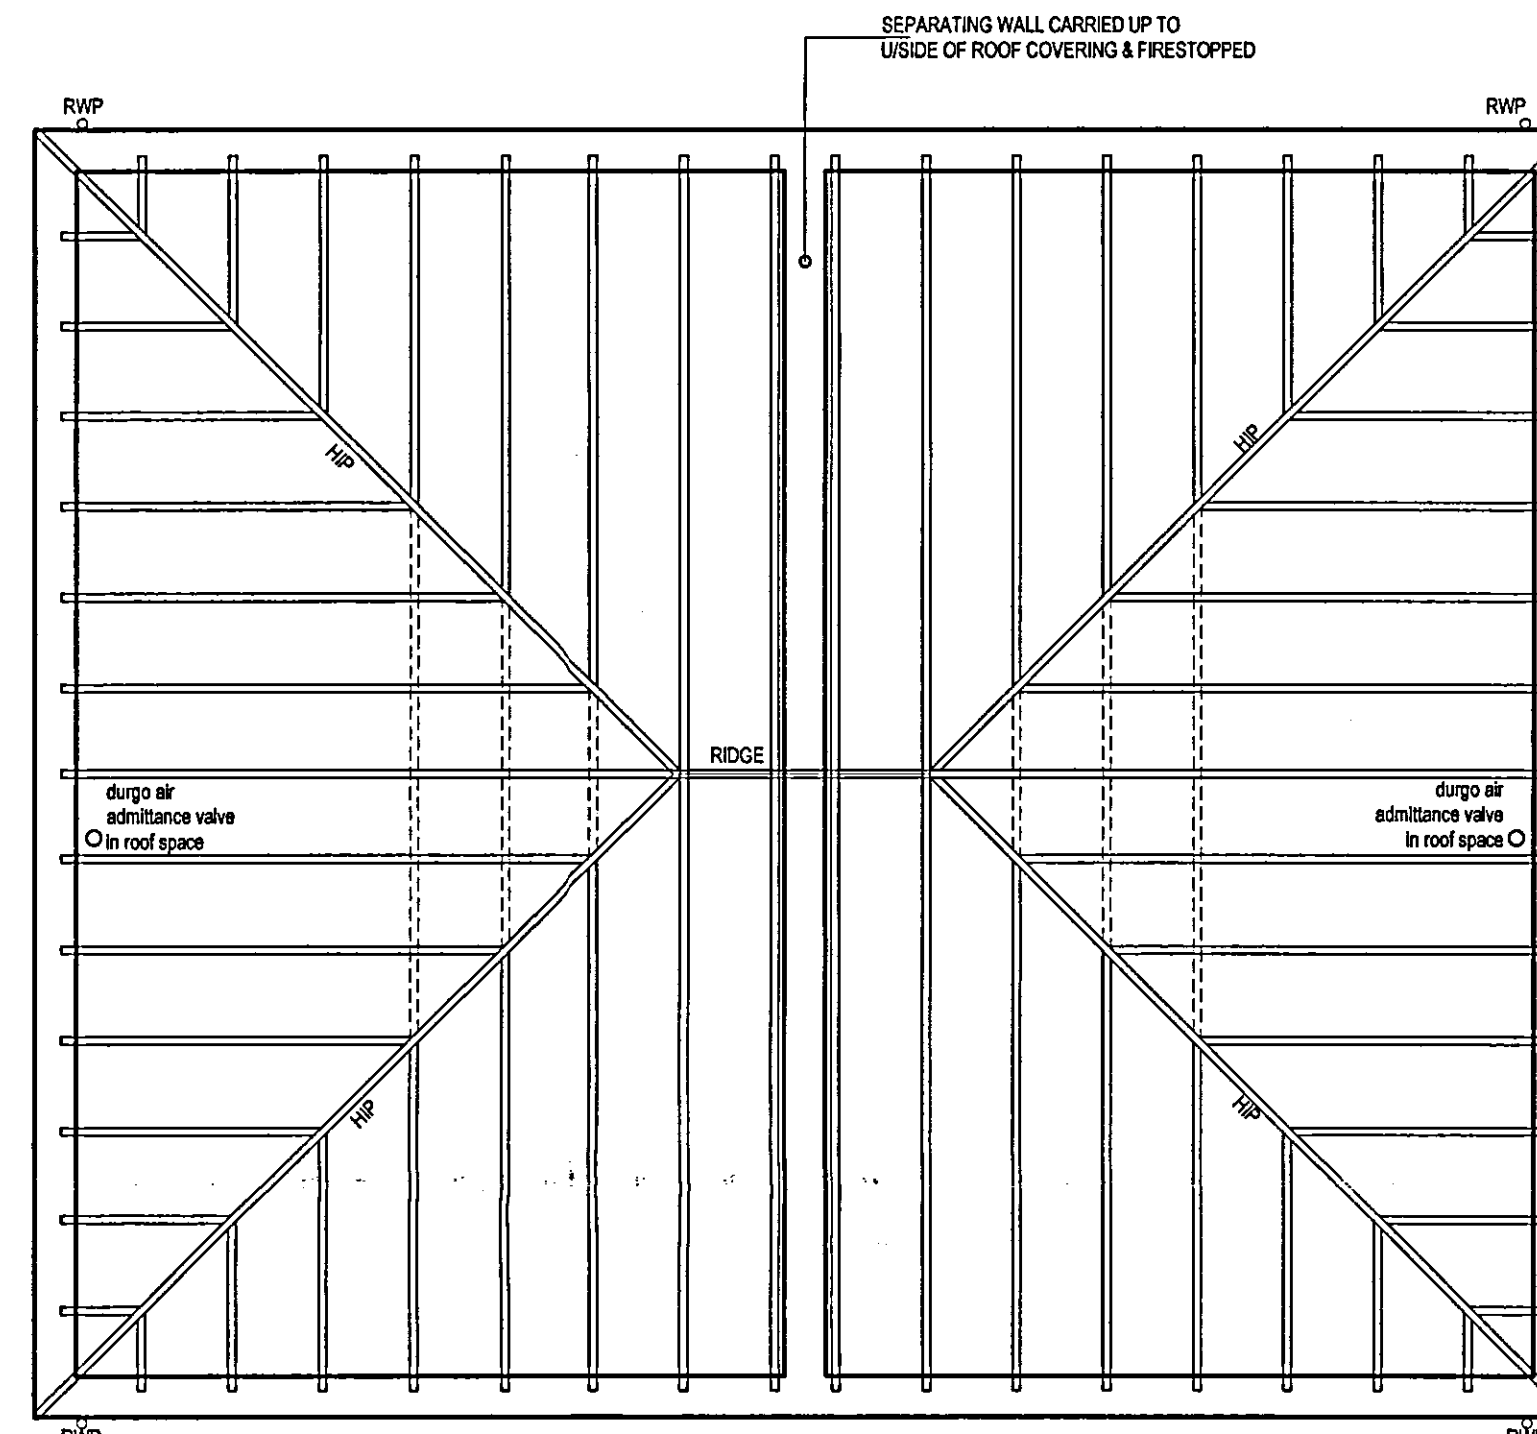


ROOF LAYOUT

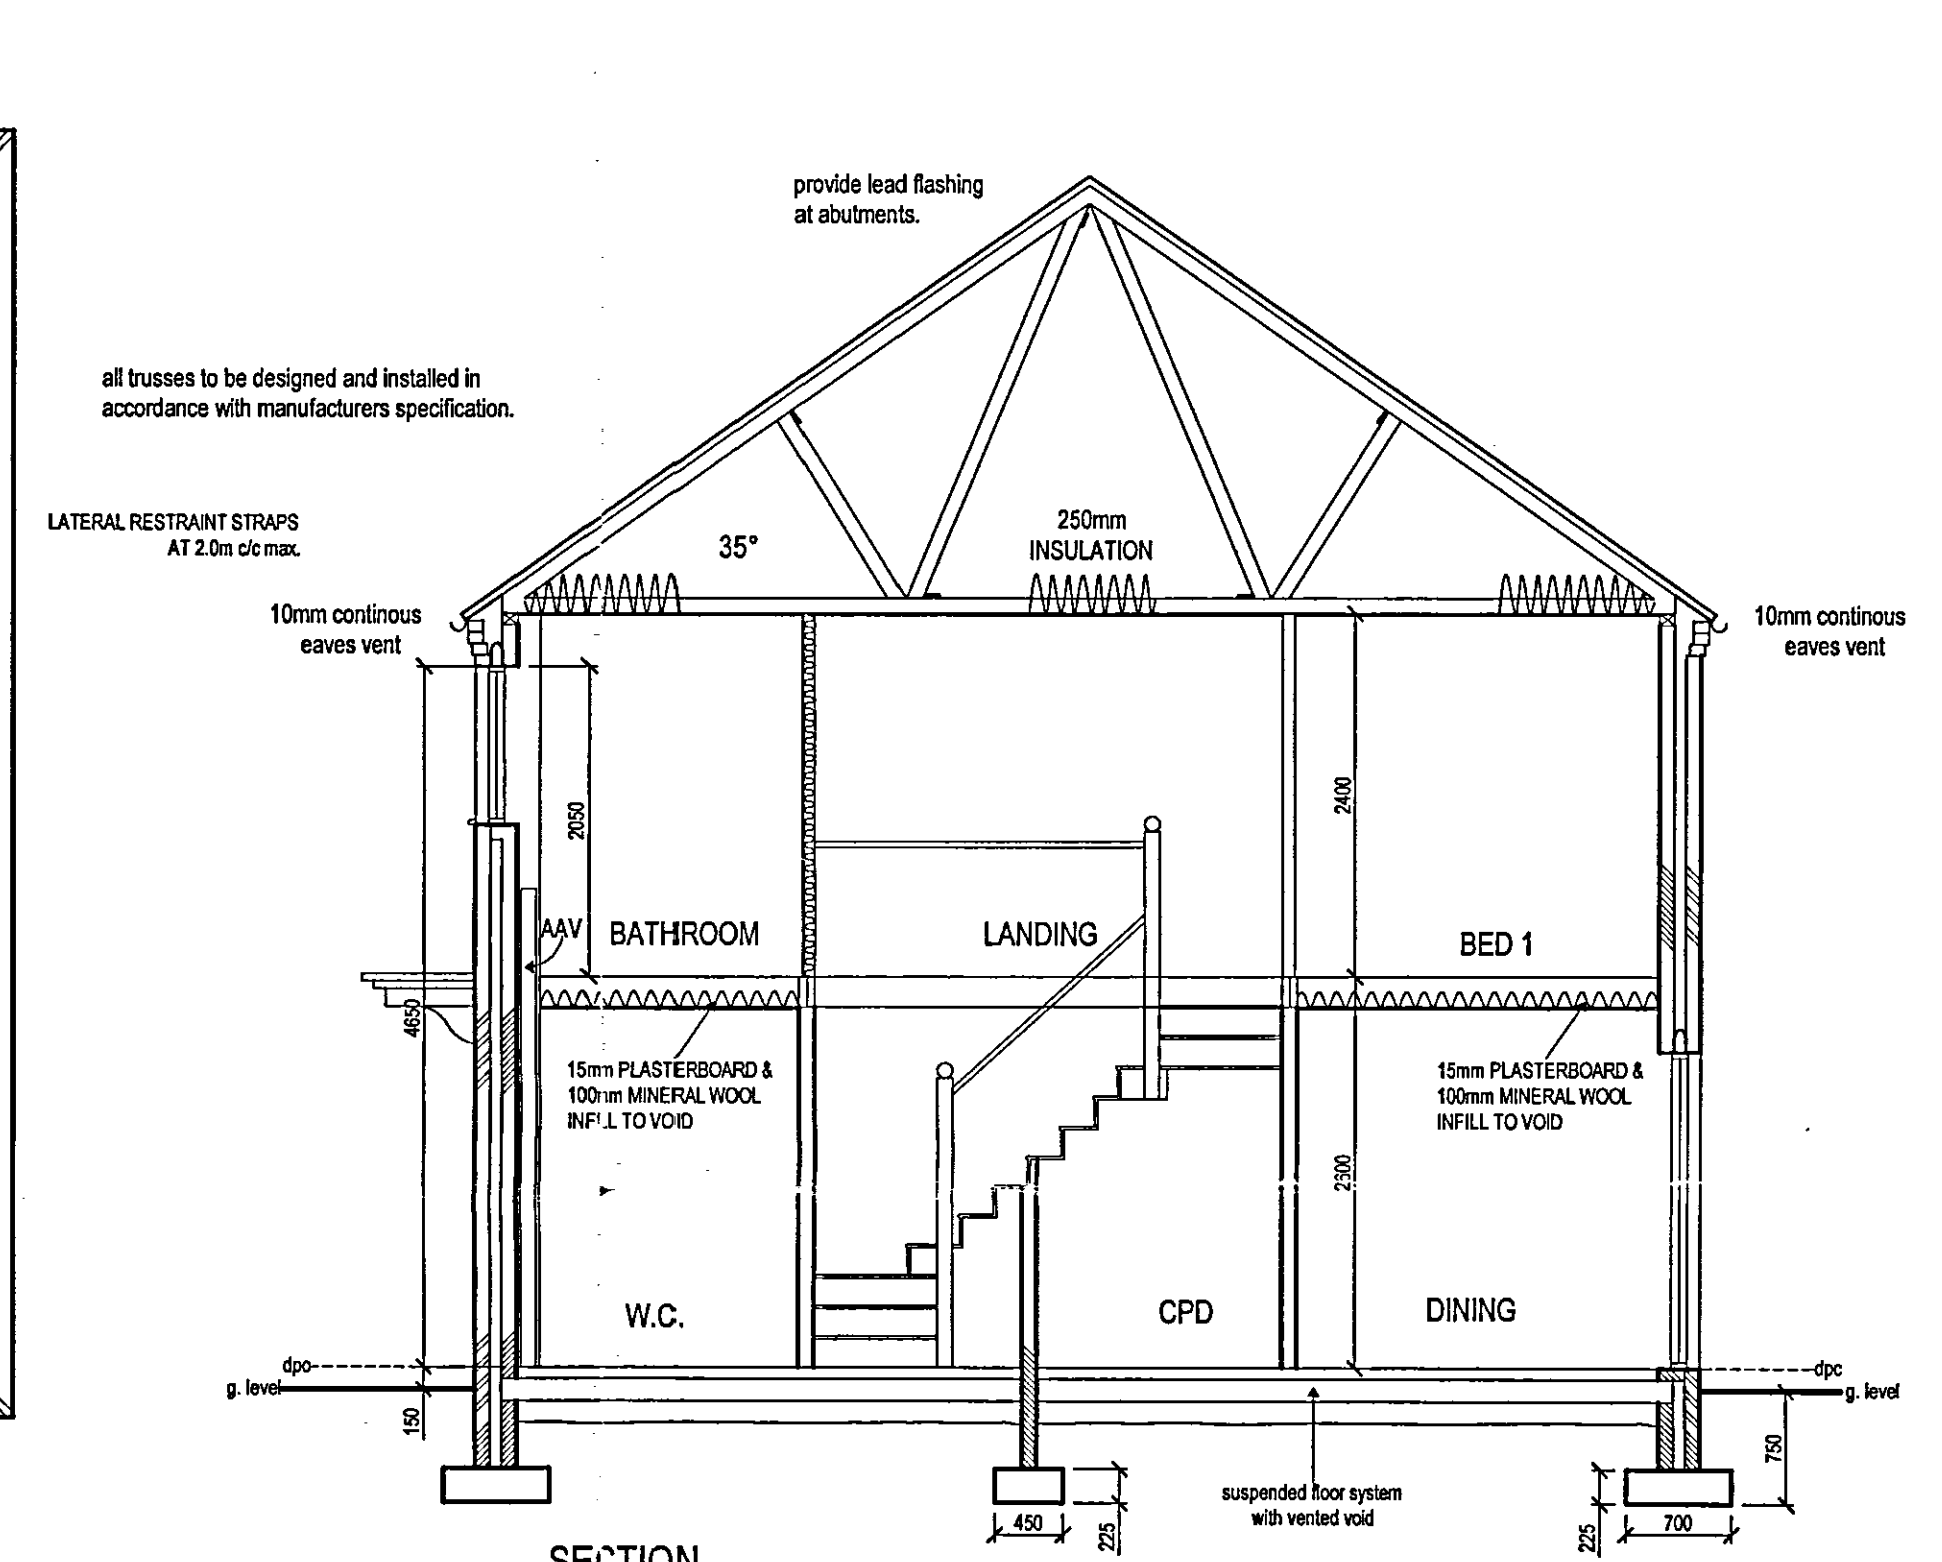

SECTION

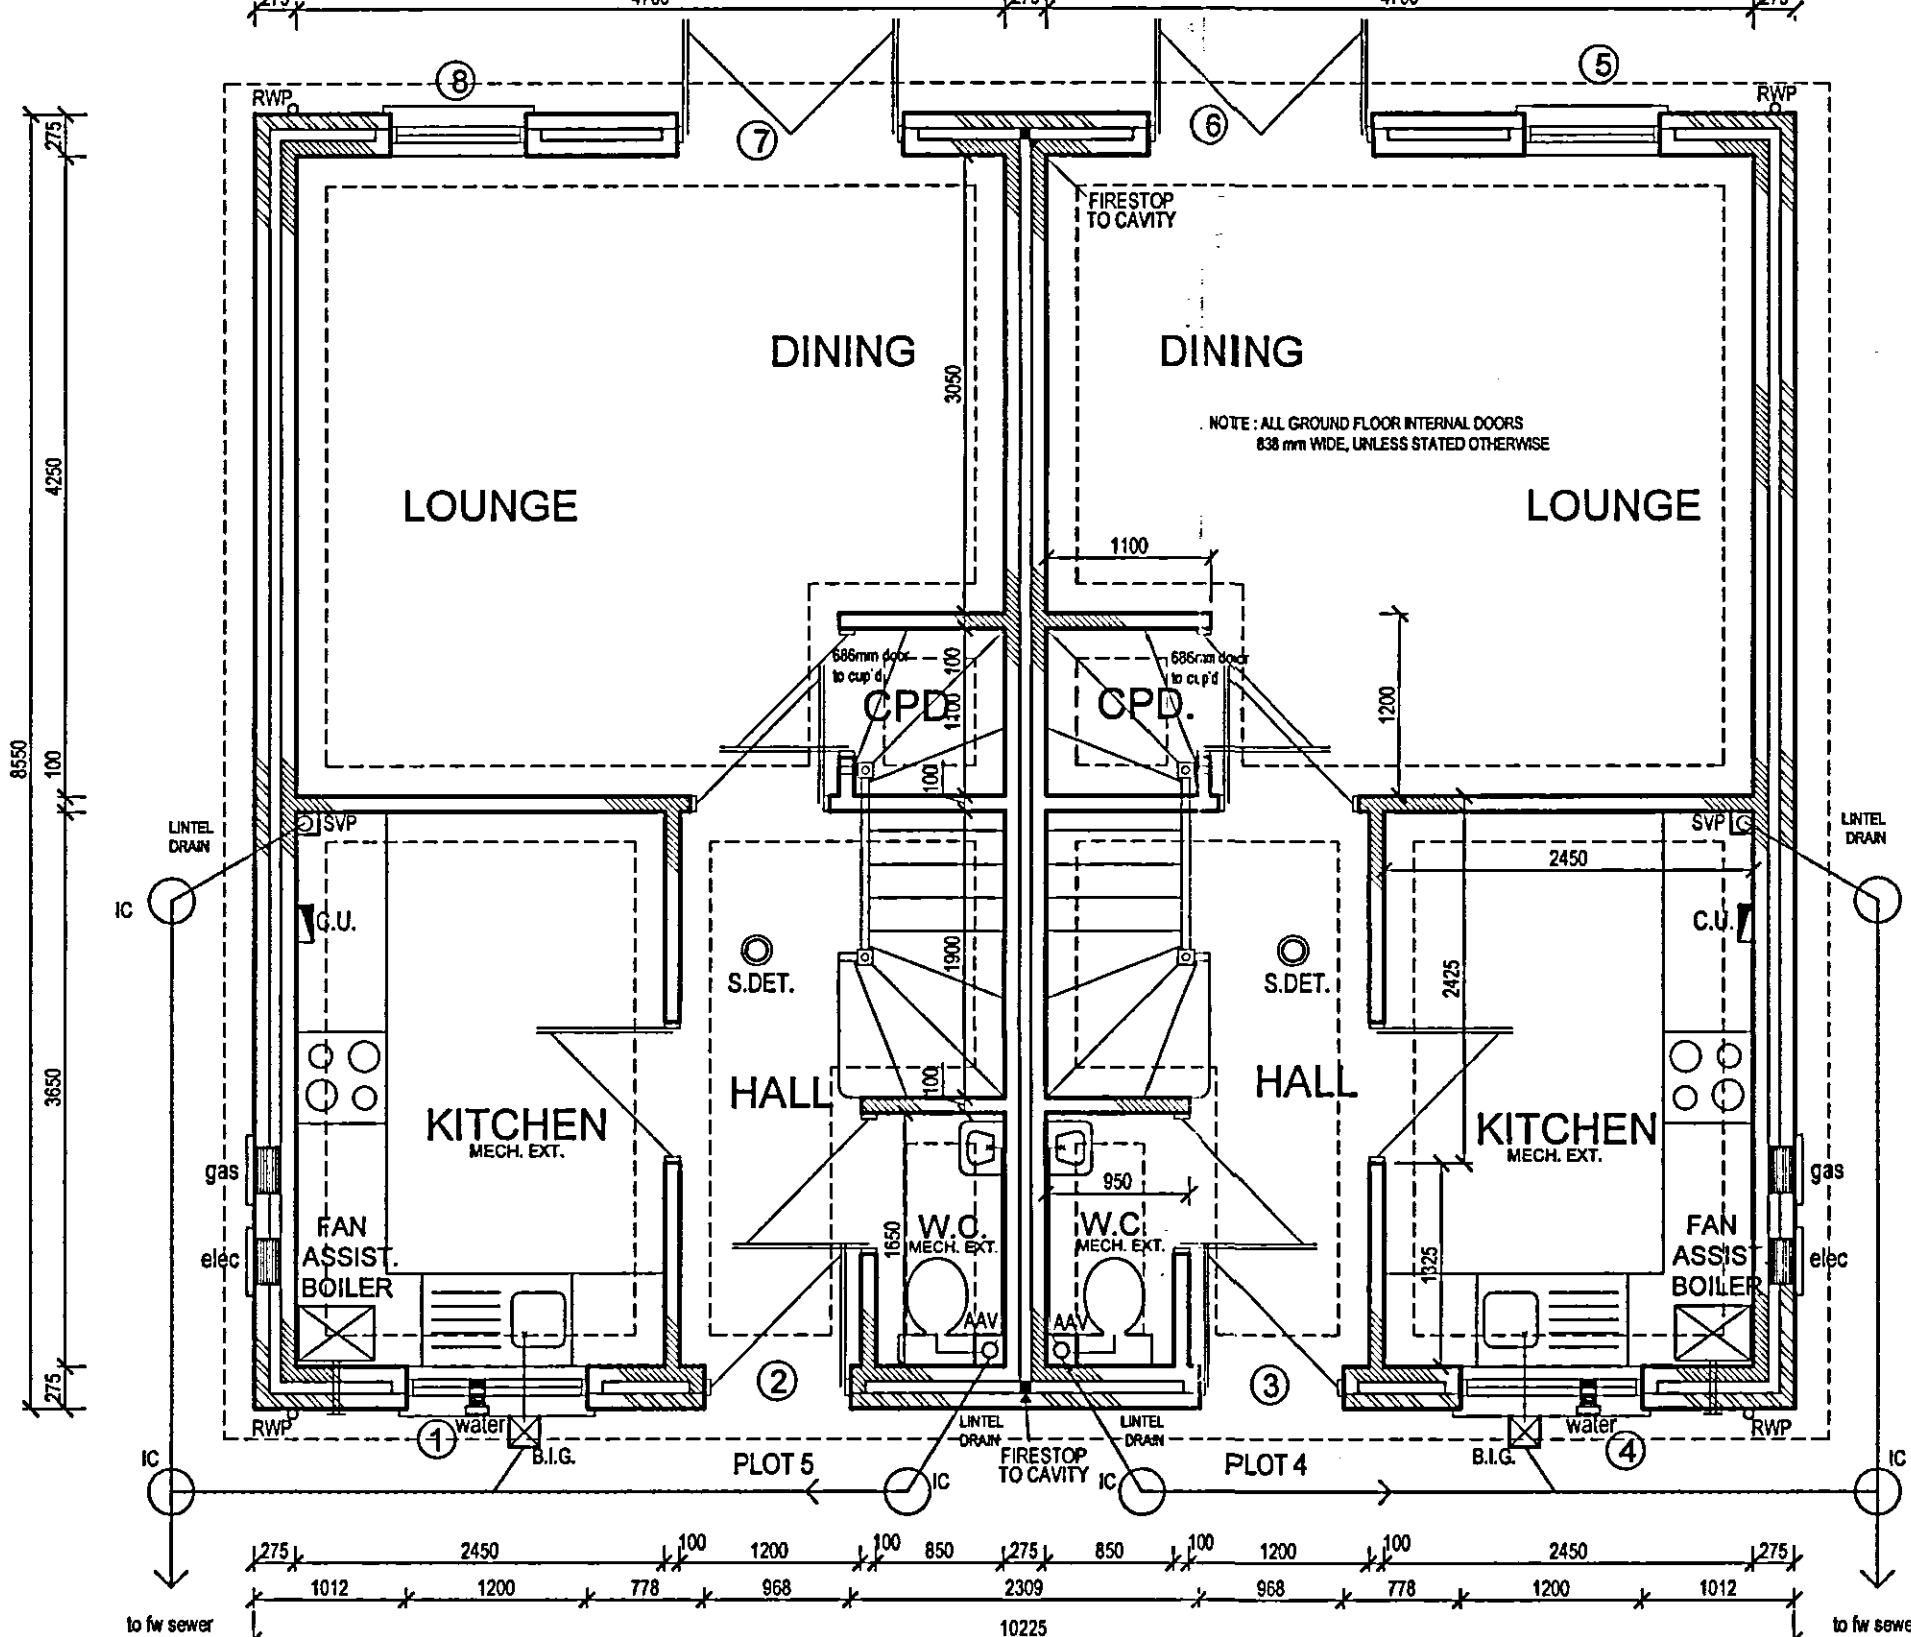

GROUND FLOOR

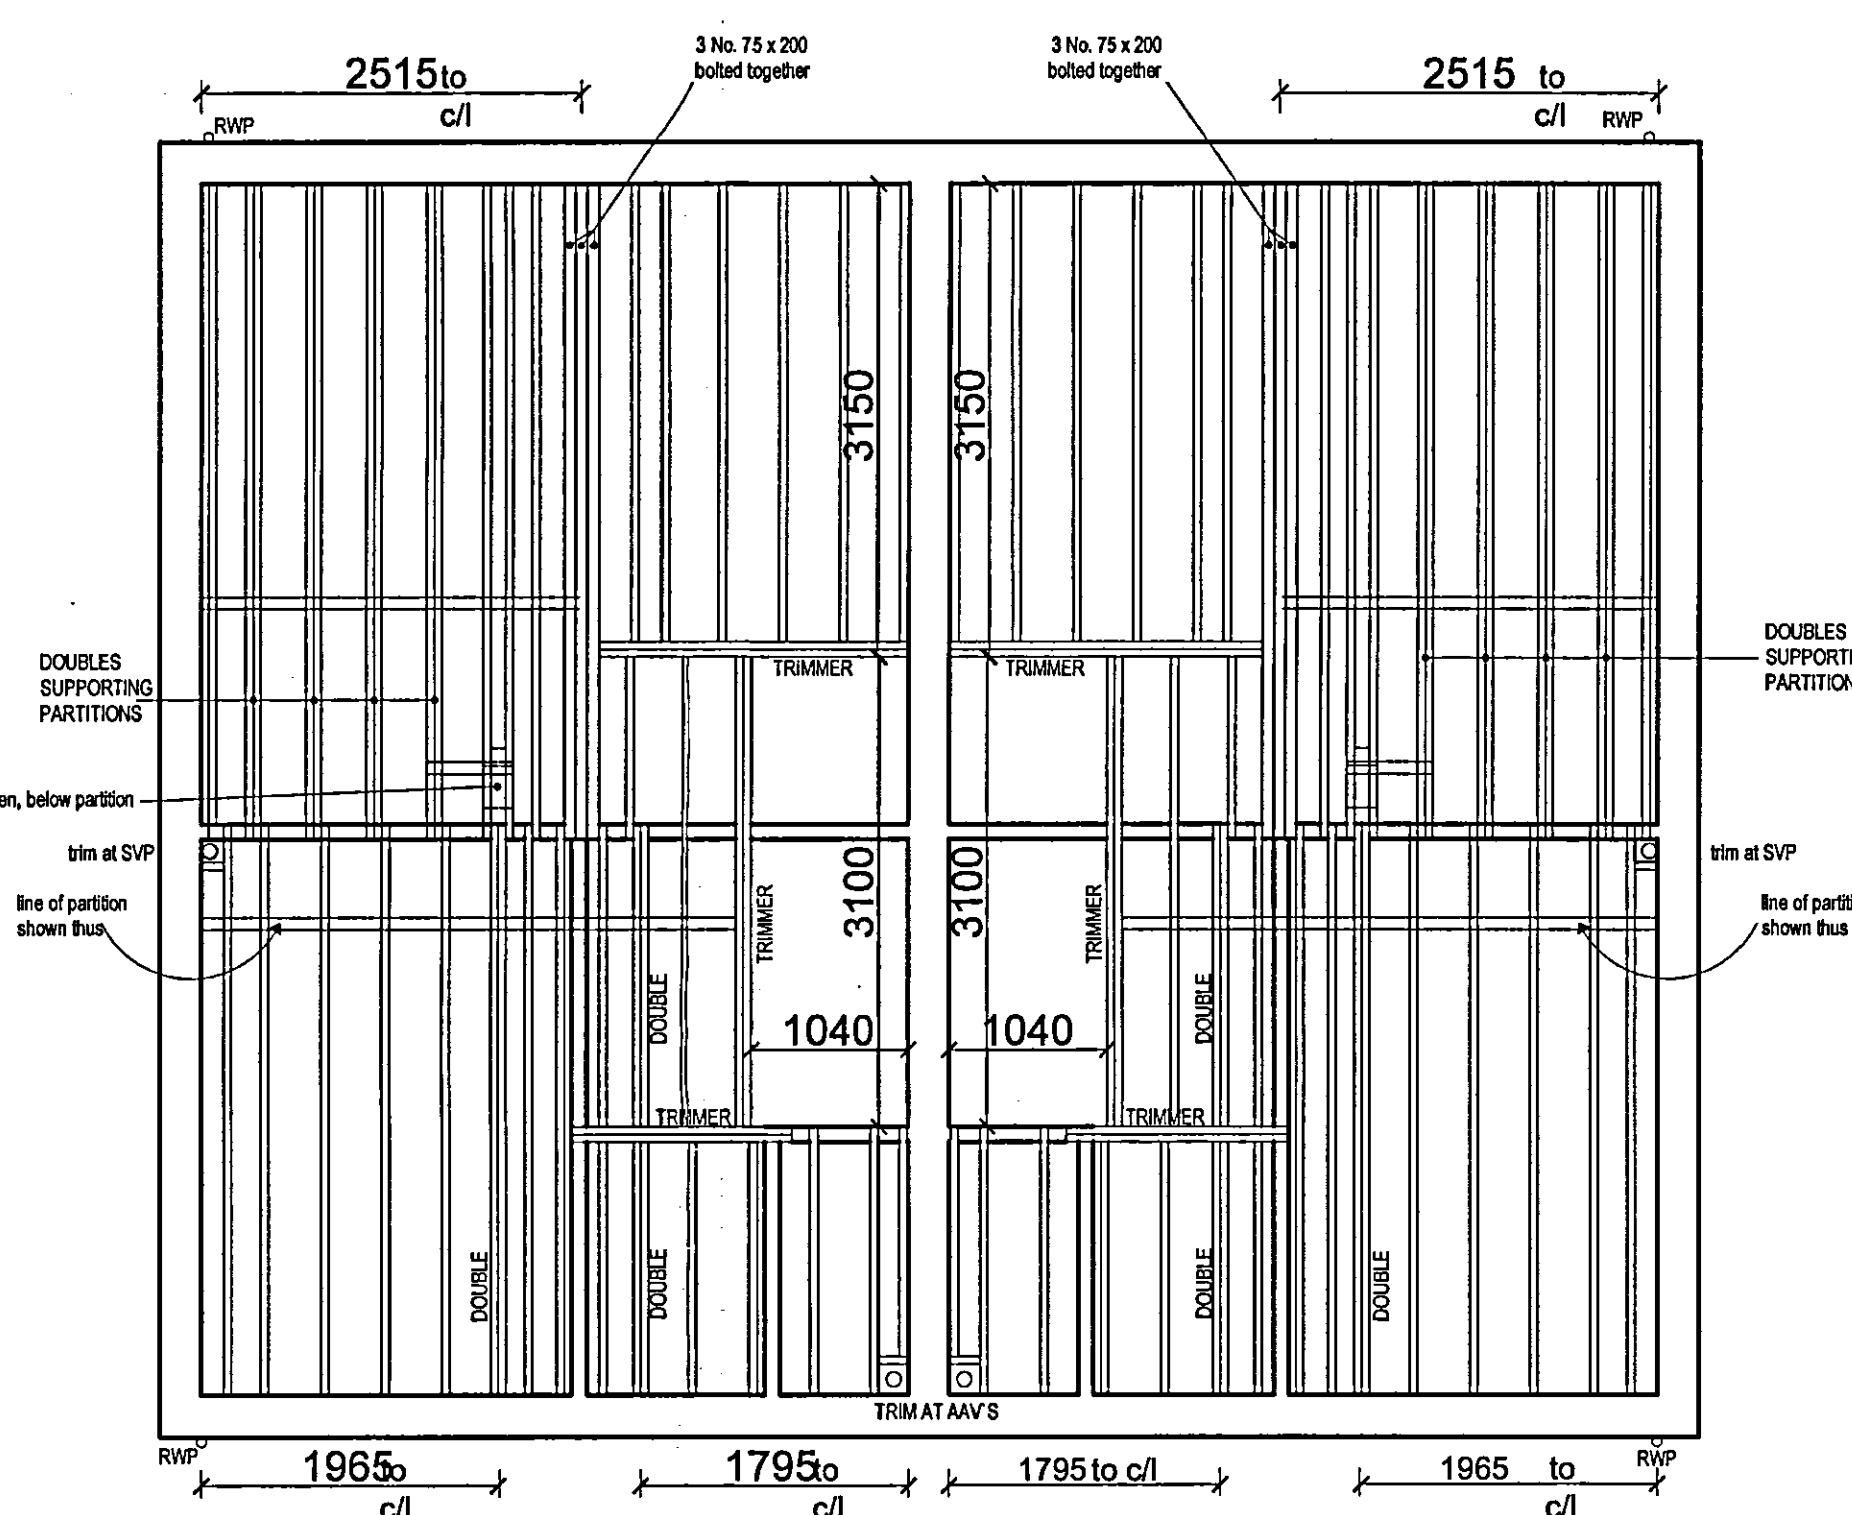

JOIST LAYOUT

REF	DESCRIPTION	DIMENSIONS	LINTEL
1	Window	1200 x 1050dp	L14HD 75 1500
2	Ent. Door*	961w x 2100h	L14HD 75 1350
3	Ent. Door*	961w x 2100h	L14HD 75 1350
4	Window	1200 x 1050dp	L14HD 75 1500
5	Window	900w x 1350dp	L14HD 75 1200
6	French Door	1500w x 2100h	L14HD 75 1800
7	French Door	1500w x 2100h	L14HD 75 1800
8	Window	900w x 1350dp	L14HD 75 1200
9	Window	1200w x 1200dp	L1/S 75 1500
10	Window	600w x 1050h	L1/S 75 1050
11	Window	600w x 1050h	L1/S 75 1050
12	Window	1200w x 1200dp	L1/S 75 1500
13	Window	600w x 1050dp	L1/S 75 1050
14	Window	600w x 1050dp	L1/S 75 1050
15	Window	900w x 1200dp	L1/S 75 1200
16	Window	900w x 1200dp	L1/S 75 1200
17	Window	900w x 1200dp	L1/S 75 1200
18	Window	600w x 1050dp	L1/S 75 1050

SHDC
PLANNING & DEVELOPMENT
21 AUG 2006
Ref: 110066

DETERMINED
PLAN

SOVEREIGN

Fulney Hall,
69 Holbeach Road
Spalding, Lincolnshire,
PE12 6ER

Tel: 01775 716716
Fax: 01775 716715
Website: www.sovereignhomes.co.uk

SITE REF.			
RESIDENTIAL DEVELOPMENT AT HALLGATE, HOLBEACH, LINCOLNSHIRE.			
DRAWING			
THE STAMFORD (hip roof design) PLOTS 13 & 14 WORKING DRAWING			
DRAWN	SCALE	DATE	DRG. NO
MD	1:100, 1:50	02/06	SH2511/045