


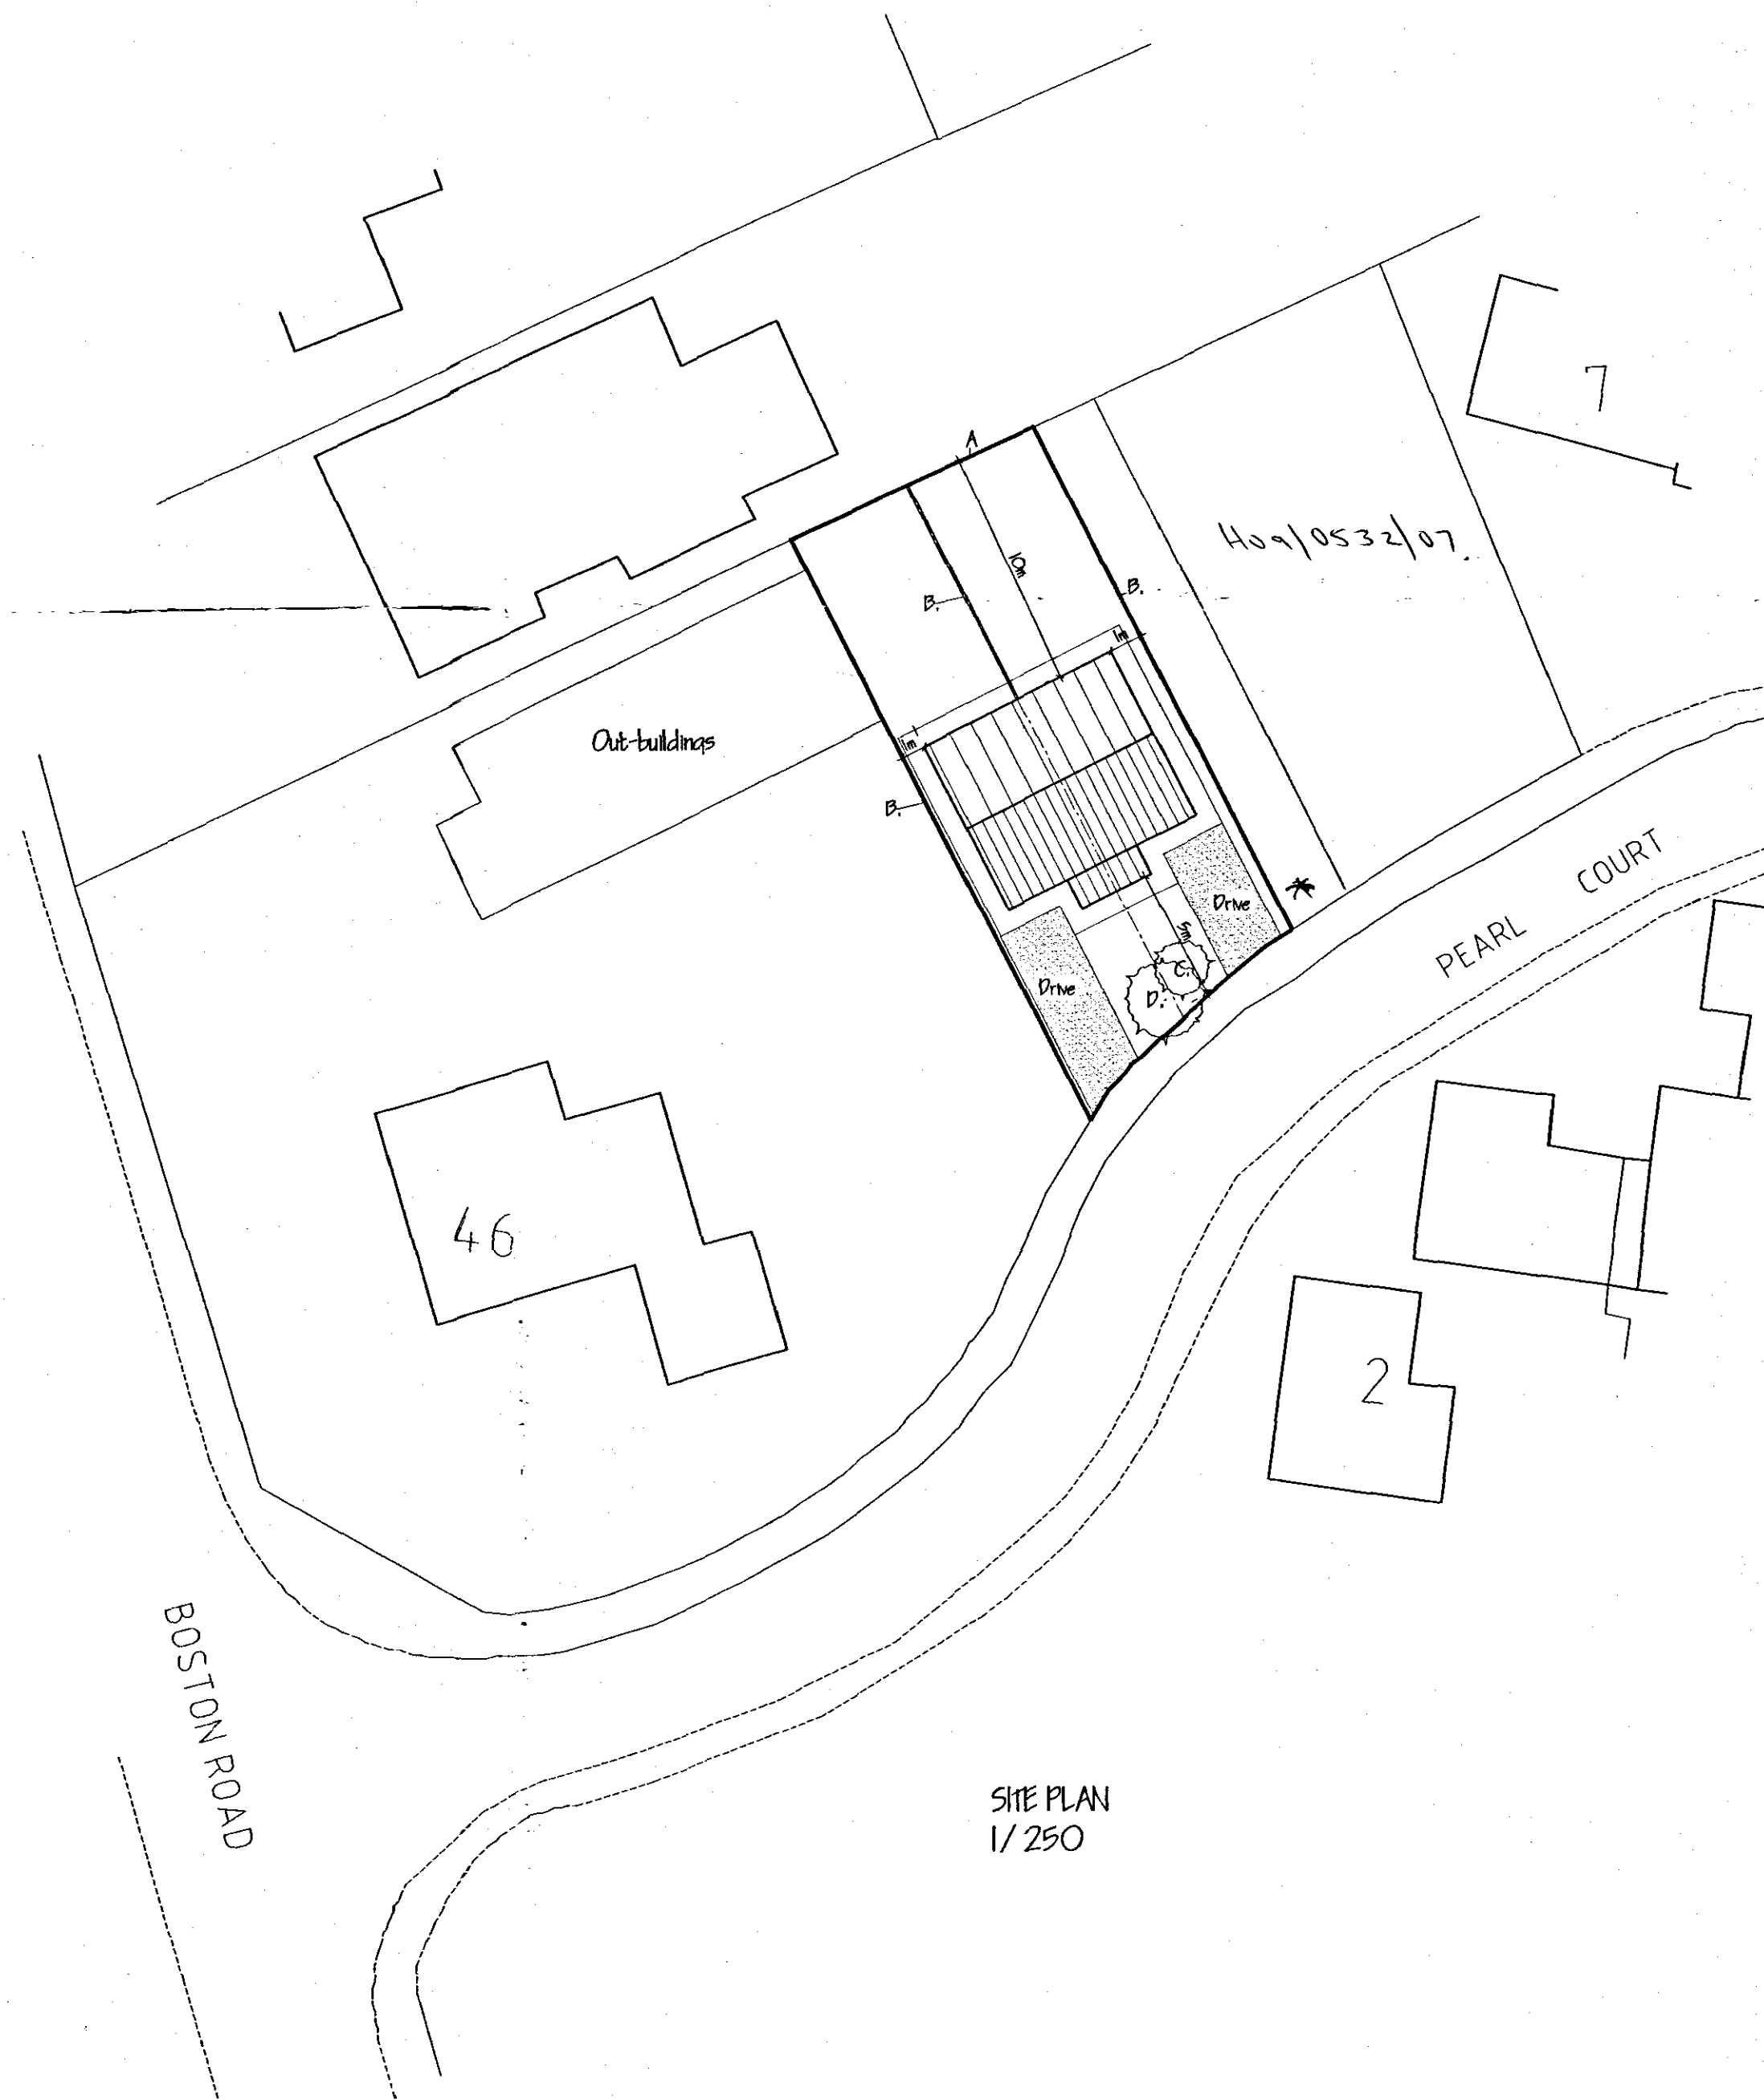

LANDSCAPING, TREE PLANTING & FENCING SCHEME.

- A - EXISTING CLOSE BOARDED FENCING
- B - PROPOSED 1.8 Metre high close boarded fence
- C - SILVER BIRCH - Feathered
- D - HAWTHORN - Feathered

All planting to be in accordance with BS 4428:1989 and amendment No. 1 (1991)
 All trees to be planted with minimum 0.6m plastic mulch mat and to be staked, tied and tubed.
 1/3 to 1/2 bag of peat free tree and shrub planting compost to be incorporated into backfill for each tree hole.

SITE PLAN
1/250



LOCATION PLAN
1/1250

**DETERMINED
PLAN**

SHDC
Planning & Development
09 AUG 2007
Ref: 110107

A. AMEND SEE BOUNDARY - CLIENT.		09/07
revision		09/07
G. R. MERCHANT LENG AMICE FIWO ARCHITECTURAL, STRUCTURAL AND LAND DRAINAGE CONSULTANTS Unit 4, Wrights Mews 12A Park Road, Holbeach, Spalding, Lincs. PE12 7XX Tel: 01406 490600 Fax: 01406 435744 E-Mail: G. R. Merchant @ Merchant. FS. Co. UK		
Project PAIR OF SEMI-DETACHED 2 BEDROOM HOUSES OFF PEARL COURT, HOLBEACH, SPALDING, LINC'S.		
Client MRS. P. BROWN		
Drawing LOCATION PLAN & DIMENSIONAL SITE PLANS		
Job Ref.	1525-06.	Drawing No.
Date	JULY '07.	Drawn
Scales AS INDICATED.		
DO NOT SCALE FROM THIS DRAWING This drawing is copyright and may not be altered, copied, photographed or used for any other purpose other than that for which it is issued. The drawing is to be used as a guide only and does not constitute a contract. It is the responsibility of the client to ensure that the drawing is used in accordance with its intended purpose. The drawing is issued on the basis of the information provided by the client and the client is responsible for the accuracy of the information. 

* See info on plan sheet.