



scale in metres (for floor plans, sections and elevations)

 


© This drawing is the property of Specsavers Optical Superstores who retain the sole copyright of its contents & it may not be reproduced in part or in whole without written permission

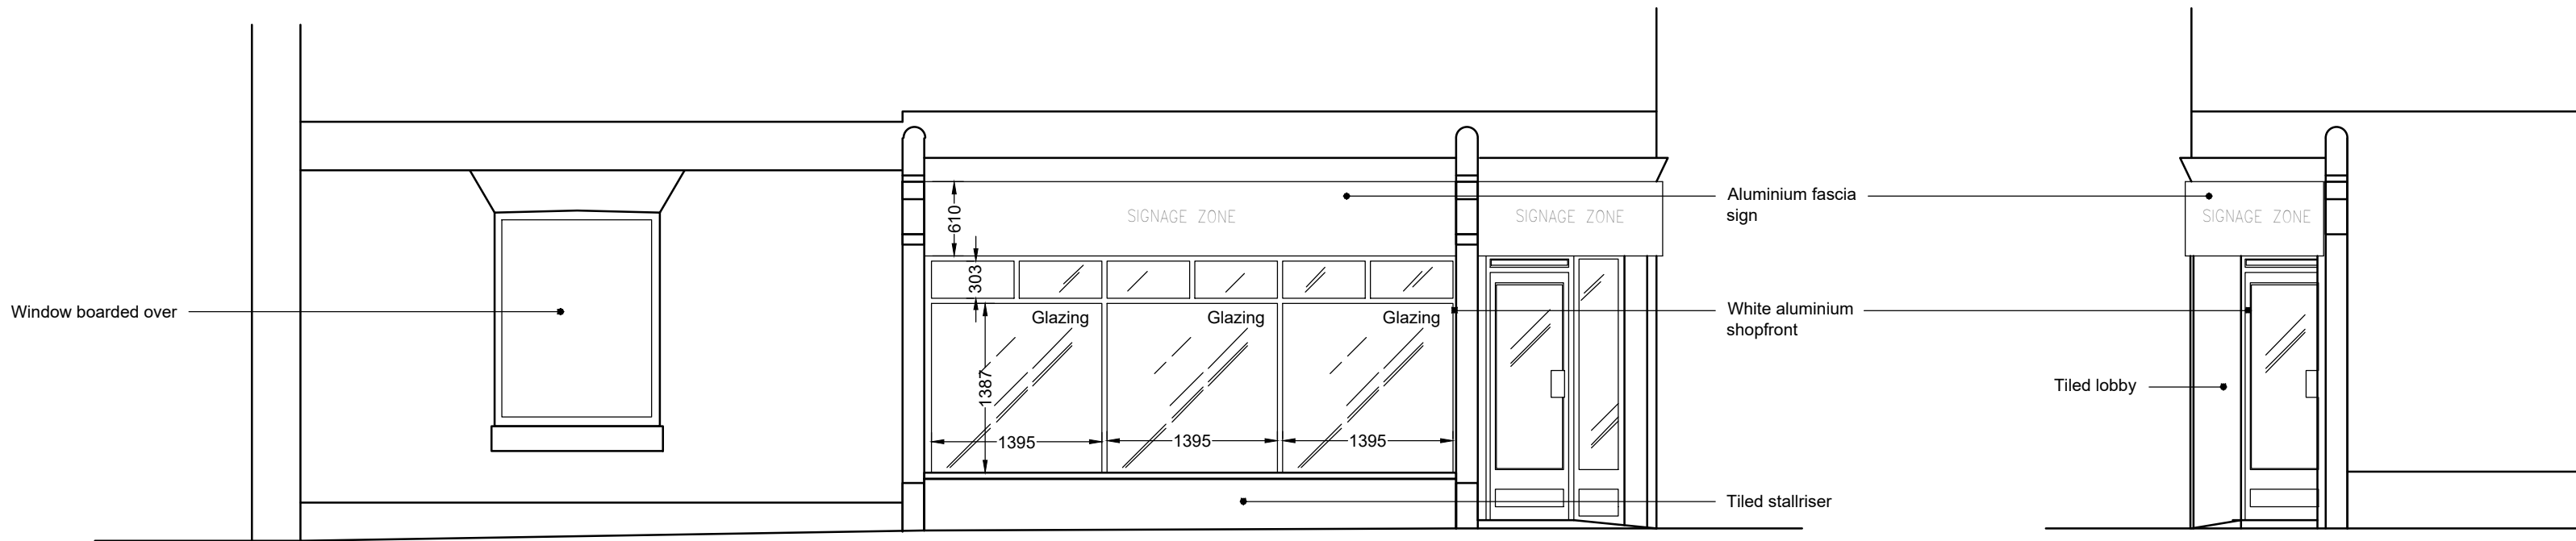

EXISTING FRONT ELEVATION

EXISTING SIDE ELEVATION

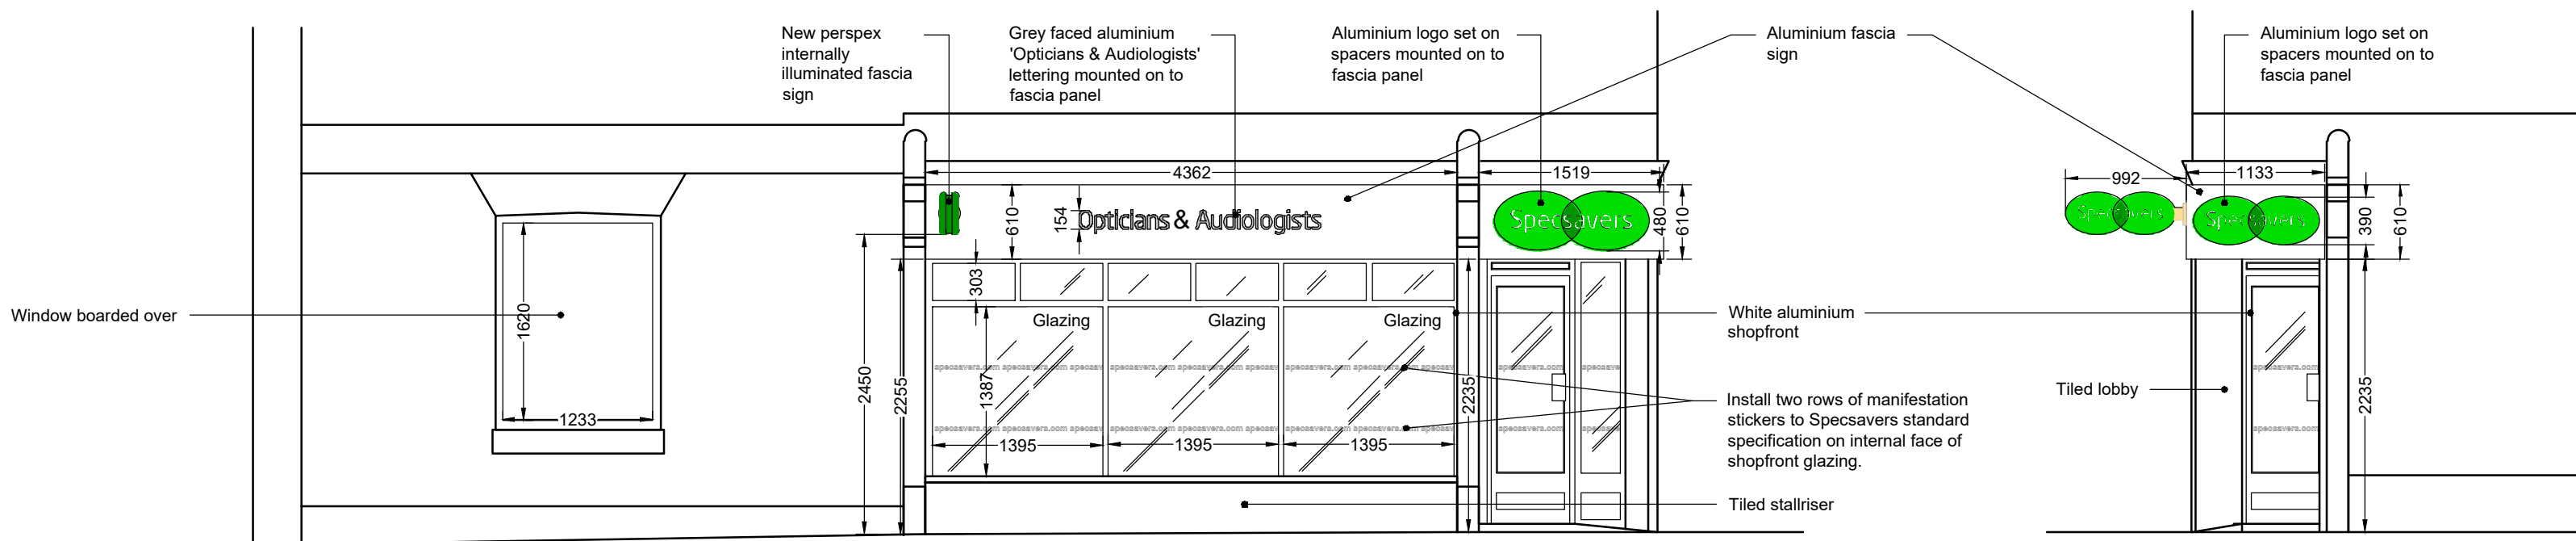

PROPOSED FRONT ELEVATION

PROPOSED SIDE ELEVATION

Schedules:  
**Frame Numbers 1122**  
  
Retail Area 119.0 m<sup>2</sup> - 1280.9 ft<sup>2</sup>  
  
Total Areas Gd. Fl. 134.0 m<sup>2</sup> - 1442.36 ft<sup>2</sup>  
1st Fl. 76.00 m<sup>2</sup> - 818.06 ft<sup>2</sup>  
2nd Fl. ###.# m<sup>2</sup> - ###.# ft<sup>2</sup>

Notes:

Amendments:

| Rev | Init. | Date | Description |
|-----|-------|------|-------------|
| -   | -     | -    | -           |

Drawn By:

**Platypus Limited**  
Design & Project Management Services  
Tel: 07899 896 934 Fax: (01629) 581374  
Ingledeene House, 26 Imperial Road, Matlock Derbyshire, DE4 3NL

On Behalf Of:

**Specsavers Optical Superstores**  
  
CAD Department, Business Development, Cirrus House, 10 Experian Way, Nottingham NOTTS NG2 1EP  
Tel: +44 (0) 115 933 0800 Fax: +44 (0) 115 982 6071  
E-mail: Lynne Seignot <lynne.seignot@specsavers.com>  
Specsavers Online: www.specsavers.com

Project:

Specsavers Opticians  
16 -18 High Street,  
Holbeach,  
PE12 7DY

Title:

Existing & Proposed Front & Side  
Shopfront Elevations

**HOLBEACH (1304)**  
New Store

**PRODUCTION DRAWINGS**

|                  |           |          |       |            |
|------------------|-----------|----------|-------|------------|
| Drawn By:        | Scale:    | 1:100@A3 | Date: | 13/11/2017 |
| JS               | 1:50      |          |       |            |
| Drawing Number:  | Revision: |          |       | -          |
| <b>1304/1021</b> |           |          |       |            |

Do not scale from this drawing. Dimensions to be checked on site