




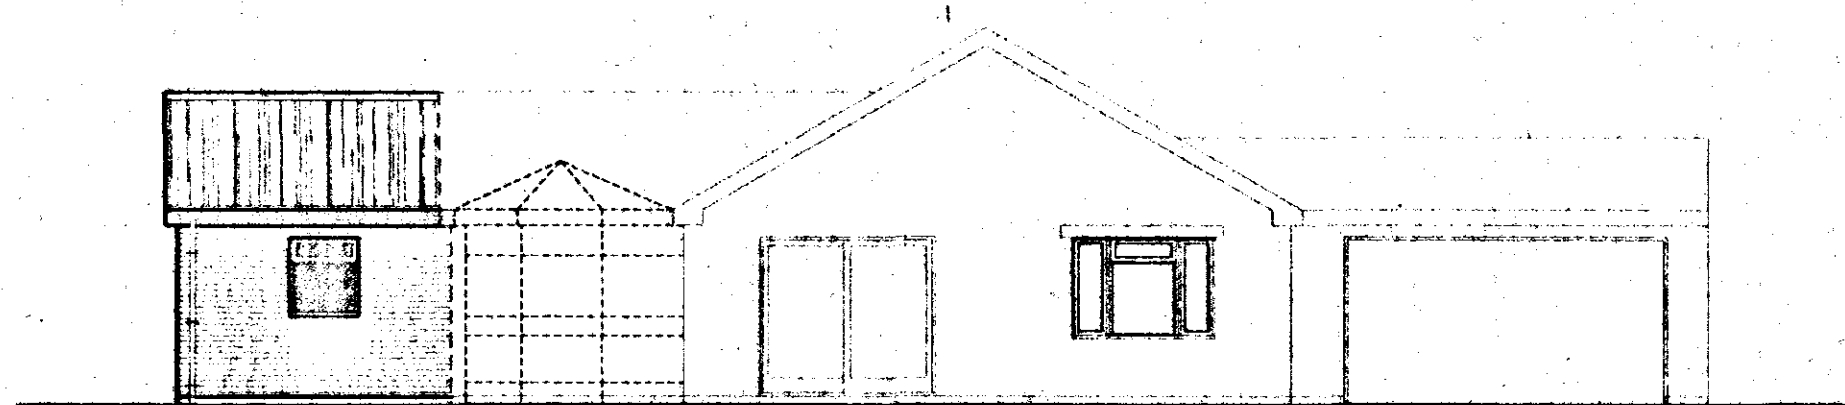



FRONT ELEVATION

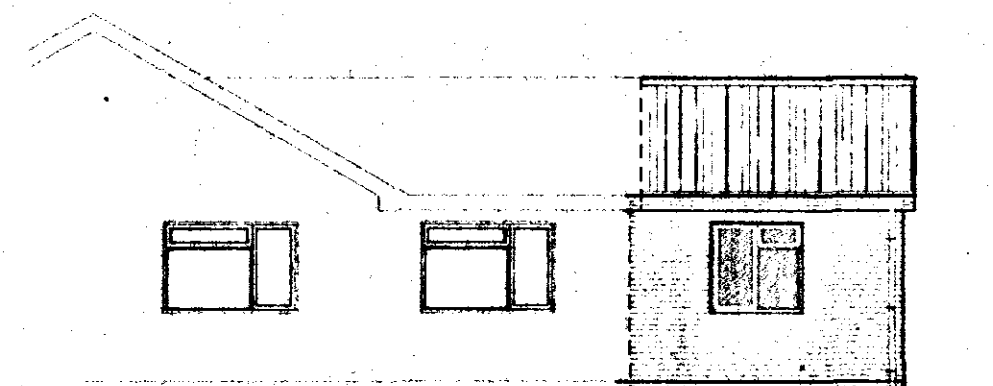

REAR ELEVATION

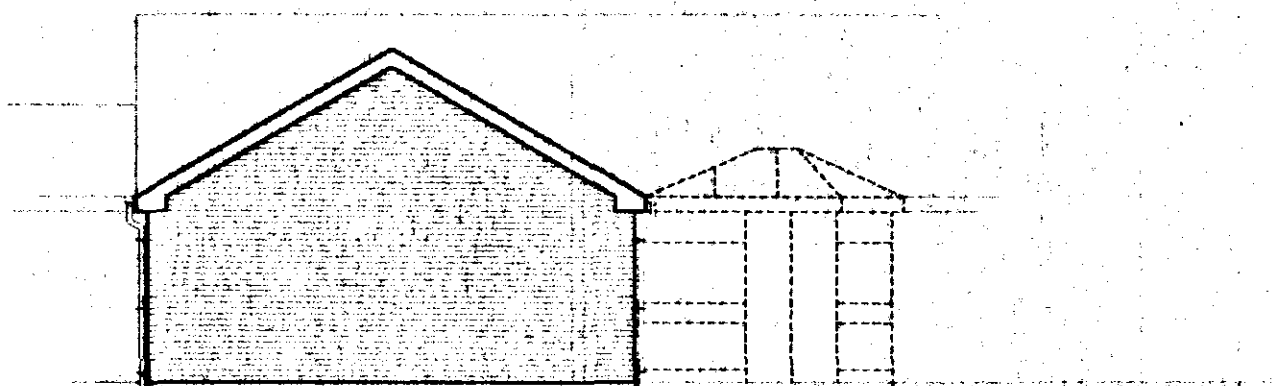


END ELEVATION

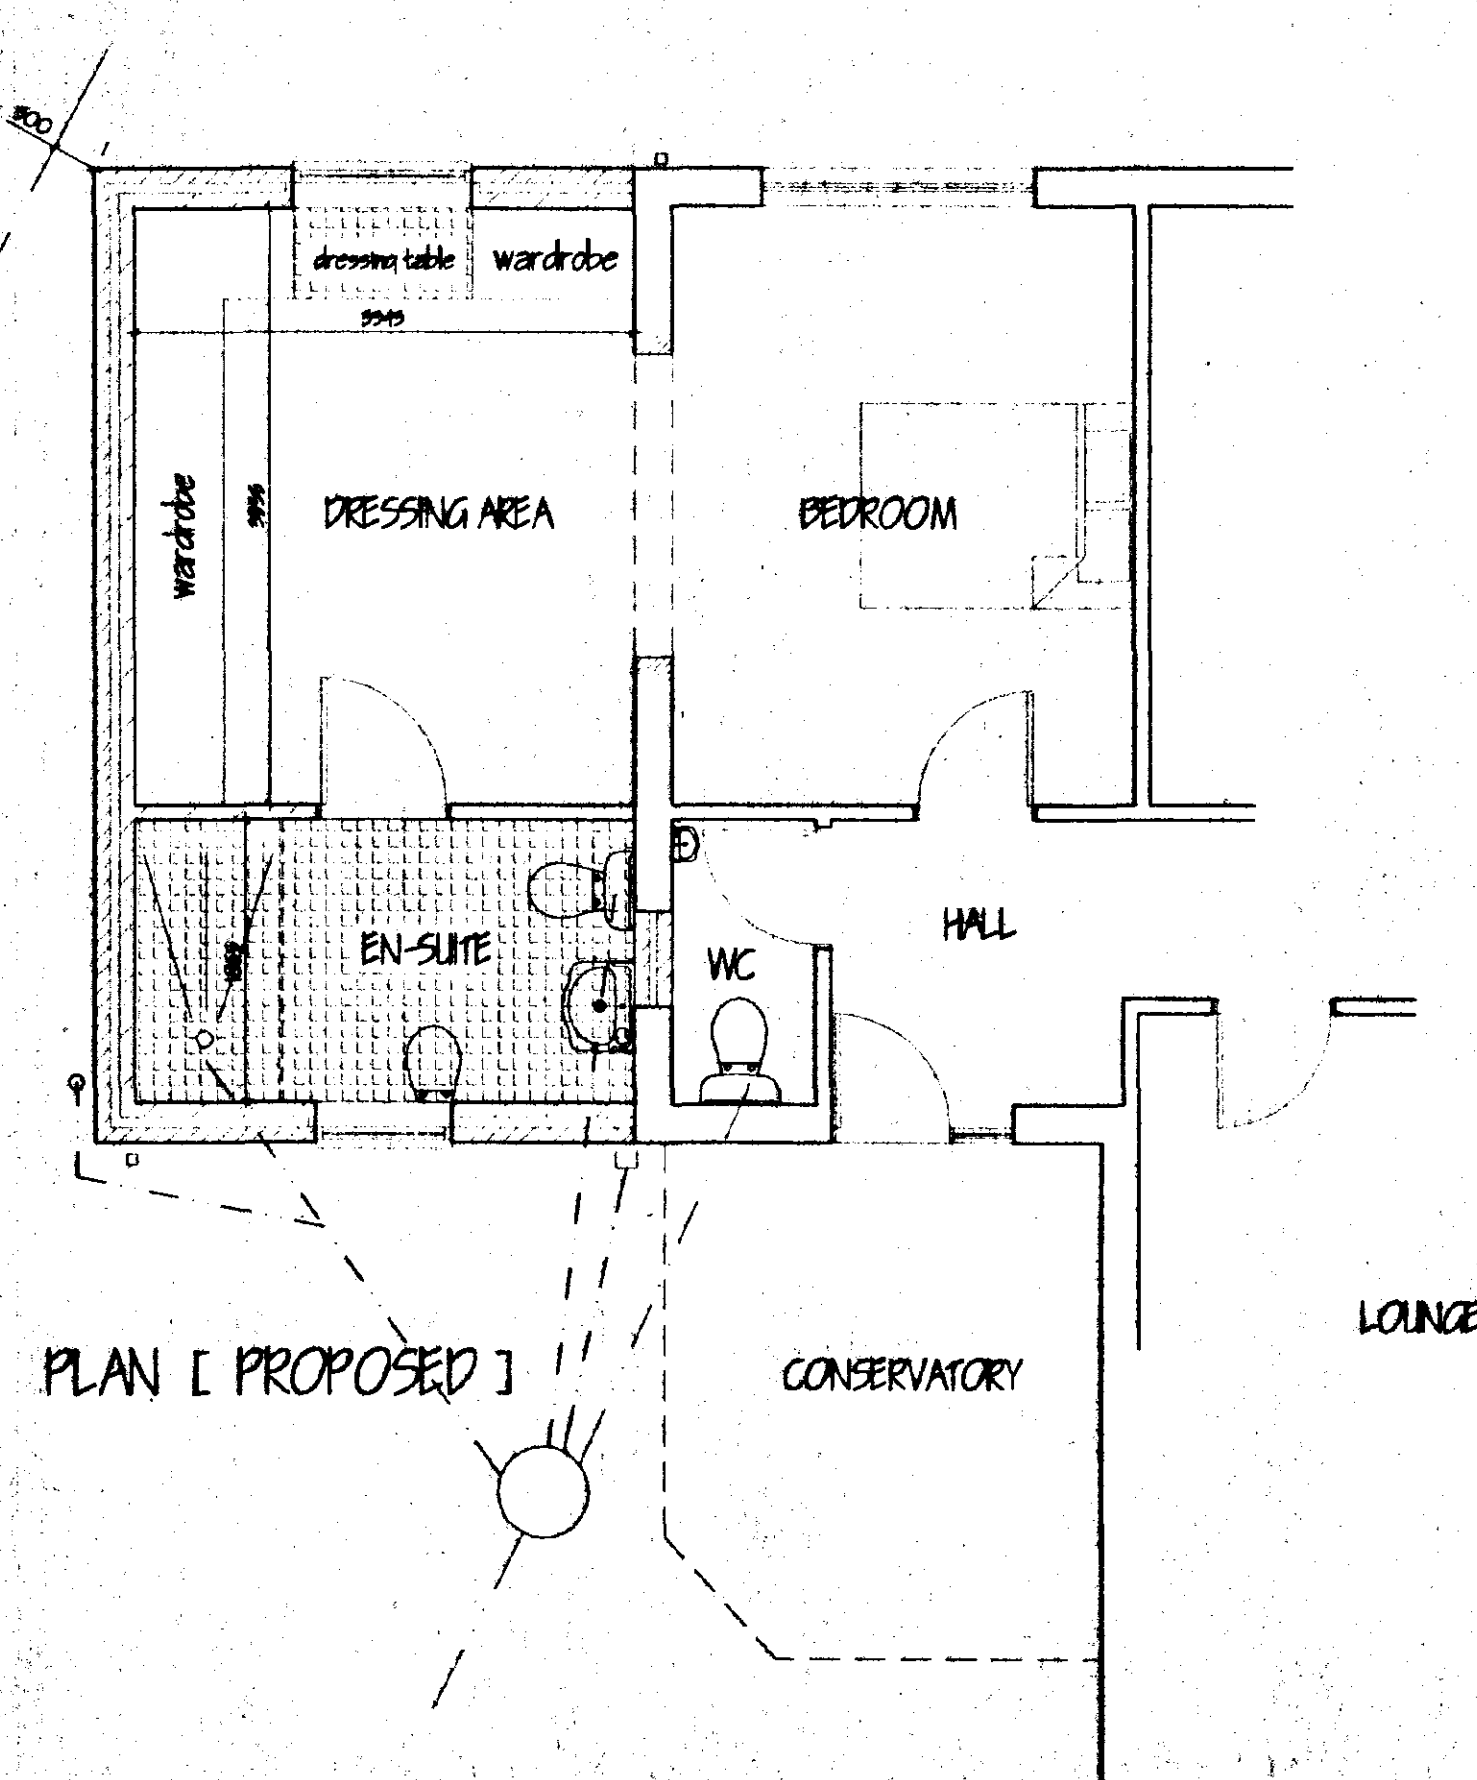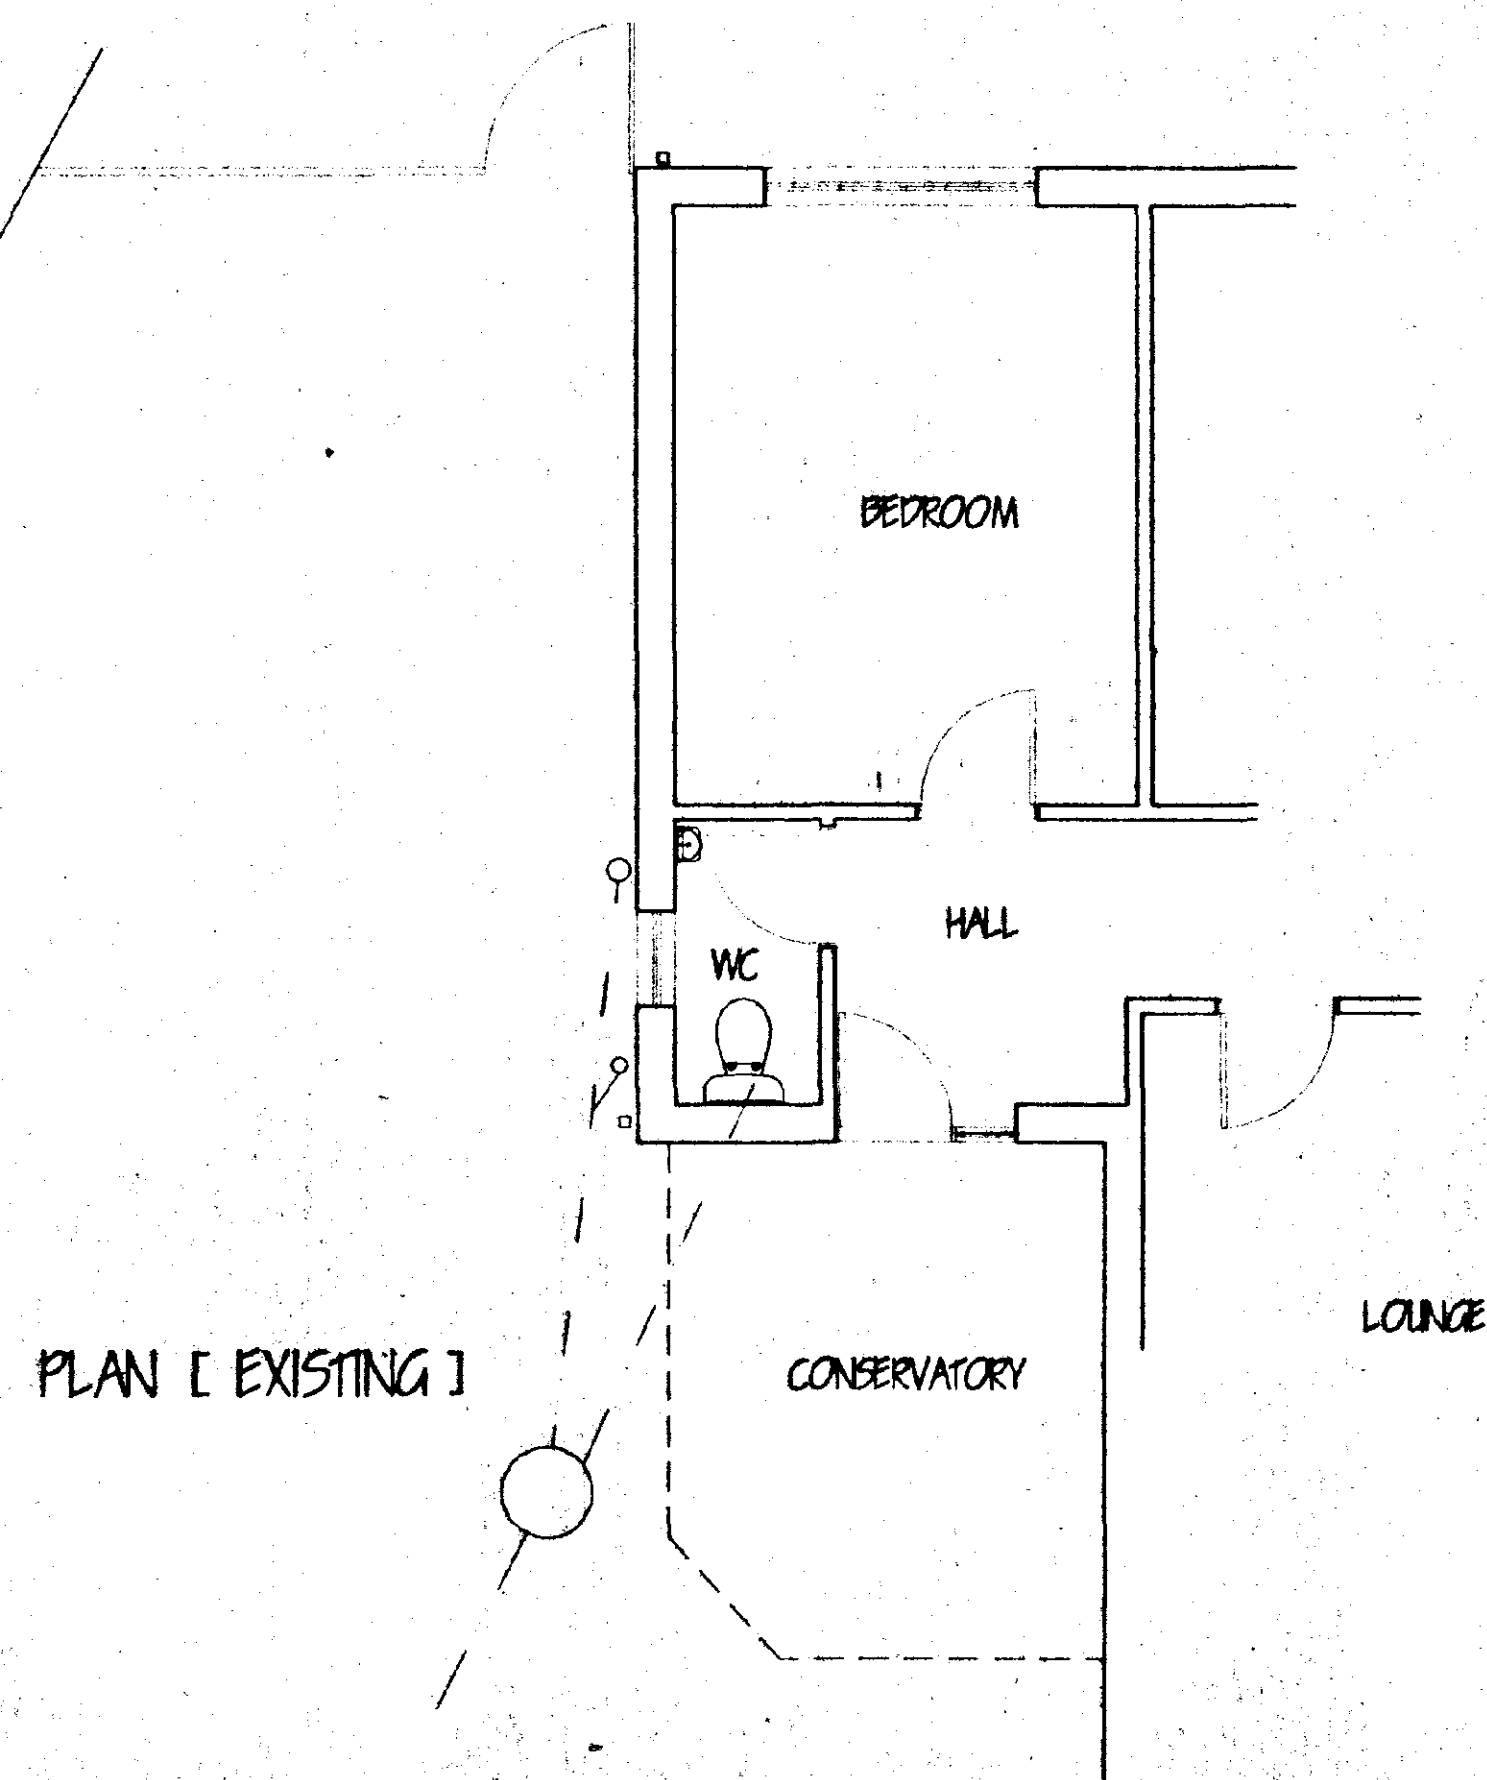


DETERMINED
PLAN

SOUTH HOLLAND DC
HOUSING & PLANNING
14 SEP 2001
Ref: 1113/01

G. R. MERCHANT I.ENG AMICE FIWO ARCHITECTURAL, STRUCTURAL AND LAND DRAINAGE CONSULTANTS Unit 4, Wrights House 12A Park Road, Holbeach, Spalding, Lincs. PE12 7EE Tel: 01408 480800 Fax: 01408 485745 E-mail: G. R. Merchant @ Merchant. PE. Co. UK	
Project: EXTENSION & ALTERATIONS KENTFIELDS WOODHOUSE LANE HOLBEACH	
Client: MR & MRS M D SEYMOUR	
Drawing: PLANS & ELEVATIONS	
Job Ref: 522/01	Drawing No: 01
Date: SEPT 2001	Drawn by: GRM
Scales: 1/50 1/100 (unless otherwise stated)	
DO NOT SCALE FROM THIS DRAWING This drawing is copyright and may not be copied, reproduced or used in any other manner without the prior written consent of the Architect. All dimensions shown on this drawing are based upon the information provided by the Client. The Architect is not responsible for the accuracy of the information provided by the Client. All materials to be used in the construction of the building shall be of a quality and standard to be approved by the Architect. The Architect is not responsible for the accuracy of the information provided by the Client. 

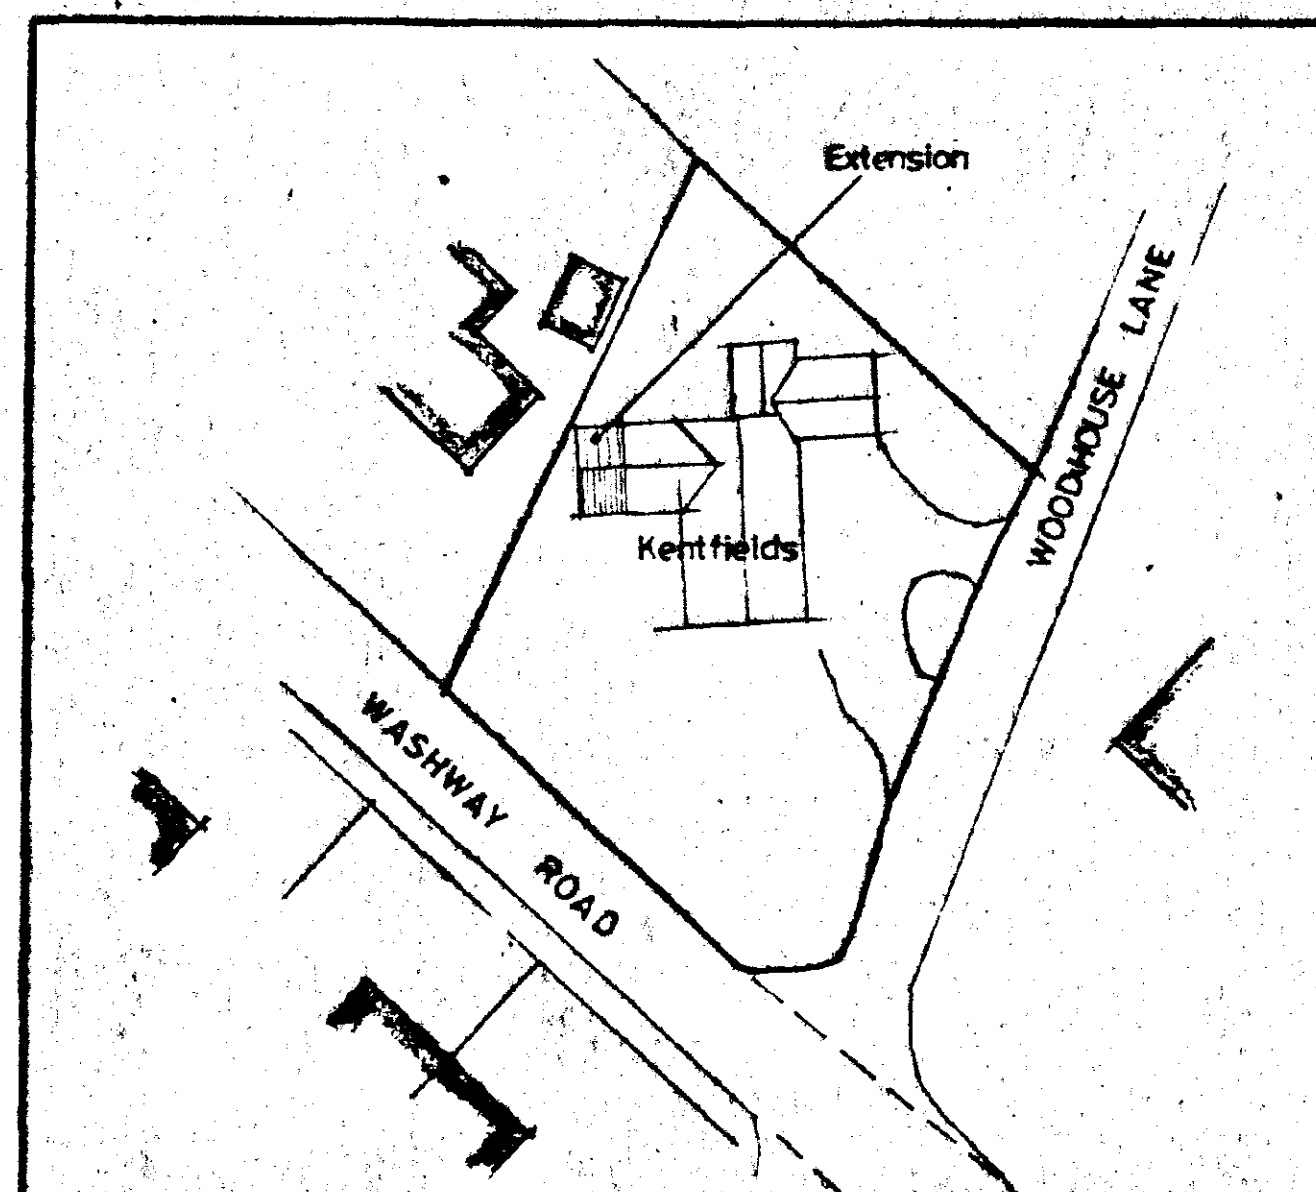

SITE PLAN
1/500

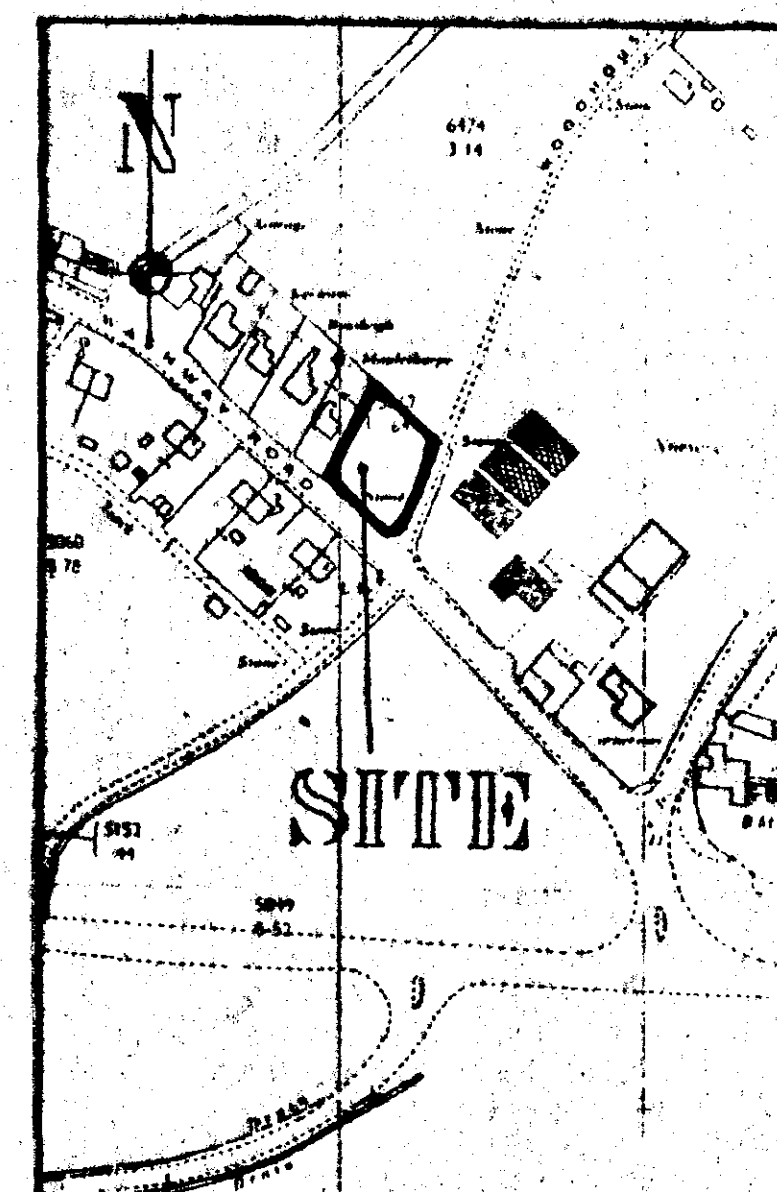

LOCATION PLAN
1/2500



**DETERMINED
PLAN**

**SOUTH HOLLAND DC
HOUSING & PLANNING**
14 SEP 2001
Ref: 1113/01

G. R. MERCHANT I.ENG AMICE FIWO ARCHITECTURAL, STRUCTURAL AND LAND DRAINAGE CONSULTANTS Unit 4, Wrights Mews 12A Park Road, Holbeach, Spalding, Lincs. PE11 8 7TE Tel: 01406 480300 Fax: 01406 425744 E-Mail: G. R. Merchant @ Merchant. PD. Co. UK	
Project EXTENSION & ALTERATIONS KENTFIELDS WOODHOUSE LANE HOLBEACH	
Client MR & MRS M D SEYMOUR	
Drawing SITE & LOCATION PLANS	
Job Ref 522/01	Drawing No 02
Date SEPT 2001	Drawn GRM
Scales 1/500 1/2500	
DO NOT SCALE FROM THIS DRAWING This drawing is copyright and may not be altered, copied, reproduced or used for any other purpose without the written consent of the Consultant. The Consultant is not responsible for any errors or omissions in this drawing. The Consultant is not responsible for any errors or omissions in any other drawings or documents prepared by the Consultant. 