




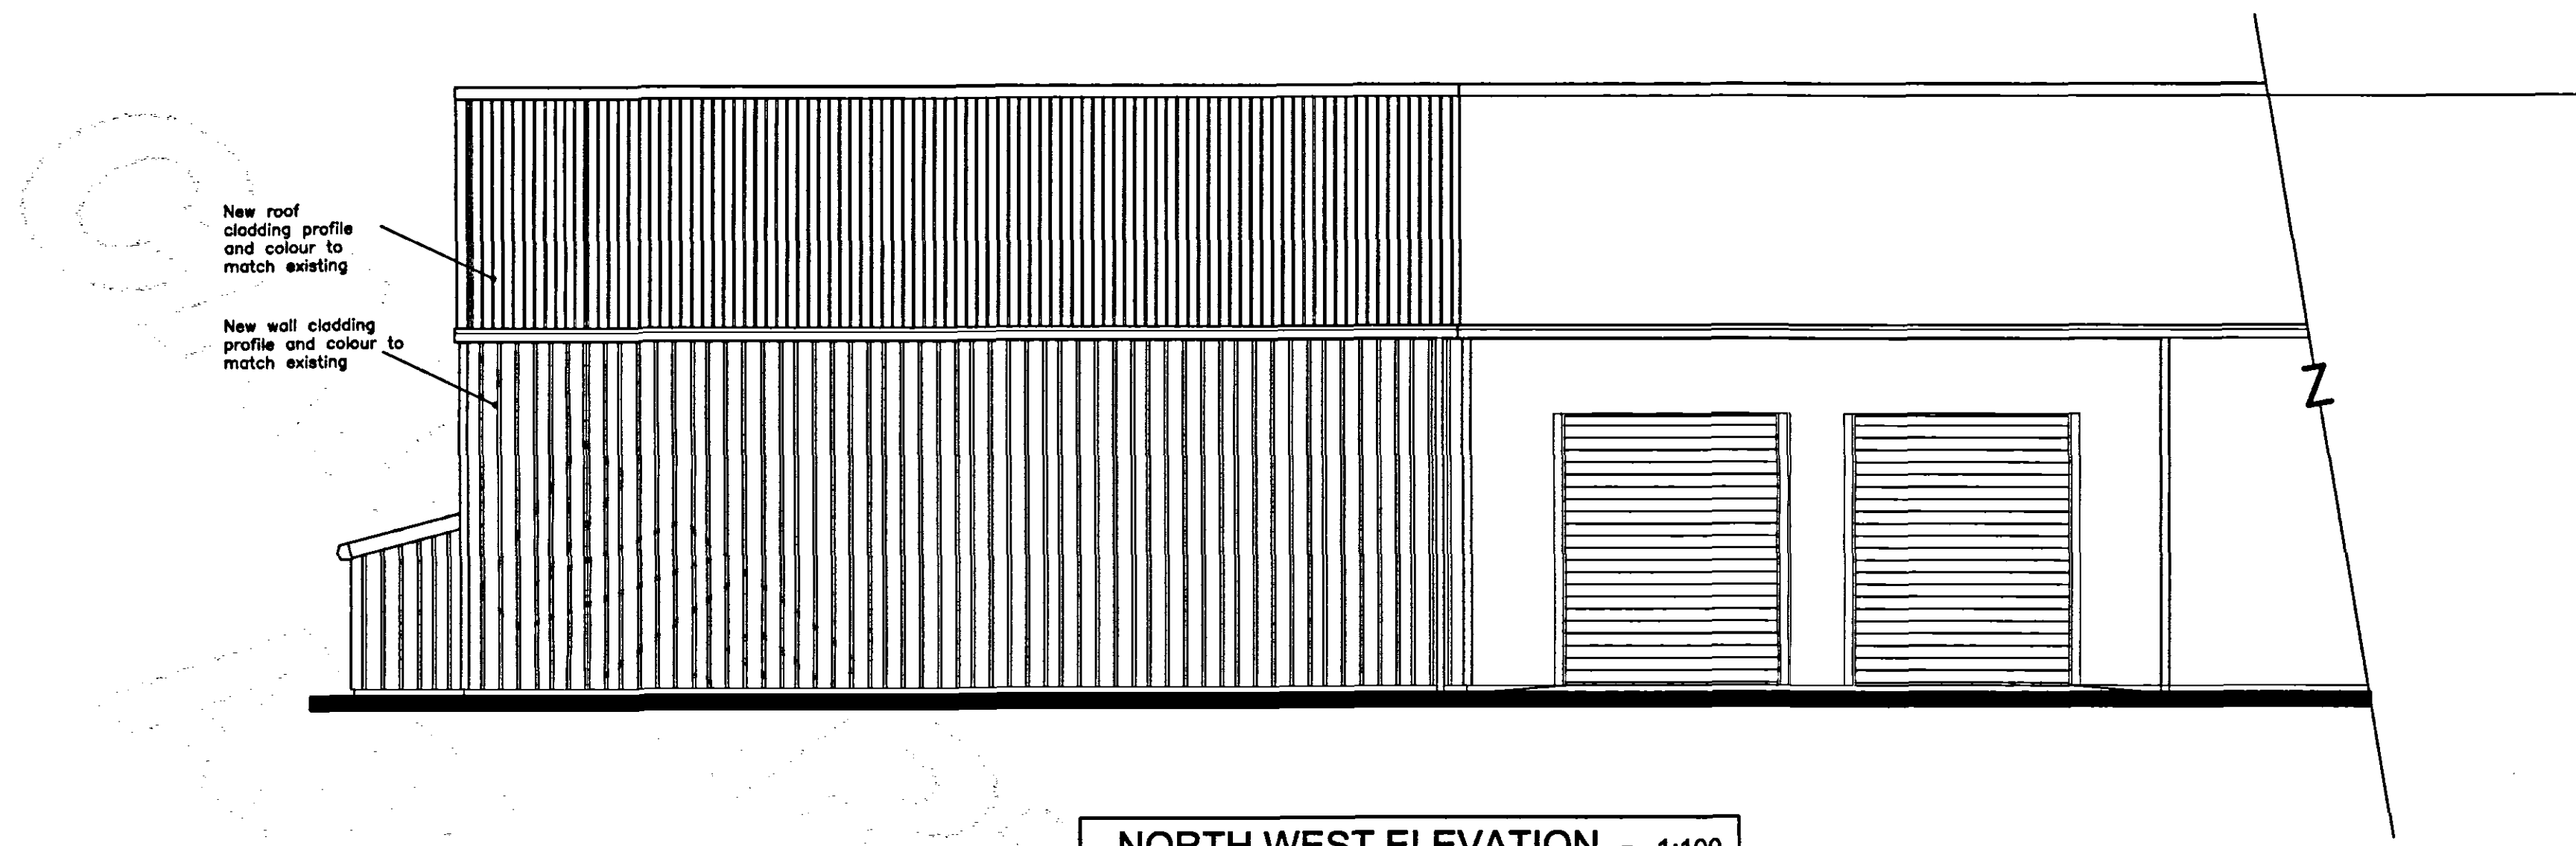

NORTH WEST ELEVATION - 1:100

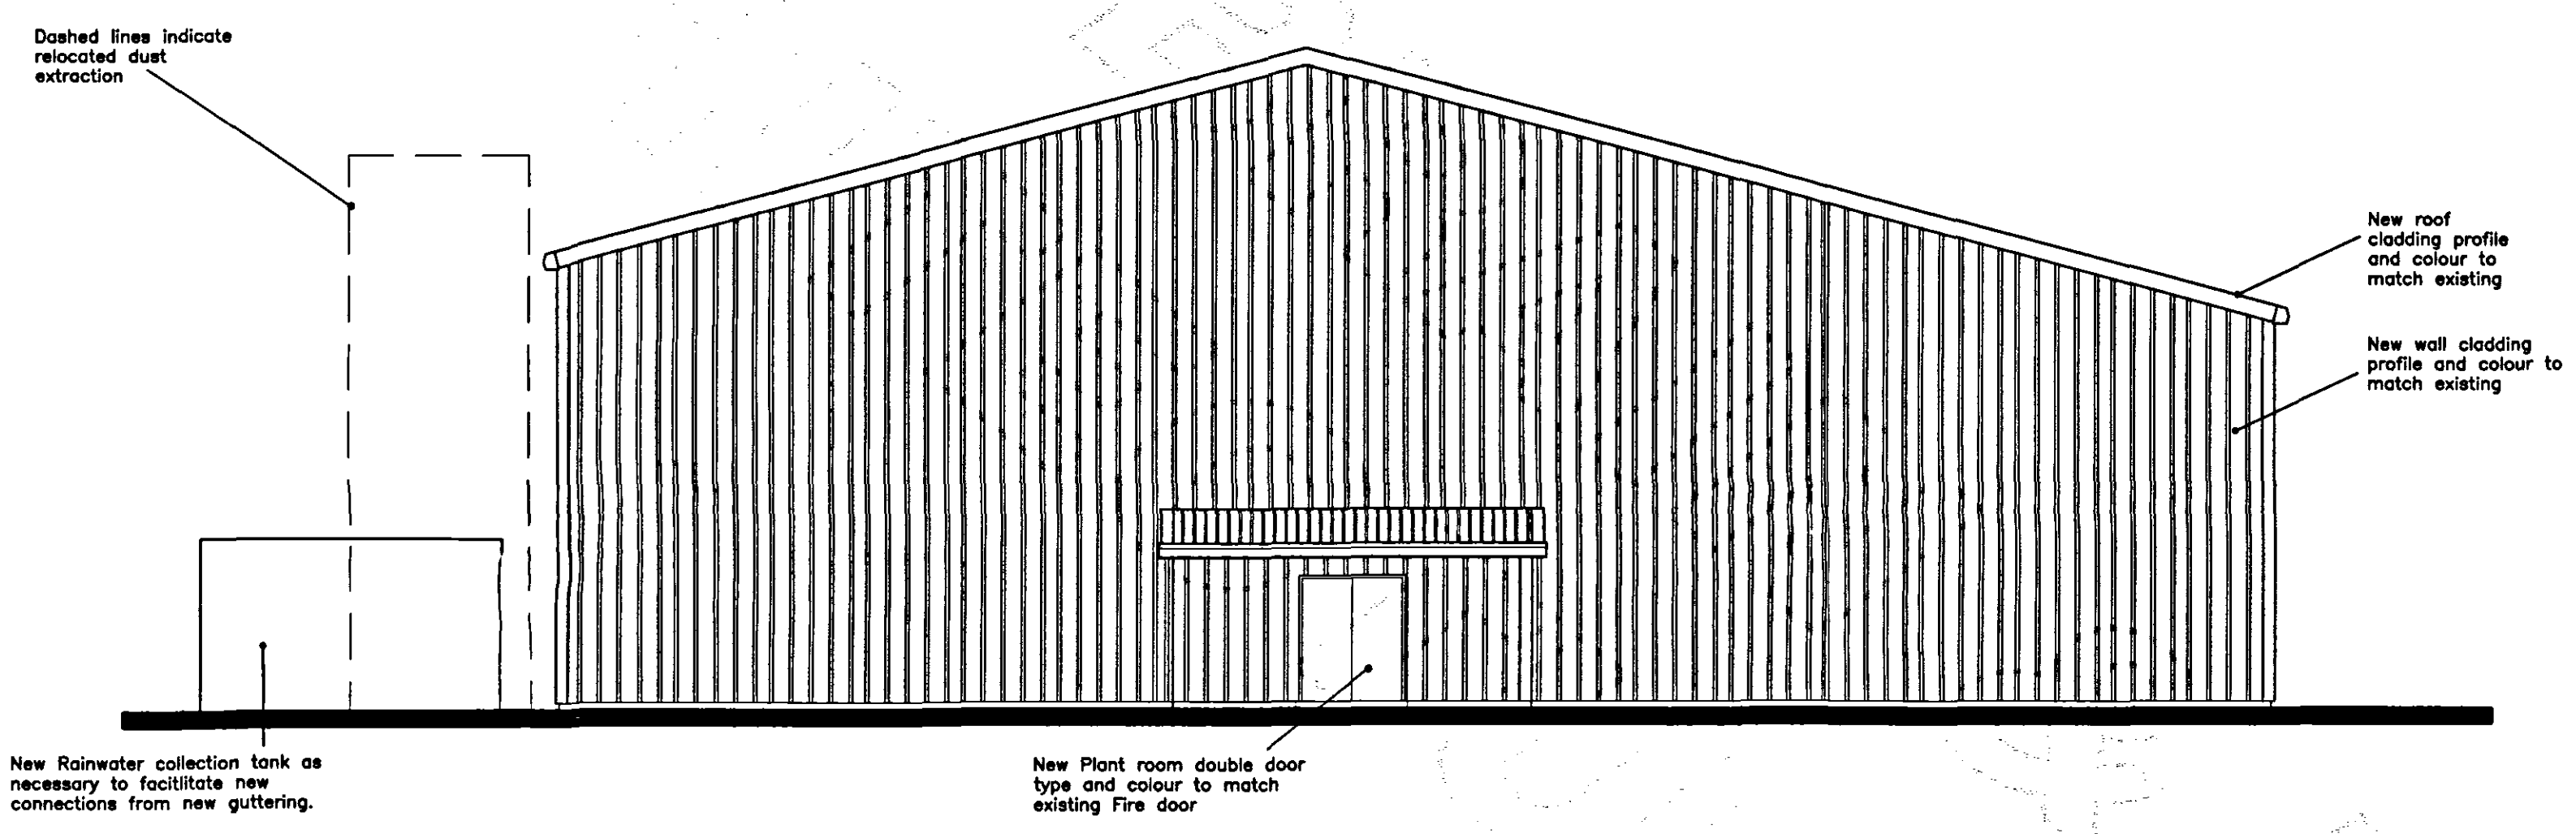

NORTH EAST ELEVATION - 1:100

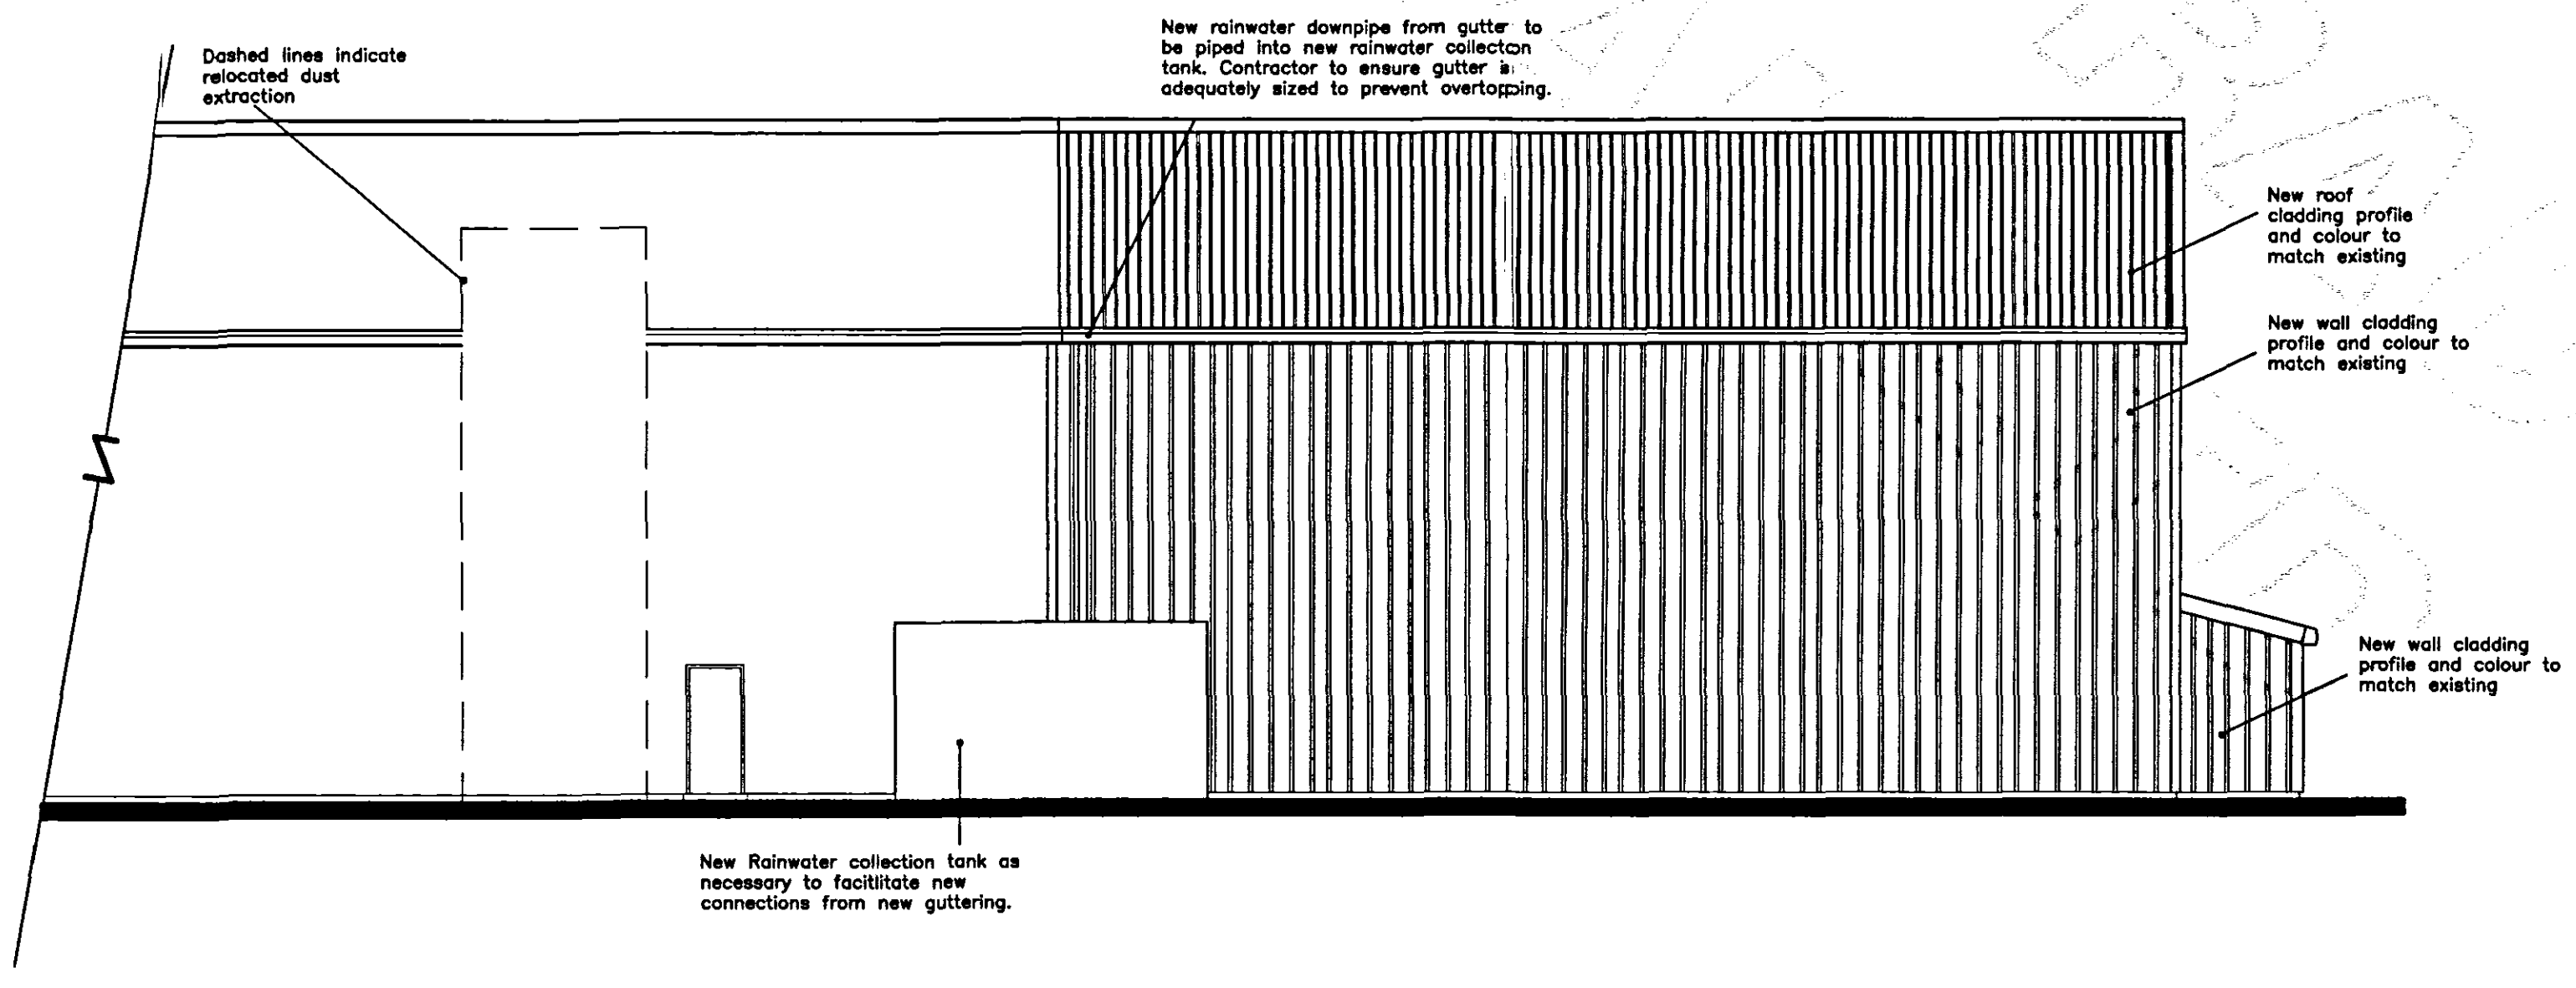

SOUTH EAST ELEVATION - 1:100

NOTES

DO NOT SCALE THIS DRAWING.
 ALL DIMENSIONS ARE IN mm UNLESS NOTED OTHERWISE.
 ALL DIMENSIONS, DETAILS, COMPONENTS AND ASSEMBLIES SHALL BE VERIFIED BY THE CONTRACTOR PRIOR TO CONSTRUCTION, MANUFACTURE OR SUPPLY.
 ALL MATERIALS, CONSTRUCTION AND DETAILS SHOWN OR IMPLIED BY THIS DRAWING MUST COMPLY WITH CURRENT BRITISH STANDARDS, CODES OF PRACTICE, PLANNING / BUILDING REGULATIONS, H & SE LEGISLATION AND CLIENTS PARTICULAR SPECIFICATIONS.
 CONFLICTING INFORMATION SHOWN OR IMPLIED SHALL BE REFERRED TO CALVERT BRAIN & FRAULO ARCHITECTURAL LTD.
 THIS DRAWING AND THE WORKS DEPICTED ARE THE COPYRIGHT OF CALVERT BRAIN & FRAULO ARCHITECTURAL LTD. AND MAY NOT BE REPRODUCED WITHOUT WRITTEN PERMISSION.
 THIS DRAWING MUST BE READ IN CONJUNCTION WITH ALL ENGINEERS, ARCHITECTS AND SPECIALISTS DRAWINGS AND SPECIFICATIONS.

A	ISSUED FOR PLANNING PURPOSES	RWB	PG	SAG	24/10/08
-	FIRST ISSUE	JLH	JLH	SAG	01/10/08
REV.	DESCRIPTION	APPL.	CHKD.	DRAWN	DATE

SCALES
 1:100 @ A1 (1:200 @ A3)

CLIENT
O.A. TAYLOR & SONS LTD.
 WASHWAY HOUSE FARM
 WASHWAY ROAD
 HOLBEACH

PROJECT
3 BAY EXTENSION TO 'K SHED'

DRAWING TITLE
ELEVATIONS - AS PROPOSED

☒ PRELIMINARY	☐ TENDER ISSUE
☐ WORKING DRAWING	☐ AS BUILT

**CALVERT
 BRAIN &
 FRAULO**
 ARCHITECTURAL LTD
 3 PORTLAND STREET, KING'S LYNN, NORFOLK, PE30 1PB
 TEL 01553 766220 FAX 01553 766033 WWW.C-B-F-A.CO.UK

DRAWING NO.
080191 / 03

REV.
A