


South Elevation

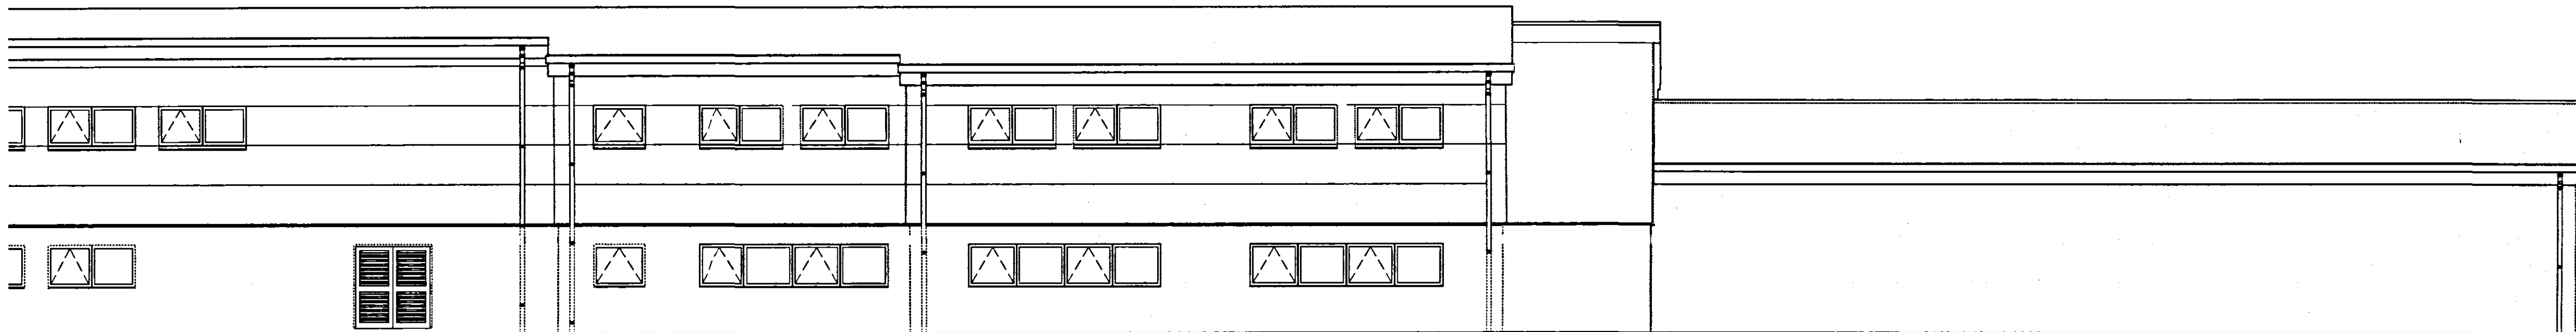

North Elevation

29 OCT 2013
1116108

Profiled metal roofing system with coloured pressed metal large trapezoidal drip eaves.
Coloured pressed metal box gutter to receive all roof water runoff as shown for and including 100 mm dia. downspout pipe.
Facing brick finish to external wall. Blue facing brick soldier course band to base of the heads of doors and windows all around the building.

**DETERMINED
PLAN**

copyright reserved ©

DO ARCHITECTURAL SERVICES LTD
ARCHITECTURAL AND PLANNING SERVICES
THE BAR, PARTNEY MILL, SPILSBY, LINCOLNSHIRE PE23 4PE
TEL NO. 05501 500536; FAX NO. 01790 752865
E-mail - dcarchitectural@btconnect.com



Client Langwith Builders Ltd on Behalf of the Governors
Project Vocational Block - Phase 2

Drawing Title Proposed Workshops Elevations
Scale 1:100
Date July 07
Drawing number dc:66:G:02
Drawn DB
Checked
Revision

Revisions