



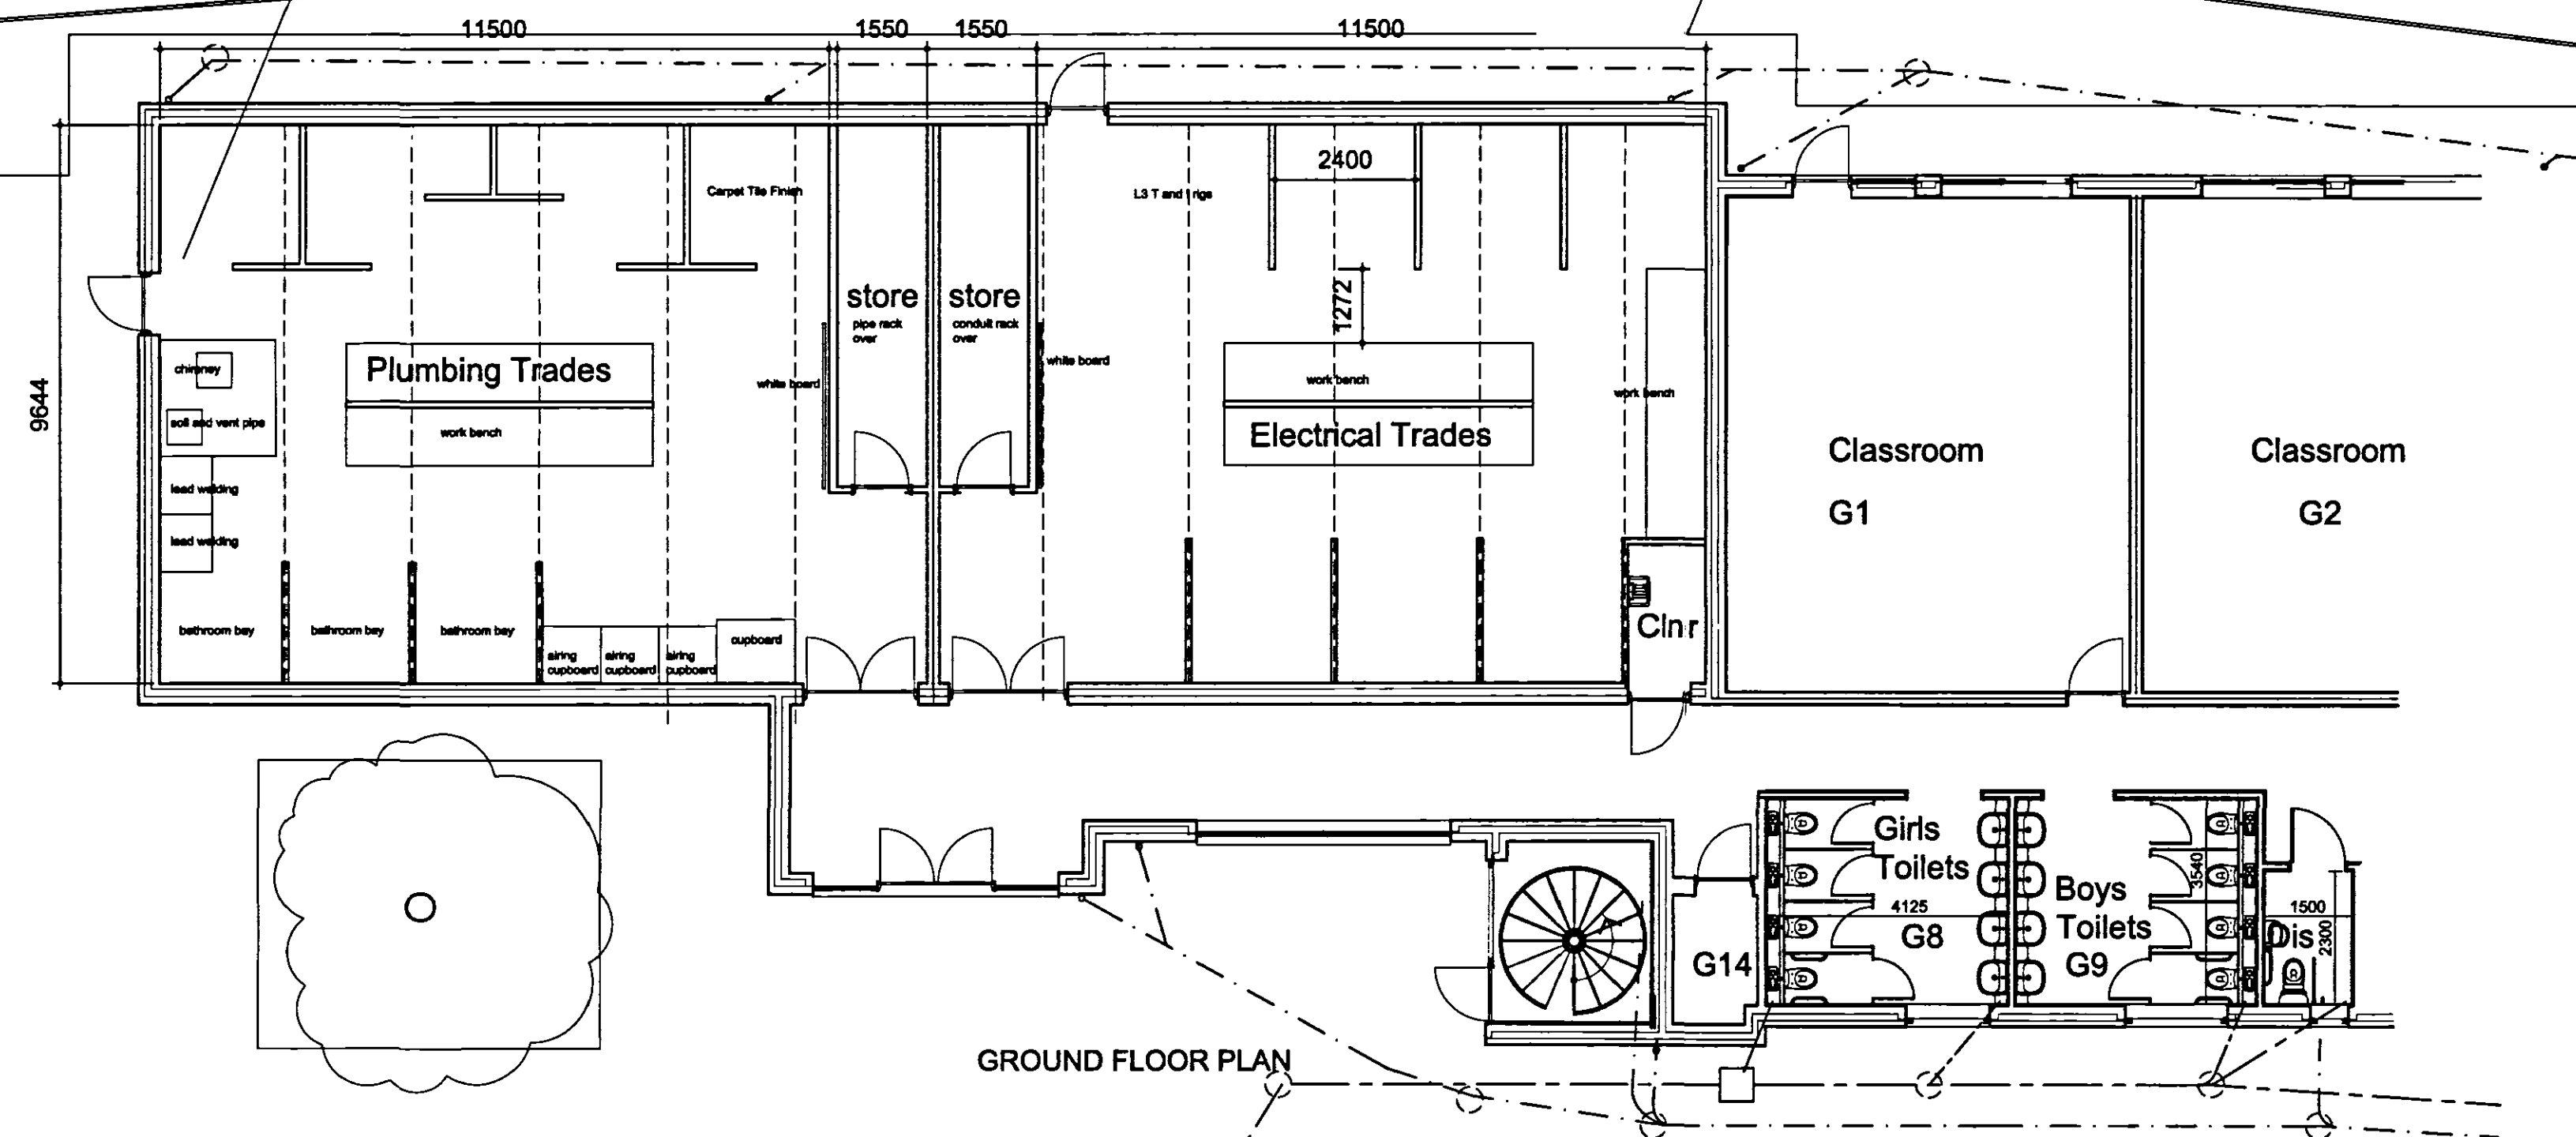

GROUND FLOOR PLAN

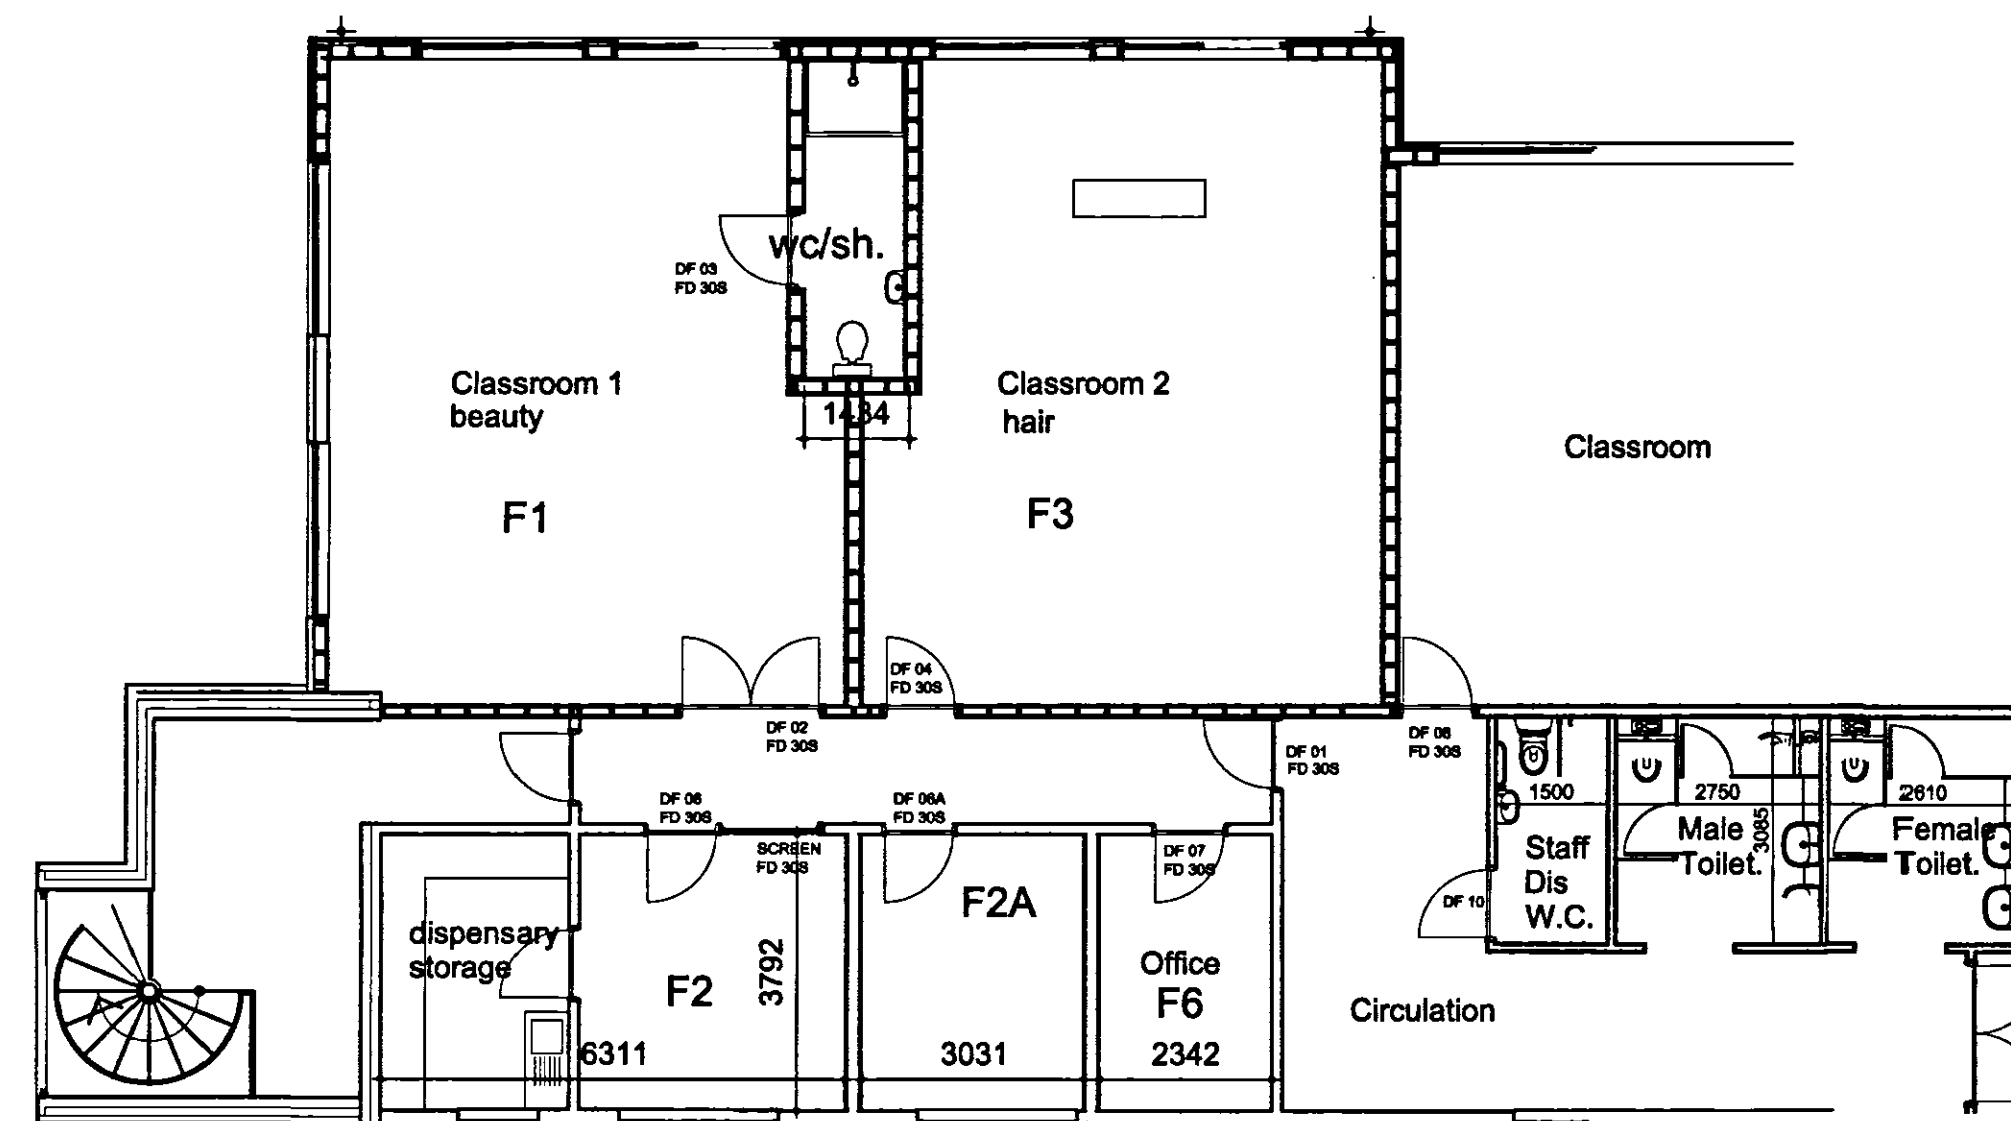

FIRST FLOOR PLAN

**DETERMINED
PLAN**

PLANNING & DEVELOPMENT
29 OCT 2007
Ref. 1116/08

copyright reserved ©

DO ARCHITECTURAL SERVICES LTD
ARCHITECTURAL AND PLANNING SERVICES
THE BAR, PARTNEY MILL, SPILSBY, LINCOLNSHIRE PE23 4PE
TEL NO. 05601 500536; FAX NO. 01700 752865
E-mail - doarchitectural@btconnect.com

Client Langwith Builders Ltd on Behalf of the Governors
Project Vocational Block - Phase 2

Drawing Title Proposed Workshops Plans
Scale 1:100
Date July 07
Drawn DB
Checked
Drawing number dc:66:G:01
Revision

Revisions