
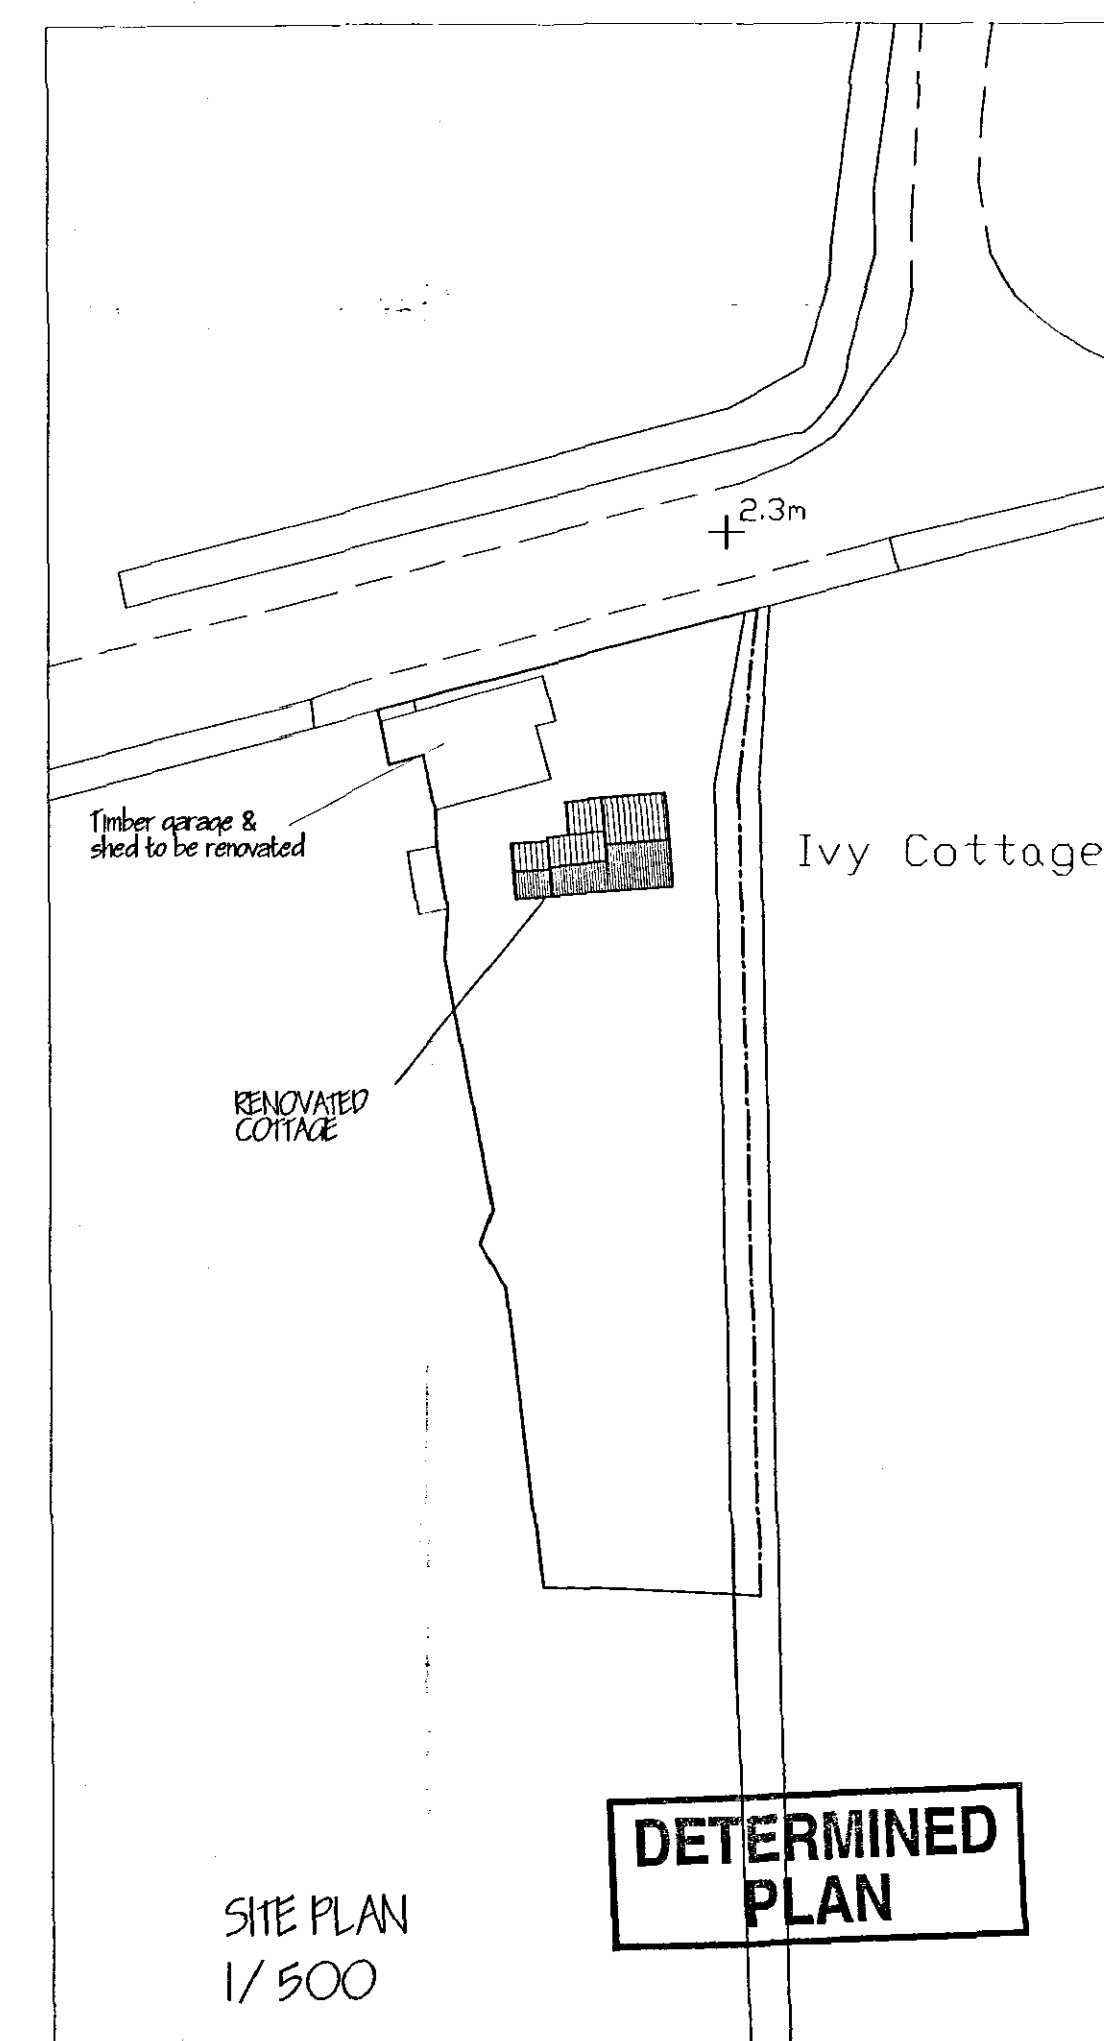
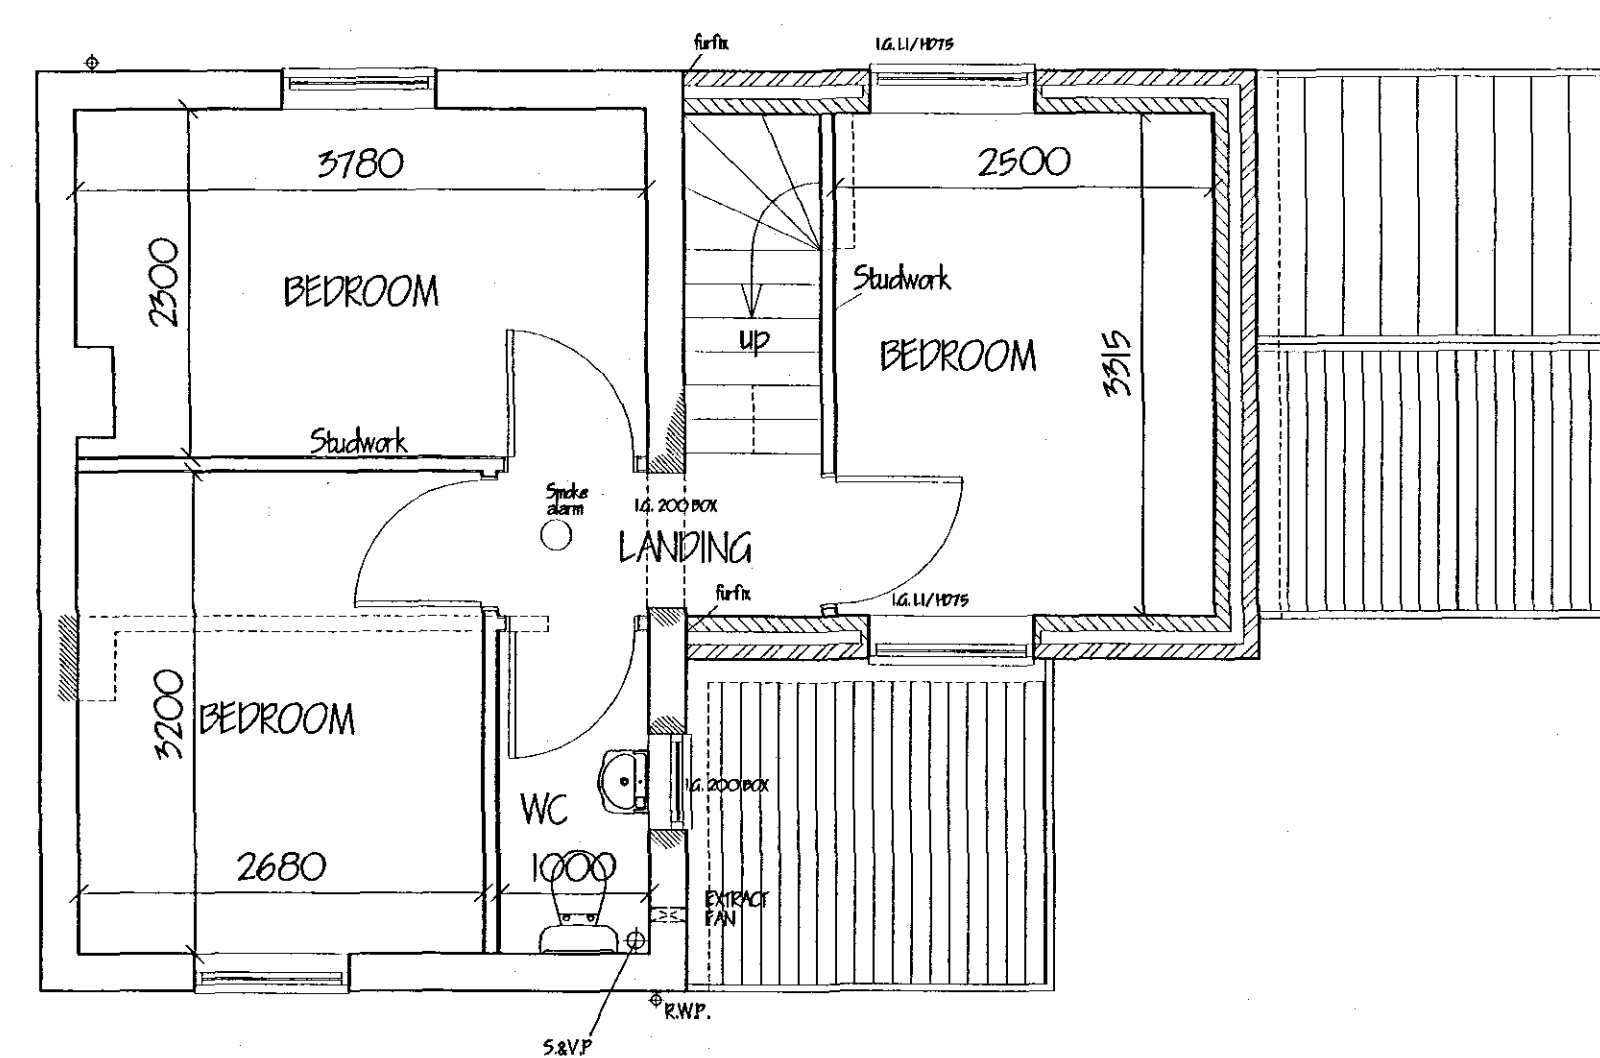
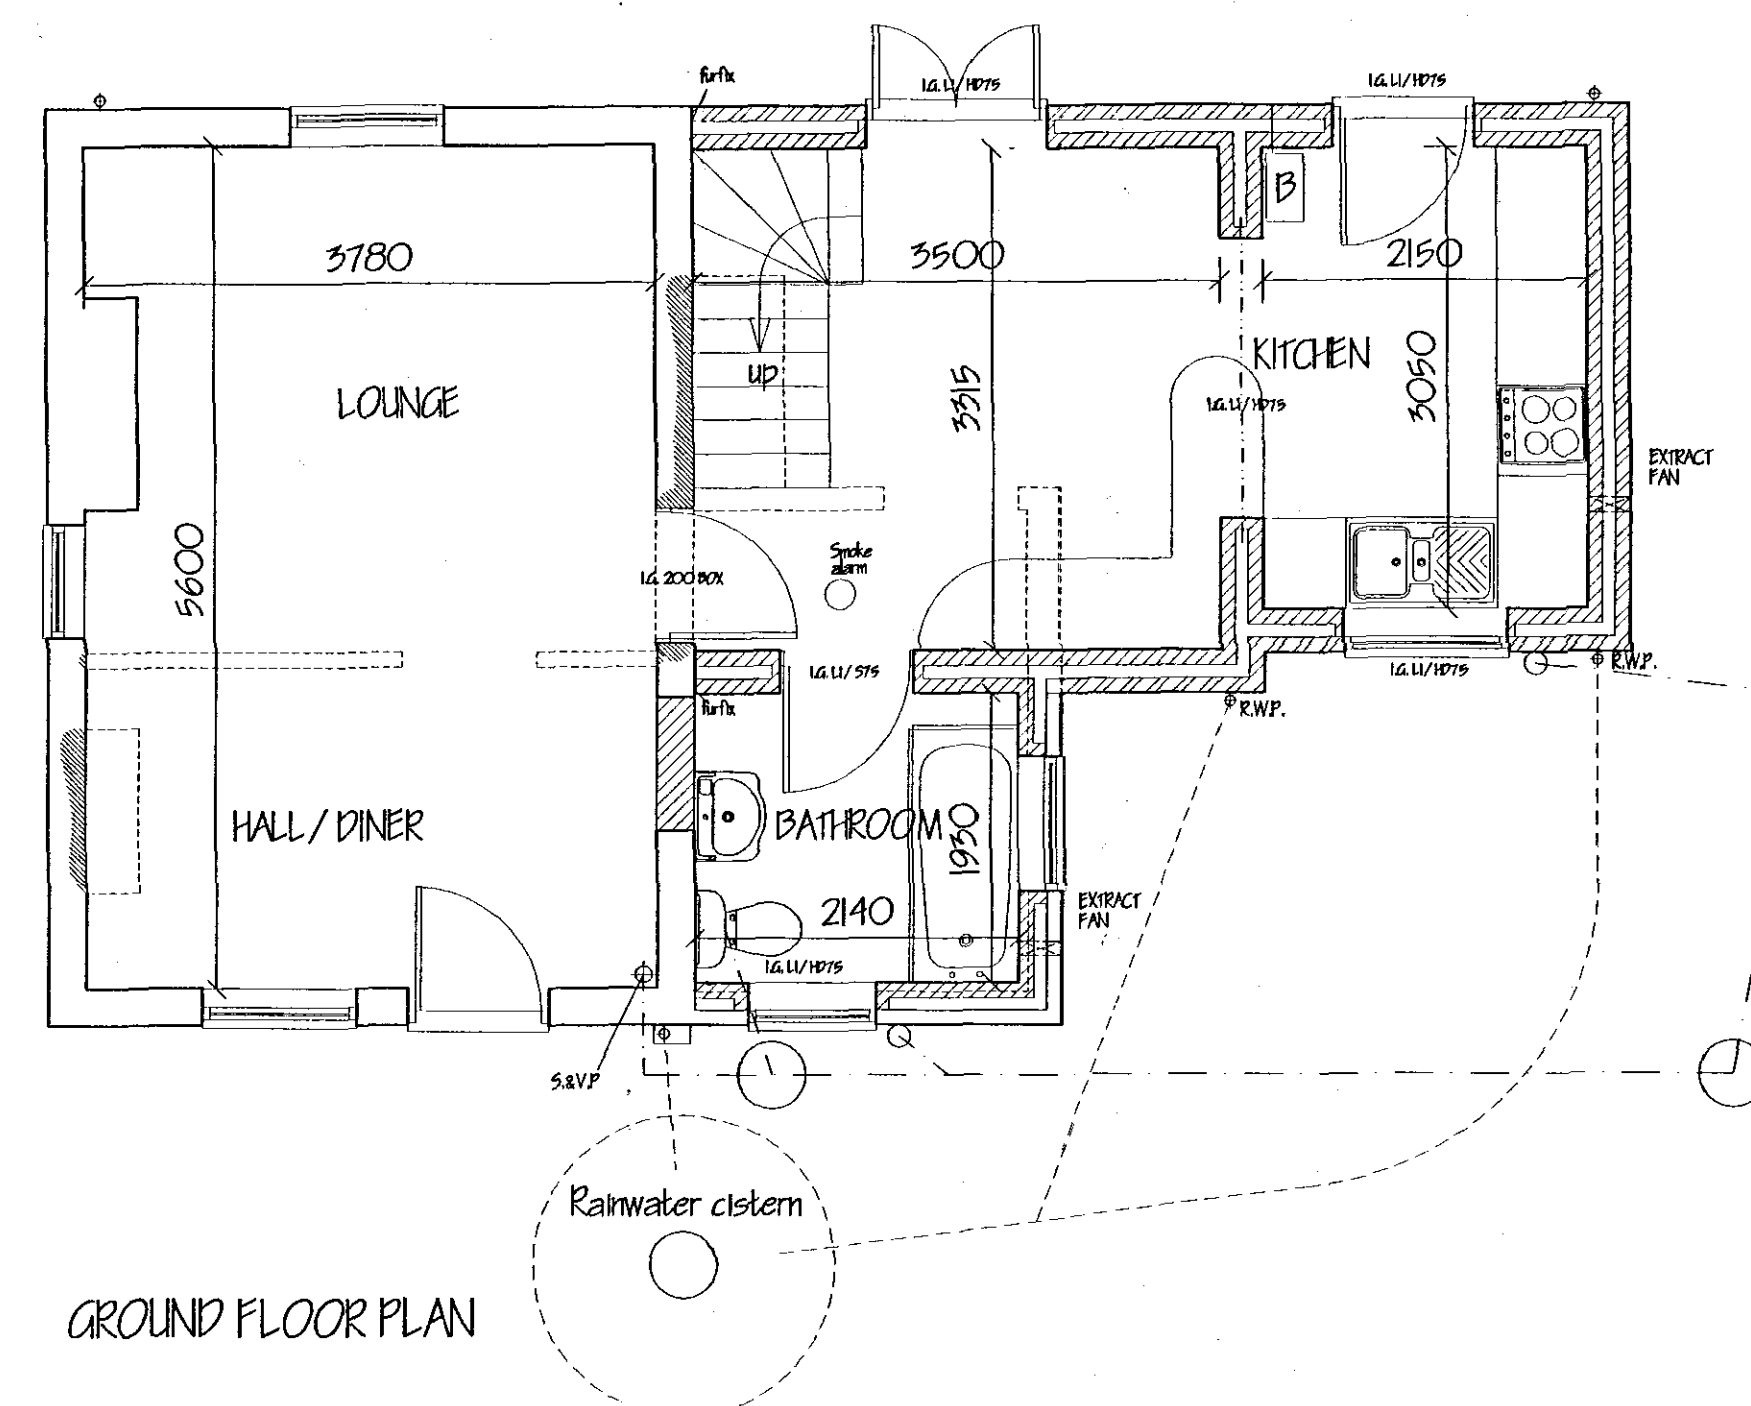
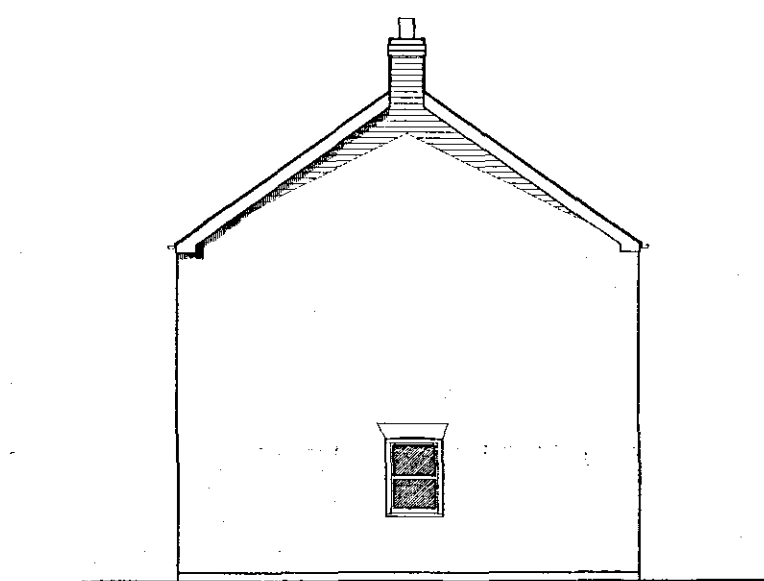
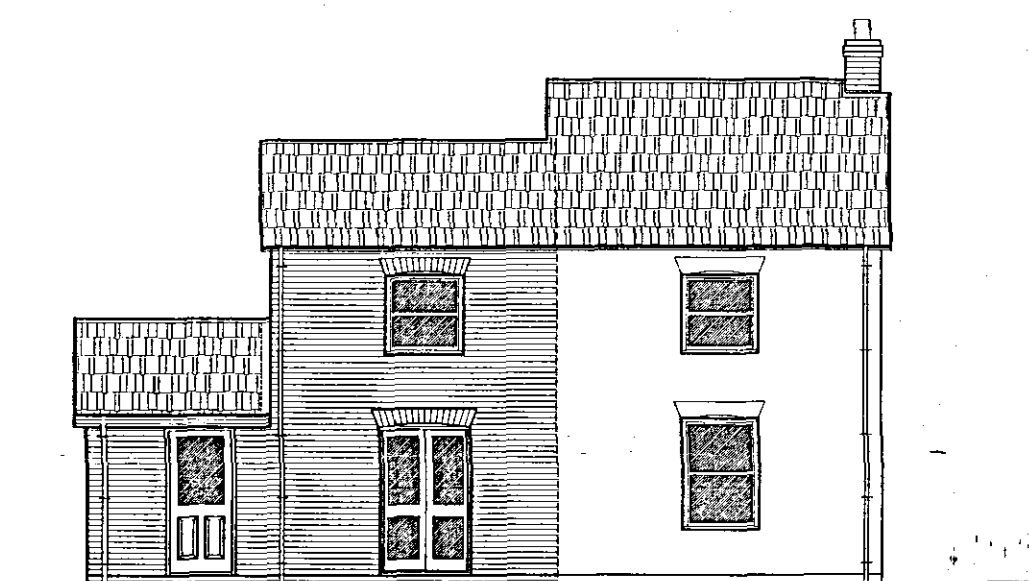
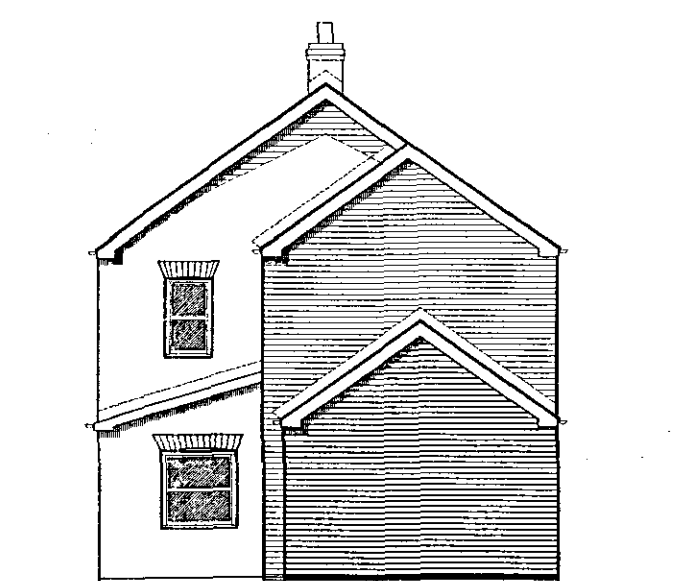
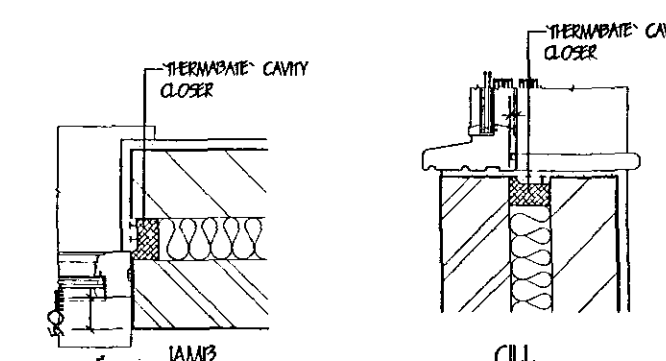
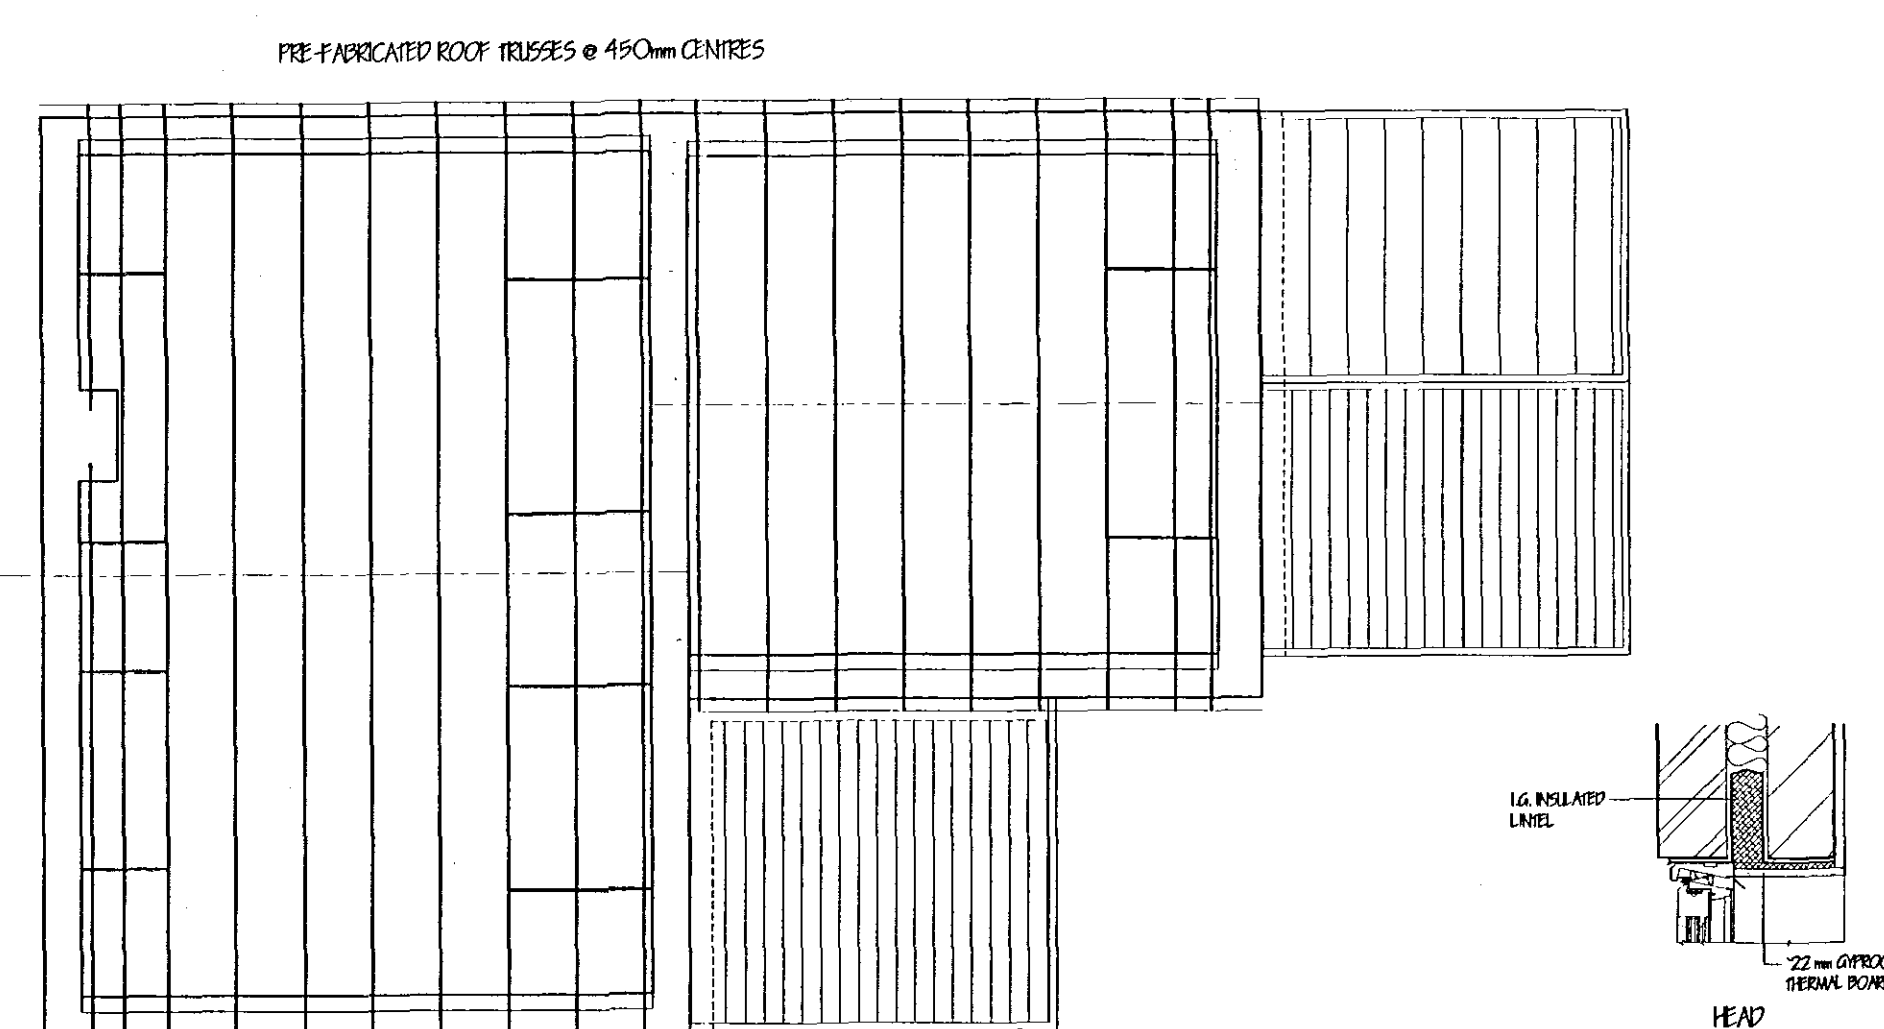
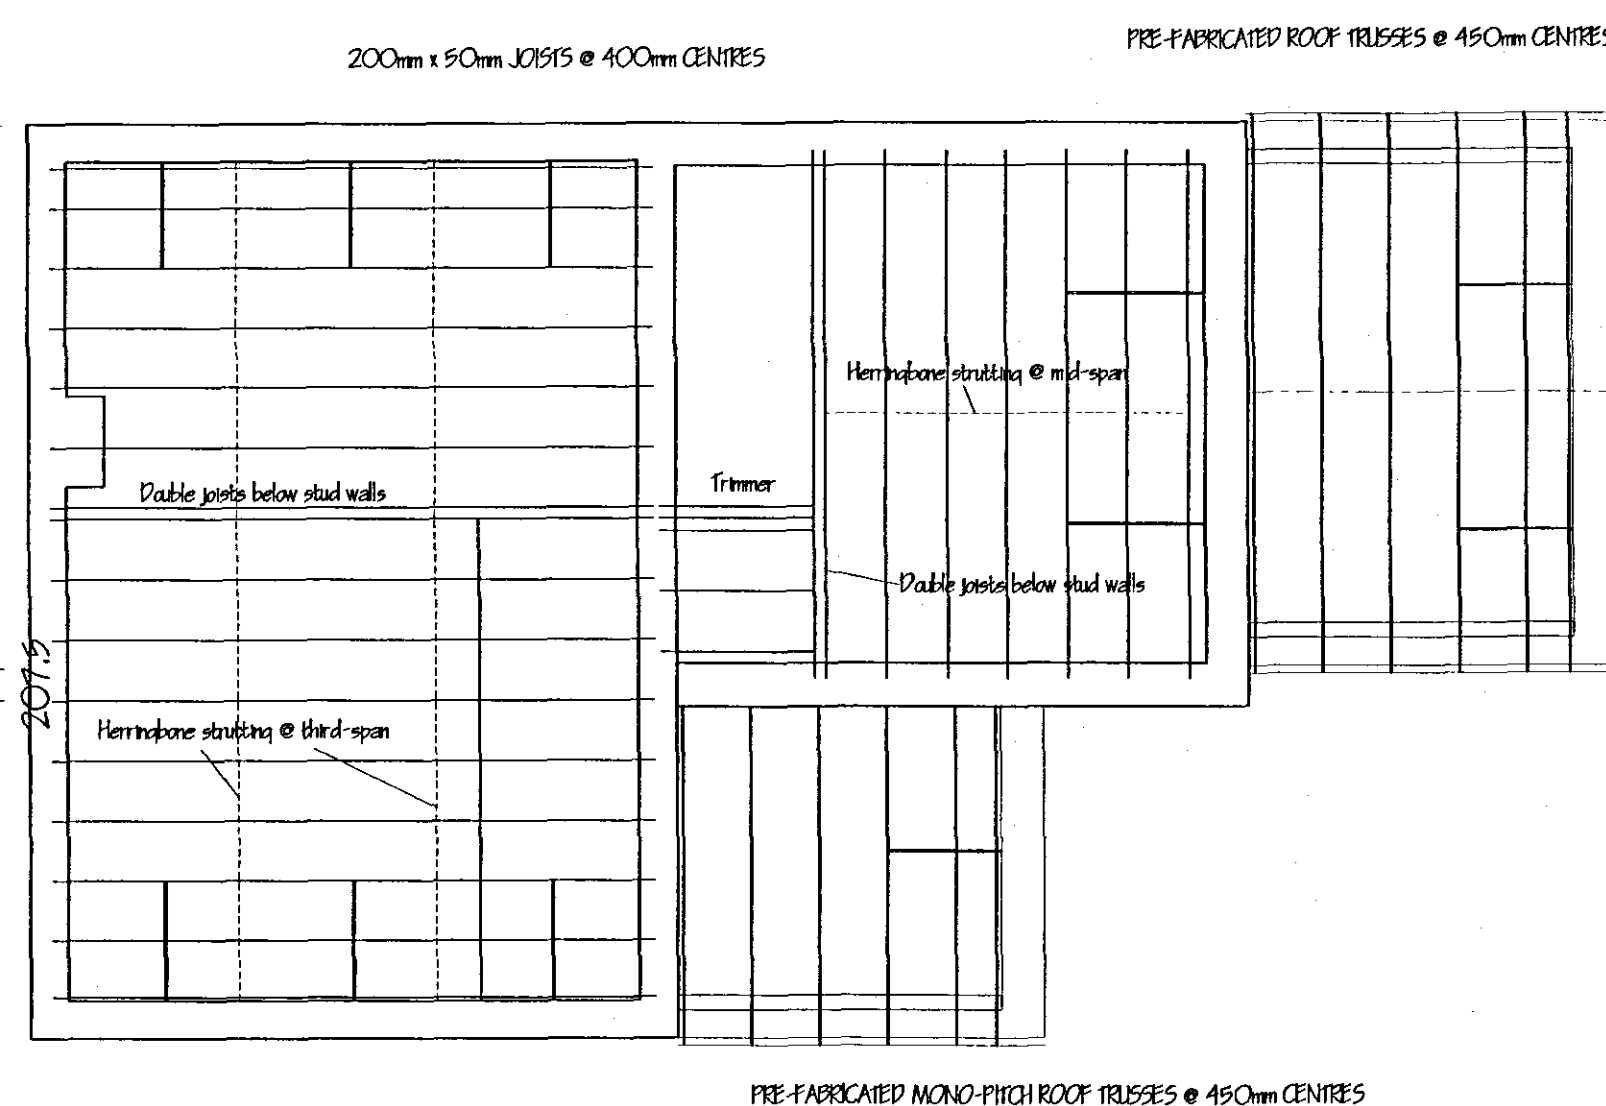


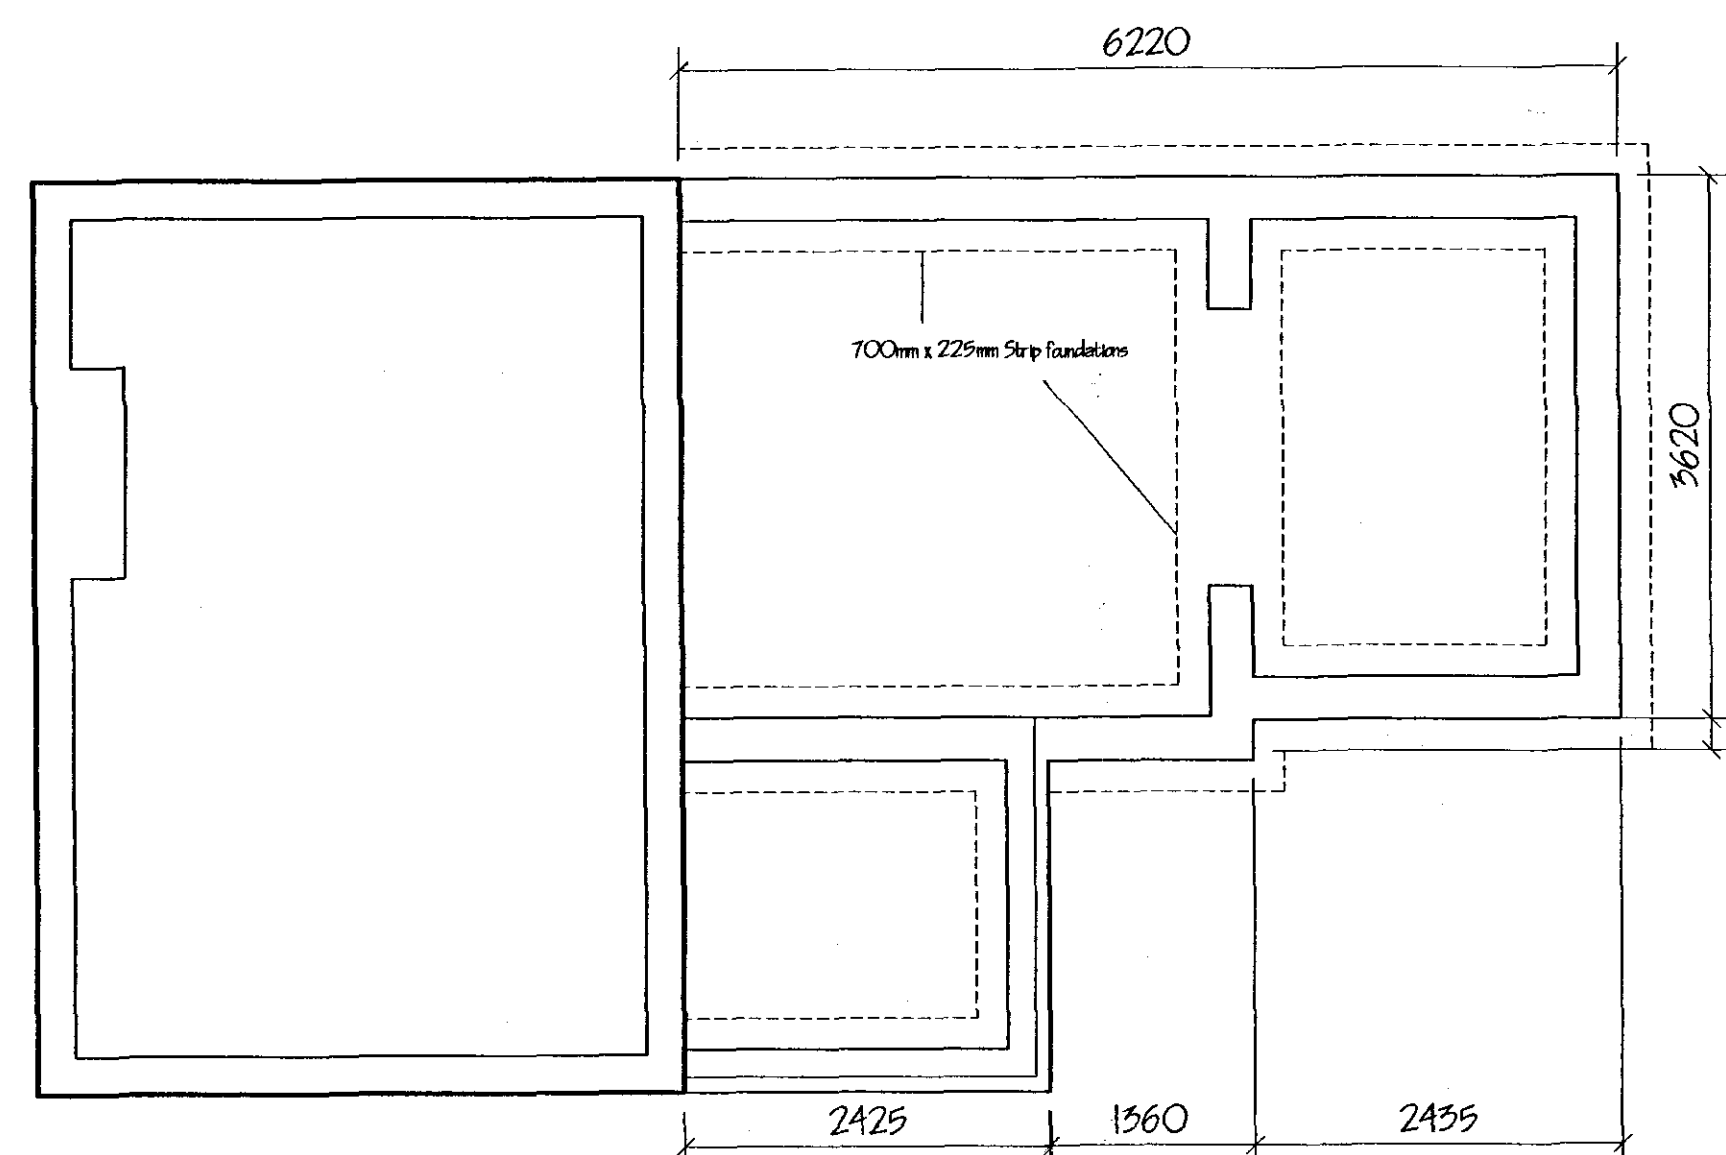

A	BUILDING REGULATIONS APPLICATION.	AUGUST '0
---	-----------------------------------	-----------

ref: revision date

G. R. MERCHANT LTD.

I.ENG AMICE FIWO

**ARCHITECTURAL, STRUCTURAL
AND LAND DRAINAGE
CONSULTANTS**

**4 Wrights Mews
12A Park Road, Holbeach,
Spalding, Lincs. PE12 7KE**

**Tel 01406 580800
Fax 01406 428744**

E-Mail: gr.merchant@btconnect.com

Project

RENOVATION & EXTENSION,
IVY COTTAGE,
JEKILS BANK,
HOLBEACH ST. JOHNS.

Client
MR. & MRS. B. LOVELL.

Drawing

FLOOR PLANS & ELEVATIONS - PROPOSE
SITE PLAN - PROPOSED.

Job Ref.	Drawing No.
1582-07	03A

Date	Drawn
MAY '07.	GRM.

Scales
1/50, 1/100, (unless otherwise stated)

[illegible]

SHDC
PLANNING & DEVELOPMENT
15 AUG 2007
Ref. 1132107