


LANDSCAPING & BOUNDARY TREATMENT SCHEME

- A - SILVER BIRCH (BETULA PENDULA) FEATHERED
- B - WHITEBARK (SORBUS ARIA) FEATHERED
- C - HAWTHORN (CRATAEGUS LAEVIGATA) FEATHERED
- D - PROPOSED 1.8 METRE HIGH CLOSE BOARDED FENCING
- E - 1.8 METRE HIGH BRICK WALL
- F - EXISTING 1.8 METRE CLOSE BOARDED FENCING


All planting to be in accordance with BS 4428:1999 and amendments No. 1 (1991)

All trees to be planted with minimum 0.6m plastic mulch mat and to be staked, tied and tubed.

1/3 to 1/2 bag of peat free and shrub planting compost to be incorporated into backfill for each tree hole.

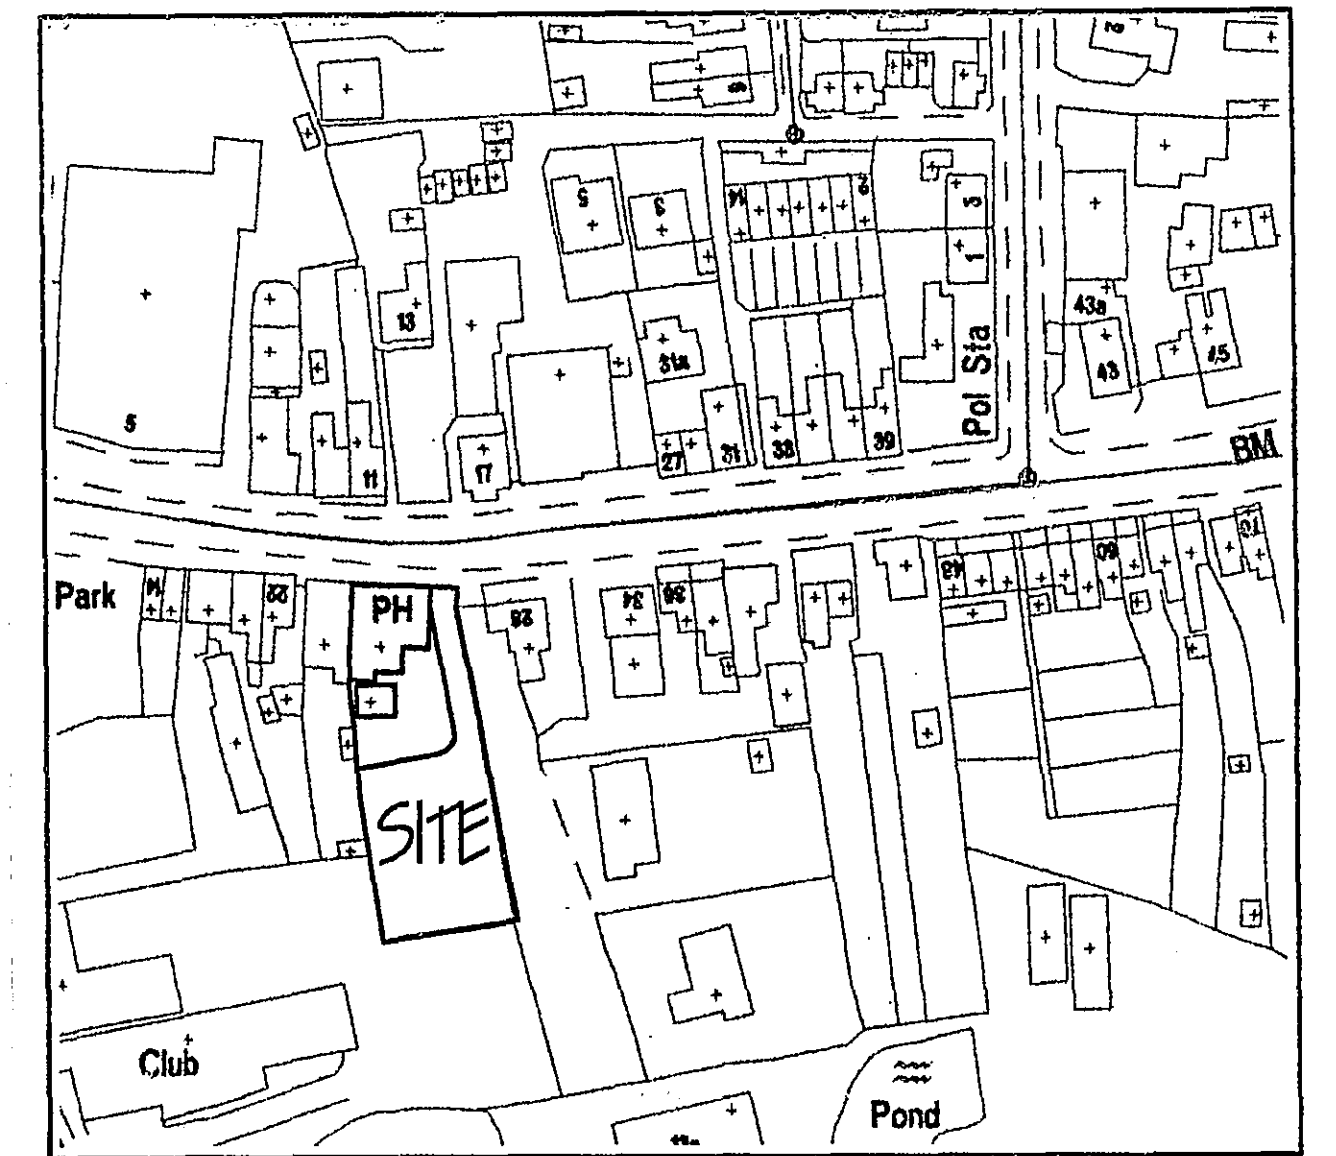

LOCATION PLAN 1/250

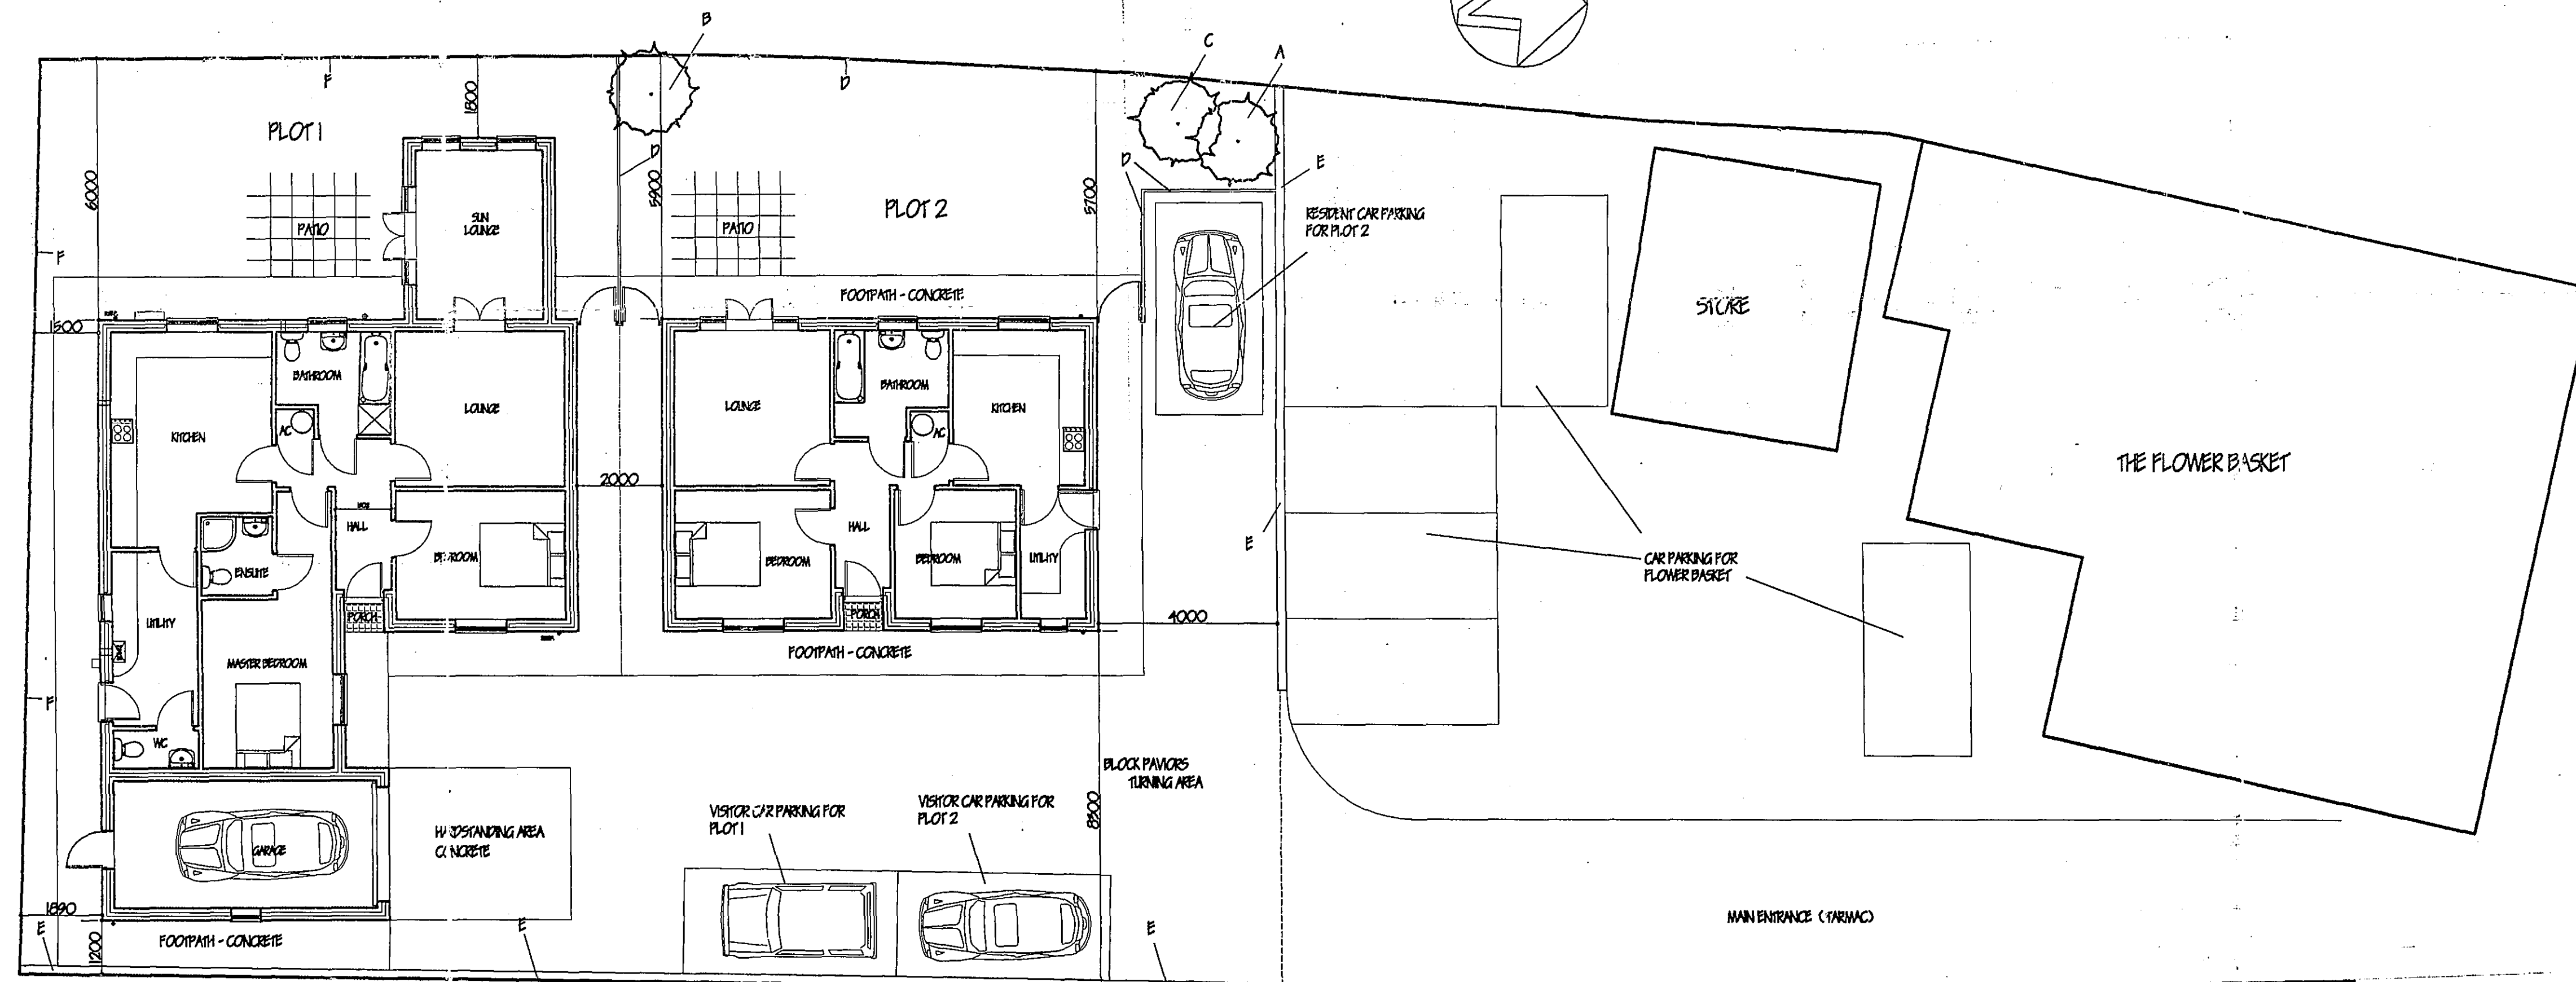

SITE PLAN 1/100

DETERMINED
PLAN

AMENDED PLAN

Plot A2

SHDC
PLANNING & DEVELOPMENT
- 2 OCT 2006

Ref. 1137106

ref.	revision	date
E	PLANNING OFFICERS AMENDMENTS	SEPT '06
D	AMENDED LANDSCAPING SCHEME - NEIGHBOUR	SEPT '06
C	BOUNDARY DIMENSIONS	AUGUST '06
B	CLIENTS AMENDMENTS	AUG '06
A	AMENDMENTS - PLANNING OFFICER LETTER	JULY '06

G. R. MERCHANT
LENG AMICE FWO
**ARCHITECTURAL, STRUCTURAL
AND LAND DRAINAGE
CONSULTANTS**
Unit 4, Wrights Mews
12A Park Road, Holbeach,
Spalding, Lincs. PE12 7EE
Tel 01406 490600
Fax 01406 425744
E-Mail: G. R. Merchant @ Merchant. F8.
Co. UK

Project
RESIDENTIAL DEVELOPMENT TO REAR OF
FLOWER BASKET
HOLBEACH
Lincs

Client
MR & MRS G. AMBROSE

Drawing
BLOCK PLAN & LOCATION PLAN

Job Ref.
1443/06

Drawing No.
OIE

Date
MAY '06

Drawn
GRM

Scales
1/100 1/2500

DO NOT SCALE FROM THIS DRAWING
This drawing is copyright and may not be altered, traced, photographed or used for any other purpose other than that for which it is issued. The General Contractor is to check all dimensions on site and report any discrepancies to the Architect. All details shown on this drawing including foundations are based upon typical site conditions related to the area. No responsibility can be accepted for abnormal conditions which may be discovered during construction unless reported to the Architect on that design amendments may be considered. Site soil surveys are recommended in respect of foundations to establish specific site conditions before foundation work is undertaken. This drawing is limited in the amount of information contained and does not purport to contain a full specification of the works. It is solely for the purpose of obtaining Planning / Building Regulation approval. This drawing must not be used as a contract document alone. The works will not be supervised or inspected on site by G. R. Merchant or any representative thereof. It is the client or their appointed agents responsibility to control workmanship, substitution of materials, adherence to specification, variations to contract etc.
All materials to be used unless otherwise stated and all components and materials etc. to be used fixed and installed etc. in strict accordance with manufacturers instruction and relevant code of practice. Materials shall conform to appropriate British standard specification or BSIA certificate or European code equivalent. The Employer / Client shall ensure that the selected contractor is competent with and adopts all measures necessary to achieve compliance with Health and Safety legislation for Building sites and Work places. The Employer / Client is advised that should the works need to comply with the Construction Design and Management Regulations an Independent Planning Supervisor will be required. The works shall comprise of all that is shown on the drawing and details. Work that may not specifically shown but may be reasonably inferred as necessary to carry out the works shall be deemed to be included.