




THIS DRG IS TO BE READ IN CONJUNCTION WITH DRG NO'D RMB-2419-2 & 2419/6

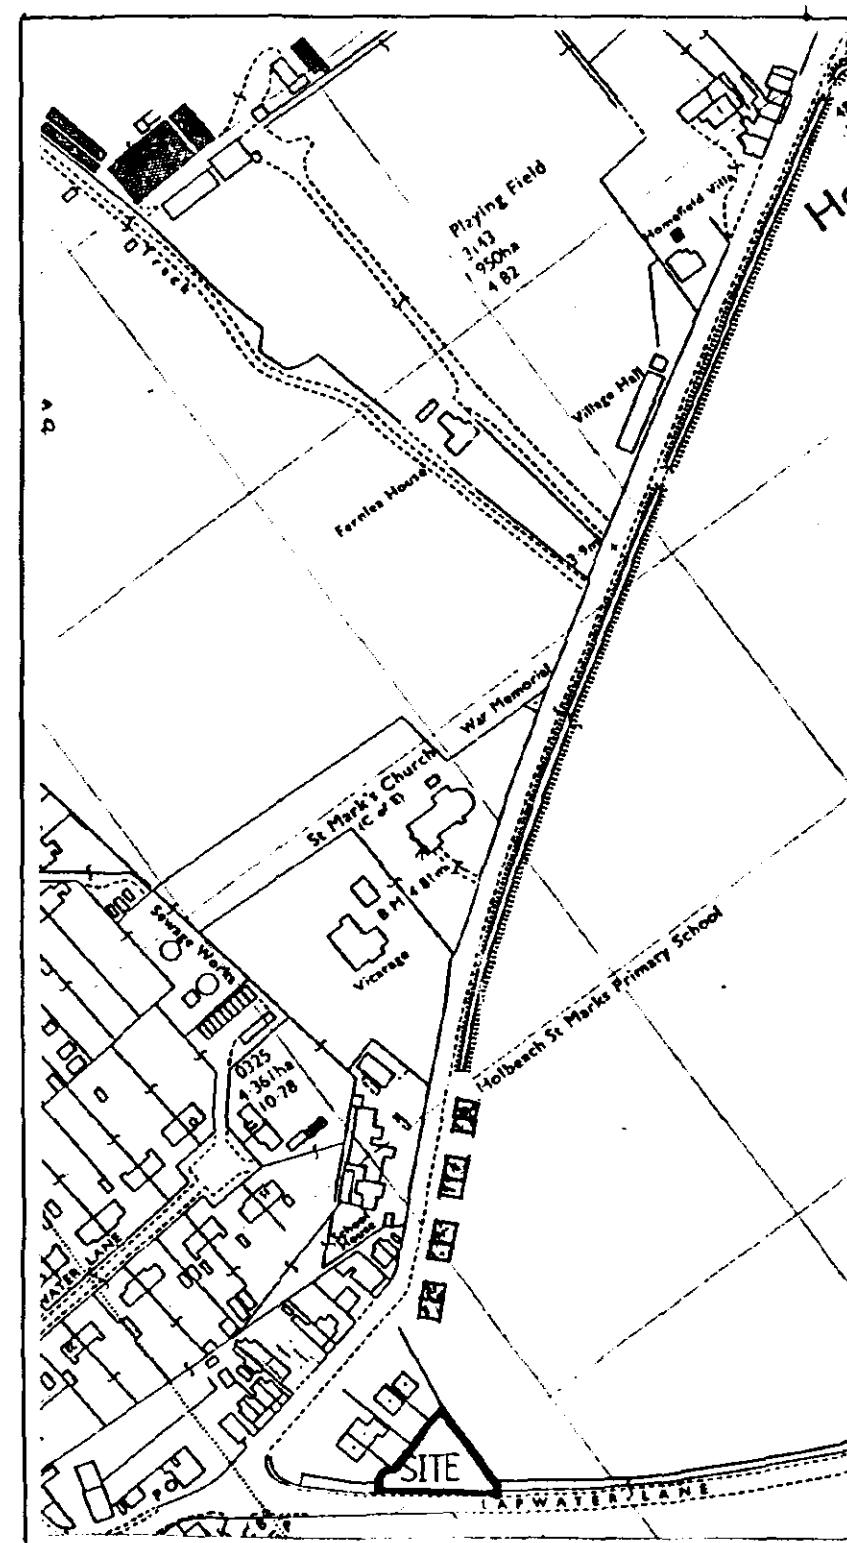


LOCATION PLAN
1:2500

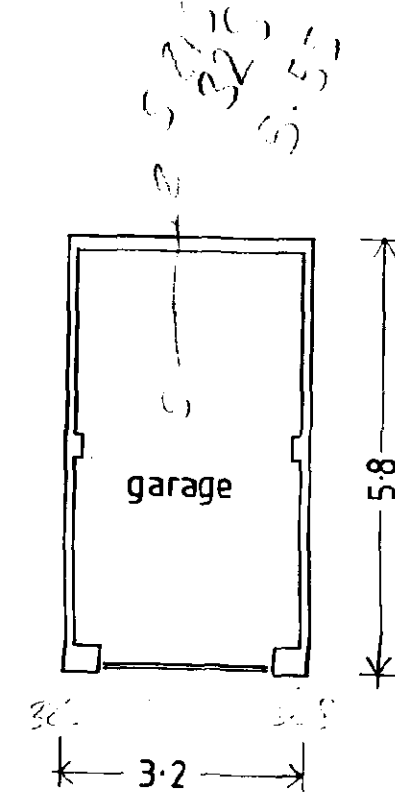


obscure glass

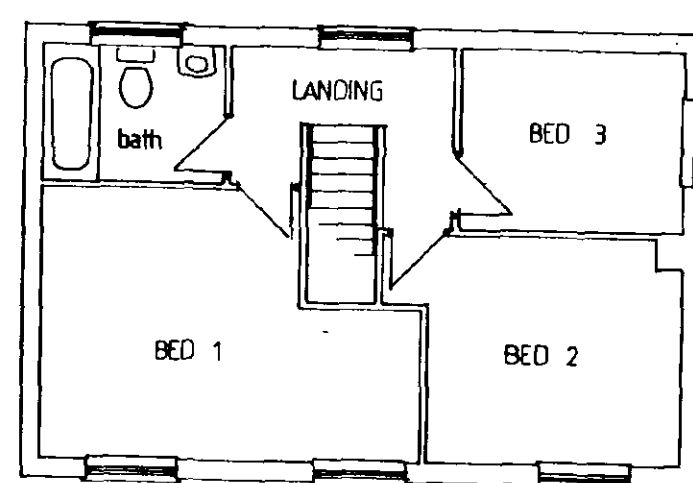

FIRST FLOOR

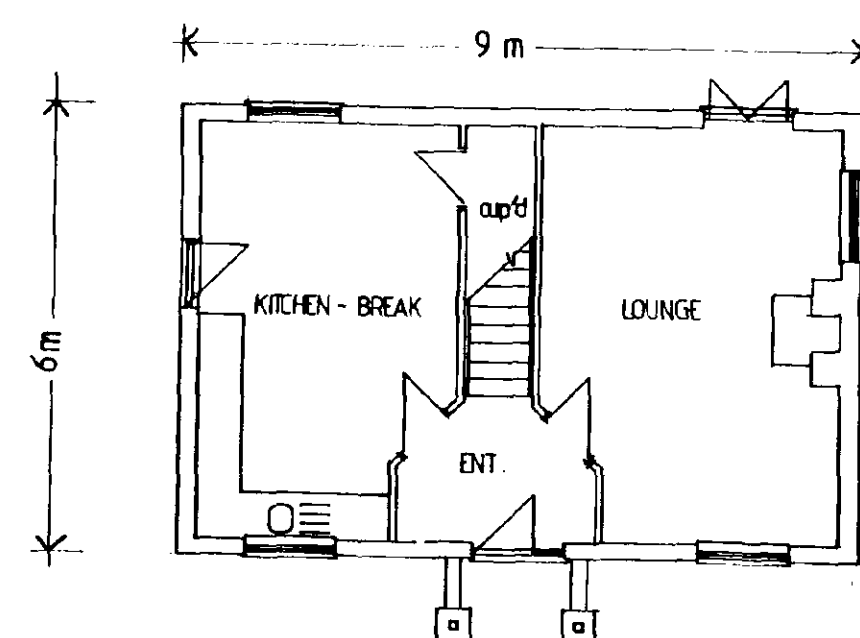

GROUND FLOOR

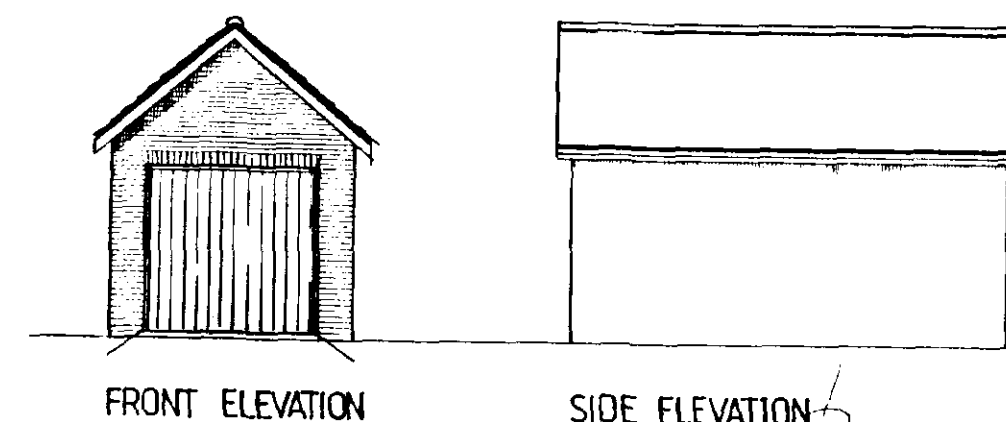


FRONT ELEVATION

SIDE ELEVATION




FRONT ELEVATION

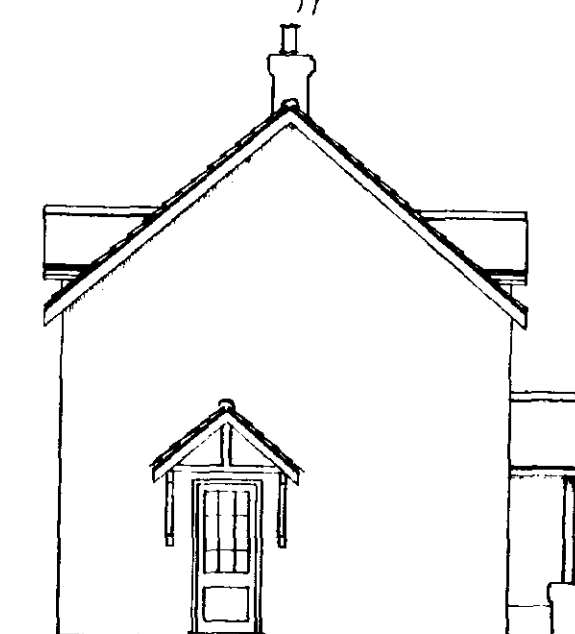


SIDE ELEVATION



REAR ELEVATION

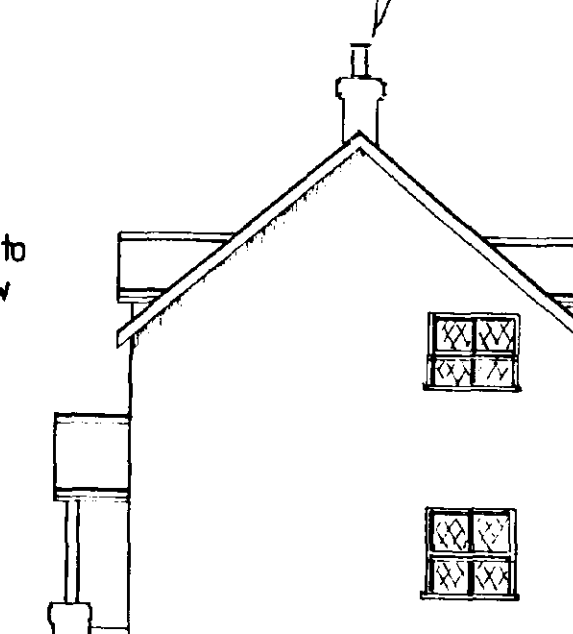

SIDE ELEVATION

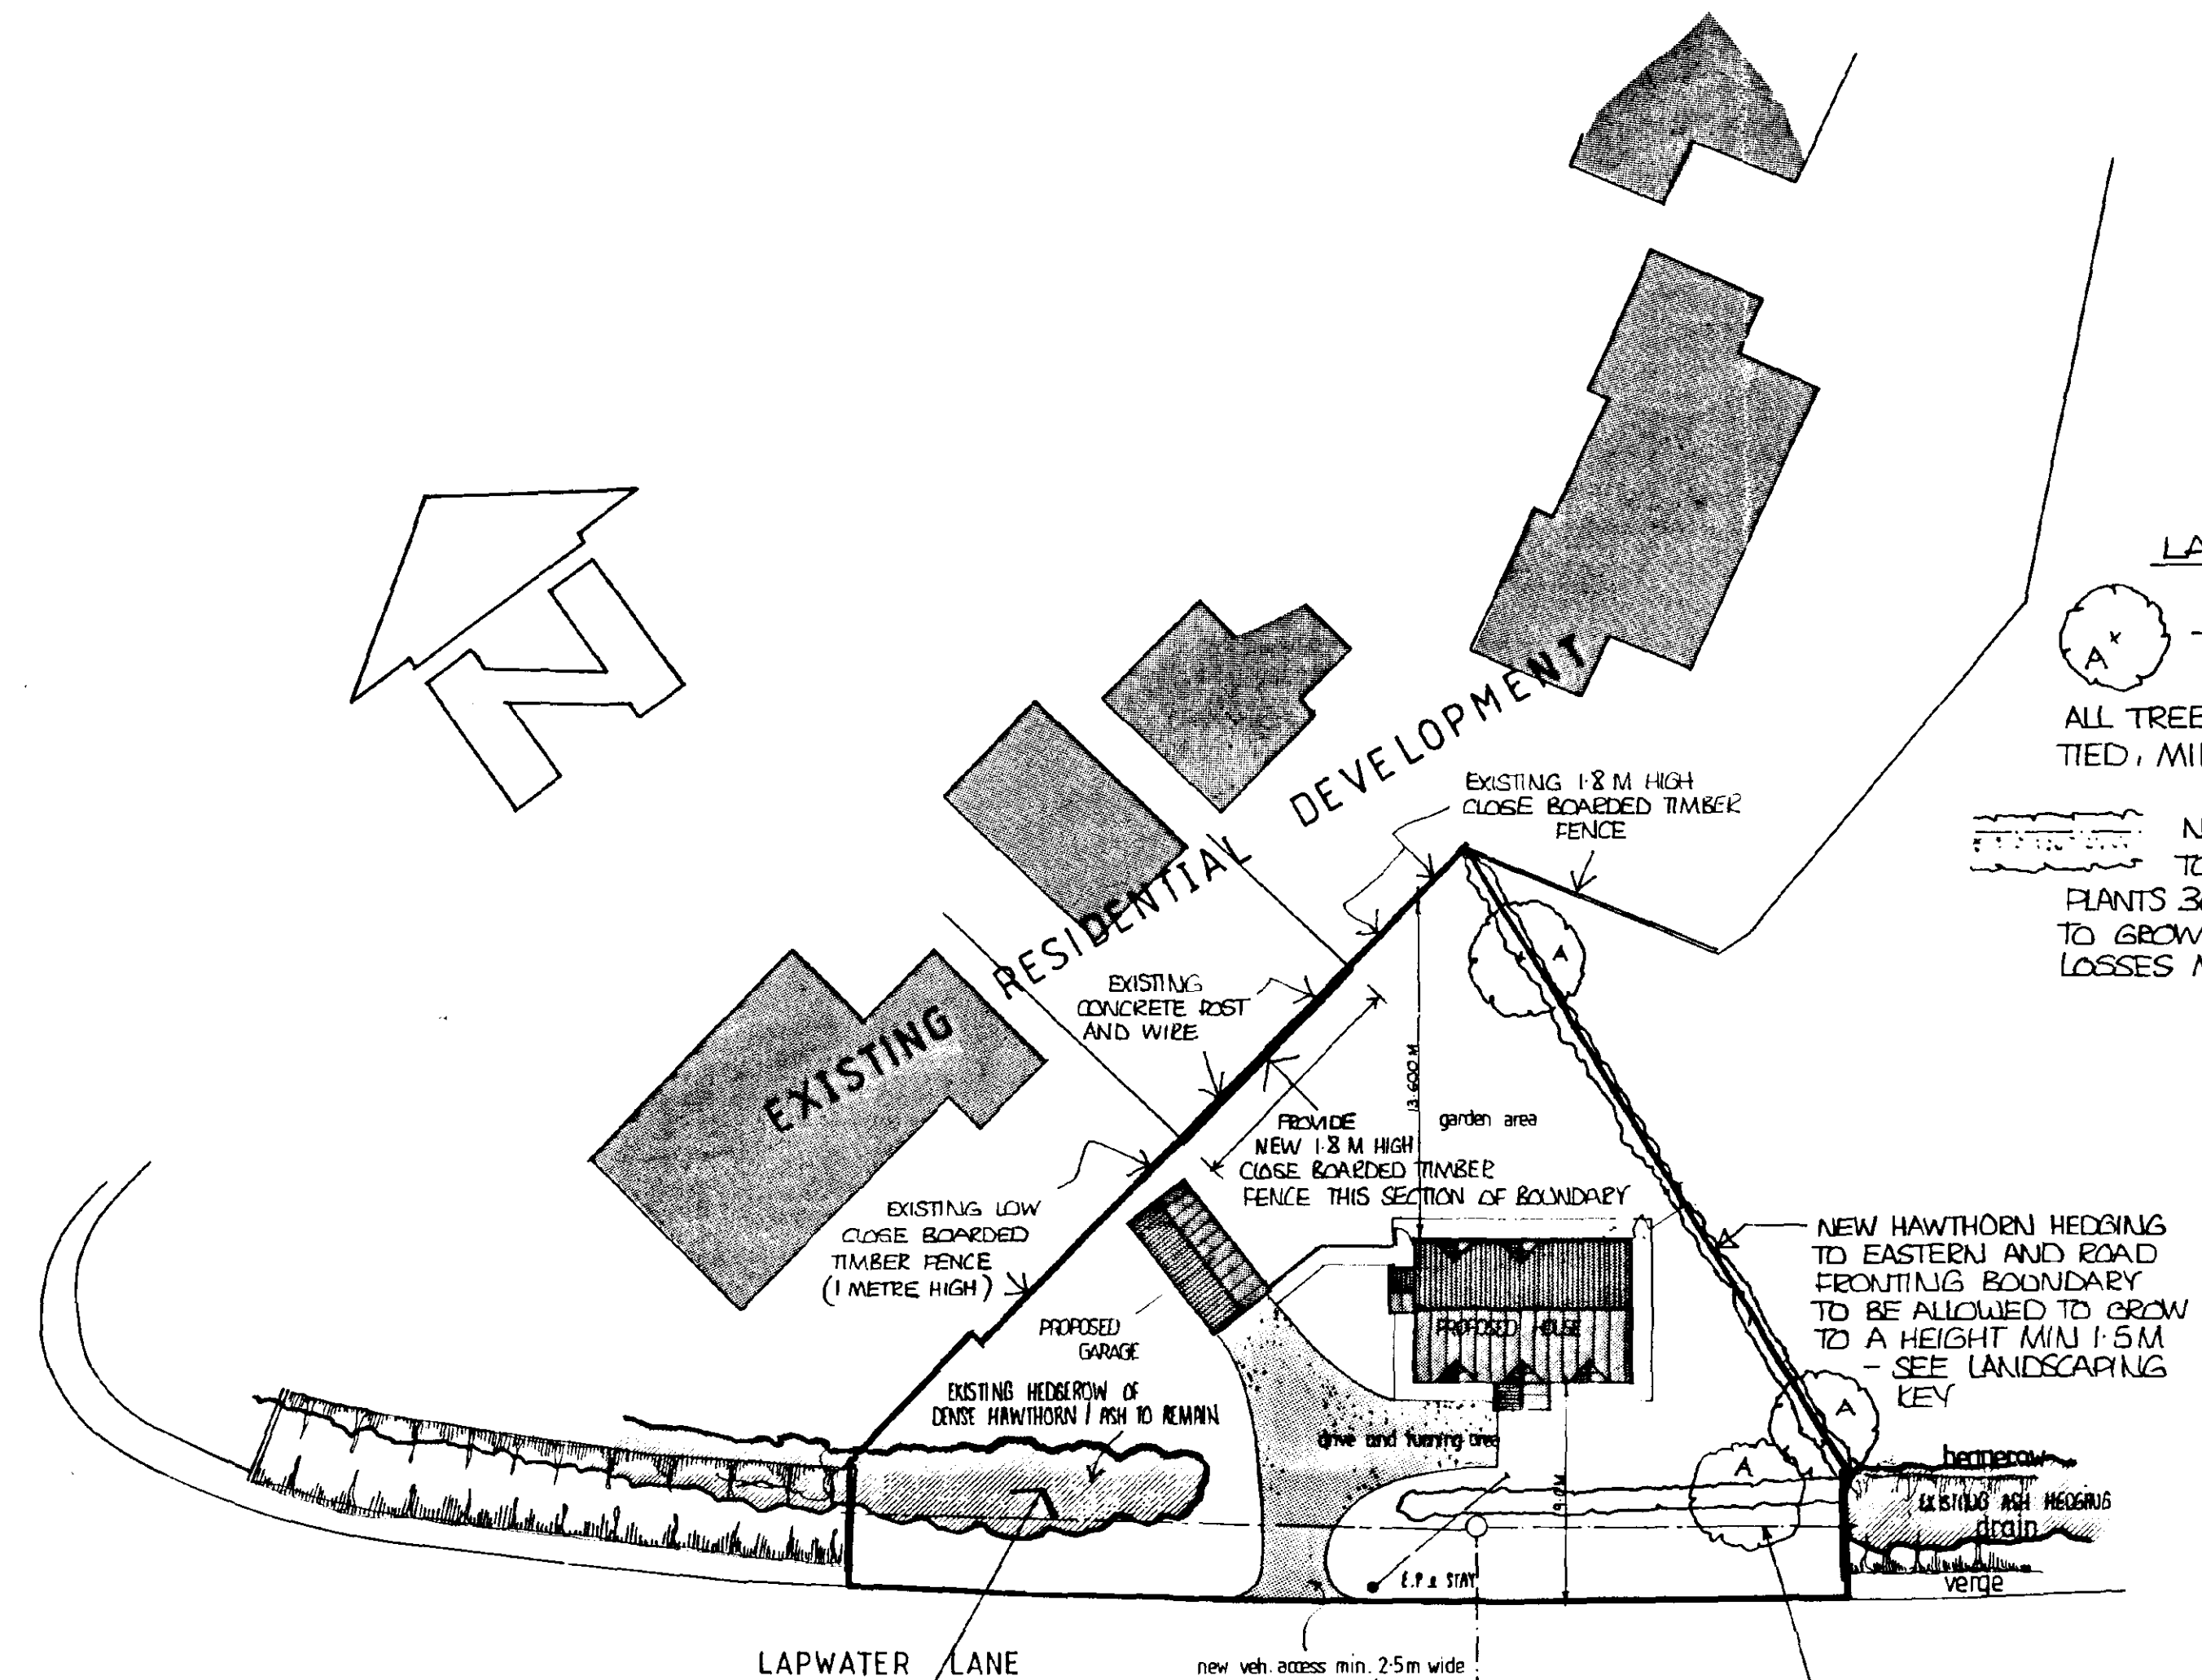

RETAINED HAWTHORN / ASH HEDGING NOT TO BE CUT BACK TO A HEIGHT LESS THAN 1.5 M ALL LOSSES TO BE MADE GOOD

BLOCK PLAN

1:2500

FACING BRICKWORK: BUTTERLEY KIRTON PURPLE MULTI RUSTIC
ROOF TILES: MARLEY MENDIP SMOOTH RED

EXISTING DRAIN PIPED AND FILLED IN ACCORDANCE WITH DETAILS OF DRG NO RMB-2419-2

SOUTH HOLLAND DC
HOUSING & PLANNING
11 DEC 1996
Ref: 1140/96

CONTRACTOR TO CHECK ALL DIMENSIONS ON SITE BEFORE WORK COMMENCES.

revision	date	init.	revision details
1	11 DEC 96	DRG	ORIGINAL CROSS SECTIONED
2	11 DEC 96	DRG	LANDSCAPING KEY SUBMITTED

PODDINGTONS
Architectural Design Consultants

43 Double Street, Spalding, Lincs. PE11 2AA
Tel: 0775 761856 & 768296 Fax: 0775 710218

PROPOSED HOUSE AND GARAGE INCL. NEW VEHICULAR ACCESS AT LAND OFF LAPWATER LANE HOLBEACH ST. MARKS.
FOR: MR A. R. JARVIS

FULL PLANS

scale	drawing no.
1:100, 1:250, 1:2500	2419-5 B
DATE	J CRUNKHORN
DATE	DATE