


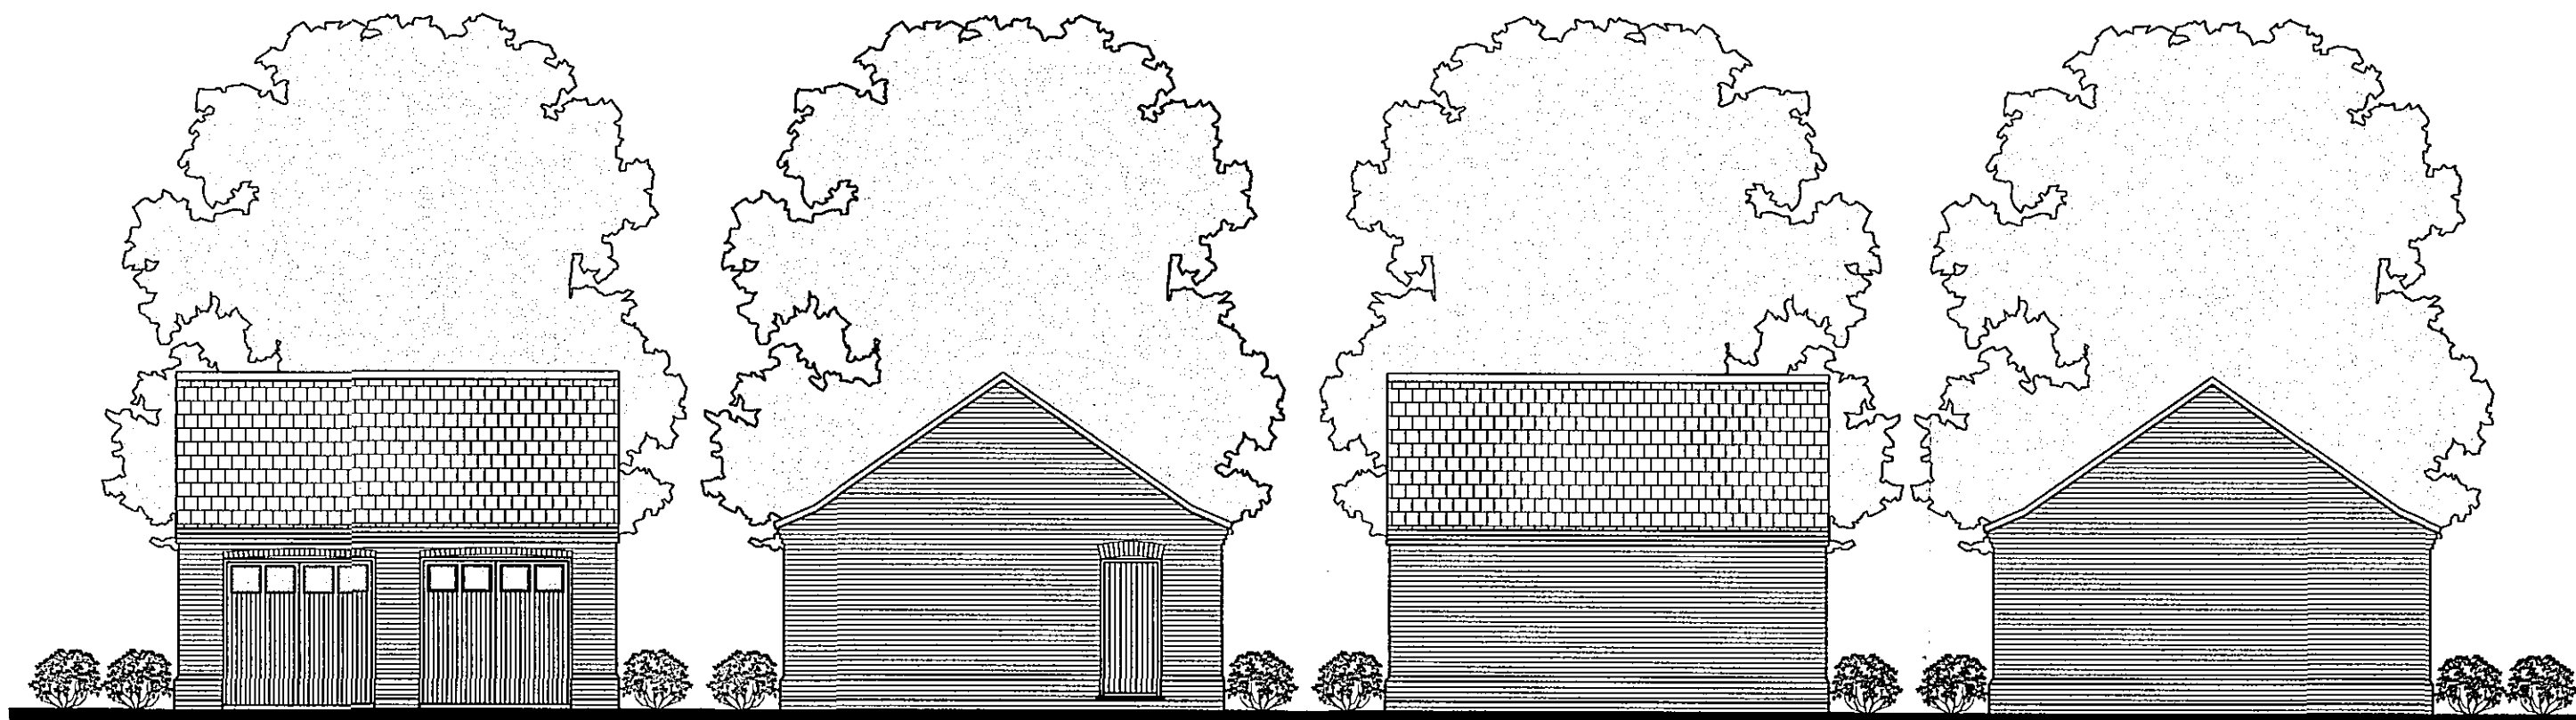

FRONT ELEVATION
SCALE 1:100

0 1 2 3 4
METRES

SIDE ELEVATION
SCALE 1:100


0 1 2 3 4
METRES

REAR ELEVATION
SCALE 1:100

0 1 2 3 4
METRES

SIDE ELEVATION
SCALE 1:100


0 1 2 3 4
METRES

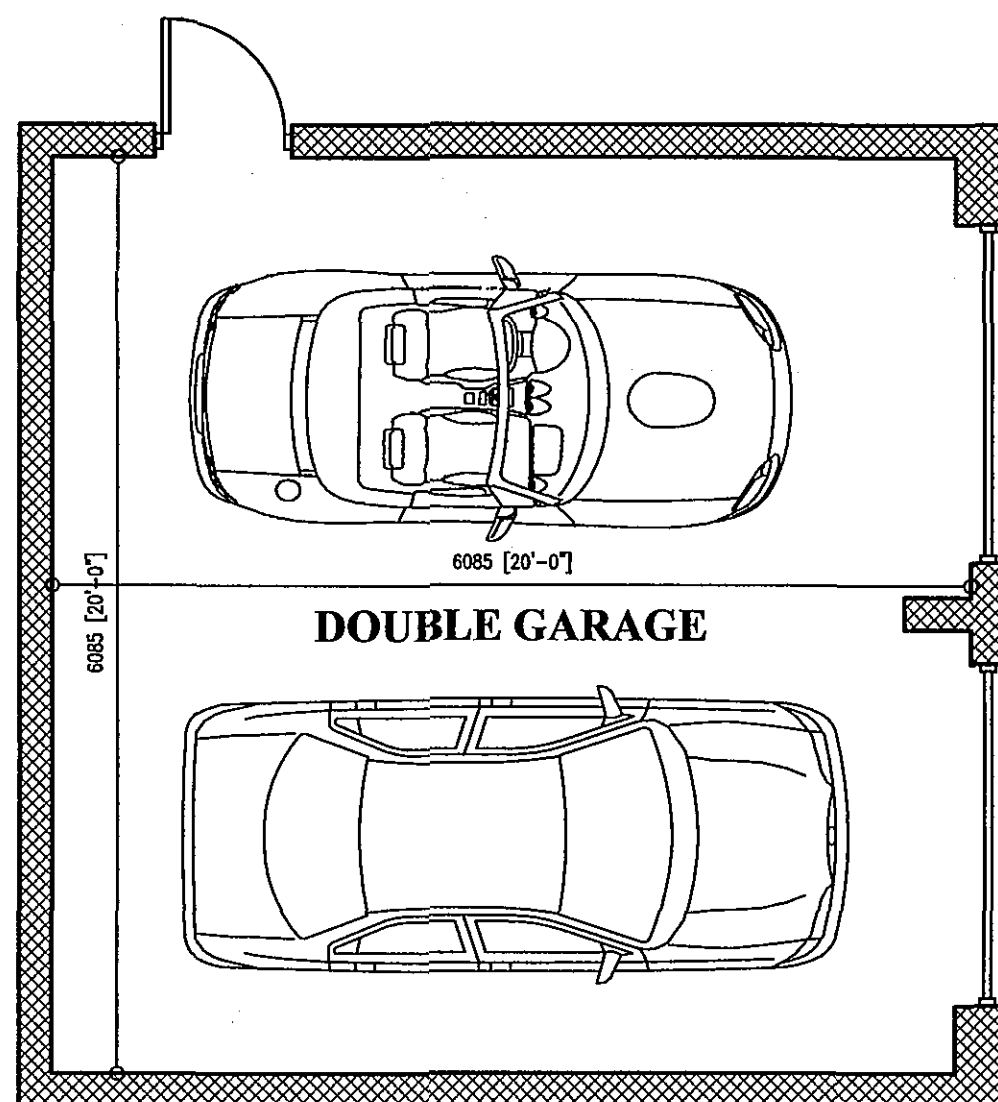


DOUBLE GARAGE

FLOOR PLAN
SCALE 1:50

0 1 2 3 4
METRES

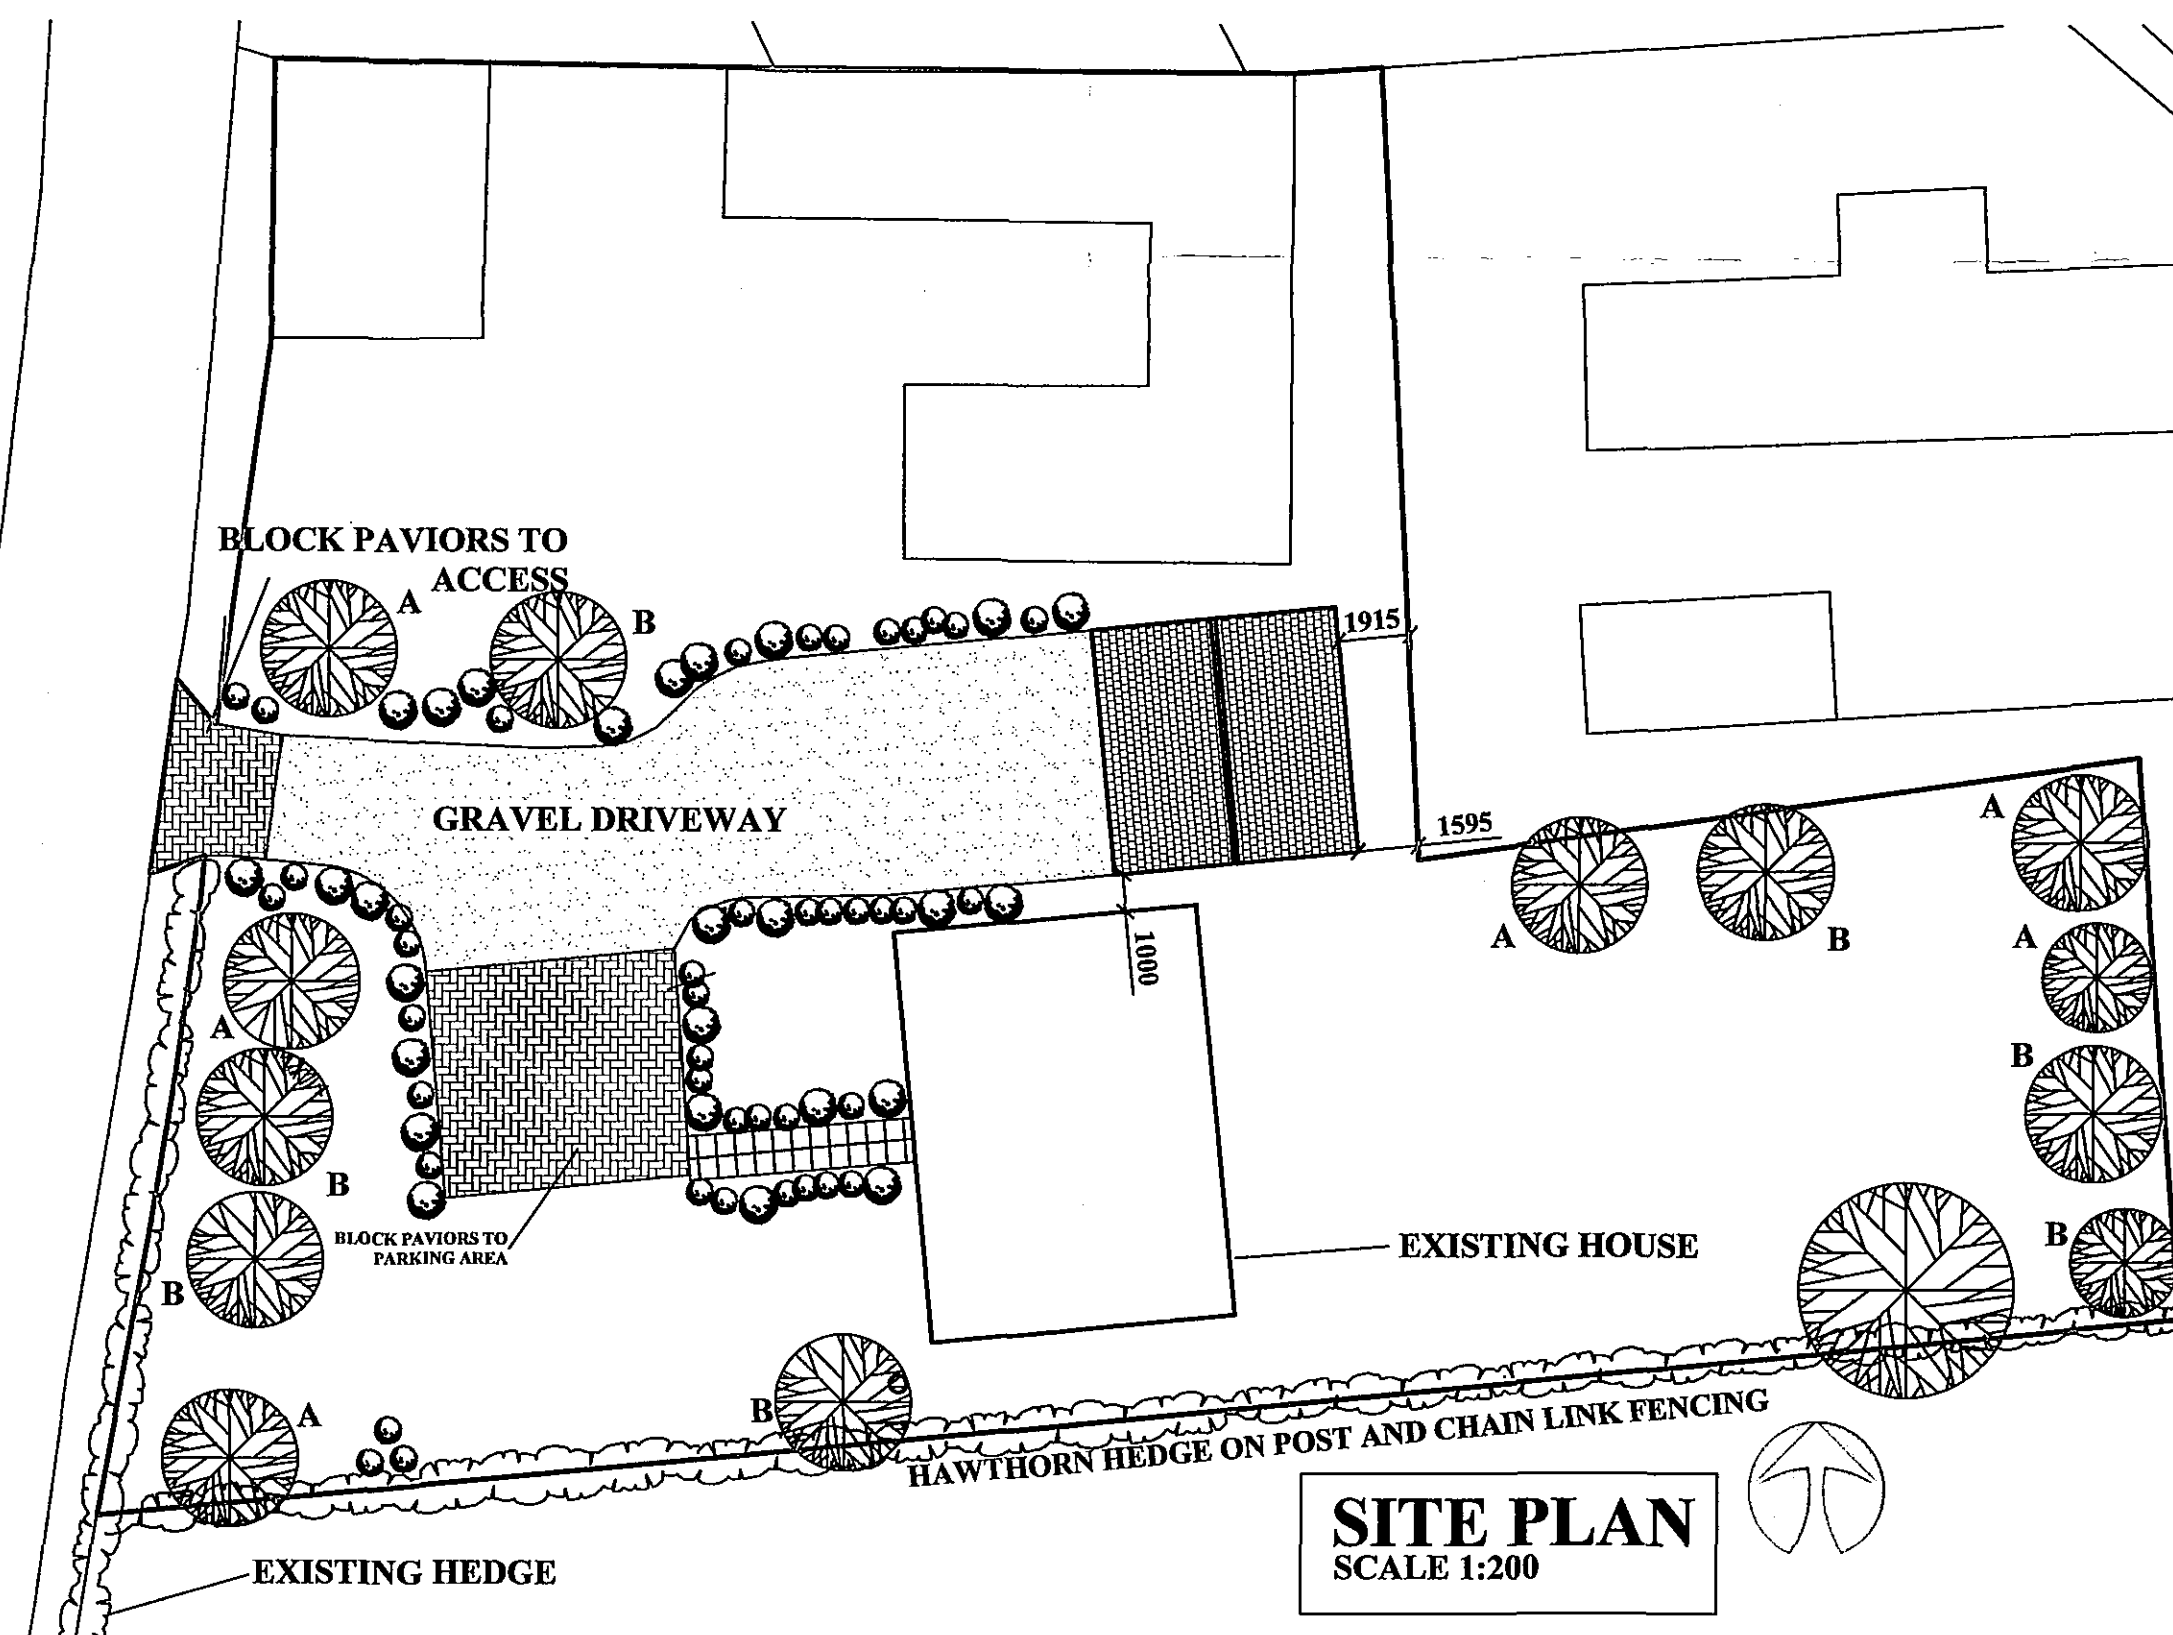

SITE PLAN
SCALE 1:200

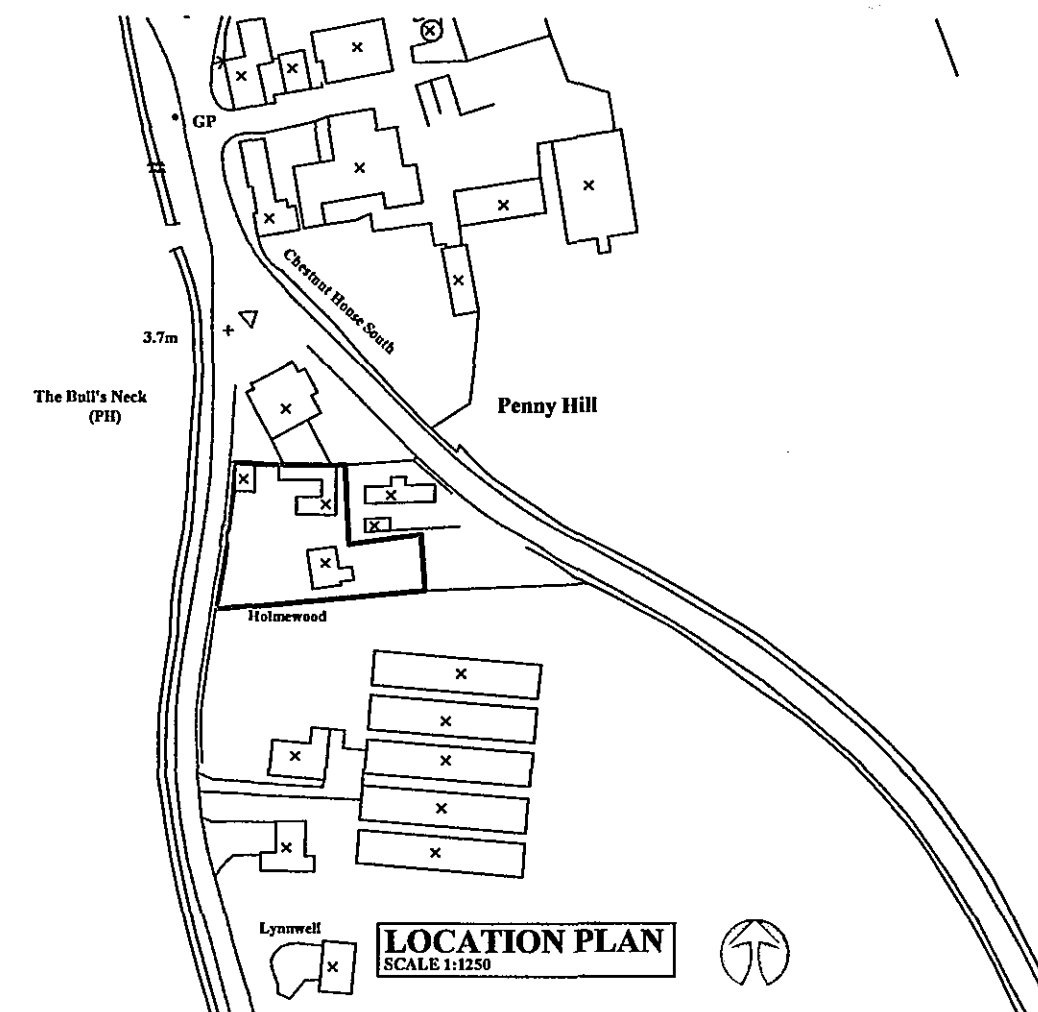

LOCATION PLAN
SCALE 1:1250

A **PROPOSED FLOWERING CHERRY**

B **PROPOSED ROWAN**

**SHRUBS TO BE A BLEND OF:
ROSES WITH GROUND
COVERING IVY**

E 21/08/06 AMENDED FOR PLANNING

REVISION:

Peter Humphrey Associates Ltd.
ARCHITECTURAL DESIGN AND BUILDING

PROJECT
PROPOSED GARAGE SHDC
PENNY HILL Planning & Development
HOLBEACH 22 AUG 2006
LINCOLNSHIRE Ref: 1144/06

CLIENT
MR K GITTINS

DATE June 2006 SCALE 1:50 1:100 1:200 JOB No. KL/10266/06E

DO NOT SCALE FROM THIS DRAWING
COPYRIGHT: THIS DRAWING MUST NOT BE ISSUED, LOANED OR COPIED
WITHOUT THE CONSENT OF PETER HUMPHREY ASSOCIATES LTD.

Peter Humphrey Associates Ltd.
ARCHITECTURAL DESIGN AND BUILDING
TELEPHONE 01553 660902
FAX 01553 660867
E-MAIL: info.kingslynn@peterhumphrey.co.uk
124 LONDON ROAD, KINGS LYNN, NORFOLK
PE30 5ES
 DETER