


DO NOT SCALE FROM THIS DRAWING.
CHECK ALL DIMENSIONS ON SITE AND
REPORT ANY DISCREPANCIES TO ARCHITECT.

Karen Bradley — Chartered Architect

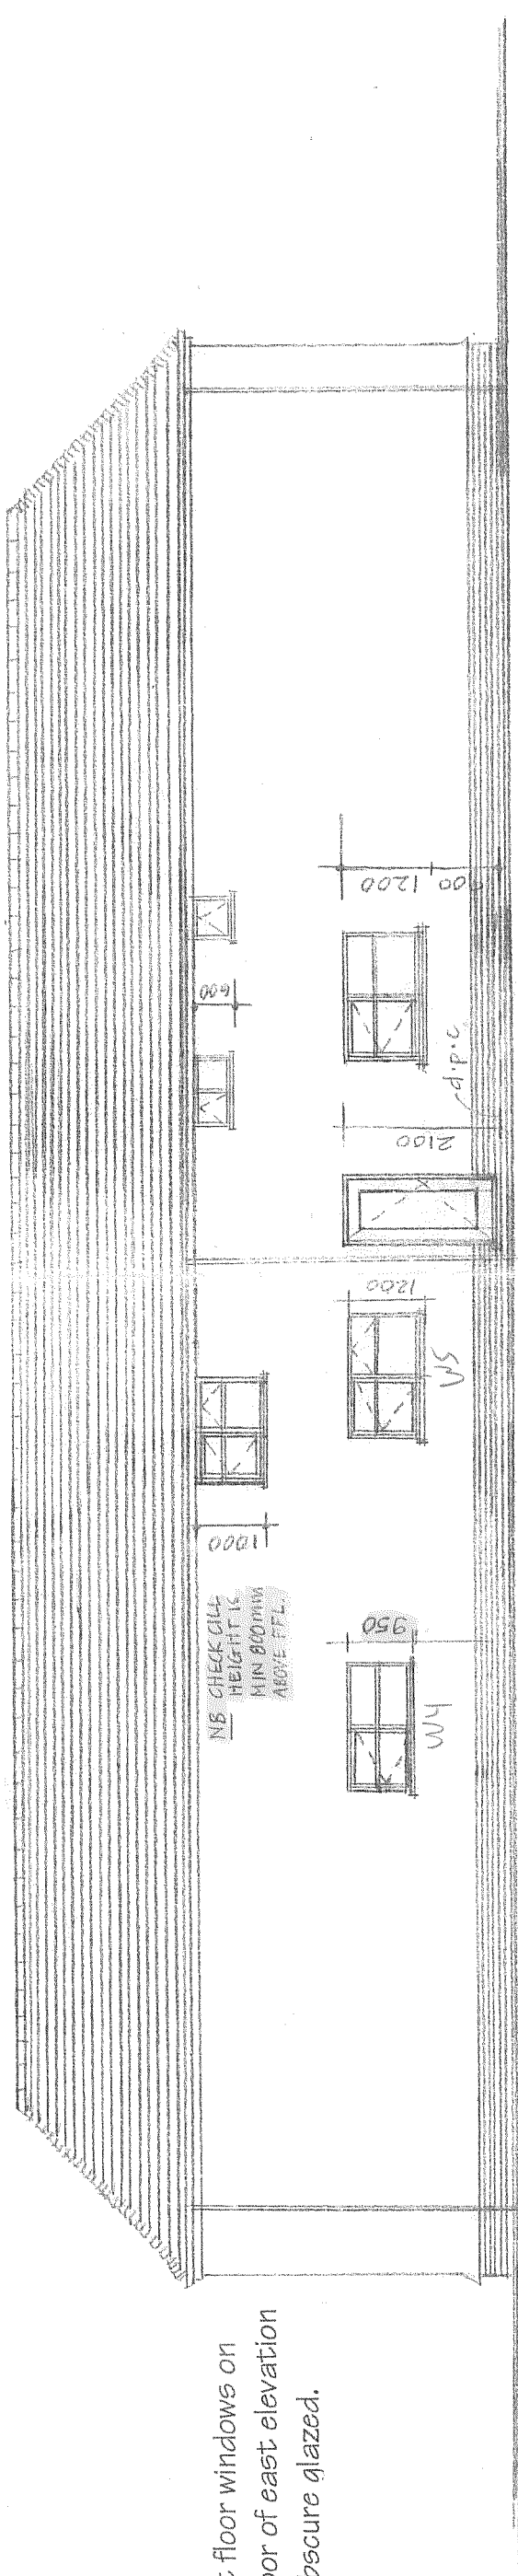

All first floor windows on
first floor of east elevation
to be obscure glazed.

EAST ELEVATION

PROPOSED EXTENSION TO,
MAYFIELD RESIDENTIAL HOME,
FLEET STREET, HOLBEACH
FOR, MR S. WALDEN
Proposed East Elevation - scale 1:100
Dwg. no. 03/09/04 REV F (Aug 2007)