


DO NOT SCALE FROM THIS DRAWING.
CHECK ALL DIMENSIONS ON SITE AND
REPORT ANY DISCREPANCIES TO ARCHITECT.

Karen Bradley — Chartered Architect

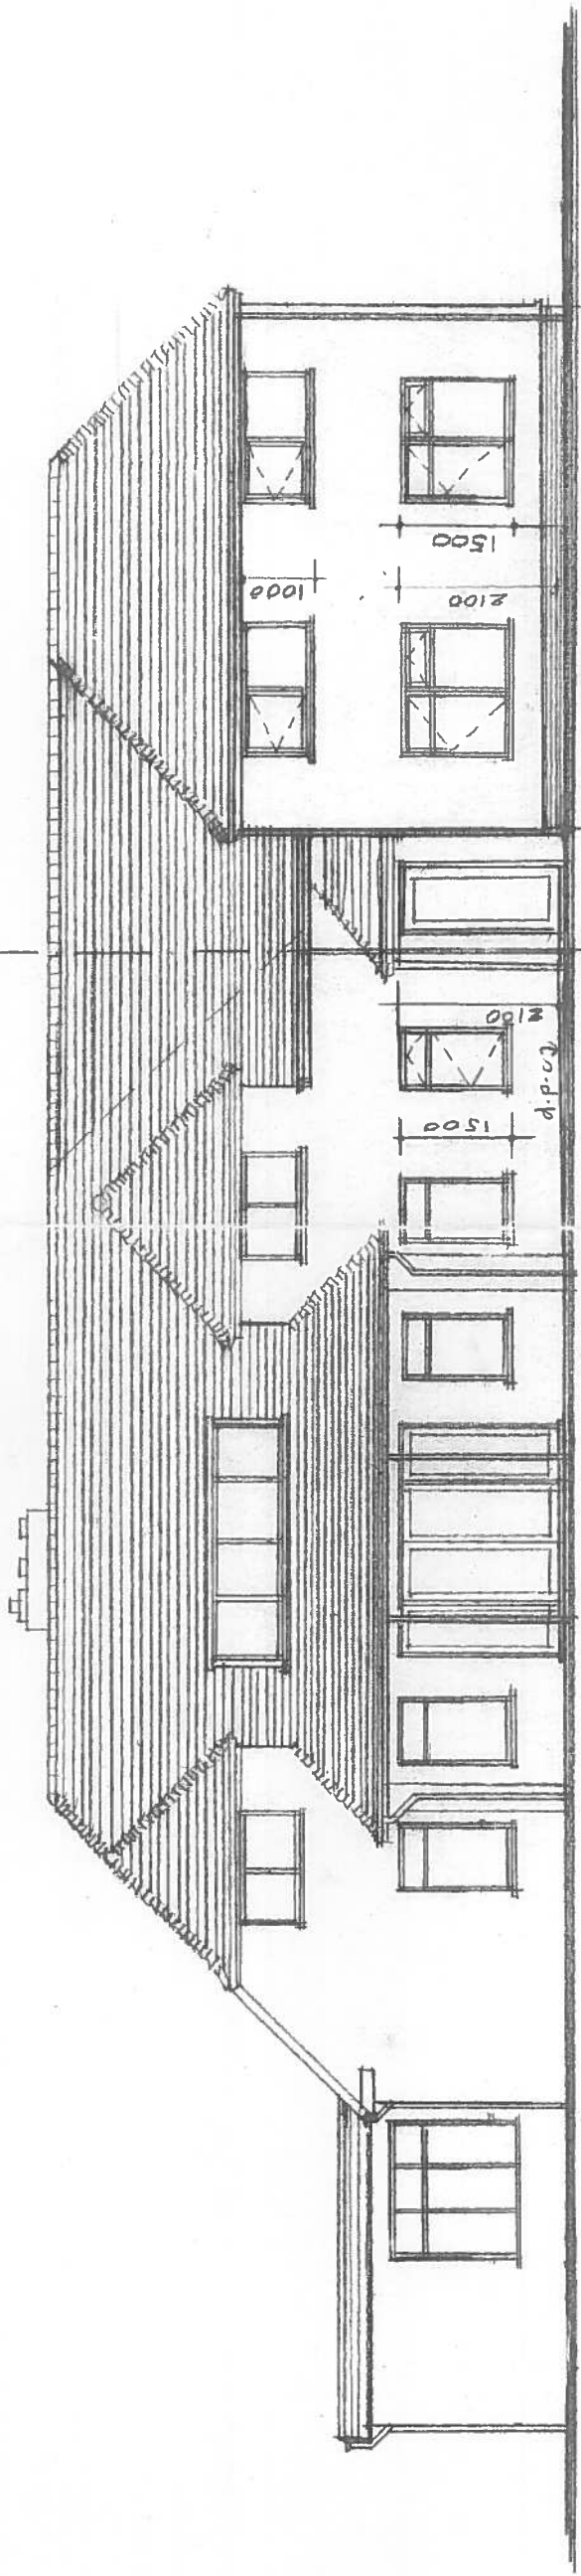

SOUTH ELEVATION

PROPOSED EXTENSION TO,
MAYFIELD RESIDENTIAL HOME,
FLEET STREET, HOLBEACH
FOR, MR S. WALDEN
Proposed South Elevation - scale 1:100
Dwg. no. 03/09/03 REV G (MAR 2006)