



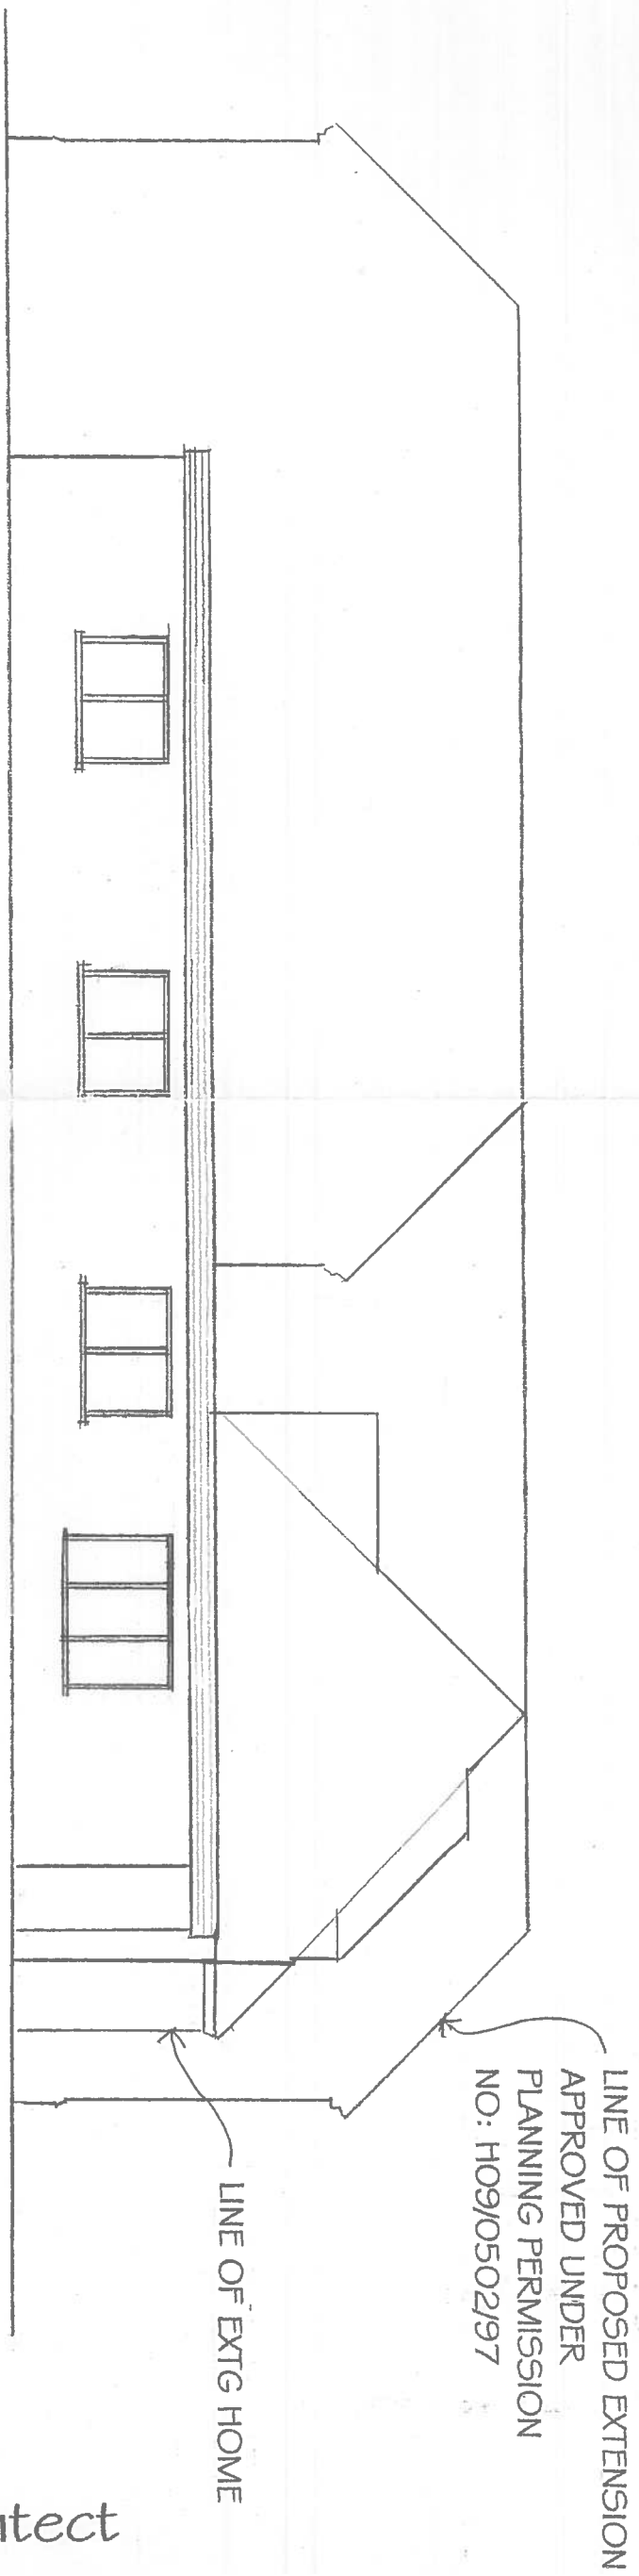

EXISTING APPROVED WEST ELEVATION

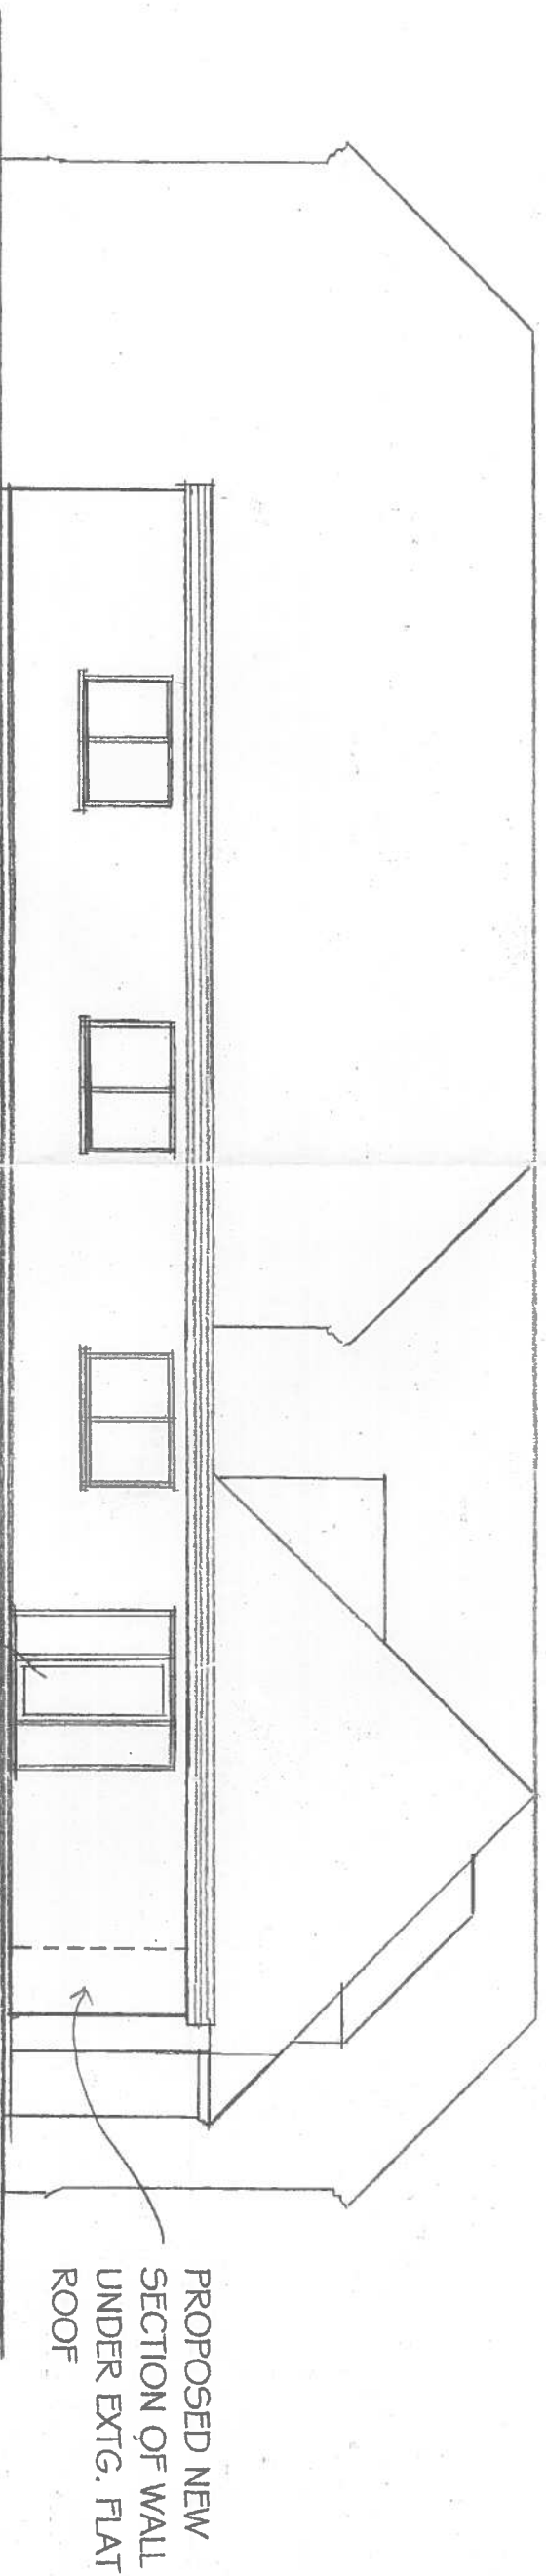

PROPOSED WEST ELEVATION

Karen Bradley – Chartered Architect

PROPOSED EXTENSION TO,
MAYFIELD RESIDENTIAL HOME,
FLEET STREET, HOLBEACH
Existing Approved and Proposed
West Elevations – scale 1:100
Dwg. no. 03/09/013 Rev A (JULY 2006)