

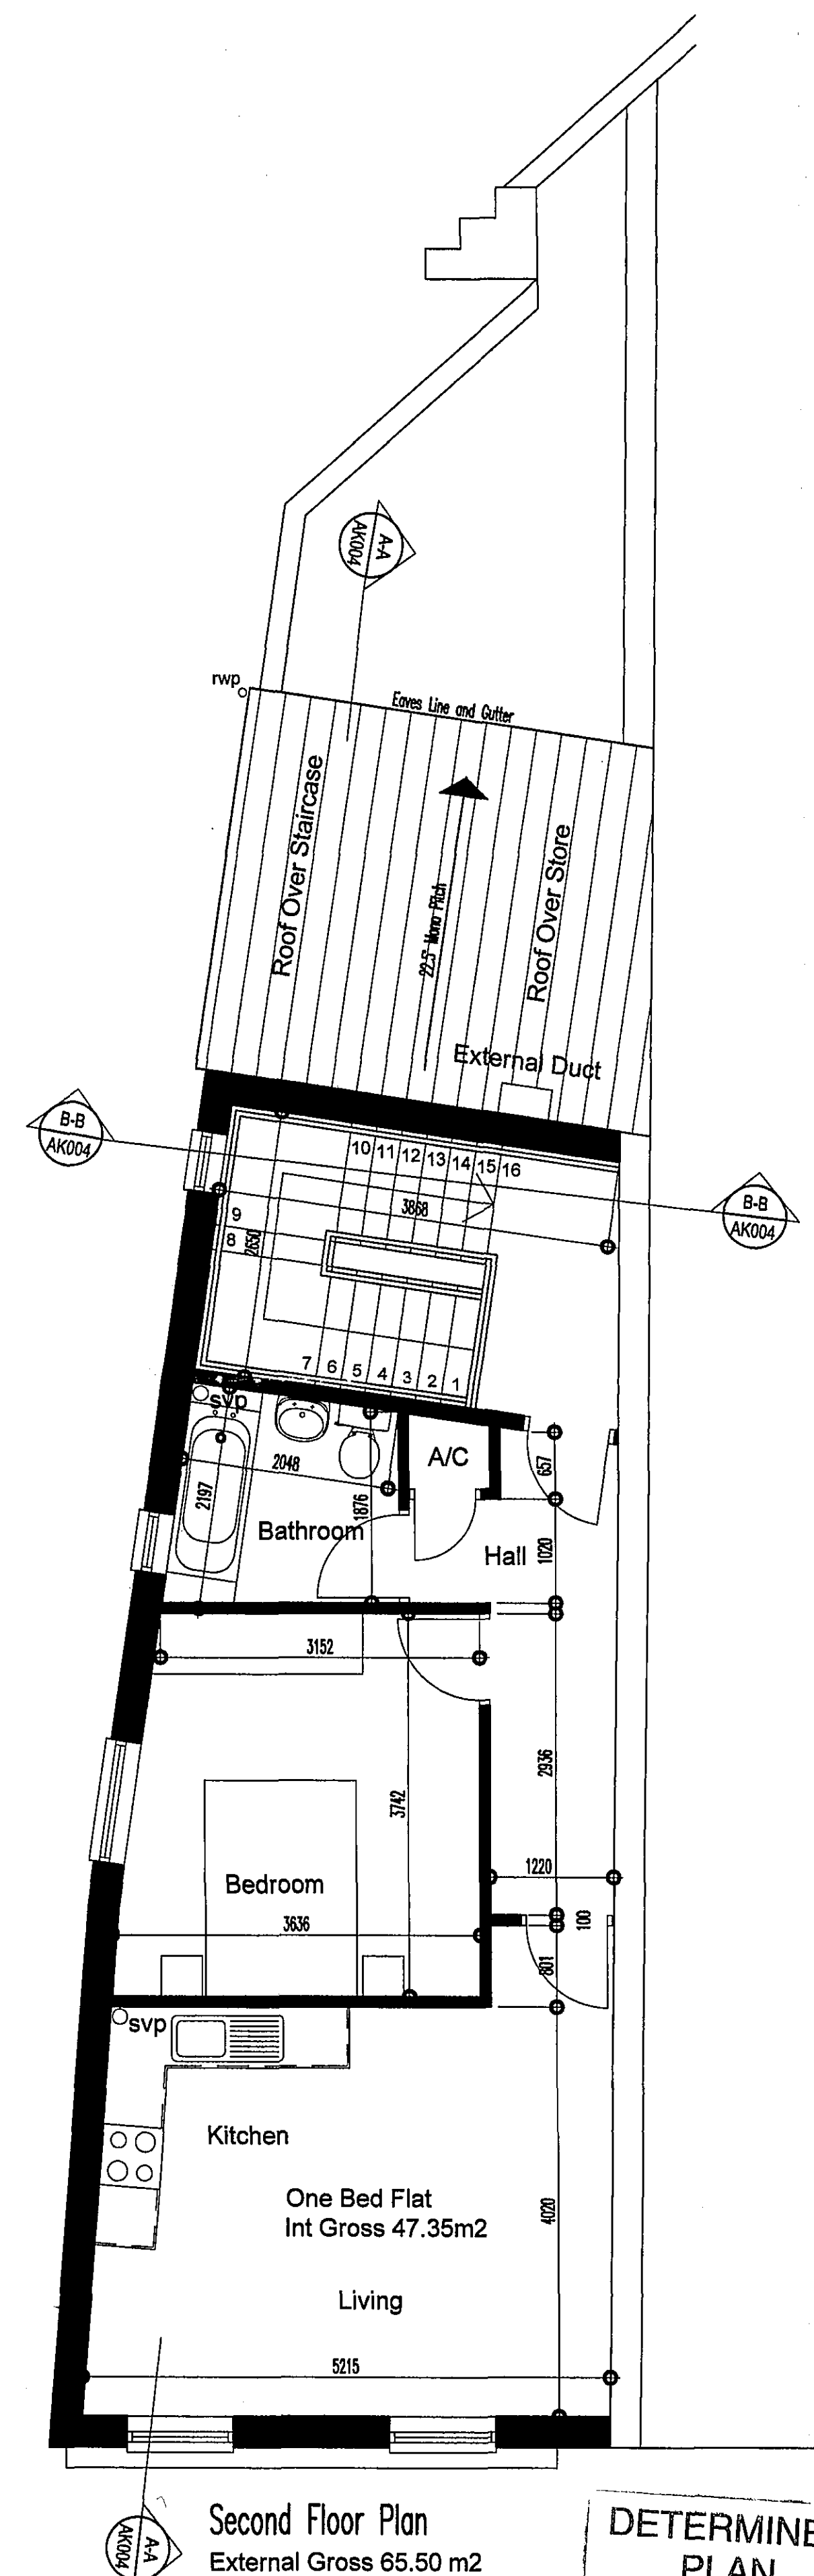
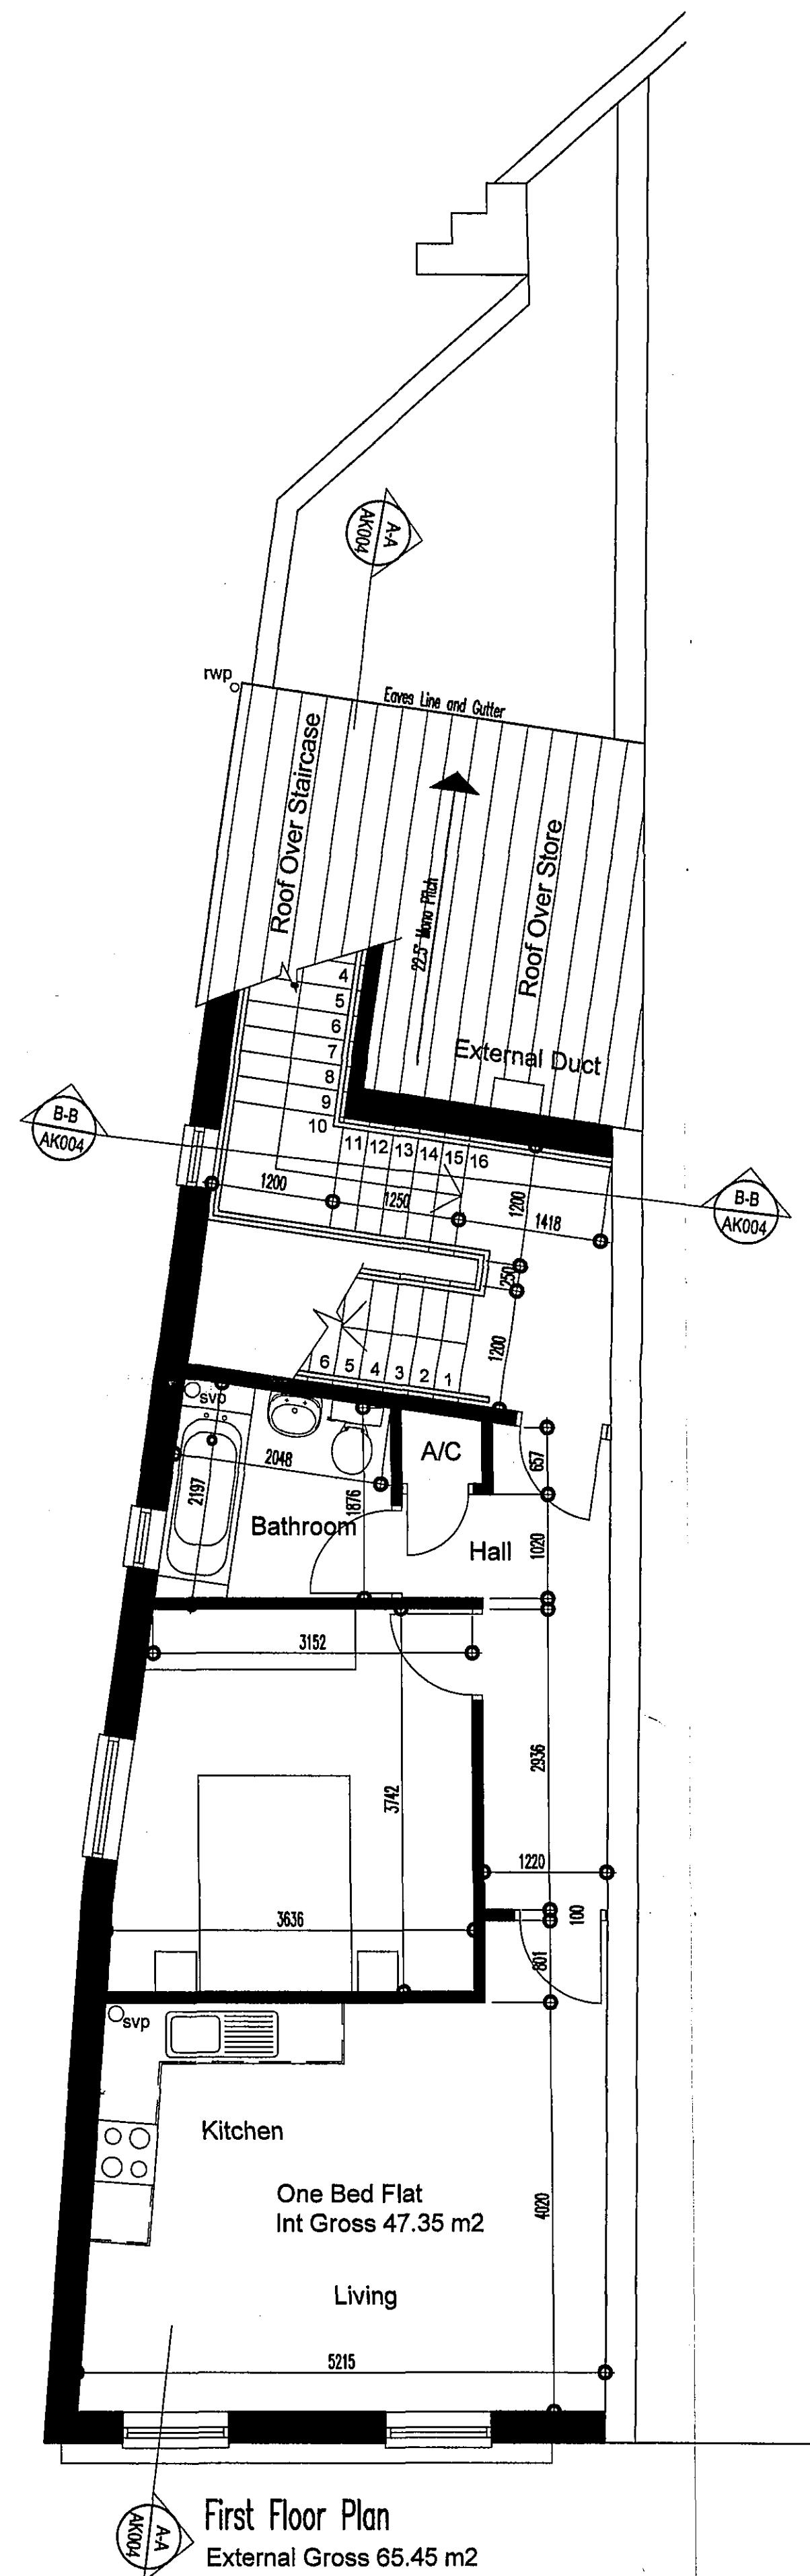
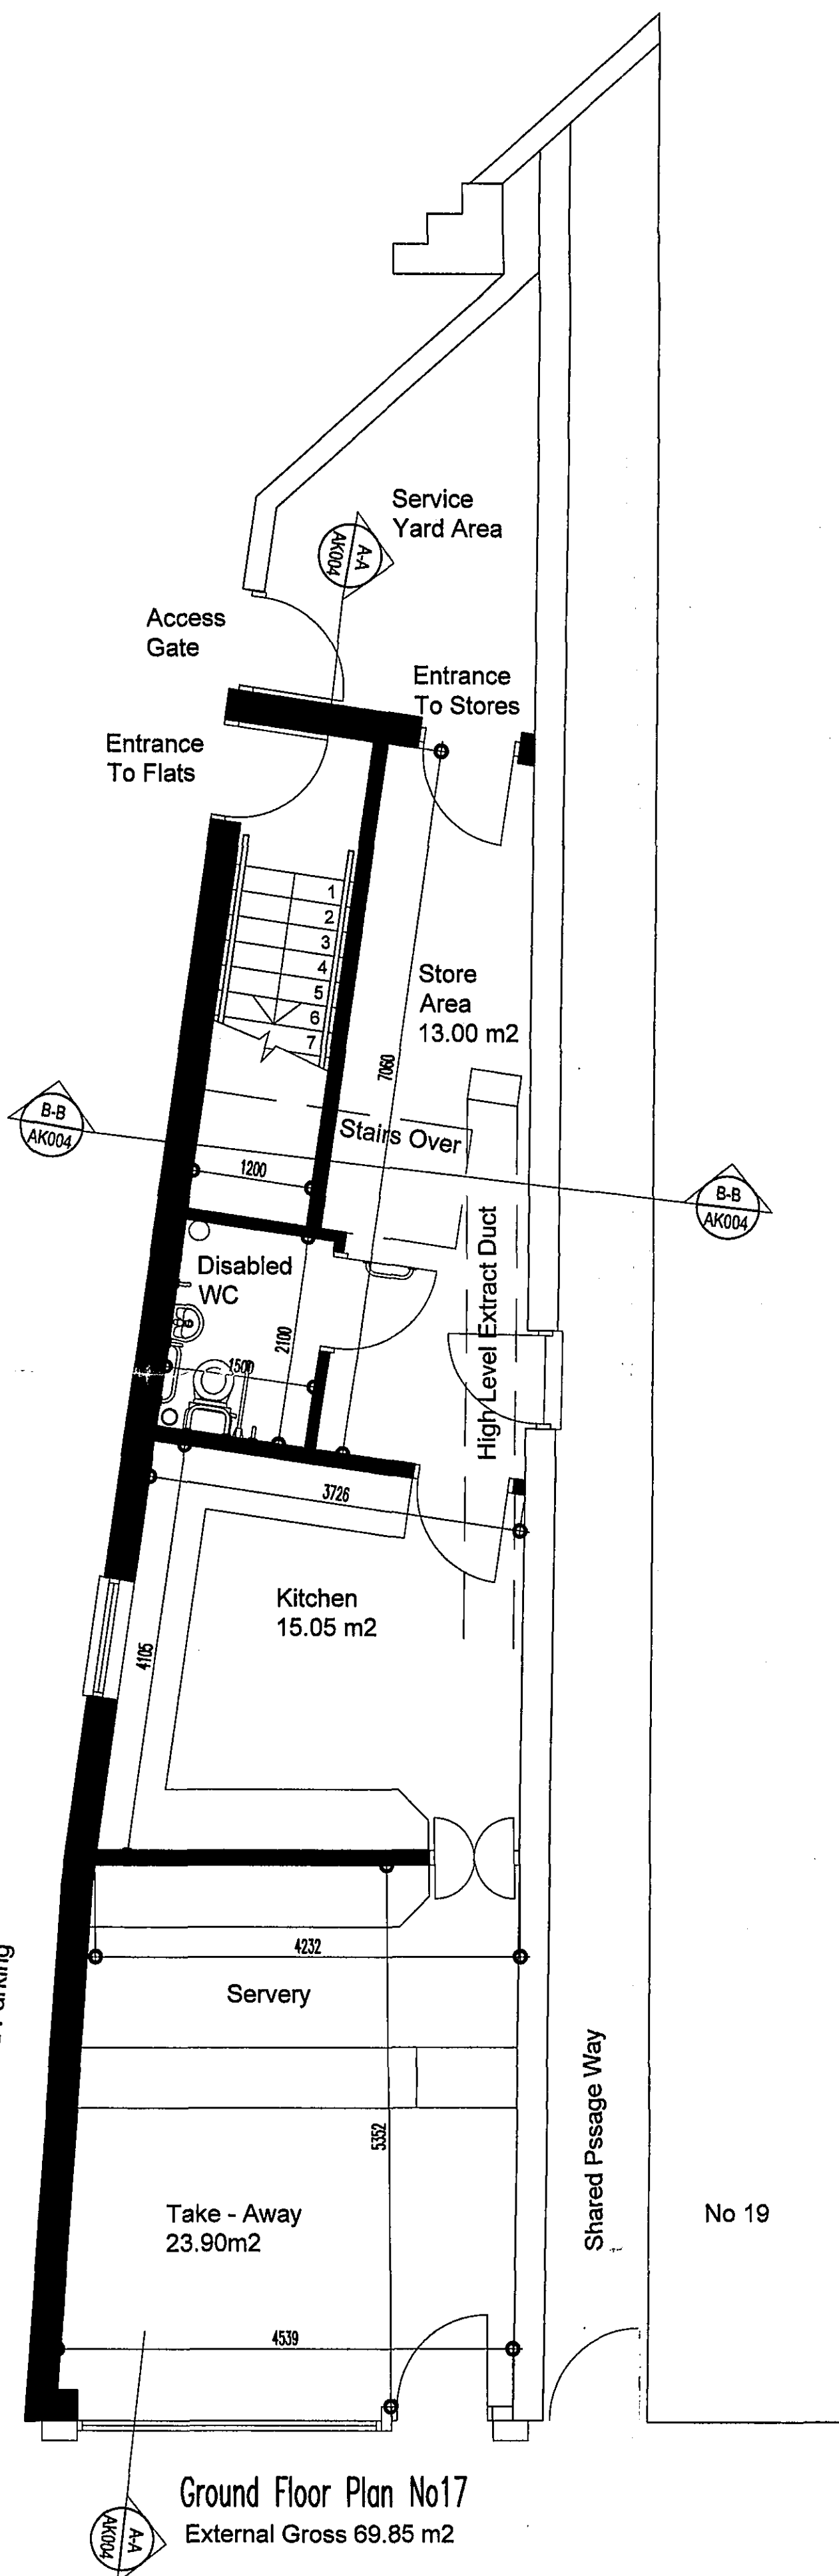


SHDC
PLANNING & DEVELOPMENT
16 AUG 2006
Ref. 1146106

Access Road To Rear Yard And Parking

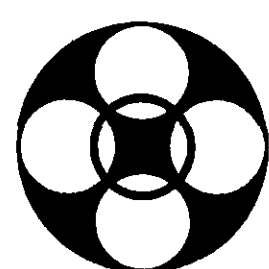

DETERMINED
PLAN

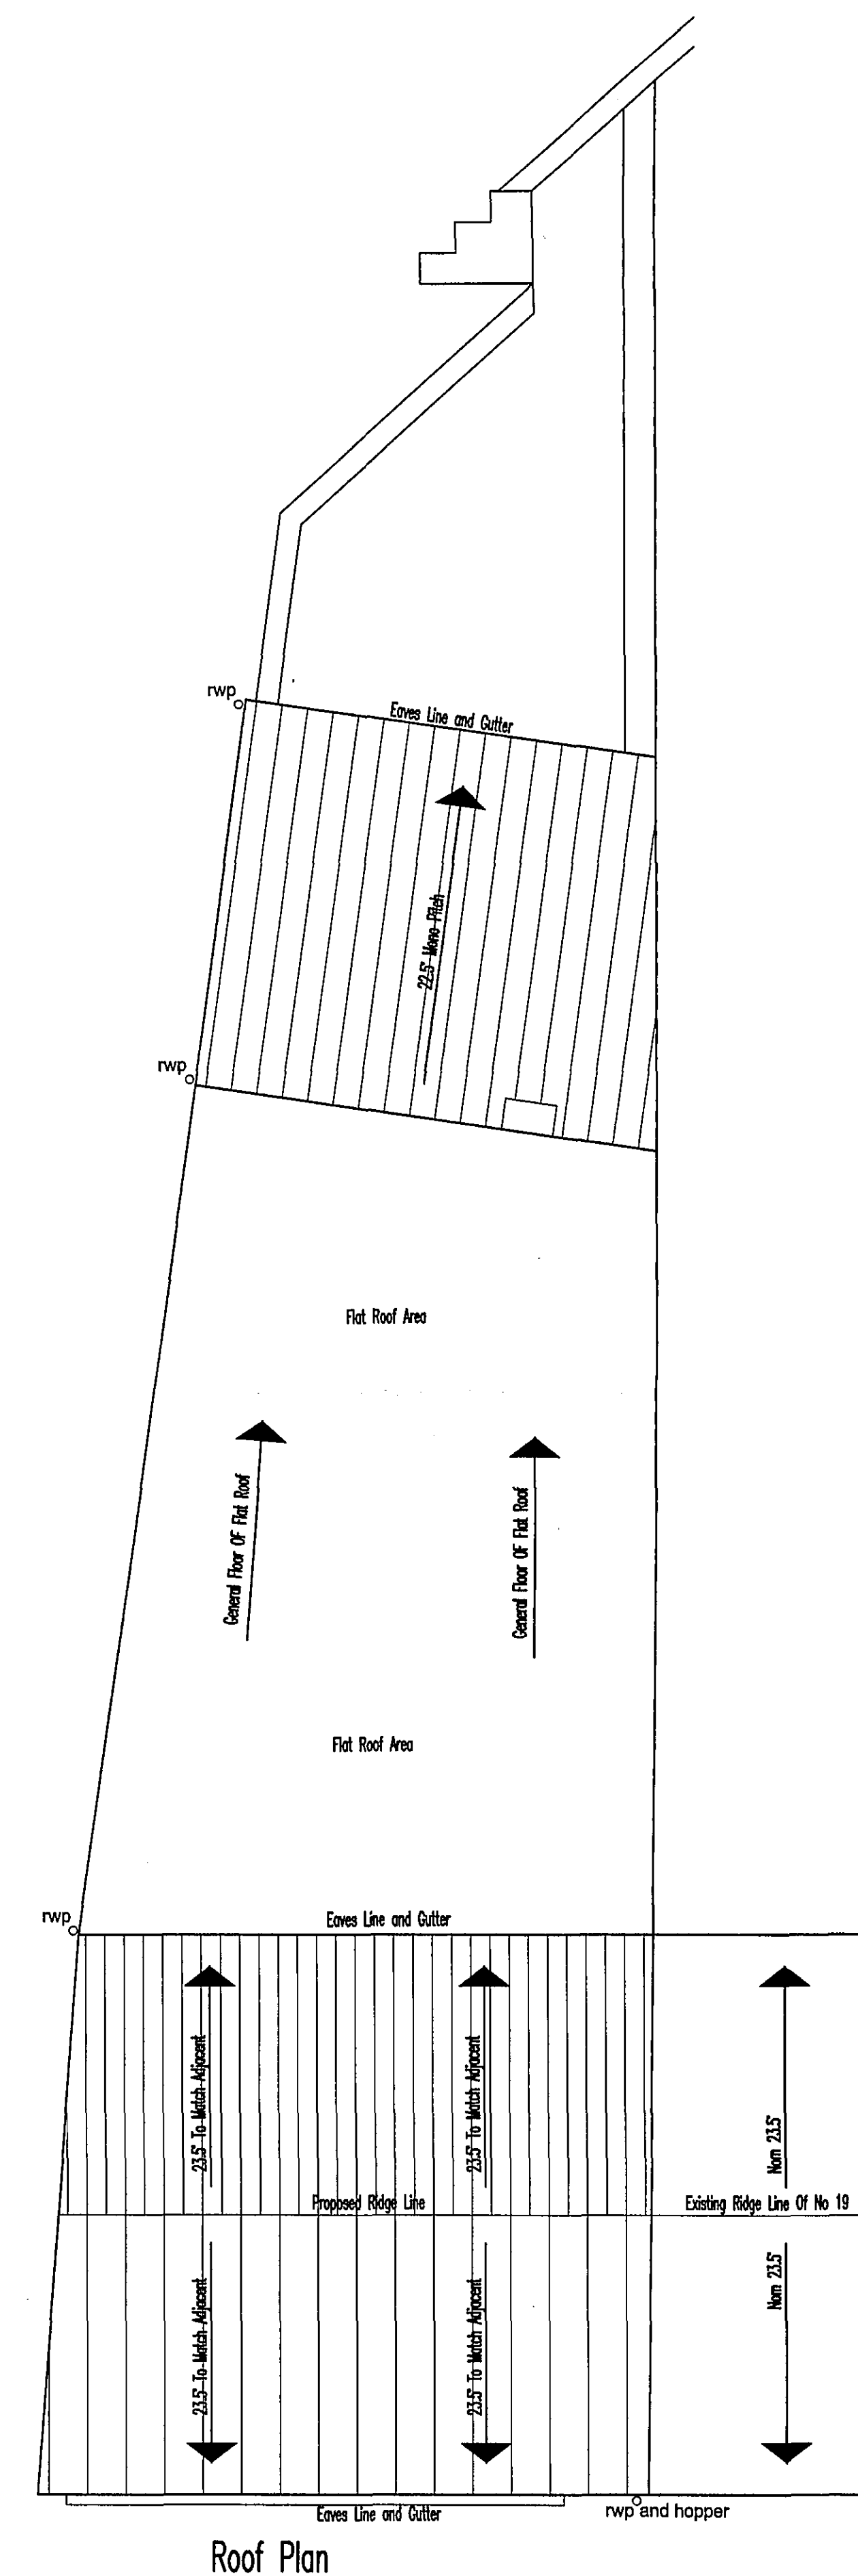

17 HIGH STREET, HOLBEACH PROPOSED FLOOR PLANS

PROJECT No: 1173
DRAWING No: AK002

SCALE:
DATE:

1:50@A1
December 2005

Rev P02 External door added to ground floor between Store Area and Passage Way.
22.05.06
Rev P01 Plans revised to accommodate Disabled WC
19.12.05

DAVID TURNOCK ARCHITECTS

Datum House 3 Commerce Road
Lynch Wood Peterborough PE2 6LR
Phone 01733 393010 Fax 01733 393013
Email david@dtarchitects.co.uk