


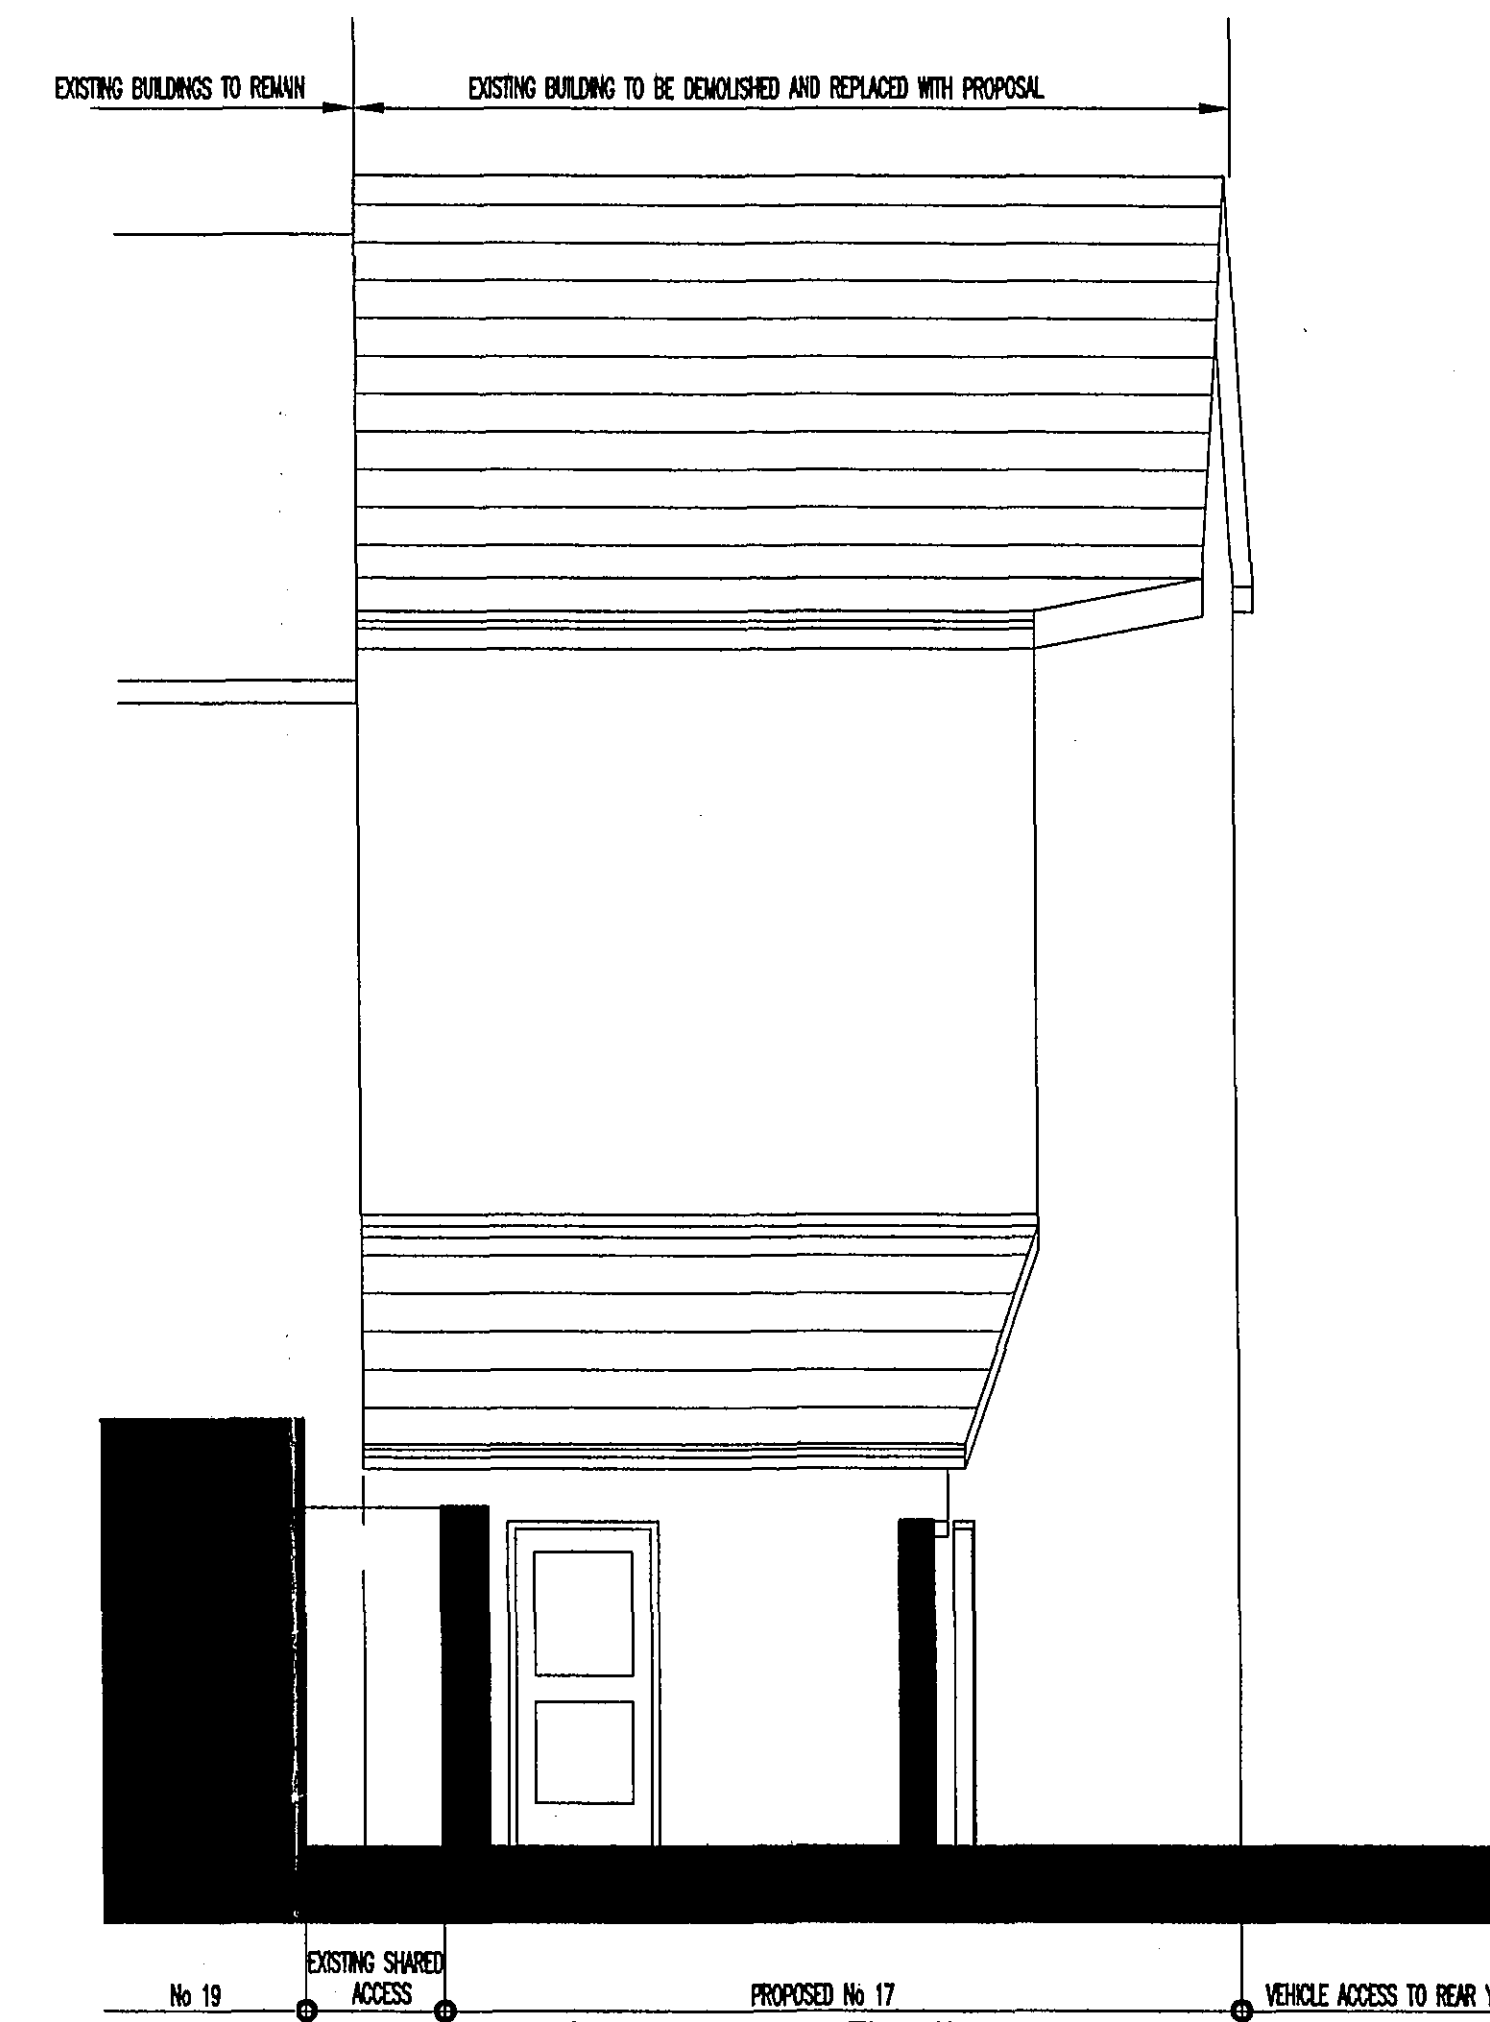

Proposed Street Scene Front Elevation




Proposed Rear Elevation



Proposed Side Elevation

SHDC
PLANNING & DEVELOPMENT
16 AUG 2006
Ref. 1146106

DETERMINED
PLAN

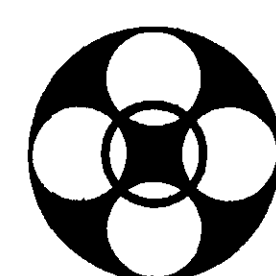

17 HIGH STREET, HOLBEACH PROPOSED ELEVATIONS

PROJECT No: 1170
DRAWING No: AK003

SCALE: 1:50@A1
DATE: December 2005

Rev P01 Side elevation revised to
accommodate Disabled WC 19.12.05

DAVID TURNOCK ARCHITECTS

Datum House 3 Commerce Road
Lynch Wood Peterborough PE2 6LR
Phone 01733 393010 Fax 01733 393013
Email david@dtarchitects.co.uk