




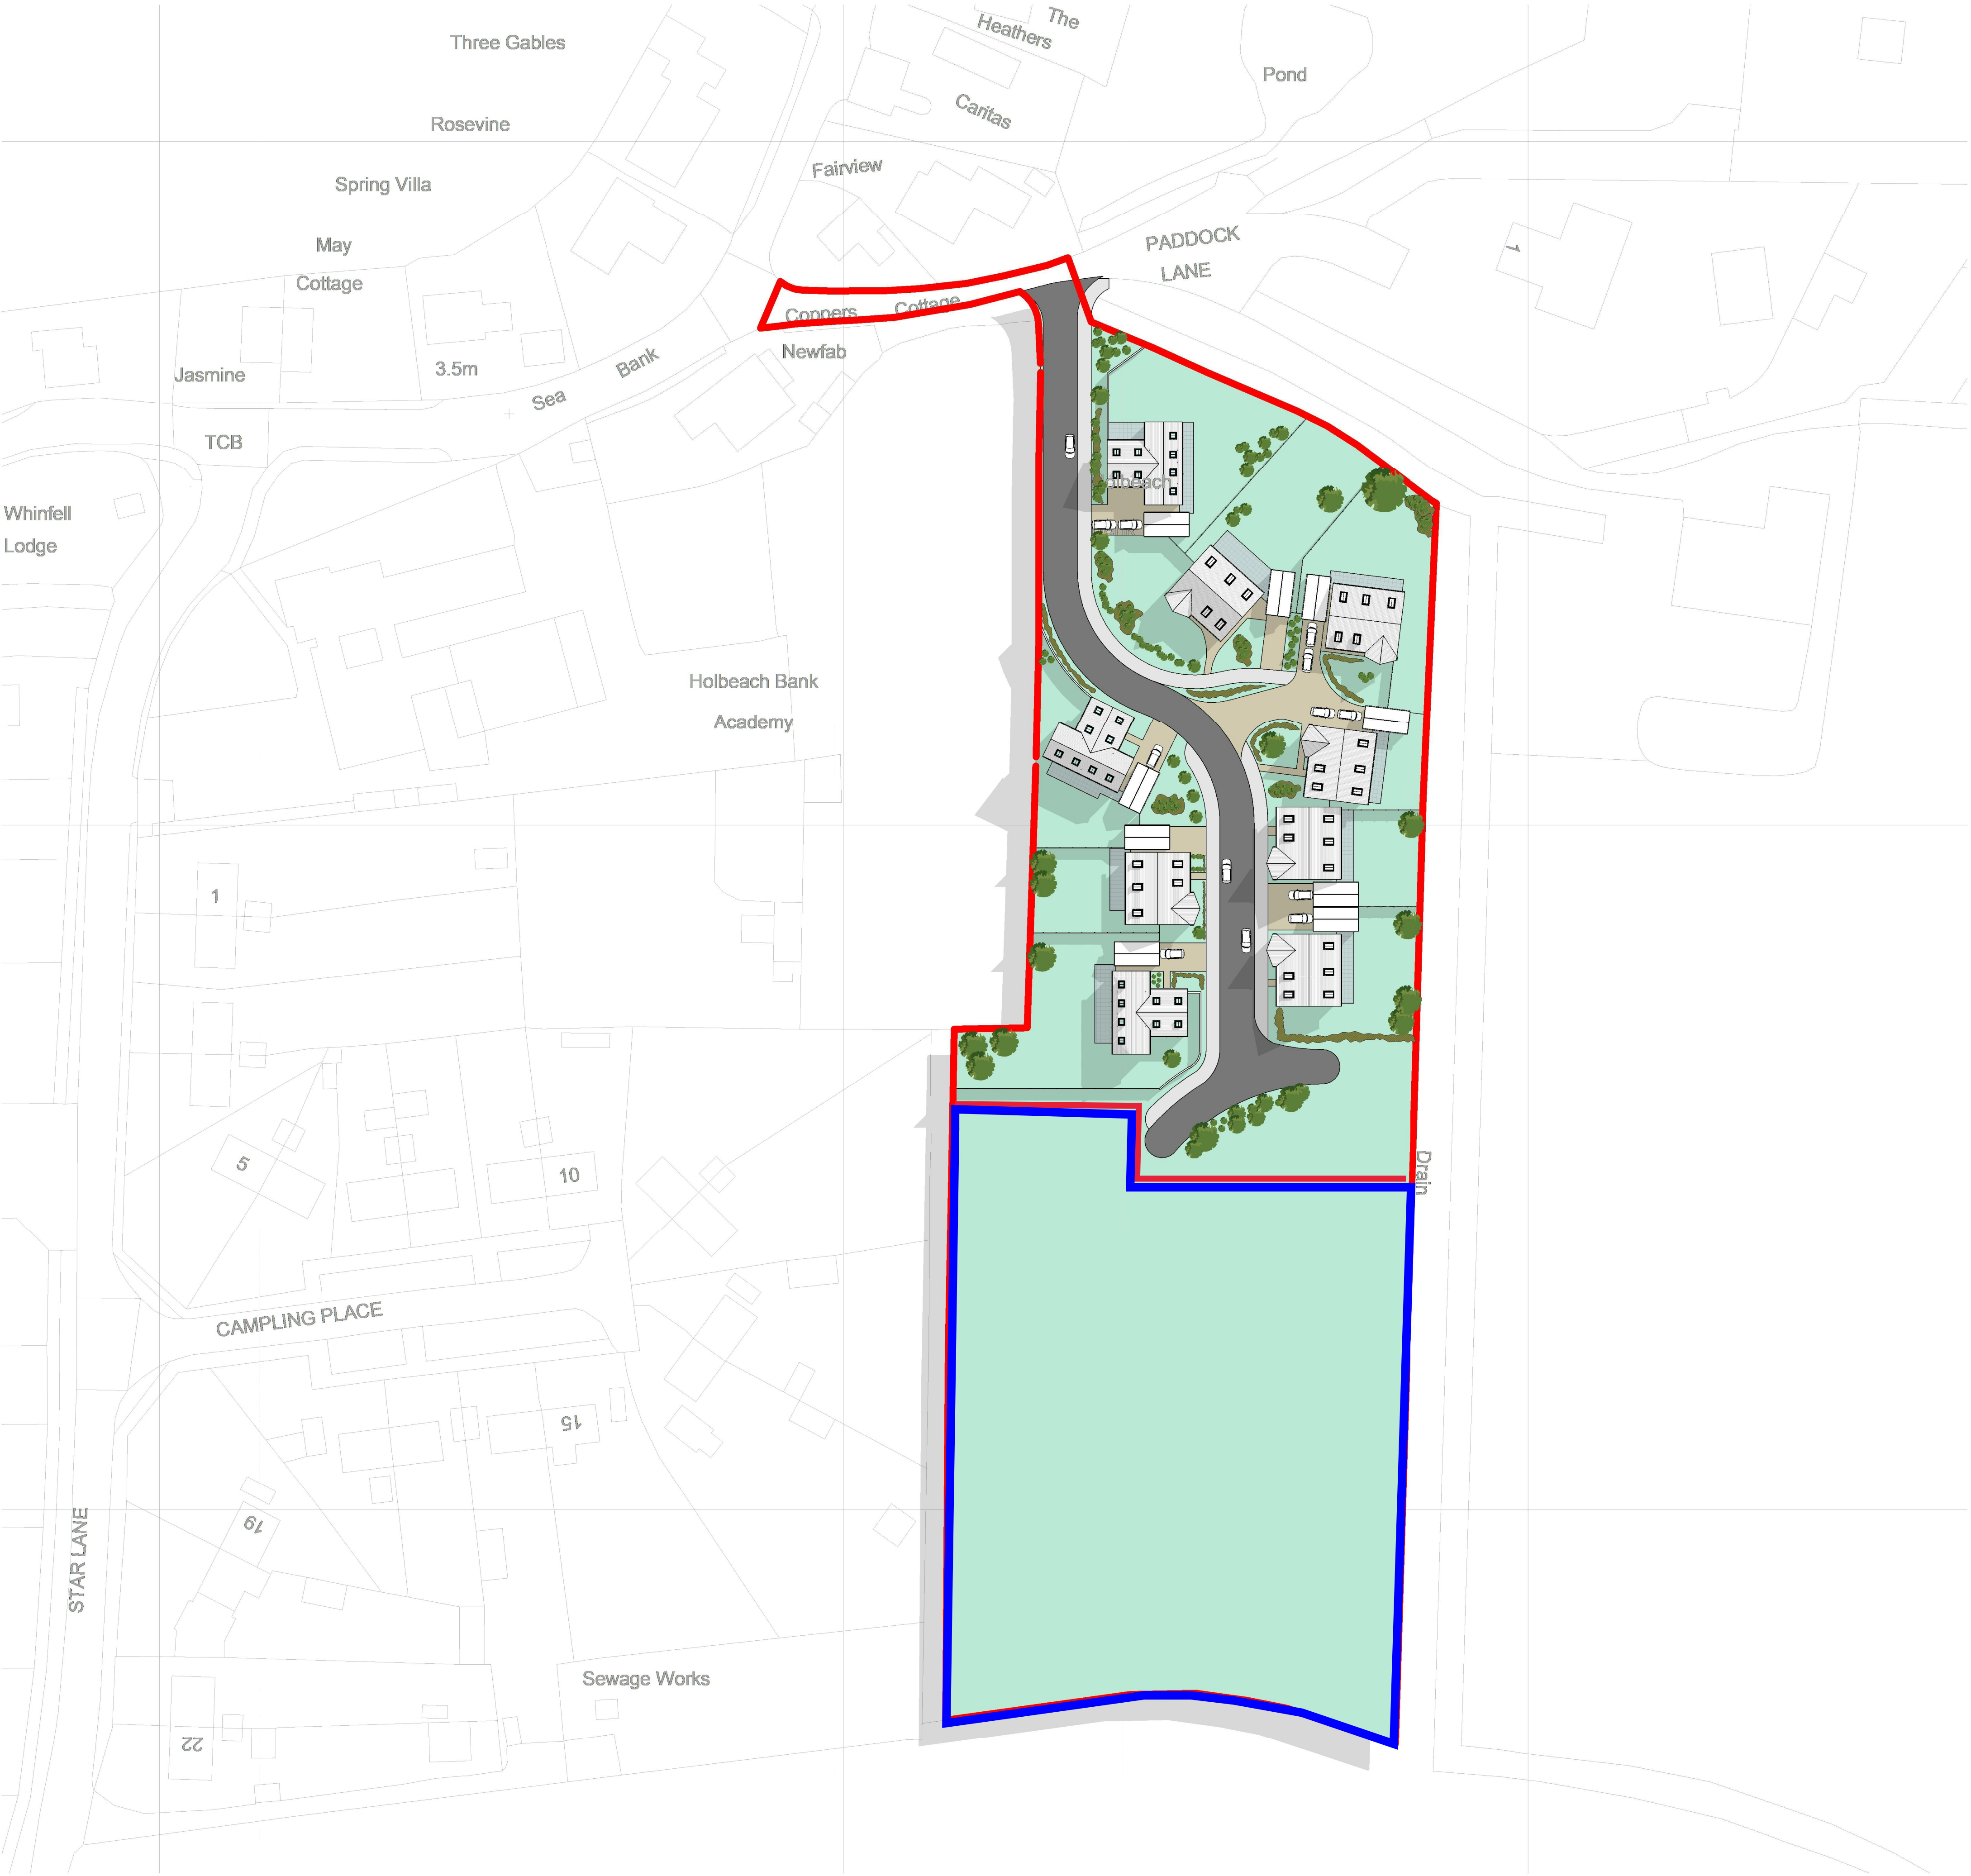

1 Site Block Plan
1 : 500

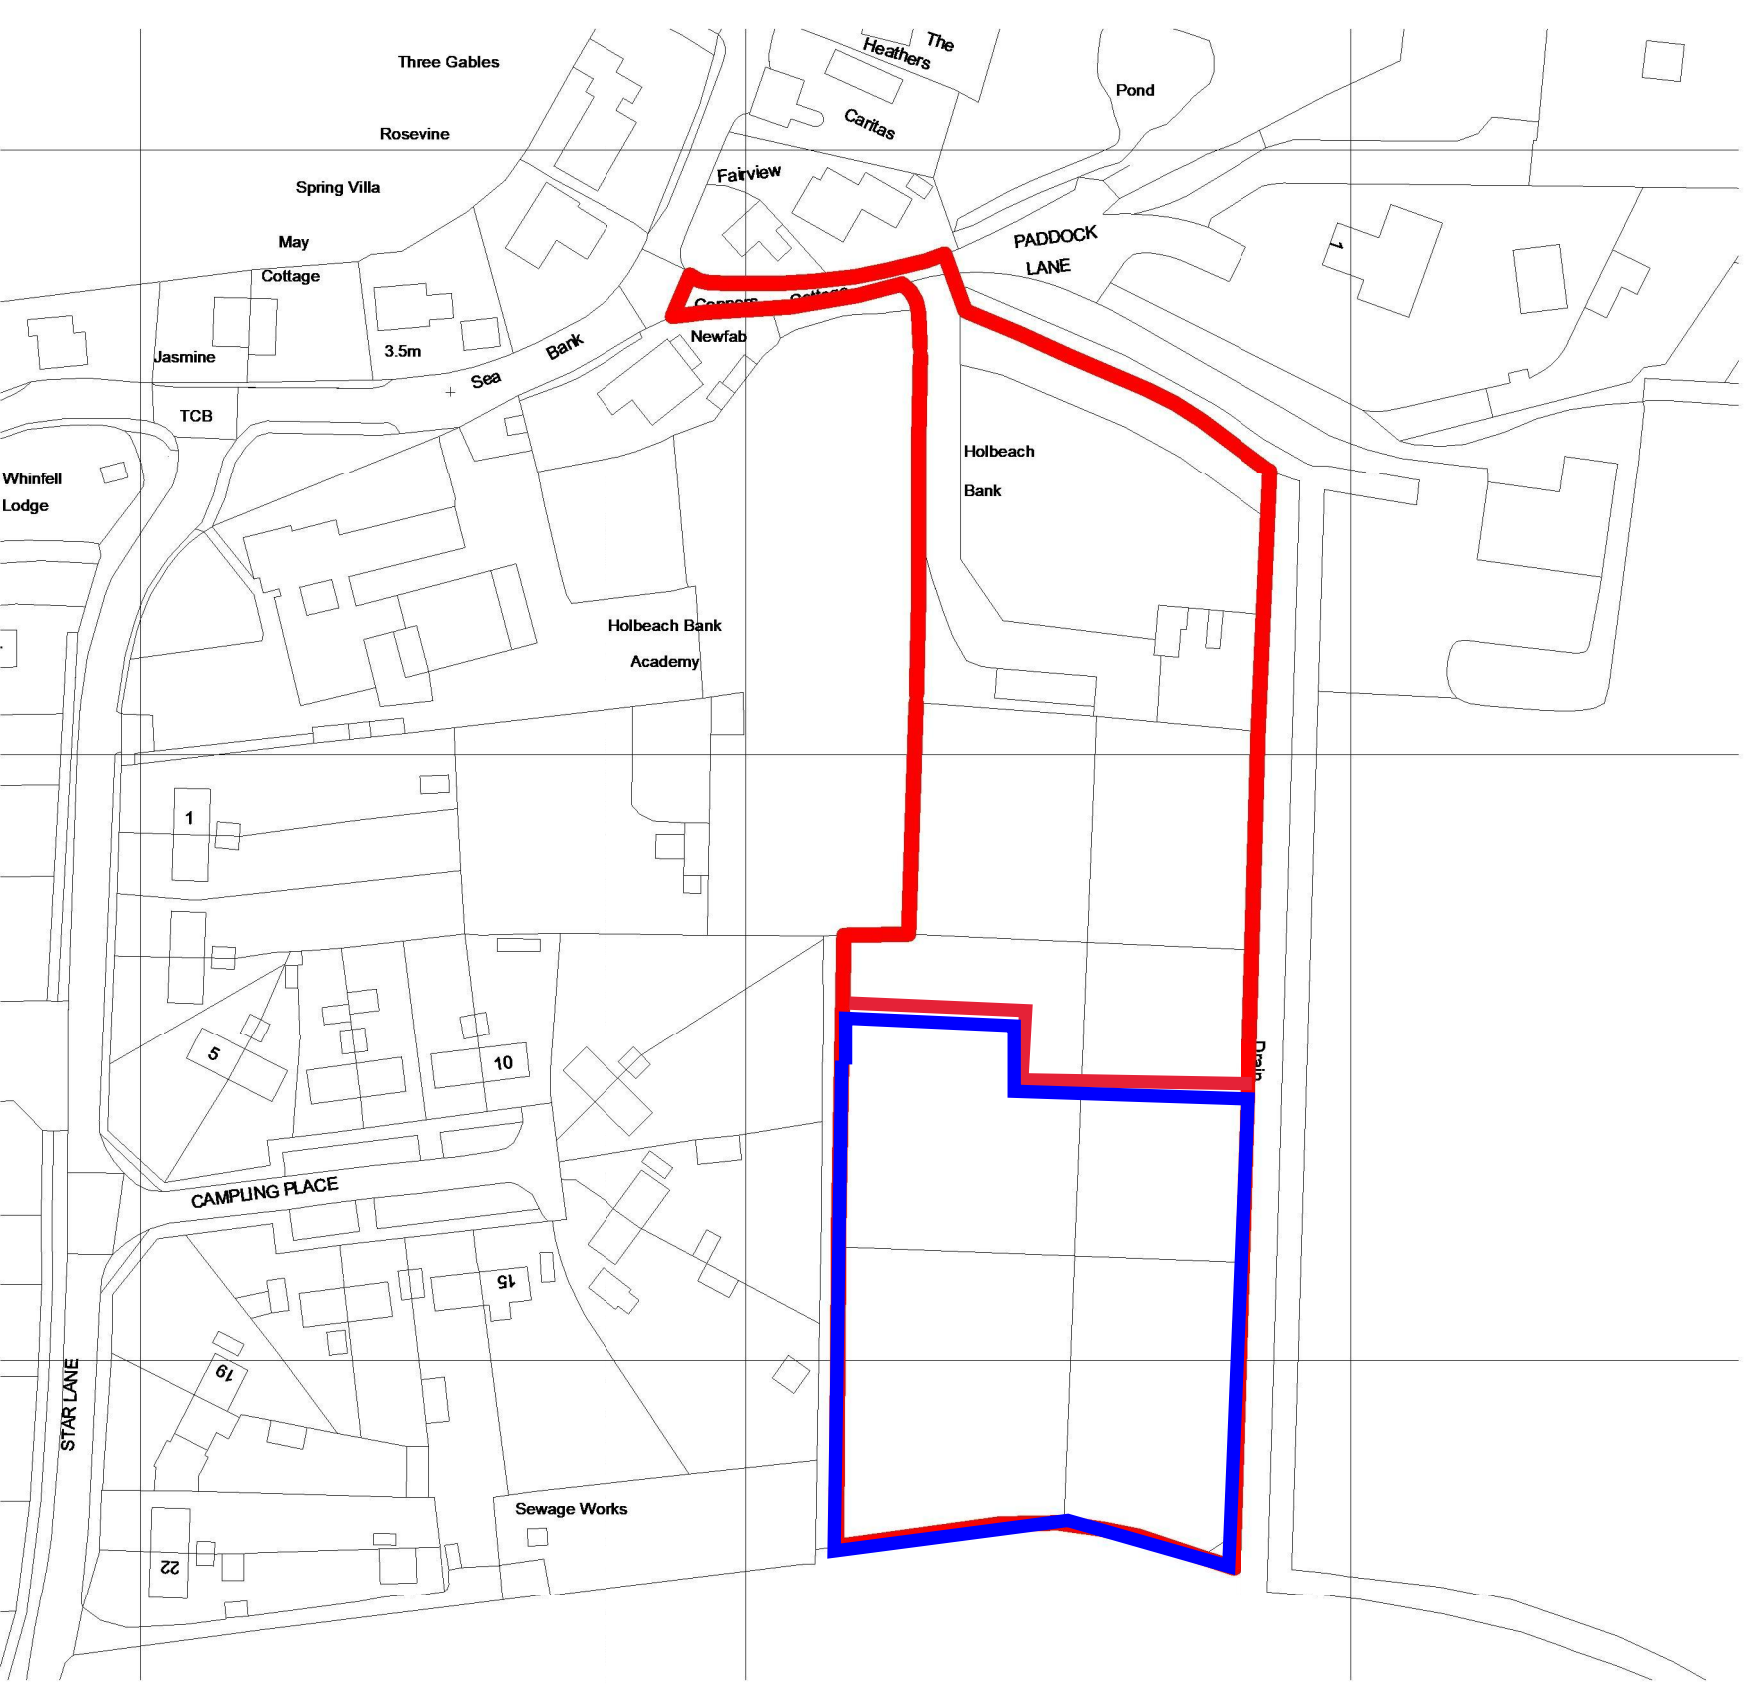

2 Site Location Plan
1 : 1250

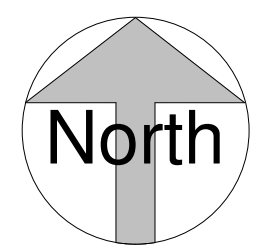

rev	date	name	chk	note
-----	------	------	-----	------



A The Limes, 80 High Street, Kettering, Stamford PE9 3TE
T 01780729122
E simon@h-a-architectural.co.uk

A1
Original Sheet Size
STATUS
PLANNING

PROJECT
PROPOSED RESIDENTIAL REDEVELOPMENT
Paddock Lane
Holbeach Bank
PE12 8DS

CLIENT
-



VISUAL SCALE 1:1250 @ A1



VISUAL SCALE 1:500 @ A1

DRAWING TITLE
Site Plan

SCALE	DATE	DRAWN	CHK
As indicated	29.08.22	DH	SP

DRAWING NUMBER	REVISION
4154 / 100	