




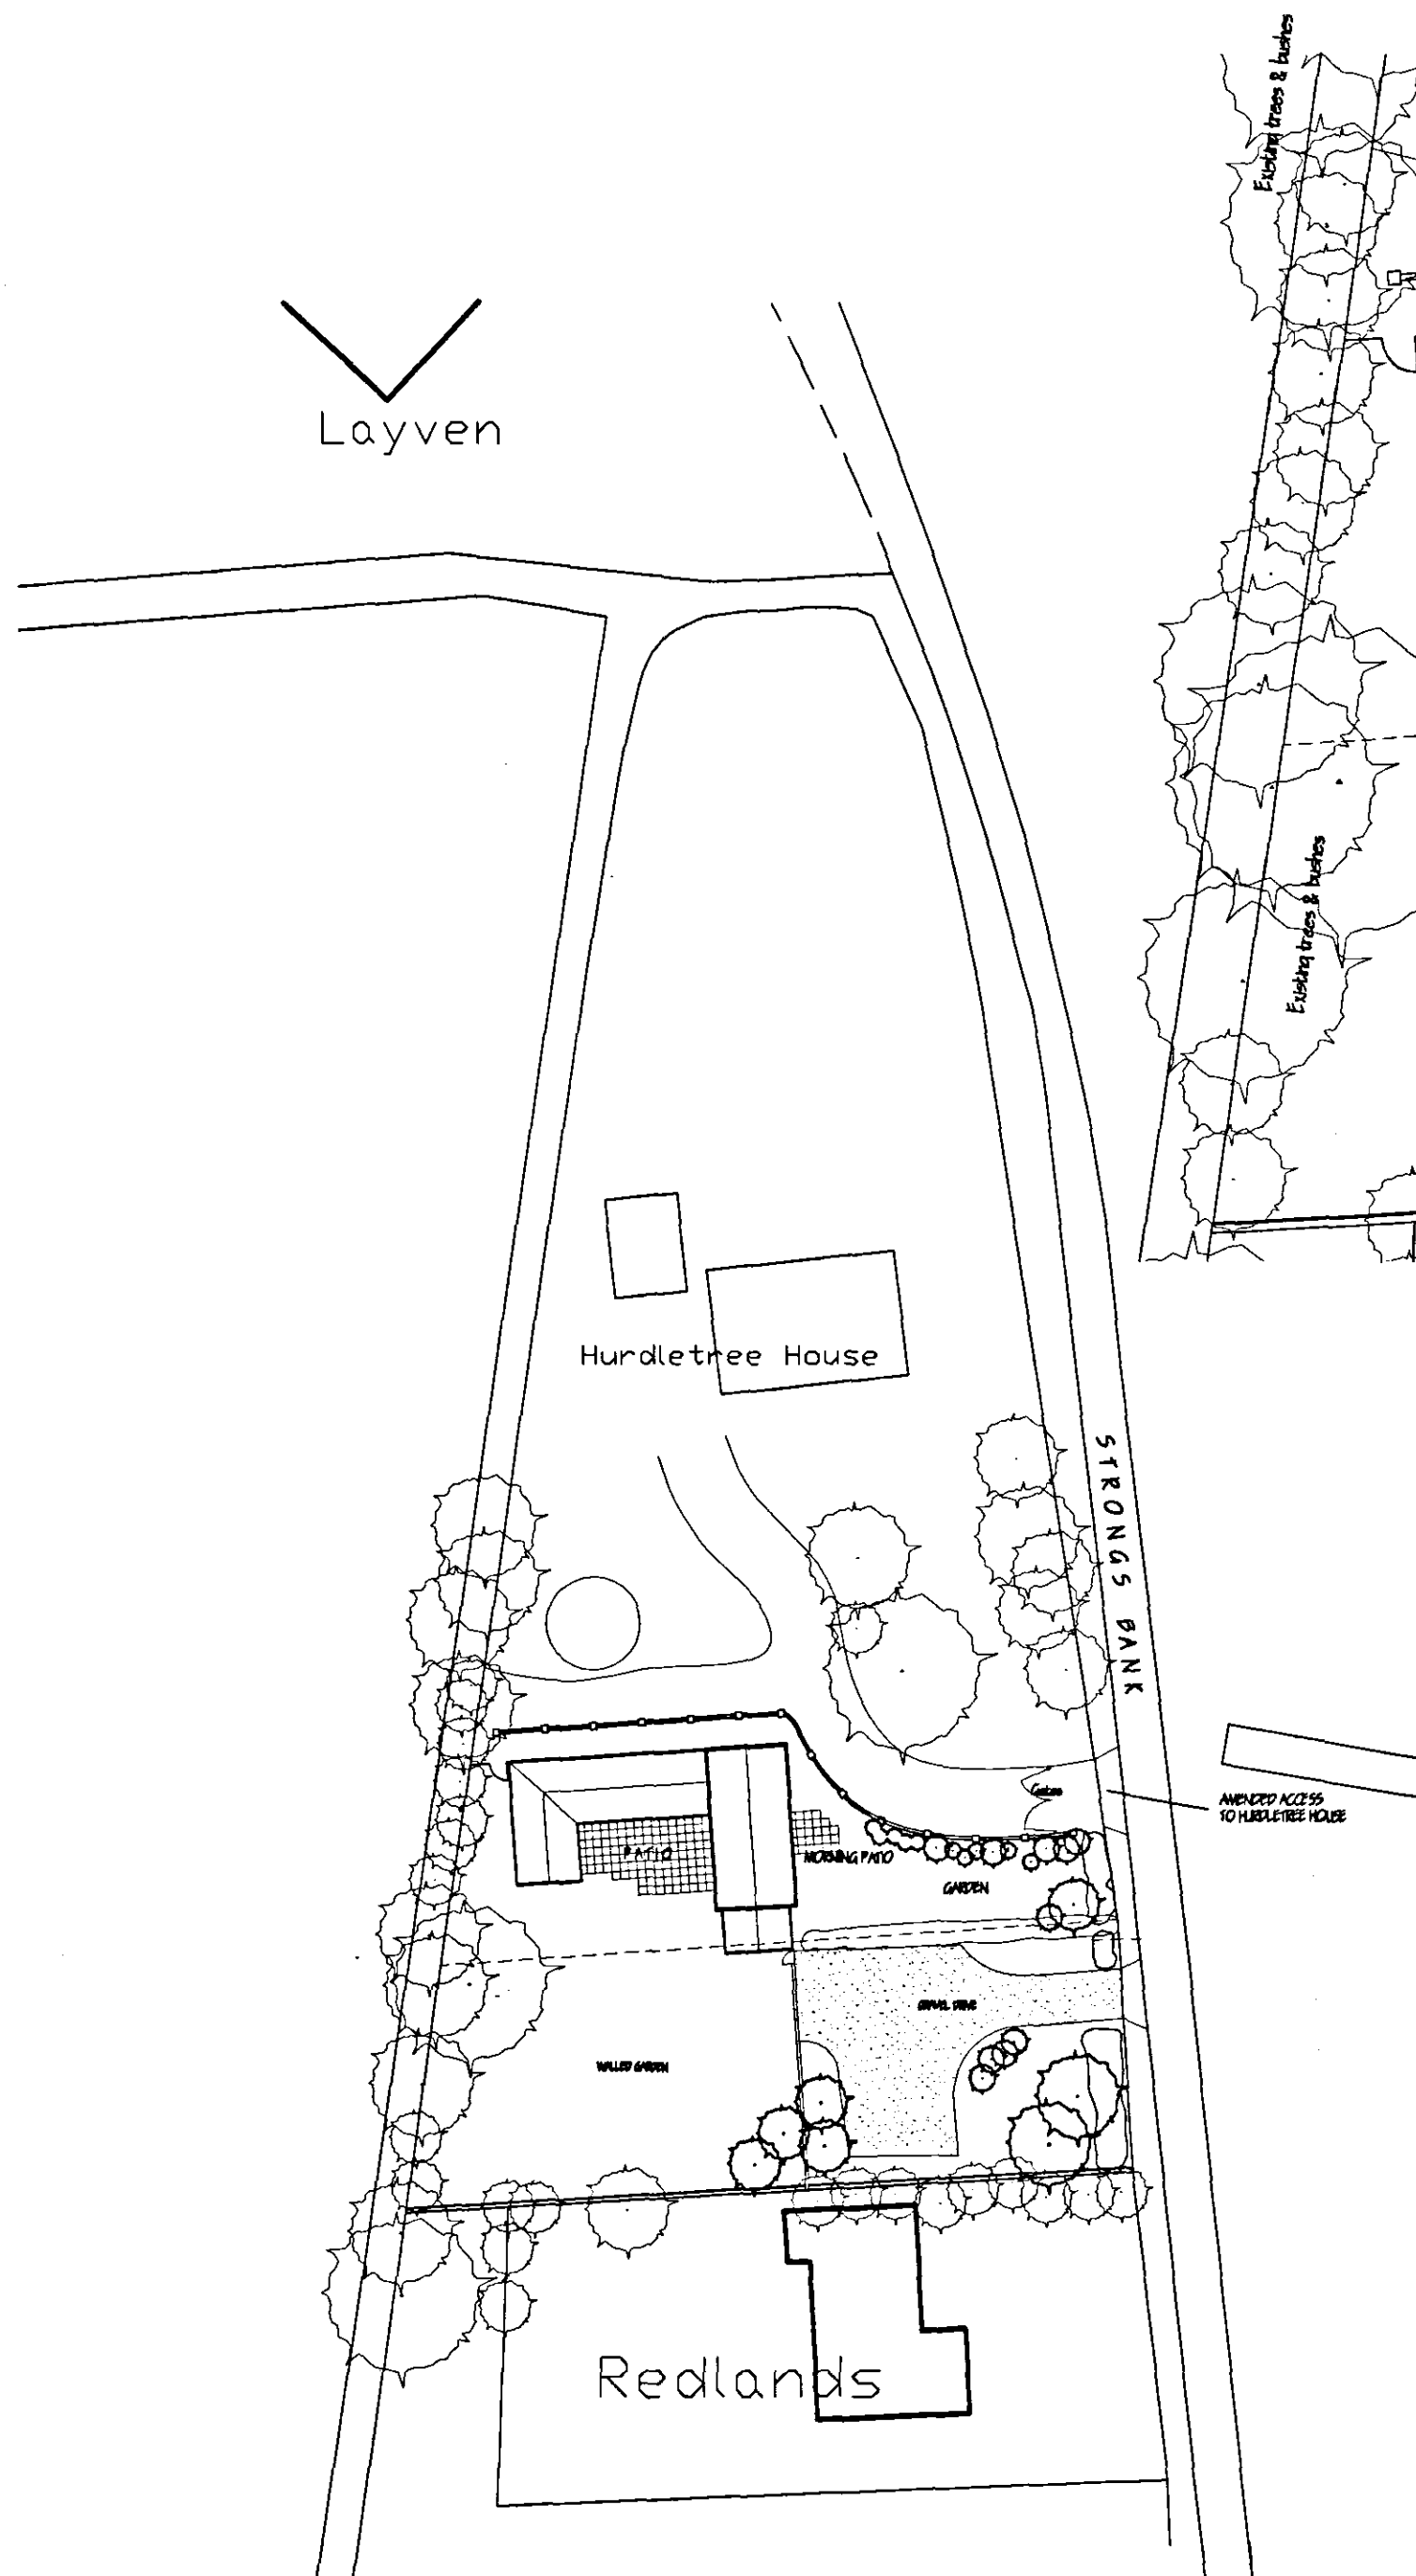

SITE PLAN
1/250

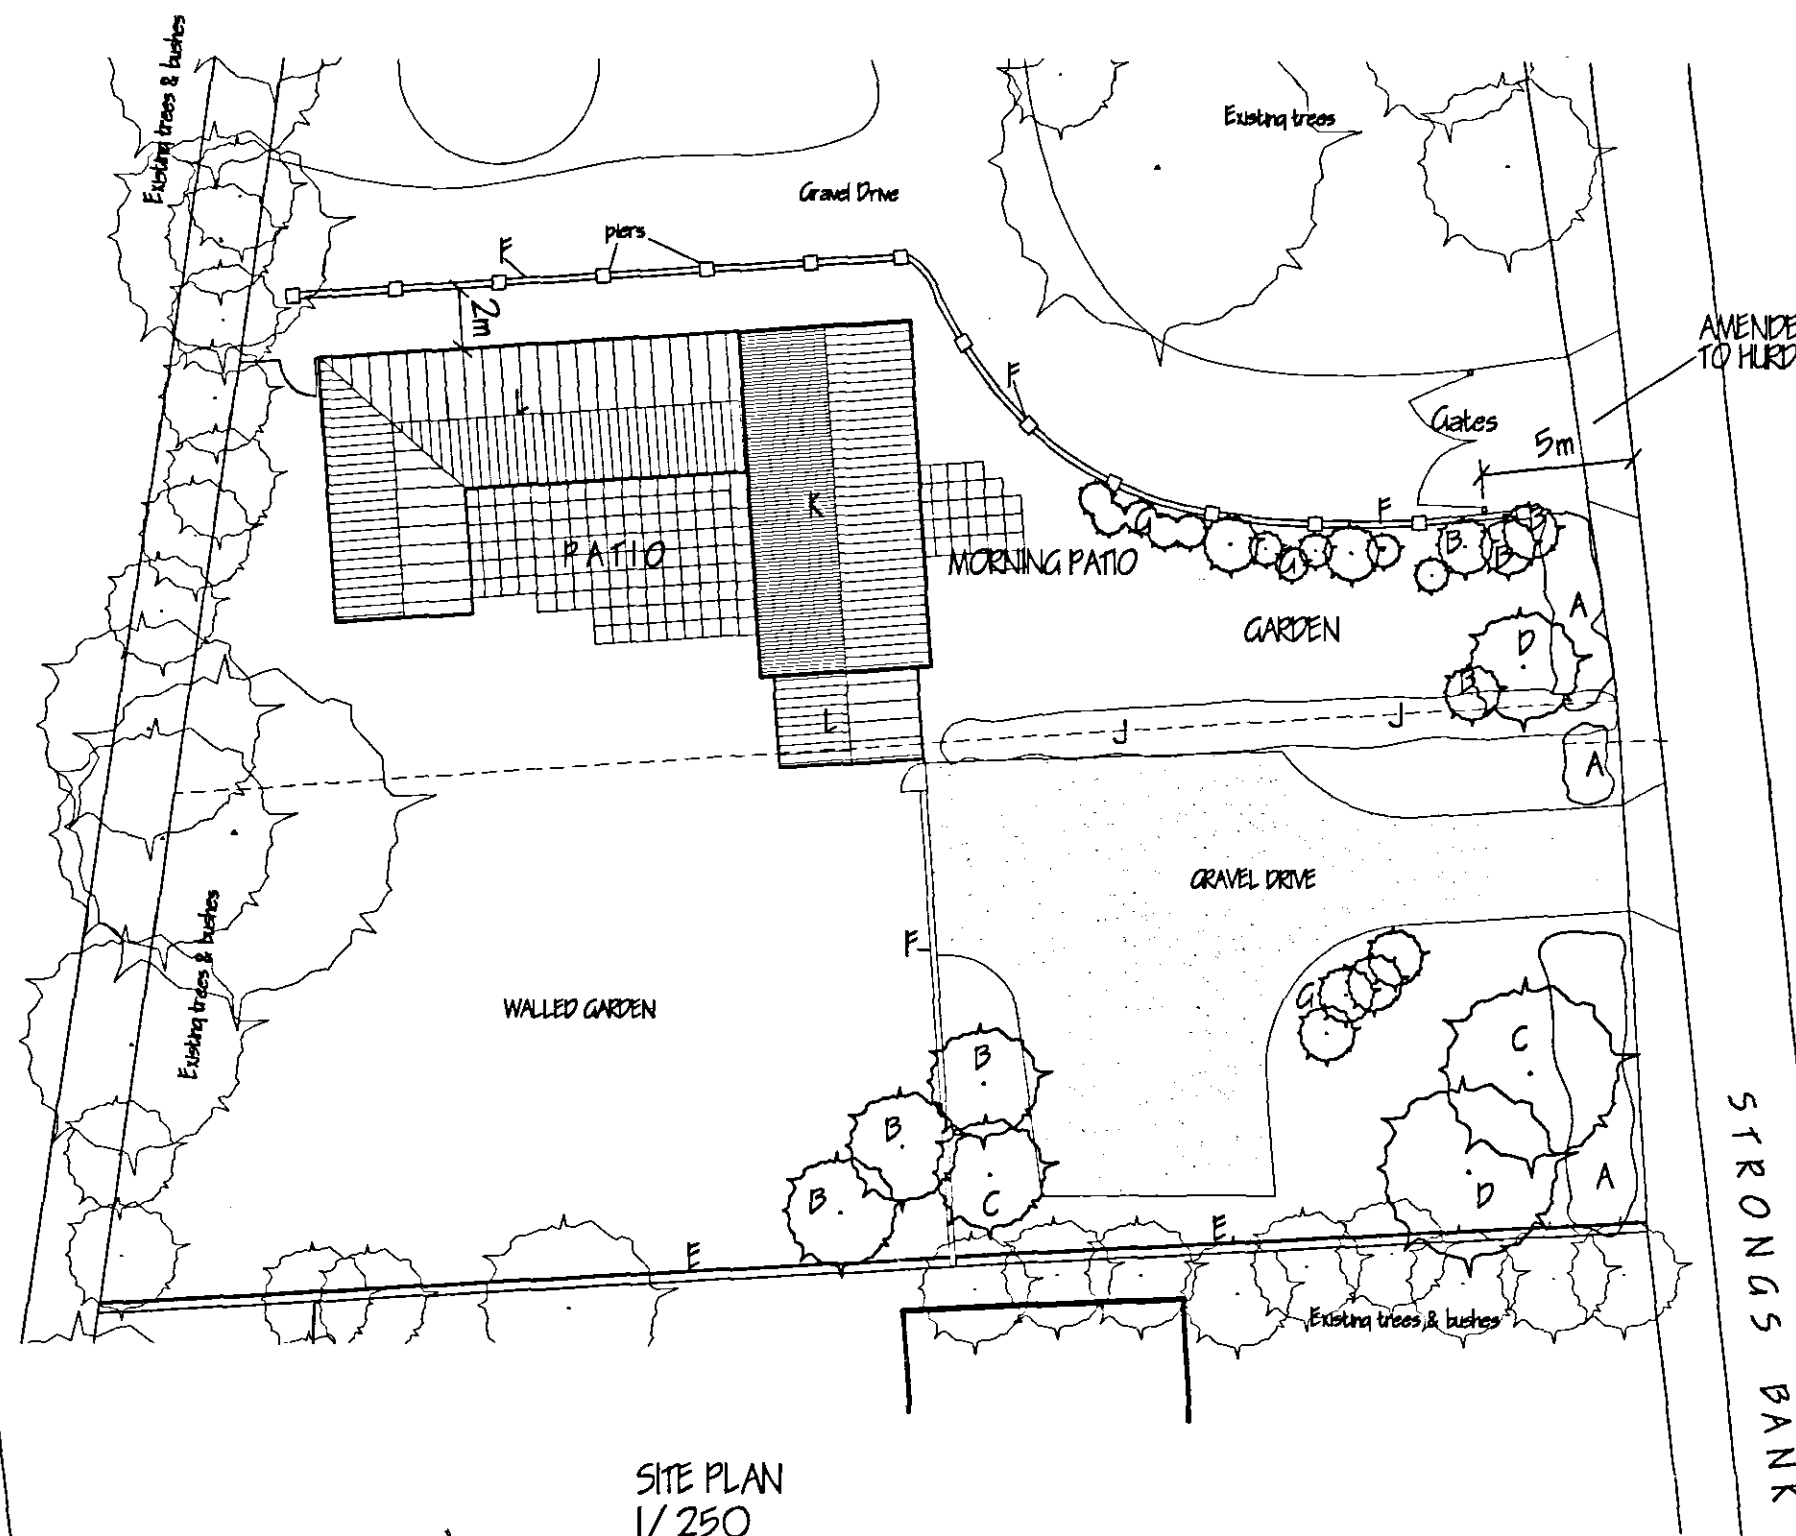

SITE PLAN
1/250

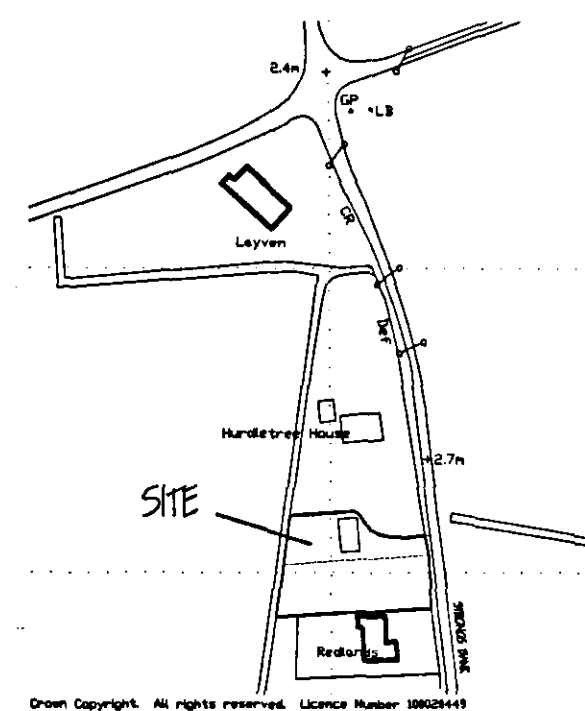

LOCATION PLAN
1/2500

LANDSCAPING, TREE PLANTING & FENCING SCHEME. (CONDITIONS 2,14,16 & 17 OF APPLICATION HO9/0435/05)

- A MIXED HEDGE
(a) Hawthorn (*Crataegus Monogyna*)
(b) Beech (*Fagus Sylvatica*)
(c) Blackthorn (*Prunus Spinosus*)
(d) Buckthorn (*Rhamnus Cathartica*)


- B SILVER BIRCH (*BETULA PENDULA*) FEATHERED
C HAWTHORN (*CRATAEGUS LAEVIGATA*) FEATHERED
D WHITEBEAM (*SORBUS ARIA*) FEATHERED
E 1.8 METRE HIGH VERTICAL CLOSE BOARDED FENCE
F 2 METRE HIGH WALL - DISTANCE BETWEEN PIERS NOT TO EXCEED 3 METRES
MOVEMENT JOINTS AT ALTERNATE PIERS.

- G SHRUB PLANTING
H GRAVEL DRIVE
J EXISTING BEECH HEDGE TO BE RETAINED

All planting to be in accordance with BS 4428:1989 and amendment No. 1 (1991)
All trees to be planted with minimum 0.6m plastic mulch mat and to be staked, tied and tubed.
1/3 to 1/2 bag of peat free tree and shrub planting compost to be incorporated into backfill for each tree hole.

- ROOF MATERIALS
(CONDITION 4 OF APPLICATION HO9/0435/05)
K ORIGINAL TWO-STORY BARN - NATURAL SLATES
L PROPOSED SINGLE STOREY EXTENSIONS - CLAY SINGLE PANTILES

STRONGS BANK

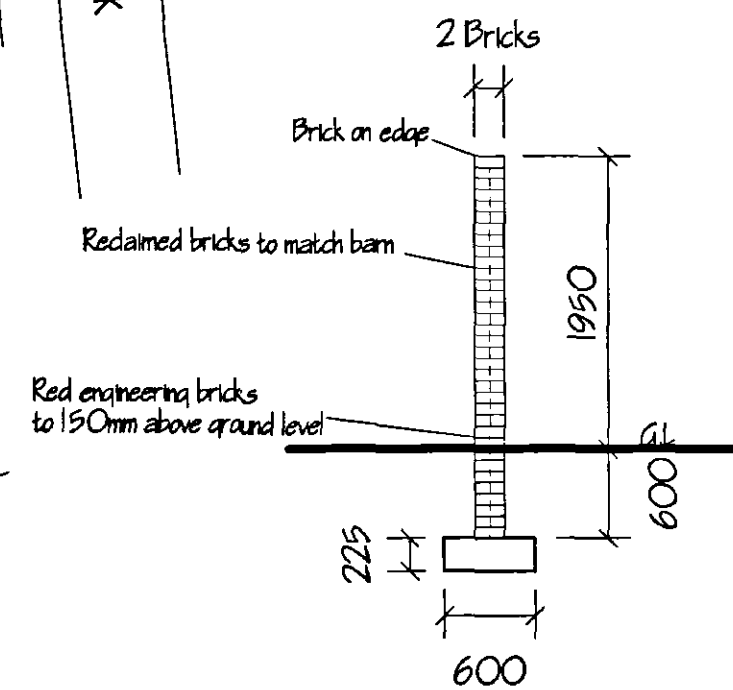

WALL SECTION
SCALE: 1/50

SHCC
Planning & Development
10 OCT 2005
Ref: 1151105

A WALL AMENDMENTS - PLANNING		05/05
ref	revision	date
G. R. MERCHANT I. ENG AMICE FWO ARCHITECTURAL, STRUCTURAL AND LAND DRAINAGE CONSULTANTS Unit 4, Wrights Meads 12A Park Road, Holbeach, Spalding, Lincoln, PE12 7EE Tel: 01406 480800 Fax: 01406 480744 E-Mail: G. R. Merchant @ Merchant. PE. Co. UK		
Project BARN CONVERSION TO RESIDENTIAL... Adj' HURDLE TREE HOUSE, STRONGS BANK, HOLBEACH PEN.		
Client MR. & MRS. P. FROST.		
Drawing LOCATION & SITE PLANS - PROPOSED.		
Job Ref.	Drawing No.	
1141-05.	5A	
Date	Drawn	
AUG '05.	GRM	
Scales AS INDICATED.		
DO NOT SCALE FROM THIS DRAWING This drawing is copyright and may not be copied, reproduced or used for any other purpose other than that for which it is issued. The Client/Commissioner is to check all dimensions on site and report any discrepancies to the Architect. All details shown on this drawing including foundations are based upon typical site conditions noted to the site. No responsibility can be accepted for alterations or variations which may be discovered during construction unless reported to the Architect as they occur. Amendments may be permitted. Site and survey are recommended in respect of foundations to establish specific site conditions before foundation work is undertaken. This drawing is limited to the amount of information contained and does not intend to provide a full specification of the works. It is issued for the purpose of obtaining Planning / Building Regulations approval. This drawing must not be used as a contract document. It is the client's or their representative's responsibility to ensure that the works are carried out in accordance with the specification, variations to contract etc. All materials to be used unless otherwise stated and all components and materials etc. to be used shall be treated and set in strict accordance with manufacturers' instructions and relevant codes of practice. Materials shall conform to appropriate British standard specifications or BSAs or European standards. The Employer / Client shall ensure that the selected contractor is competent with and adopts all measures necessary to achieve compliance with Health and Safety Regulations for Building sites and Work Areas. The Employer / Client is advised that should the works need to comply with the Construction Design and Management Regulations on Pre-construction Planning, the Employer will be required. The works and completion of all that is shown on the drawing and details, which may be specifically shown but may be reasonably inferred as necessary to carry out the works shall be deemed to be included.		