


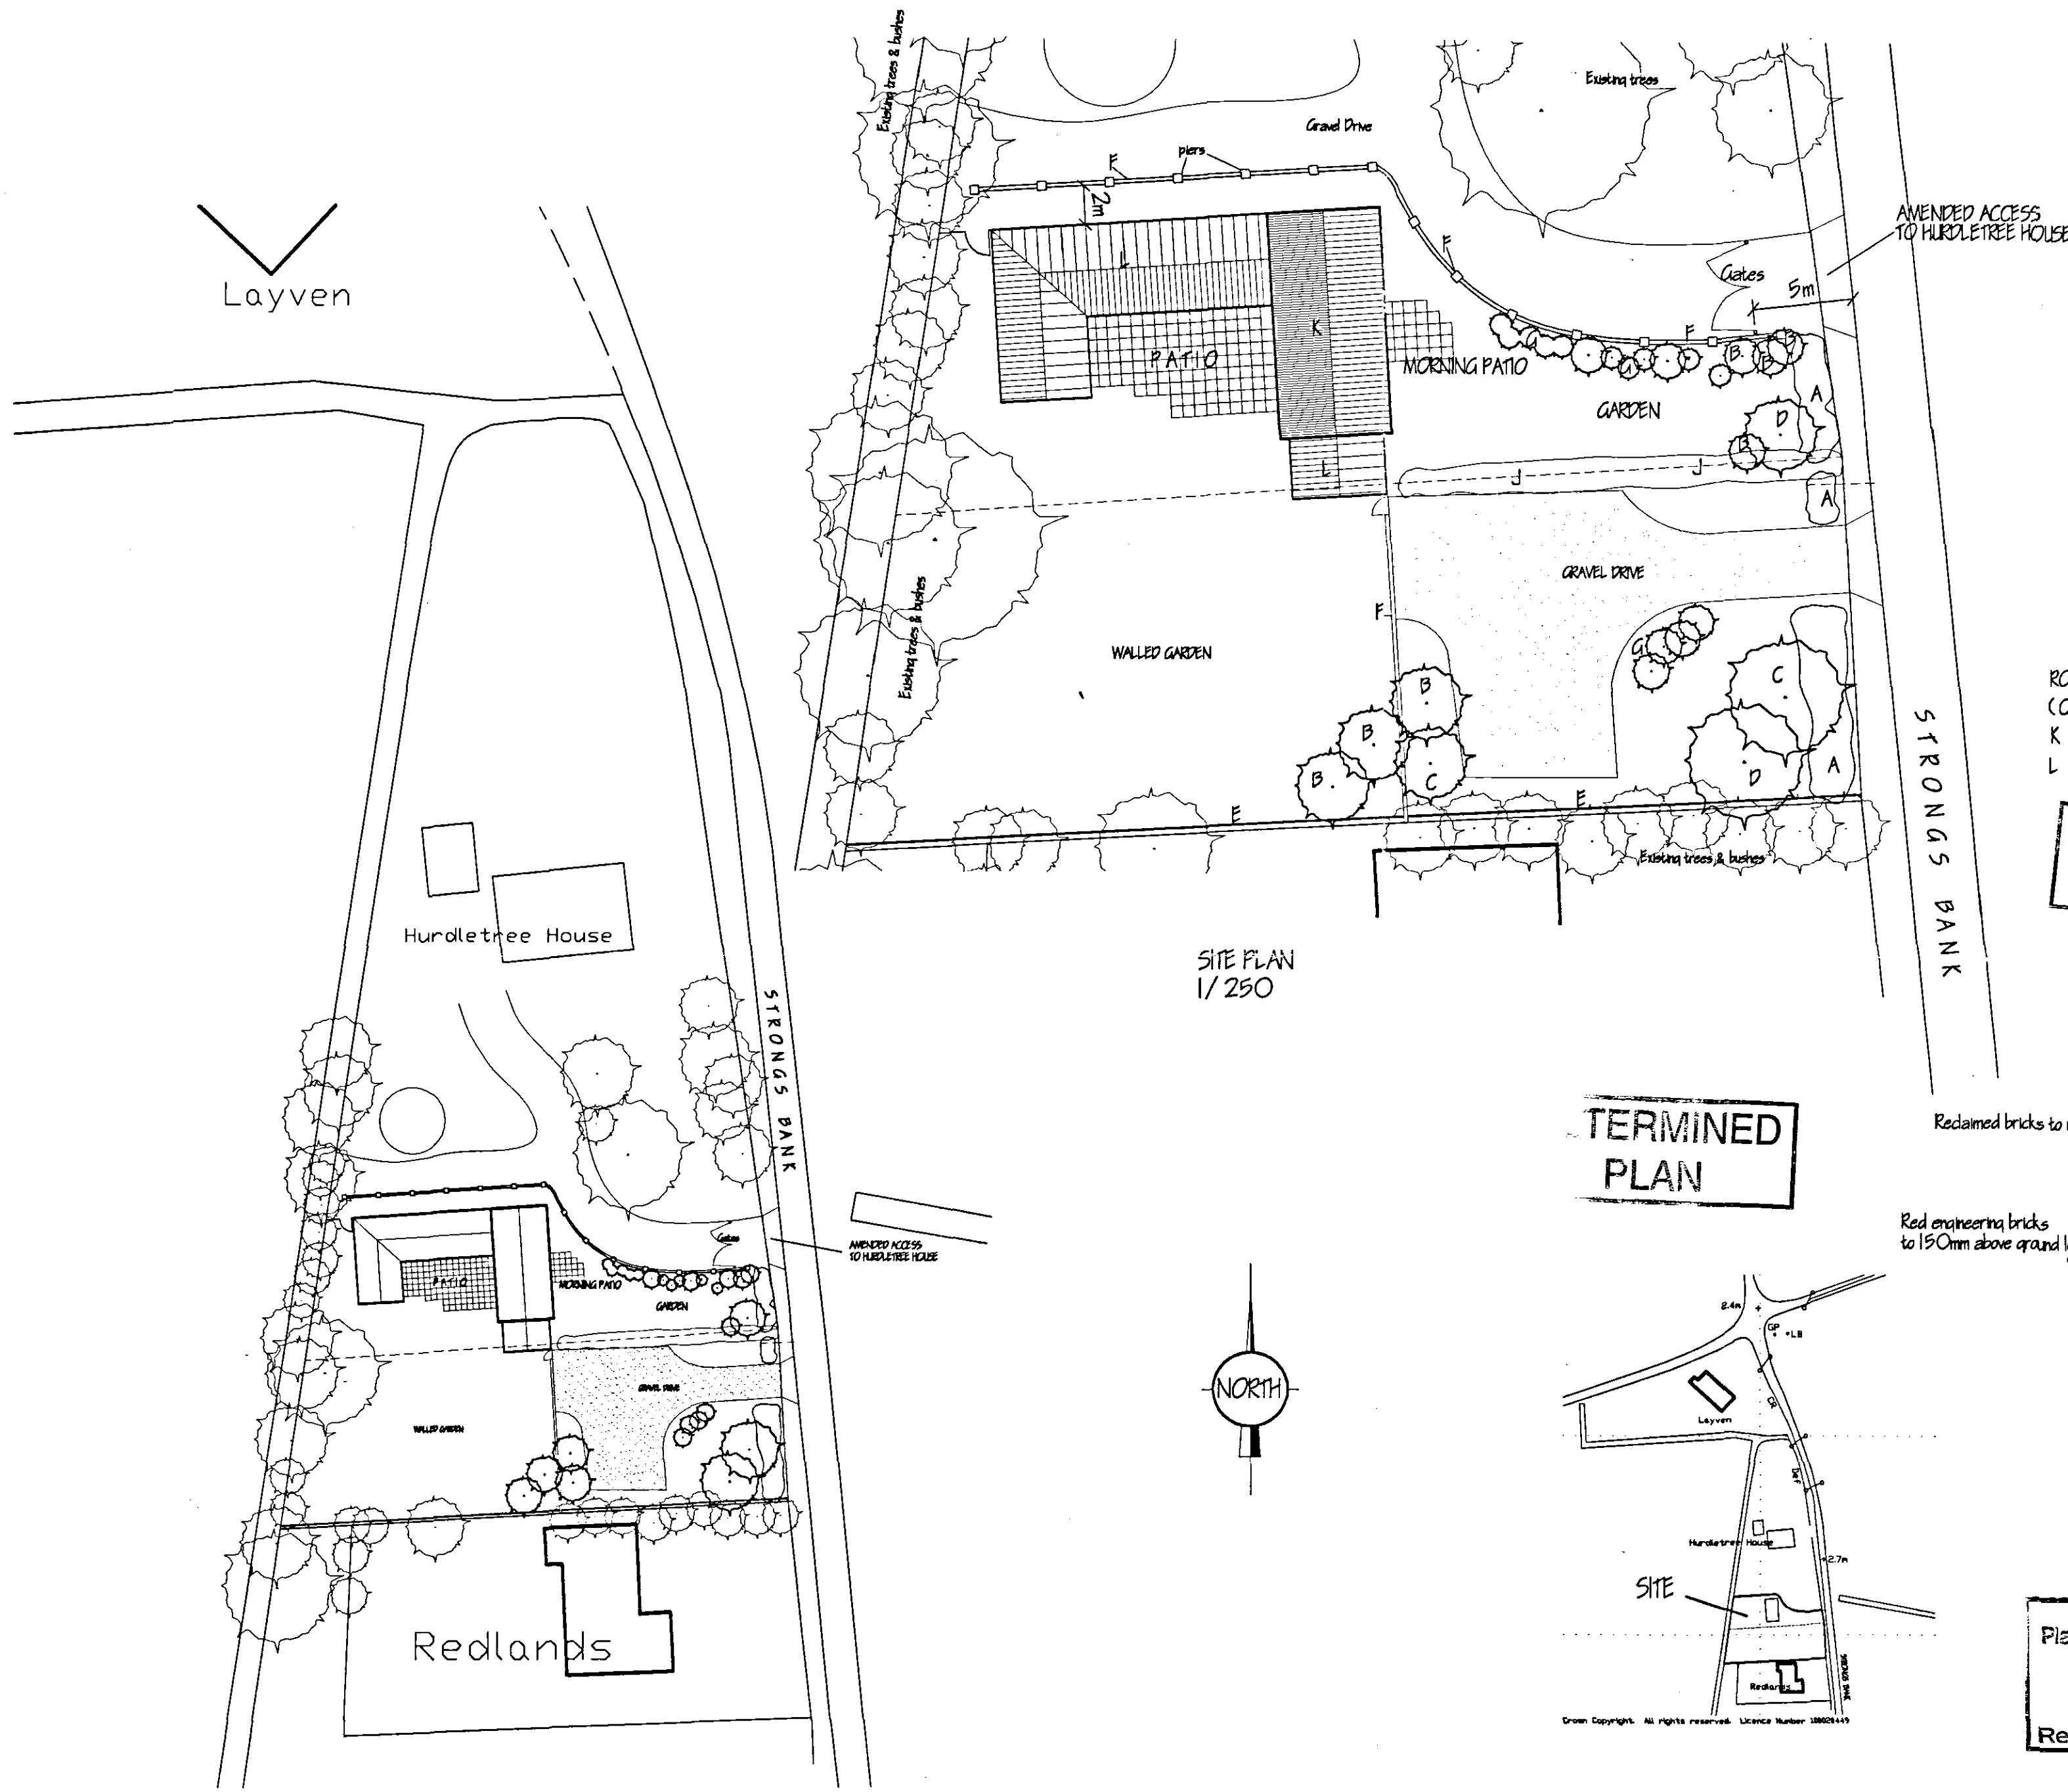

LANDSCAPING, TREE PLANTING & FENCING SCHEME.
(CONDITIONS 2,14,16 & 17 OF APPLICATION HO9/0435/05)

A MIXED HEDGE

- (a) Hawthorn (*Crataegus Monocyna*)
- (b) Beech (*Fagus Sylvatica*)
- (c) Blackthorn (*Prunus Spinos*)
- (d) Buckthorn (*Rhamnus Cathartica*)

B SILVER BIRCH (*BETULA PENDULA*) FEATHERED

C HAWTHORN (*CRATAEGUS LAEVIGATA*) FEATHERED

D WHITEBEAM (*SORBUS ARIA*) FEATHERED

E 1.8 METRE HIGH VERTICAL CLOSE BOARDED FENCE

**F 2 METRE HIGH WALL - DISTANCE BETWEEN PIERS NOT TO EXCEED 3 METRES
MOVEMENT JOINTS AT ALTERNATE PIERS.**

G SHRUB PLANTING

H GRAVEL DRIVE

J EXISTING BEECH HEDGE TO BE RETAINED

All planting to be in accordance with BS 4428:1989 and amendment No. 1 (1991)

All trees to be planted with minimum 0.6m plastic mulch mat and to be staked, tied and tubed.

1/3 to 1/2 bag of peat free tree and shrub planting compost to be incorporated into backfill for each tree hole.

ROOF MATERIALS



(CONDITION 4 OF APPLICATION HO9/0435/05)

K ORIGINAL TWO-STOREY BARN - NATURAL SLATES

L PROPOSED SINGLE STOREY EXTENSIONS - CLAY SINGLE PANTILES

DETERMINED PLAN

TERMINED PLAN

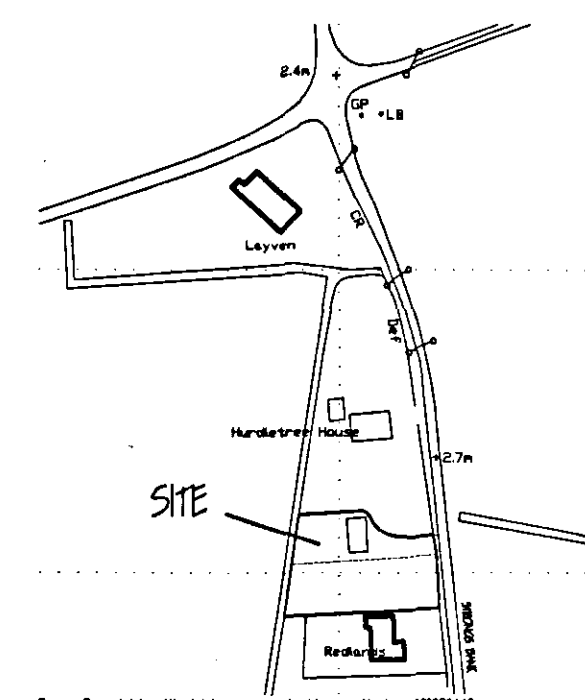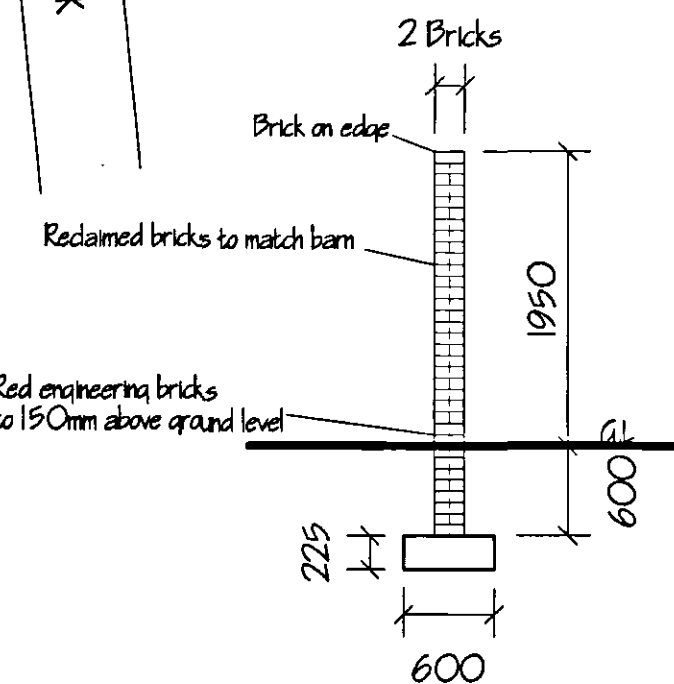

SHDC
Planning & Development
10 OCT 2005
Ref: 1151/05

A WALL AMENDMENTS - PLANNING		OCT '05
G. R. MERCHANT		
I.ENG AMICE FWO		
ARCHITECTURAL, STRUCTURAL AND LAND DRAINAGE CONSULTANTS		
Unit 4, Wrights Mews 12A Park Road, Holbeach, Spalding, Lincs. PE12 7EE Tel: 01406 480800 Fax: 01406 486744 E-Mail: G. R. Merchant @ Merchant. PB. Co. UK		
Project BARN CONVERSION TO RESIDENTIAL... Adj' HURDLE TREE HOUSE, STRONGS BANK, HOLBEACH PEN.		
Client MR. & MRS. P. FROST.		
Drawing LOCATION & SITE PLANS - PROPOSED.		
Job Ref. 1141-05.	Drawing No. 5A	
Date AUG '05.	Drawn GRM	
Scales AS INDICATED.		
DO NOT SCALE FROM THIS DRAWING This drawing is copyright and may not be altered, copied, photocopied or used for any other purpose other than that for which it is issued. The General Contractor is to check all dimensions on site and report any discrepancies to the Architect. All materials shown on the drawing including foundations are based upon typical site conditions related to the area. No responsibility can be accepted for structural conditions which may be discovered during construction unless reported to the Architect so that design amendments may be considered. Site and surveys are representative in respect of foundations to establish specific site conditions before foundation work is undertaken. This drawing is limited in the amount of information contained and does not purport to contain a full specification of the works. It is solely for the purpose of obtaining Planning / Building Regulation approval. This drawing must not be used as a contract document. The works will not be approved or inspected on site by G. R. Merchant or any representative thereof. It is the client or their appointed agents responsibility to control workmanship, substitution of materials, instructions to specification, variations to contract etc. All materials to be new unless otherwise stated and all components and materials are to be used in accordance with the manufacturer's instructions and relevant codes of practice. Materials and conditions in appropriate detail specified in the contract documents or European standards. The Employer / Client shall ensure that the selected contractor is competent with and adopts all measures necessary to achieve compliance with Health and Safety legislation for building sites and work places. The Employer / Client is advised that should the works need to comply with the Construction Design and Management Regulations on Independent Planning Supervisor will be required. The works and completion of all that is shown on the drawing and details. Works that may not specifically shown but may be reasonably inferred as necessary to carry out the works shall be deemed to be included.		

