


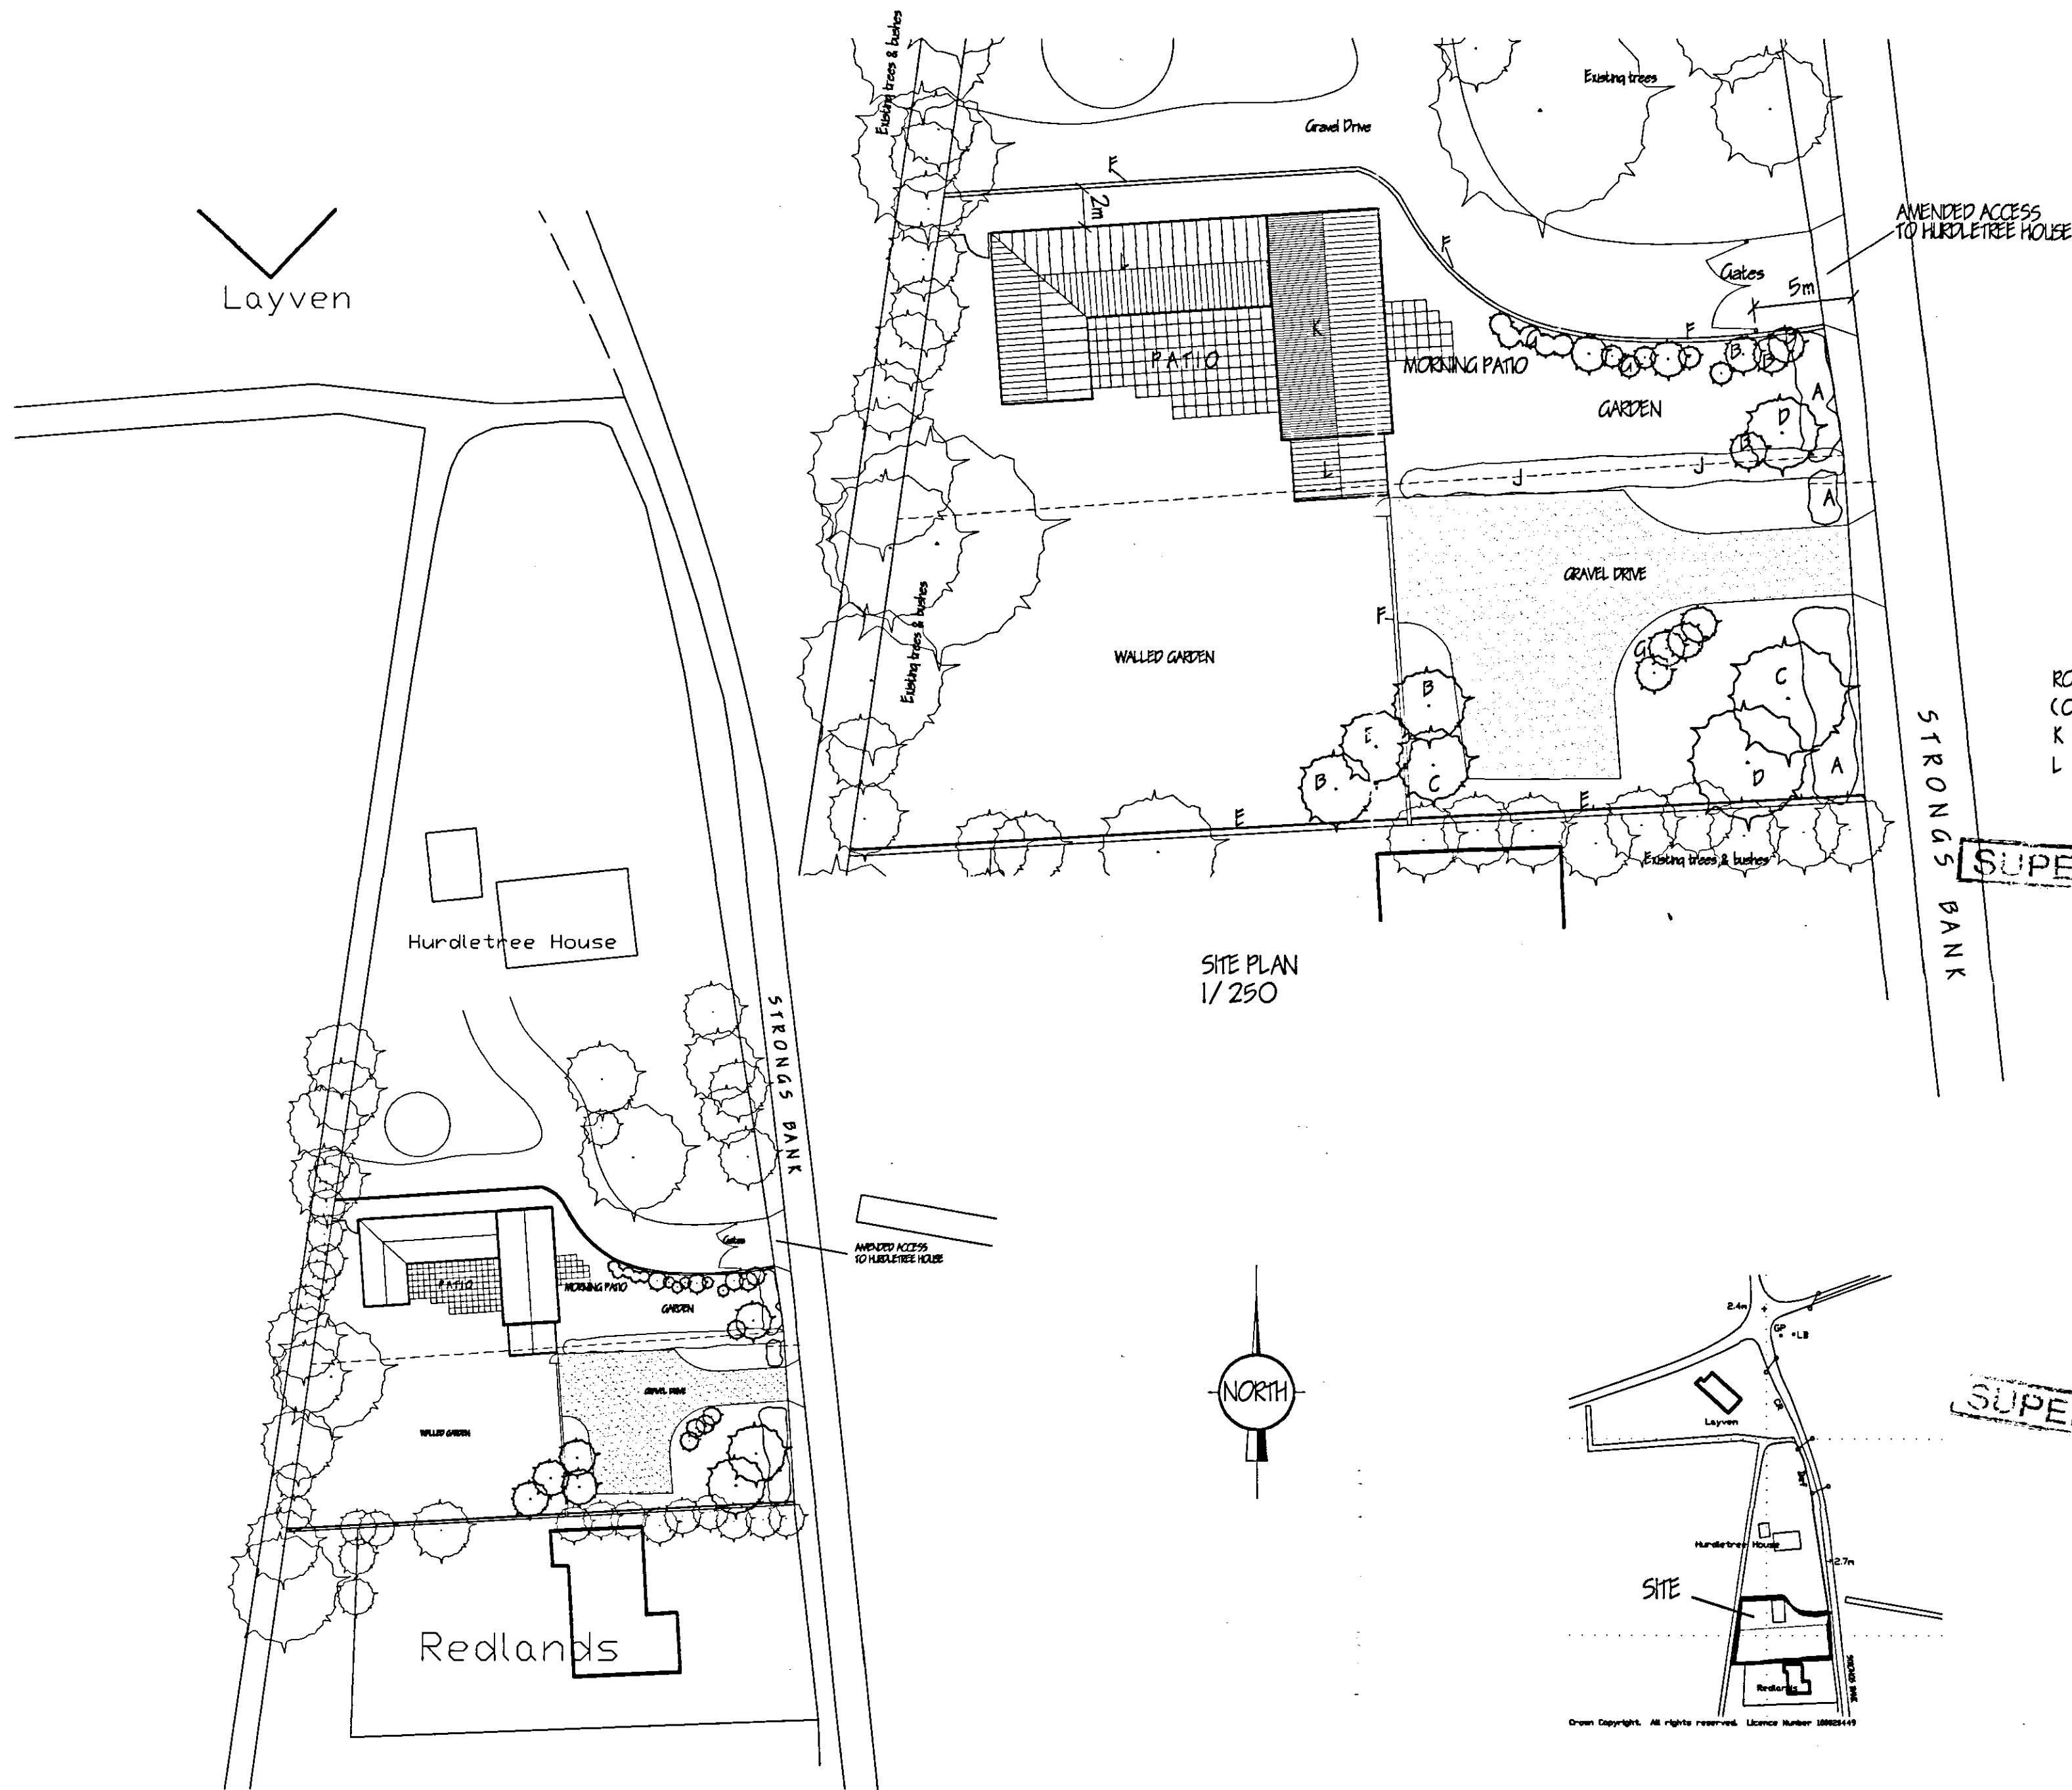

LANDSCAPING, TREE PLANTING & FENCING SCHEME.
(CONDITIONS 2,14,16 & 17 OF APPLICATION HO9/0435/05)

- A MIXED HEDGE
 (a) Hawthorn (*Crataegus Monocarpa*)
 (b) Beech (*Fagus Sylvatica*)
 (c) Blackthorn (*Prunus Spinosus*)
 (d) Buckthorn (*Rhamnus Cathartica*)
- B SILVER BIRCH (*BETULA PENDULA*) FEATHERED
 C HAWTHORN (*CRATAEGUS LAEVIGATA*) FEATHERED
 D WHITEBEAM (*SORBUS ARIA*) FEATHERED
 E 1.8 METRE HIGH VERTICAL CLOSE BOARDED FENCE
 F 2 METRE HIGH WALL
 G SHRUB PLANTING
 H GRAVEL DRIVE
 J EXISTING BEECH HEDGE TO BE RETAINED

All planting to be in accordance with BS 4428:1989 and amendment No. 1 (1991)
 All trees to be planted with minimum 0.6m plastic mulch mat and to be staked, tied and tubed.
 1/3 to 1/2 bag of peat free tree and shrub planting compost to be incorporated into backfill for each tree hole.


- ROOF MATERIALS
 (CONDITION 4 OF APPLICATION HO9/0435/05)
 K ORIGINAL TWO-STORY BARN - NATURAL SLATES
 L PROPOSED SINGLE STOREY EXTENSIONS - CLAY SINGLE PANTILES

SHDC
 Planning & Development
 2 2 AUG 2005
 Ref: 115105

SUPERSEDED

SITE PLAN
1/250

SITE PLAN
1/500

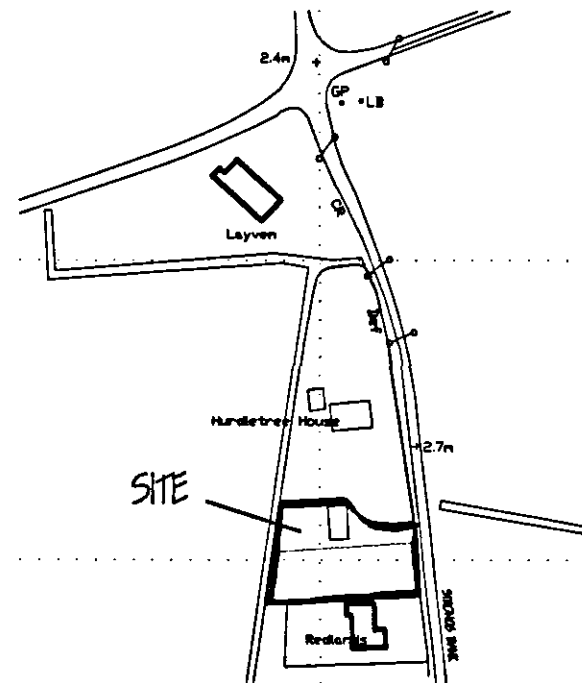

LOCATION PLAN
1/2500

SUPERSEDED

G. R. MERCHANT IENG AMICE TWO ARCHITECTURAL, STRUCTURAL AND LAND DRAINAGE CONSULTANTS Unit 4, Wrights Mews 12A Park Road, Holbeach, Spalding, Lincs. PE12 7EE Tel: 01408 480800 Fax: 01408 488744 E-Mail: G. R. Merchant @ Merchant. PS. Co, UK	
Project BARN CONVERSION TO RESIDENTIAL... Adj. HURDLE TREE HOUSE, STRONGS BANK, HOLBEACH PEN.	
Client MR. & MRS. P. FROST.	
Drawing LOCATION & SITE PLANS - PROPOSED.	
Job Ref. 1141-05.	Drawing No. 5.
Date AUG '05.	Drawn GRM
Scales AS INDICATED.	
DO NOT SCALE FROM THIS DRAWING This drawing is copyright and may not be altered, traced, photocopied or used for any other purpose without the prior written consent of the Architect. The Client's responsibility is to ensure all dimensions on site and report any discrepancies to the Architect. All details shown on this drawing including foundations are based upon typical site conditions related to the area. No responsibility can be accepted for abnormal conditions which may be discovered during construction unless reported to the Architect in time for design amendments may be considered. Site and surveys are recommended in respect of foundations to establish specific site conditions before foundation work is undertaken. This drawing is issued in the context of information contained and does not purport to constitute a full specification of the works. It is issued for the purpose of obtaining Planning (Building Regulations) approval. This drawing must not be used as a contract document. The works will not be undertaken or inspected on site by G. R. Merchant or any representative thereof. It is the client's and the Architect's responsibility to ensure workmanship, quantities of materials, references to specifications, variations to contract etc. All materials to be used shall conform to the relevant standards and materials to be used shall be tested and certified. The Employer / Client shall ensure that the relevant contractor is competent and holds all necessary insurance to ensure compliance with Health and Safety legislation for Building sites and Work plans. The Employer / Client is advised that should the works be carried out in contravention of the Construction Design and Management Regulations an independent Planning Inspector will be required. The works shall comprise of that is shown on the drawing and details. Work that may not specifically shown but may be necessary to carry out the works shall be deemed to be included.	