

LANDSCAPING, TREE PLANTING & FENCING SCHEME.
(CONDITIONS 2,14,16 & 17 OF APPLICATION HQ9/0435/05)

A MIXED HEDGE

- (a) Hawthorn (*Crataegus Monogyna*)
- (b) Beech (*Fagus Sylvatica*)
- (c) Blackthorn (*Prunus Spinosa*)
- (d) Buckthorn (*Rhamnus Cathartica*)

- B SILVER BIRCH (BETULA PENDULA) FEATHERED
C HAWTHORN (CRATAEGUS LAEVIGATA) FEATHERED
D WHITEBEAM (SORBUS ARIA) FEATHERED
E 1.8 METRE HIGH VERTICAL CLOSE BOARDED FENCE
F 2 METRE HIGH WALL - DISTANCE BETWEEN PIERS NOT TO EXCEED 3 METRES
MOVEMENT JOINTS AT ALTERNATE PIERS.

- G SHRUB PLANTING
H GRAVEL DRIVE
J EXISTING BEECH HEDGE TO BE RETAINED

All planting to be in accordance with BS 4428:1989 and amendment No. 1 (1991)
All trees to be planted with minimum 0.6m plastic mulch mat and to be staked, tied and tubed.

1/3 to 1/2 bag of peat free tree and shrub planting compost to be incorporated into backfill for each tree hole.

ROOF MATERIALS

(CONDITION 4 OF APPLICATION HO9/0435/05)
K ORIGINAL TWO-STOKEY BARN - NATURAL SLATES

L PROPOSED SINGLE STOREY EXTENSIONS - CLAY SINGLE PANTILES

A	WALL AMENDMENTS - PLANNING	OCT '08

G. R. MERCHANT
I.ENG AMICE FTWO

**ARCHITECTURAL, STRUCTURAL
AND LAND DRAINAGE
CONSULTANTS**

**Unit 4, Wrights Mews
12A Park Road, Holbeach,
Spalding, Lincs. PE12 7SE
Tel: 01406 490800
Fax: 01406 425744
E-Mail: G. R. Merchant @ Merchant. FS.
Co. UK**

Project

BARN CONVERSION TO RESIDENTIAL.,
Adj' HURDLE TREE HOUSE,
STRONGS BANK,
HOLBEACH FEN.

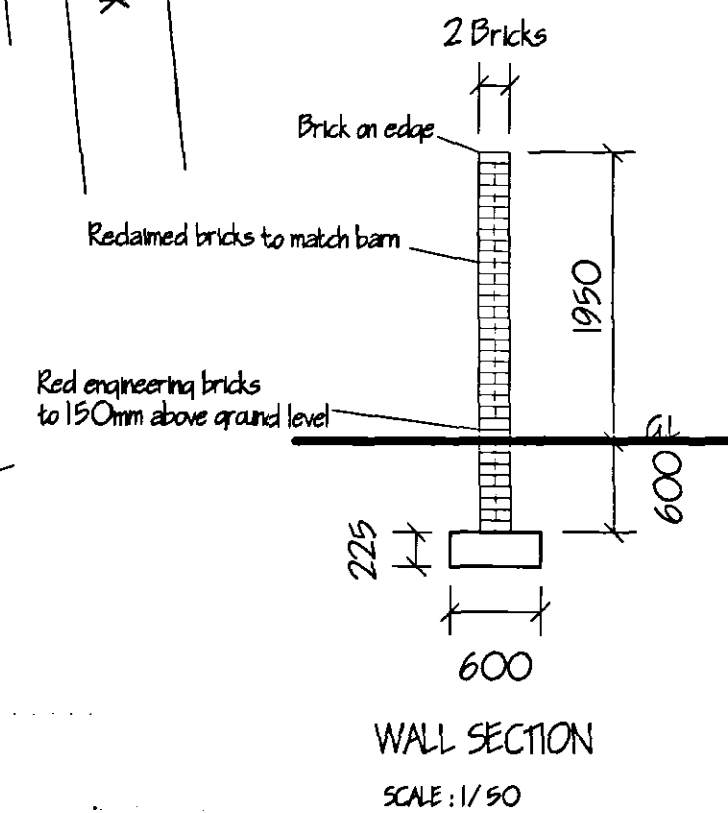
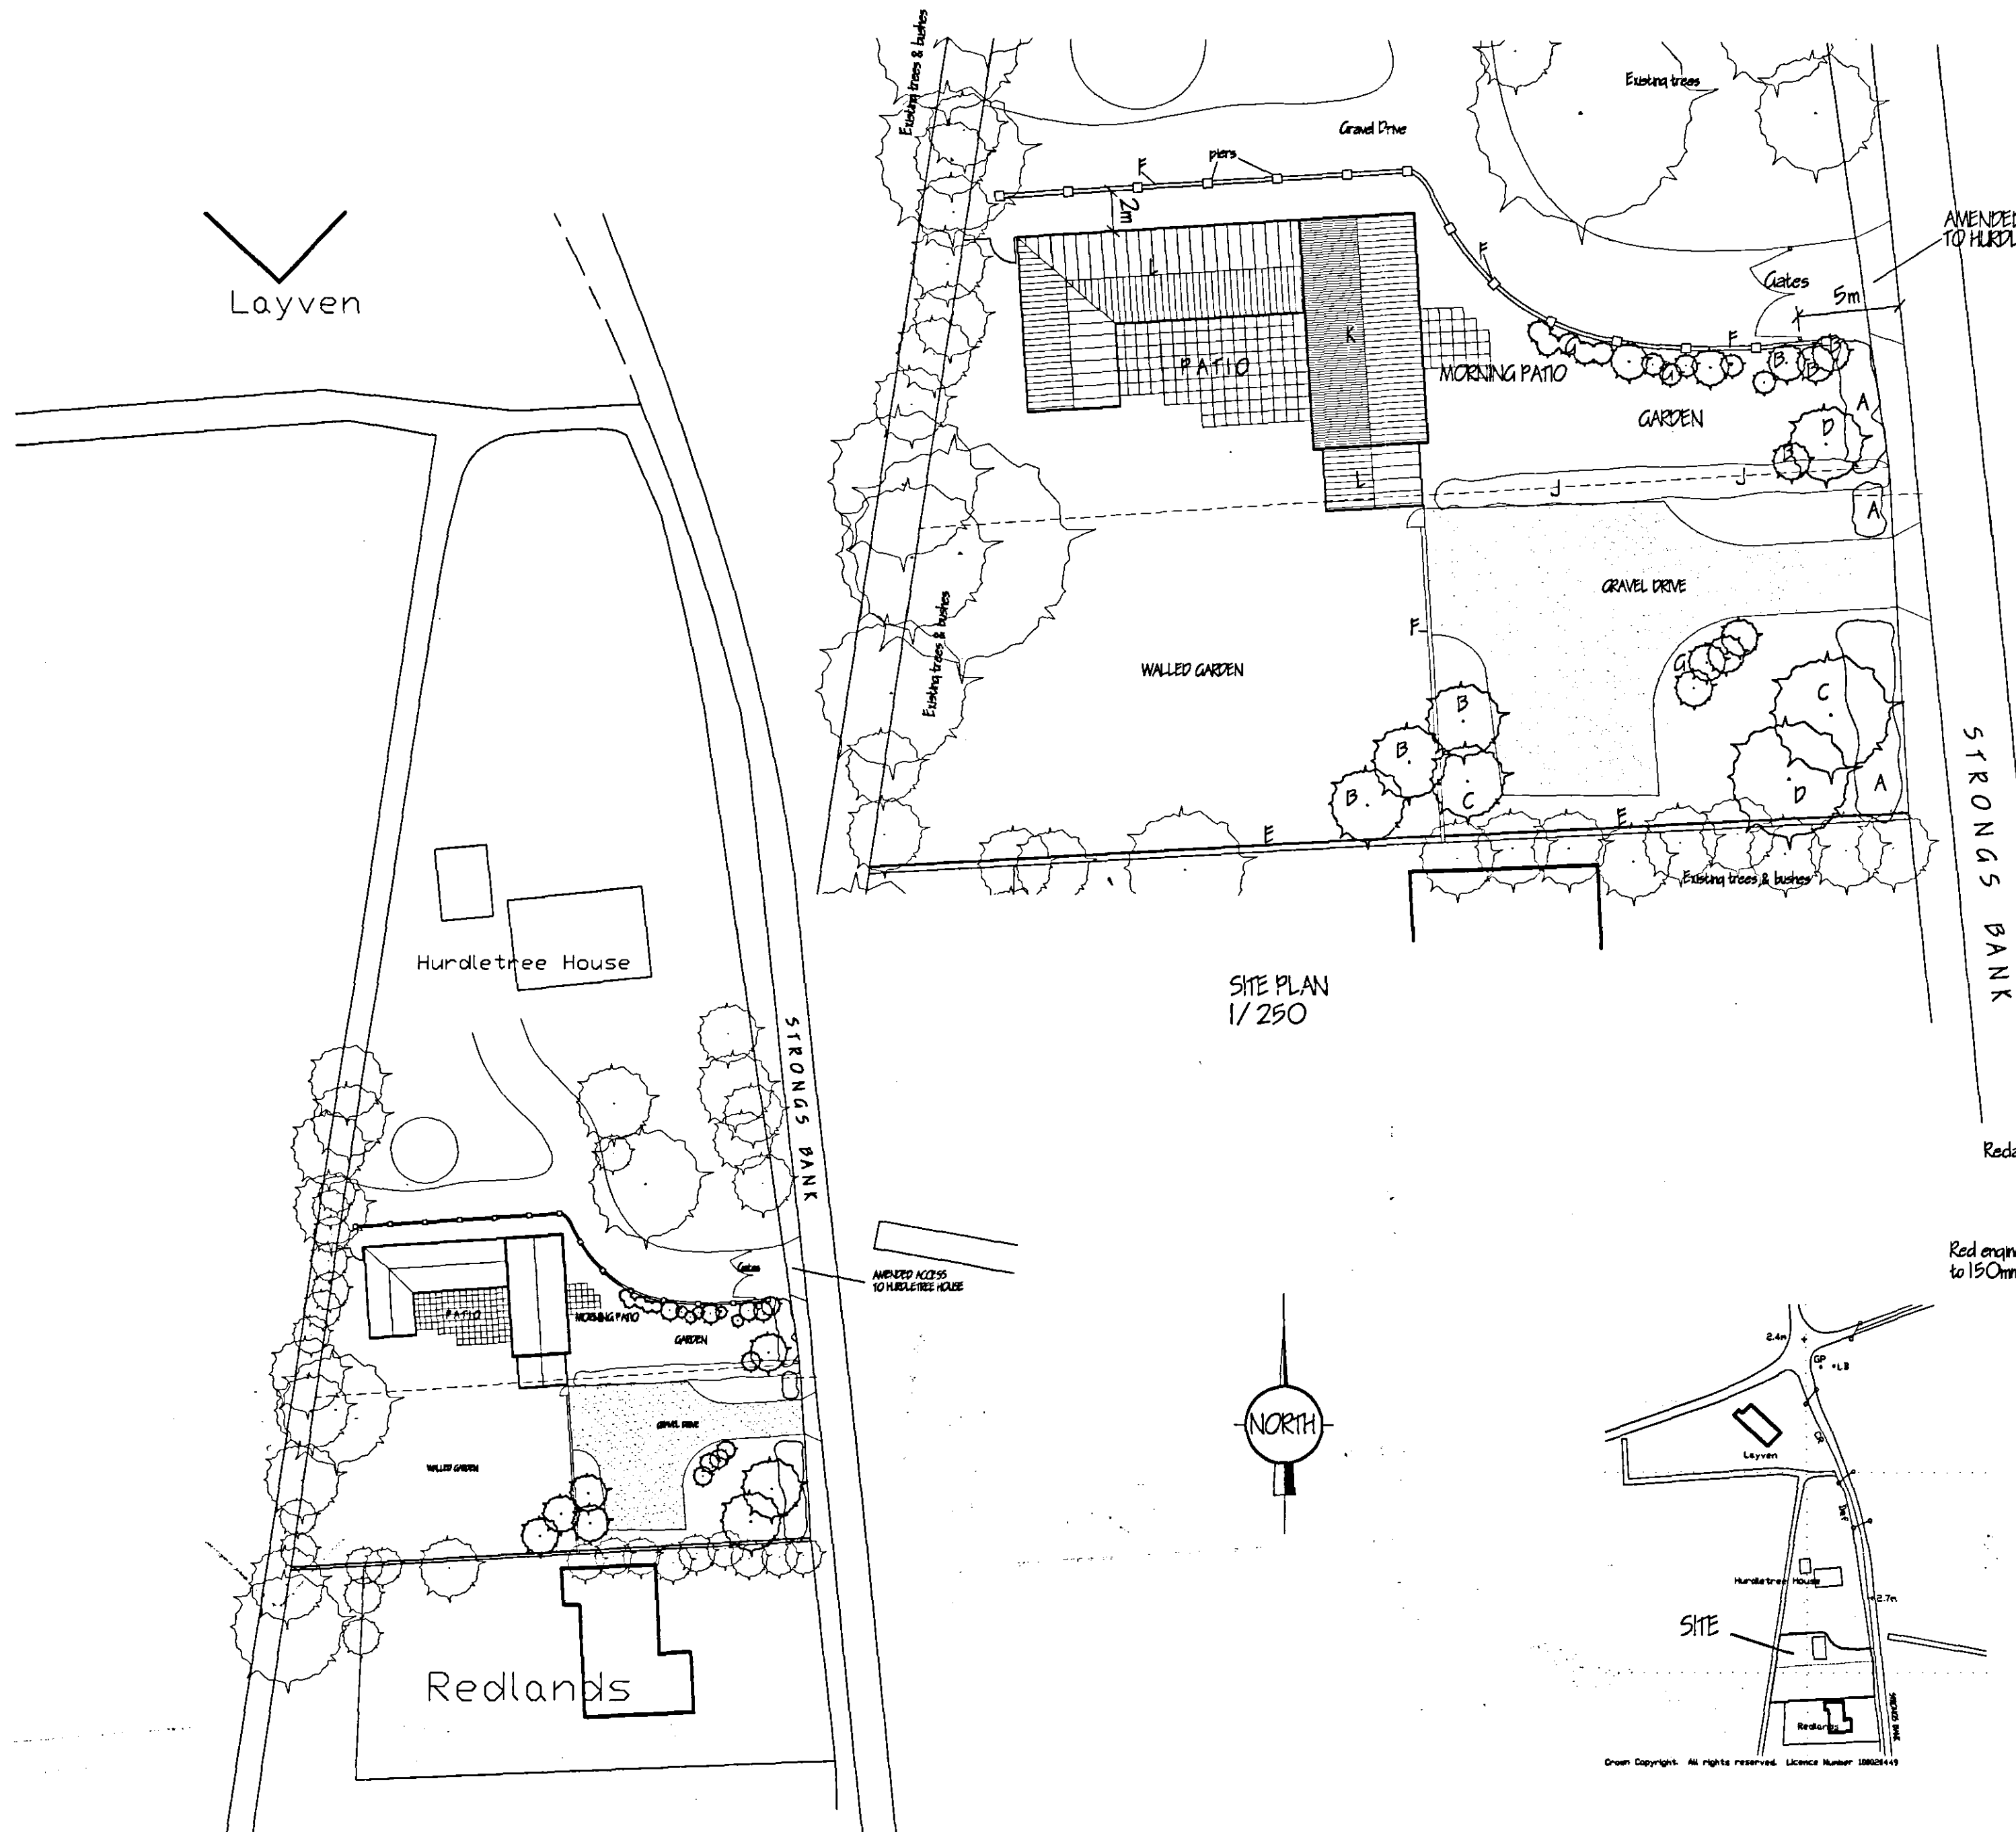
Client
MR. & MRS. P. FROST.

Drawing
LOCATION & SITE PLANS
- PROPOSED.

Job Ref. 1141-05.	Drawing No. 5A.
----------------------	--------------------

Date	Drawn
AUG '05.	GRM

Scales
AS INDICATED.

[illegible]

SHDC
Planning & Development
10 OCT 2005
Ref: 1151/05

LOCATION PLAN
1/2500

Ref. 41