


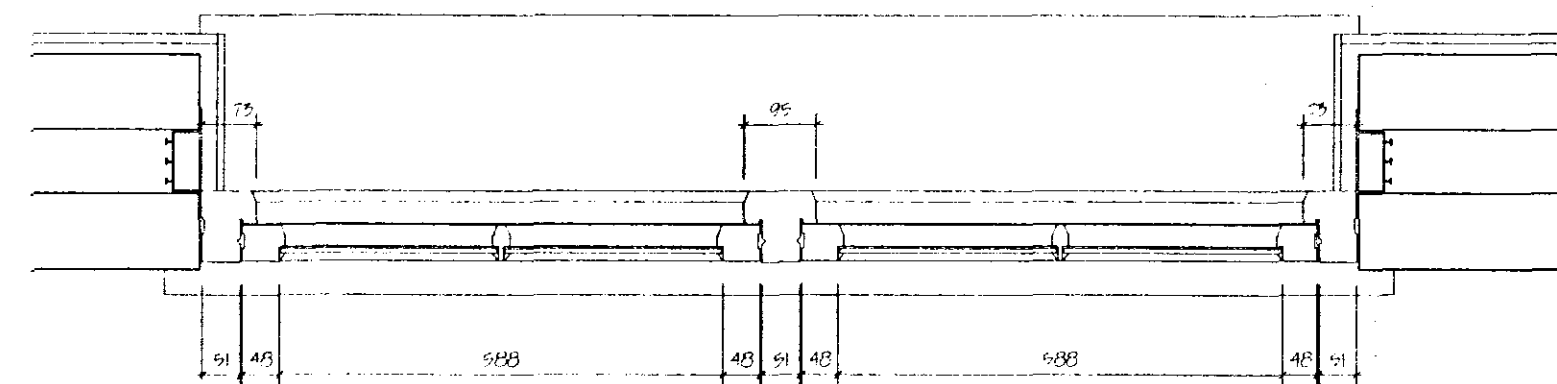
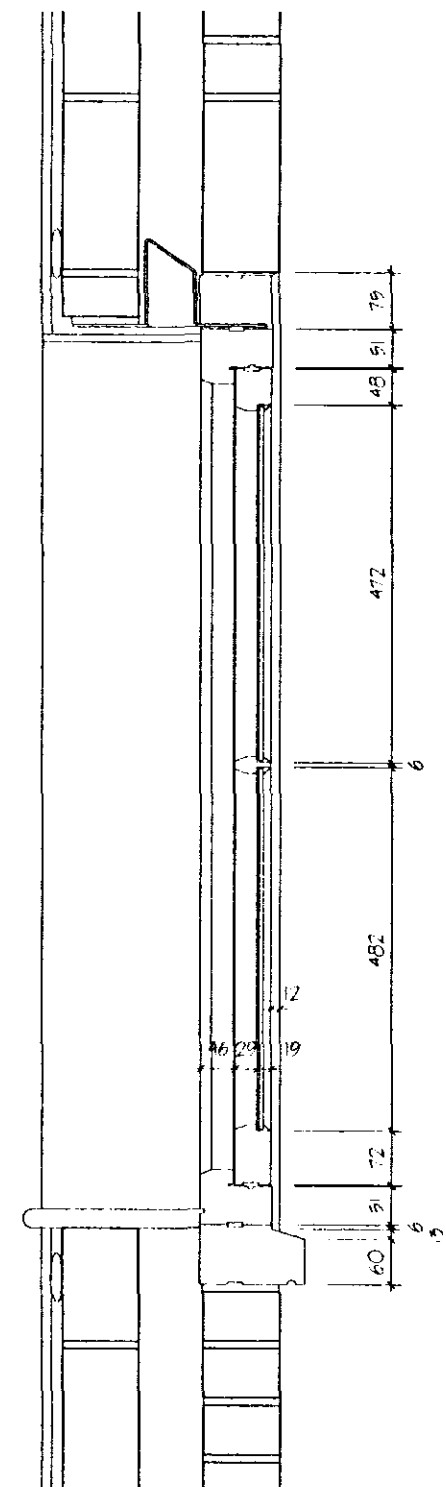
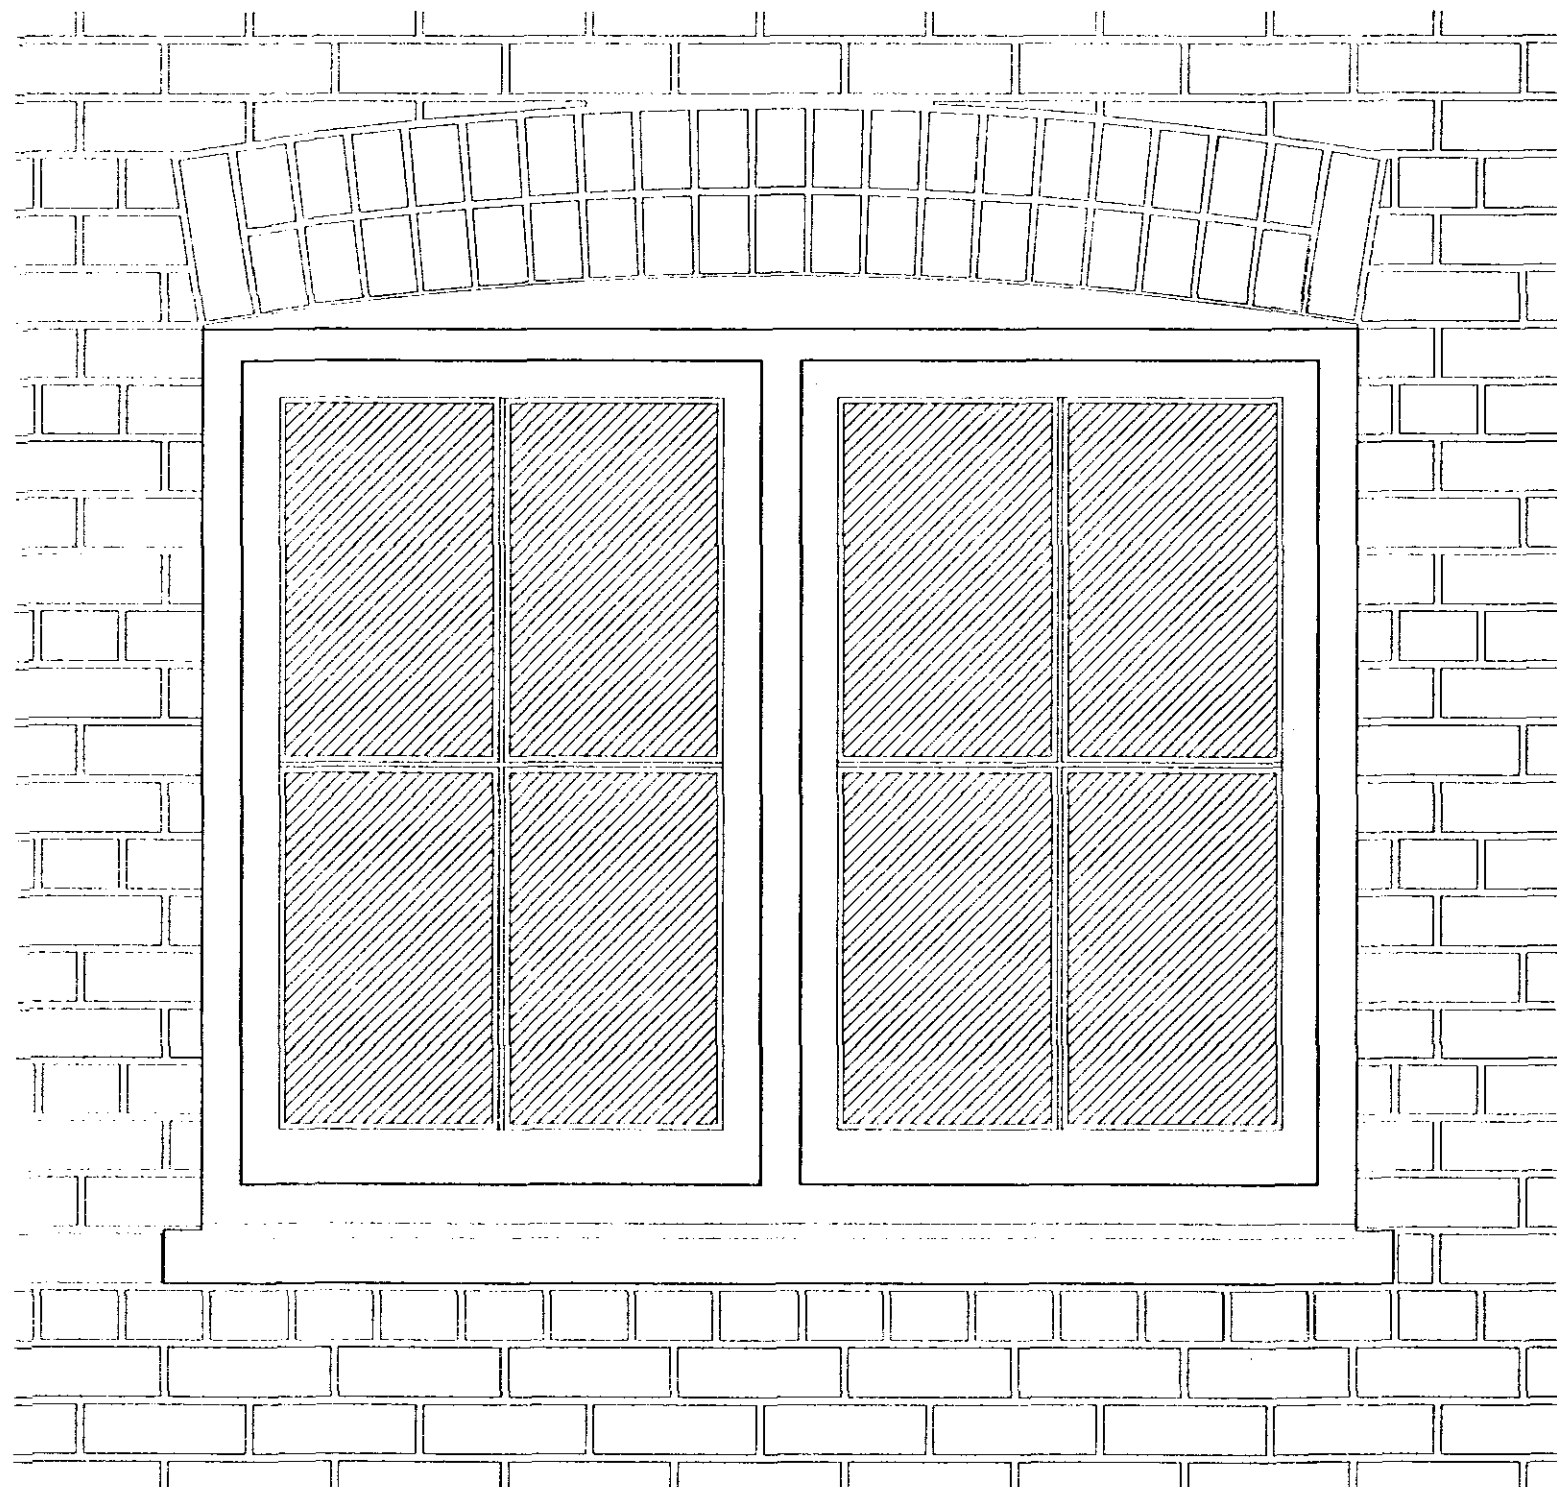
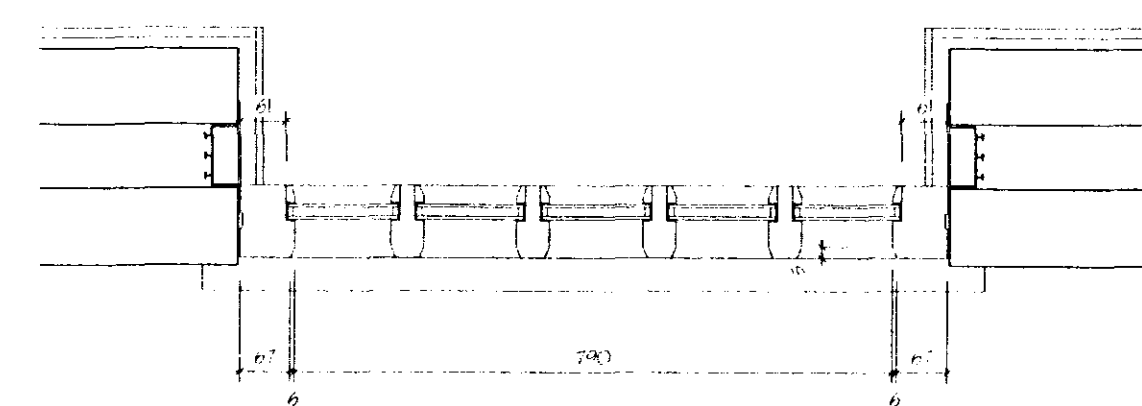
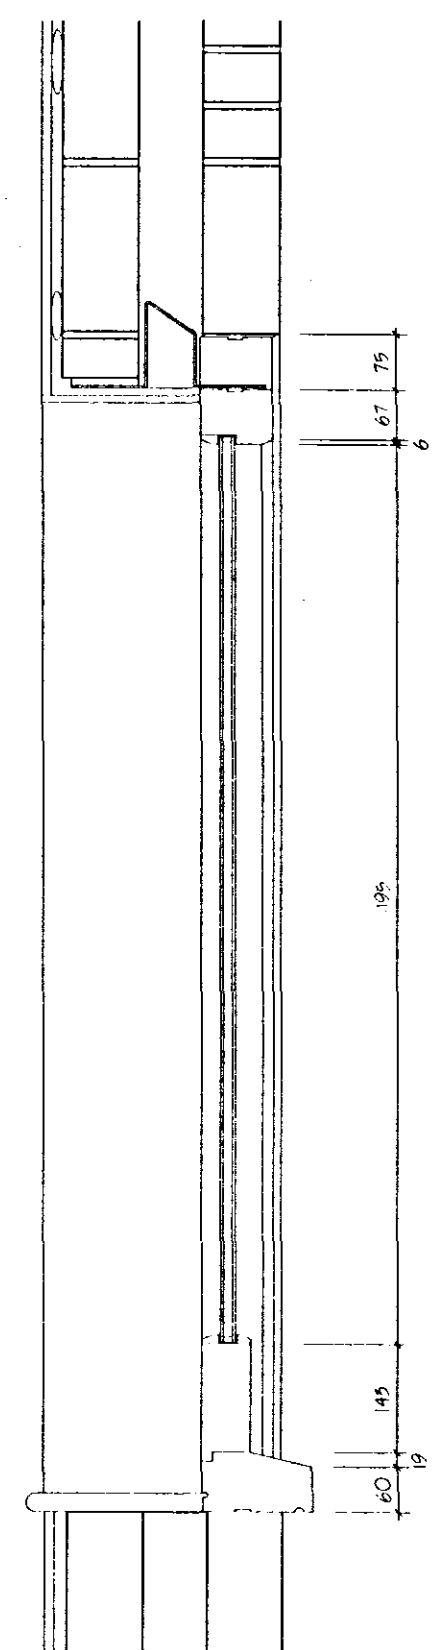


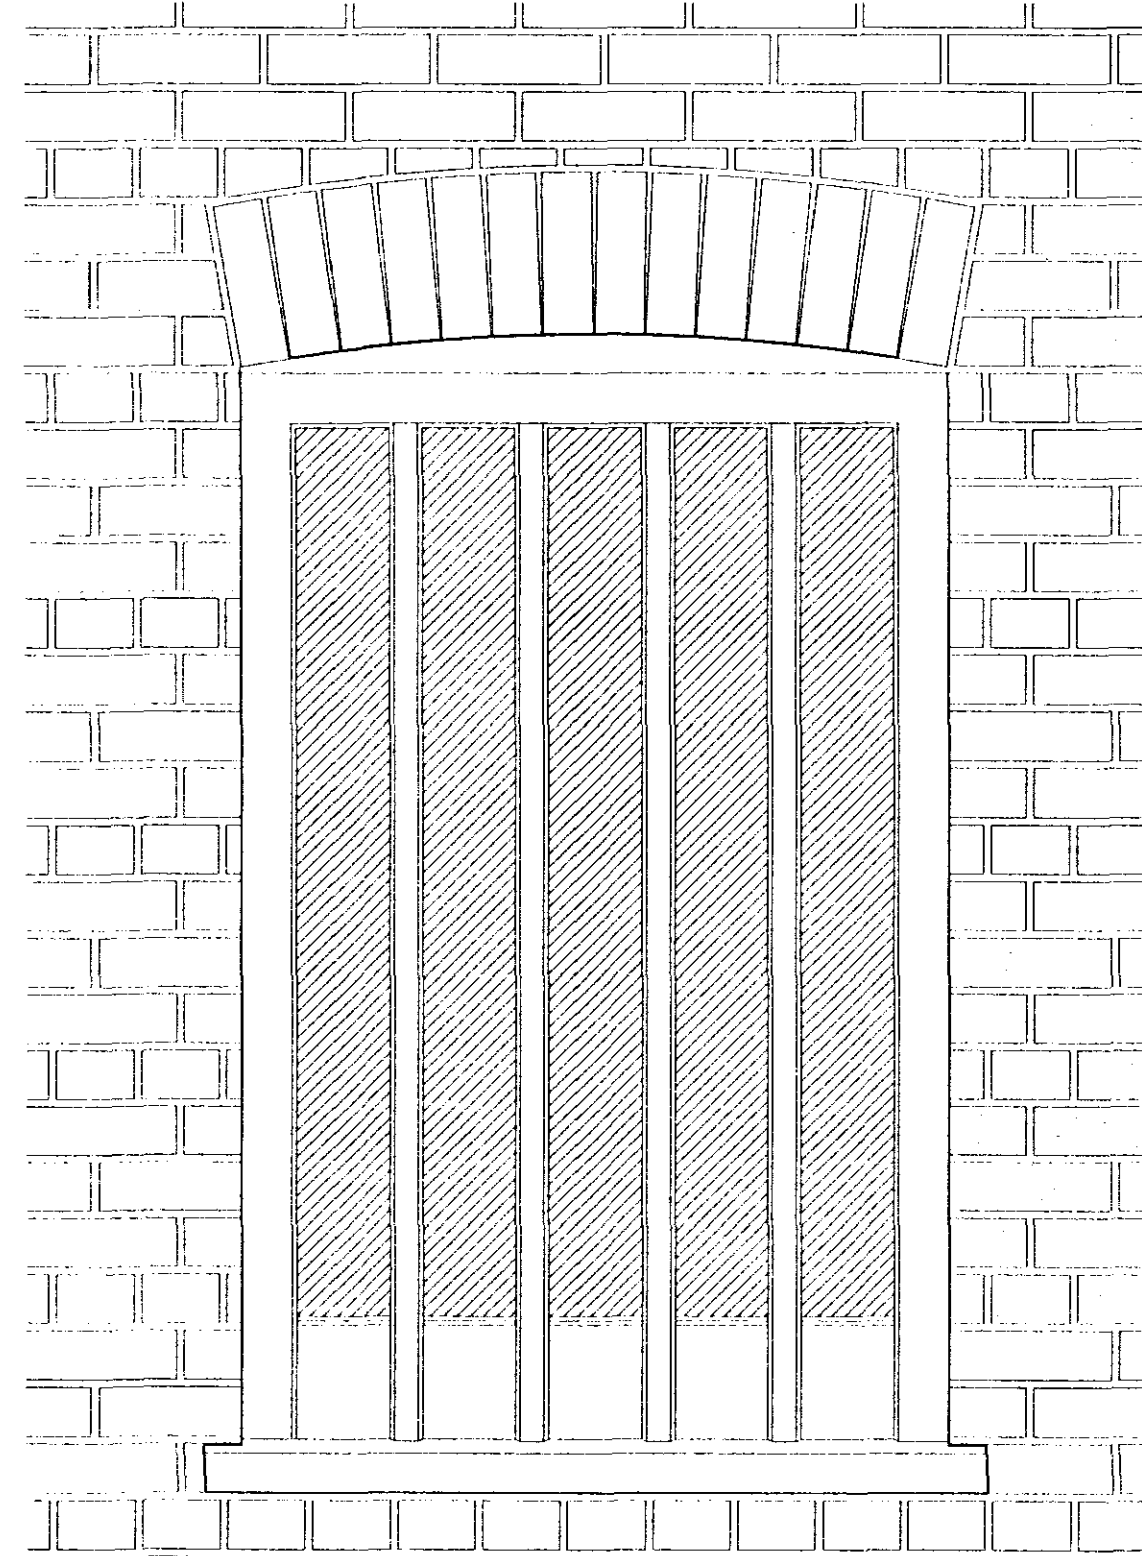


WINDOW DETAIL WEST ELEVATION

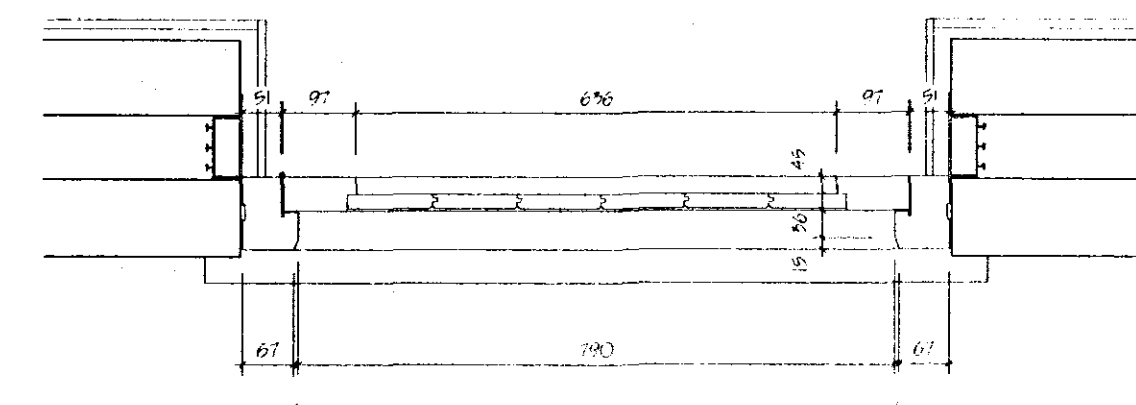

WINDOW DETAIL NORTH ELEVATION

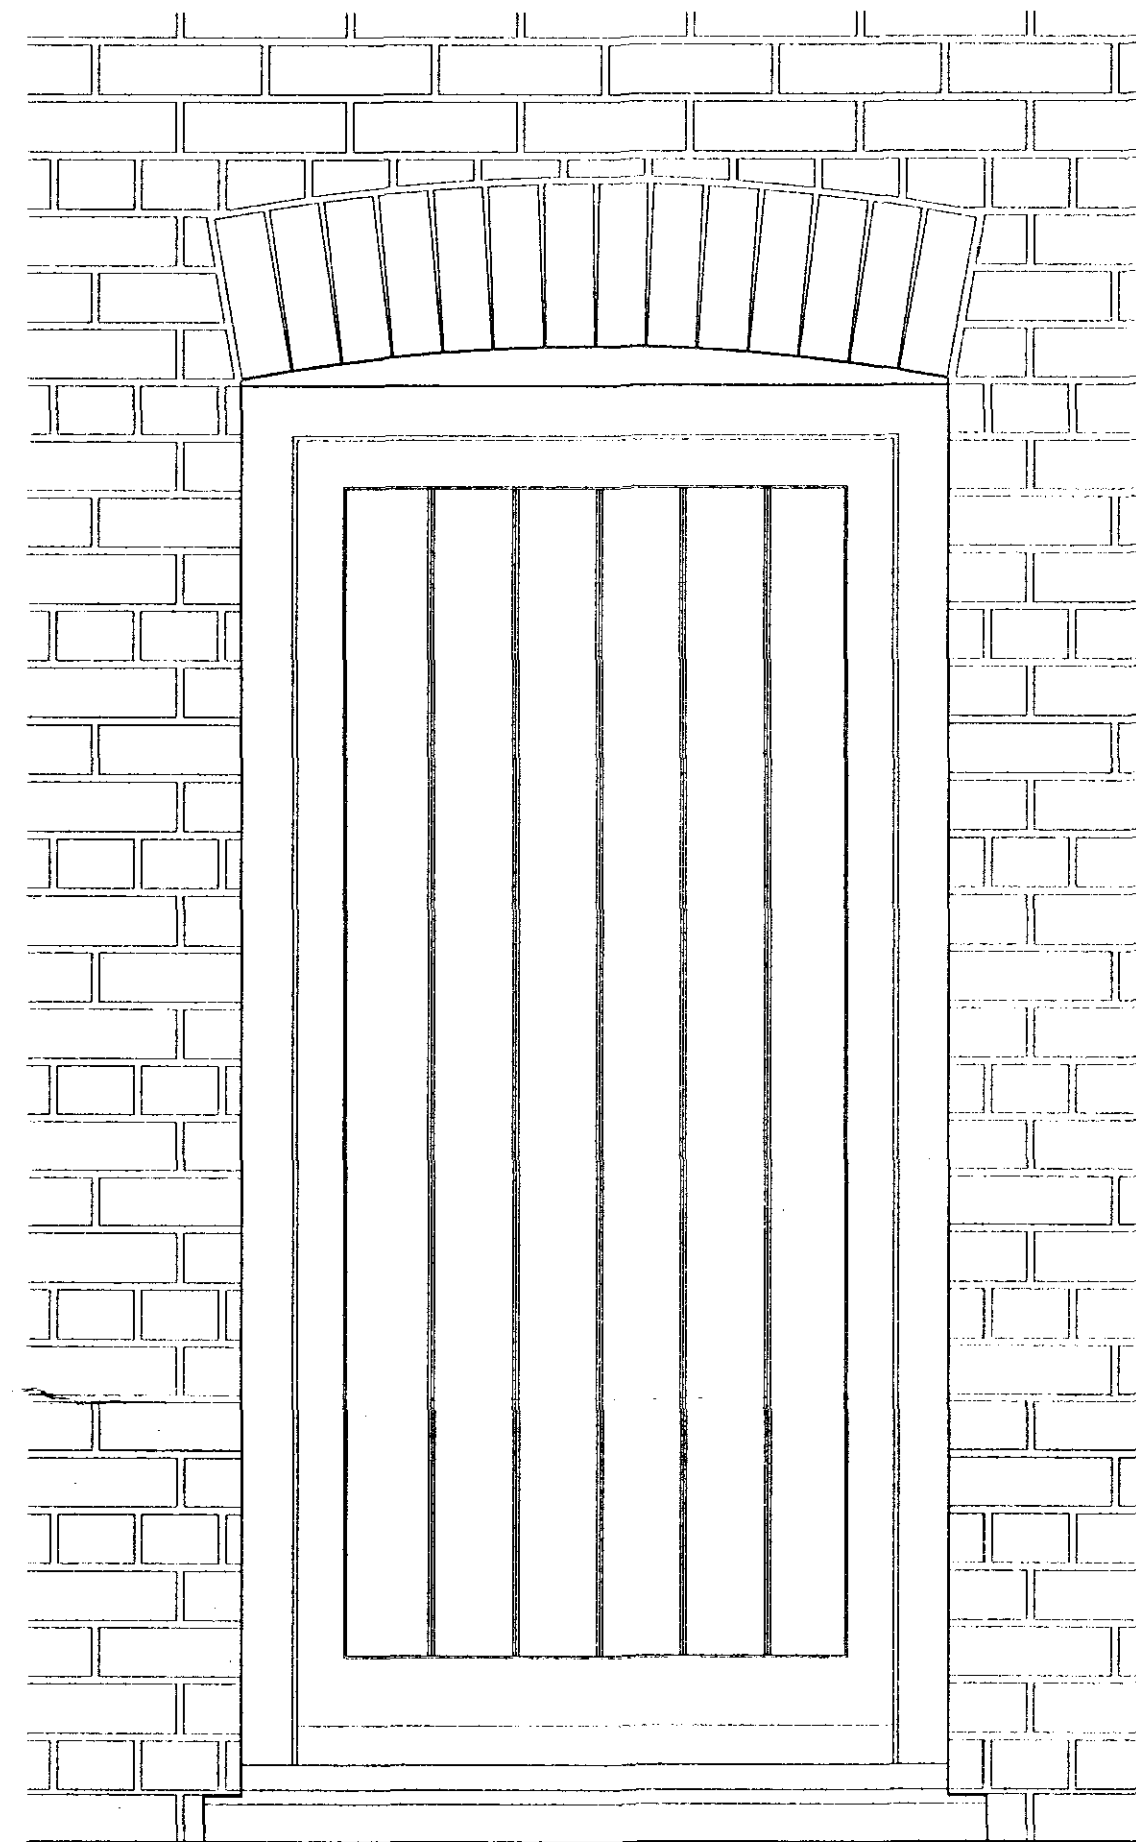

DOOR DETAIL WEST ELEVATION

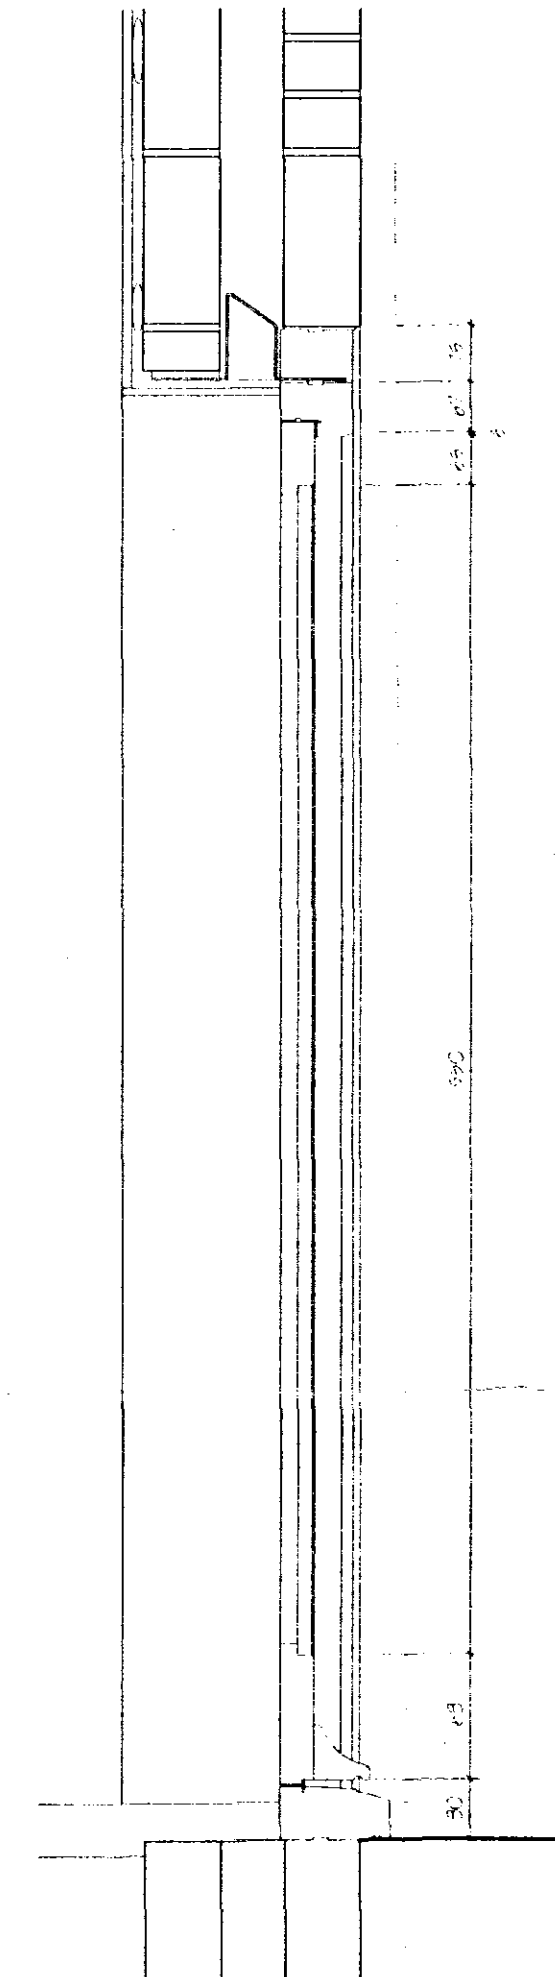

SHDC
PLANNING & DEVELOPMENT
23 AUG 2007
Ref. 1158/07

NOTES:
The drawings are intended as a guide only and do not constitute a final specification of the work. It is solely the responsibility of the client to ensure that the drawings are used in accordance with the relevant building regulations and standards.

All dimensions shall be taken from the face of the work unless otherwise stated. The drawings shall be used in accordance with the relevant building regulations and standards.

The drawings shall be used in accordance with the relevant building regulations and standards. The drawings shall be used in accordance with the relevant building regulations and standards.

The drawings shall be used in accordance with the relevant building regulations and standards. The drawings shall be used in accordance with the relevant building regulations and standards.

CONTRACTOR'S RESPONSIBILITY
The contractor shall be responsible for ensuring that the drawings are used in accordance with the relevant building regulations and standards.

STANDARDS
All materials and components shall be of a quality and standard that is acceptable for use in the construction of the work. The materials and components shall be of a quality and standard that is acceptable for use in the construction of the work.

HEALTH & SAFETY
The contractor shall ensure that the work is carried out in accordance with the relevant health and safety regulations and standards. The contractor shall ensure that the work is carried out in accordance with the relevant health and safety regulations and standards.

SCOPE OF THE WORK
The work shall consist of the construction of the work in accordance with the drawings and specifications. The work shall consist of the construction of the work in accordance with the drawings and specifications.

revision	date	init.	revision details

COOPER ARCHITECTURAL DESIGN
WOODHURST COTTAGE, HOCKLESGATE
FLEET, HAMPSHIRE, GU14 7JF
Tel: 01406 426800
Mobile: 07808 125 778
E-Mail: c.a.d@connect.com

Client: RATION CHIEF TAILAWAY

Project: FROXYED REPLACEMENT STORE
18 FLEET STREET
HALLFATH
SPALDING
Lincs

Drawing: JOHNEY DETAILS

Scale: 1:10

Drawing No: 0001-02

Date: AUG 07

Drawn: 10

DETERMINED PLAN