
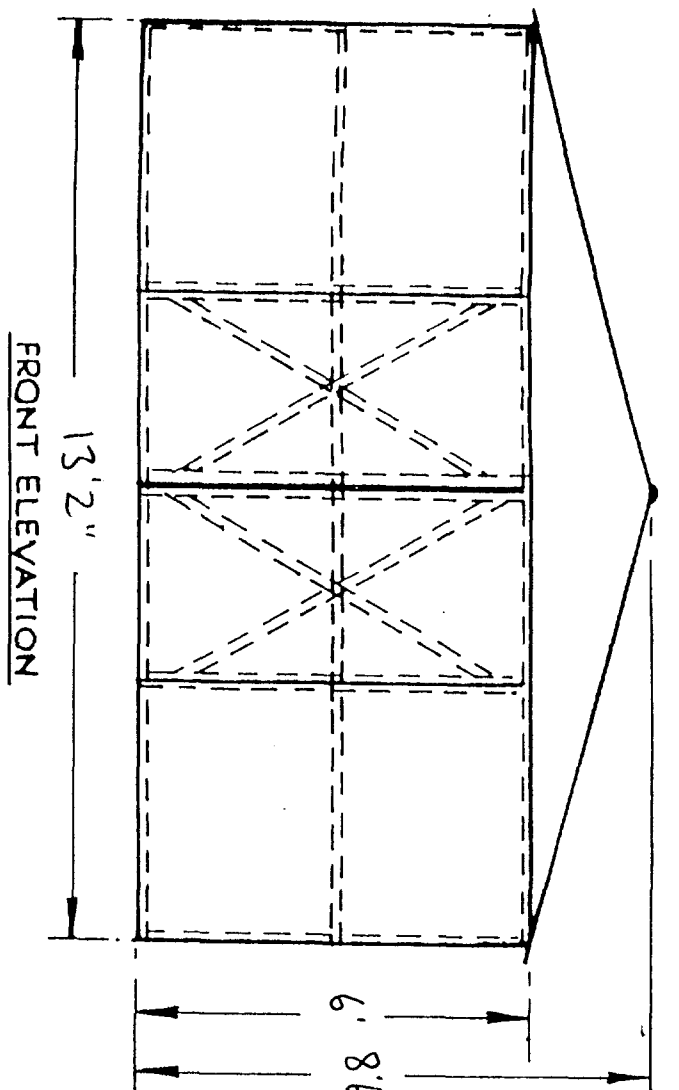
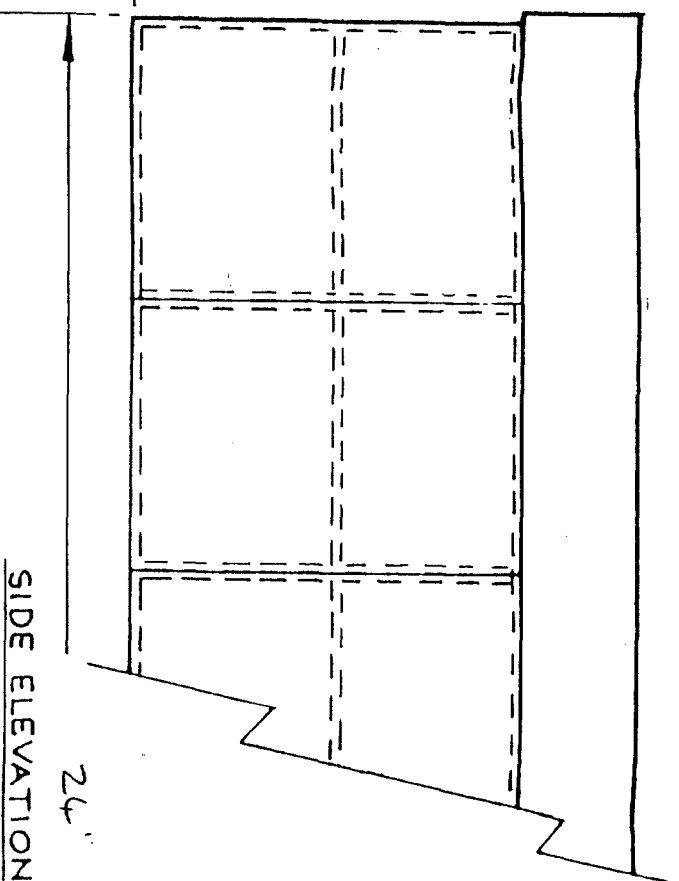
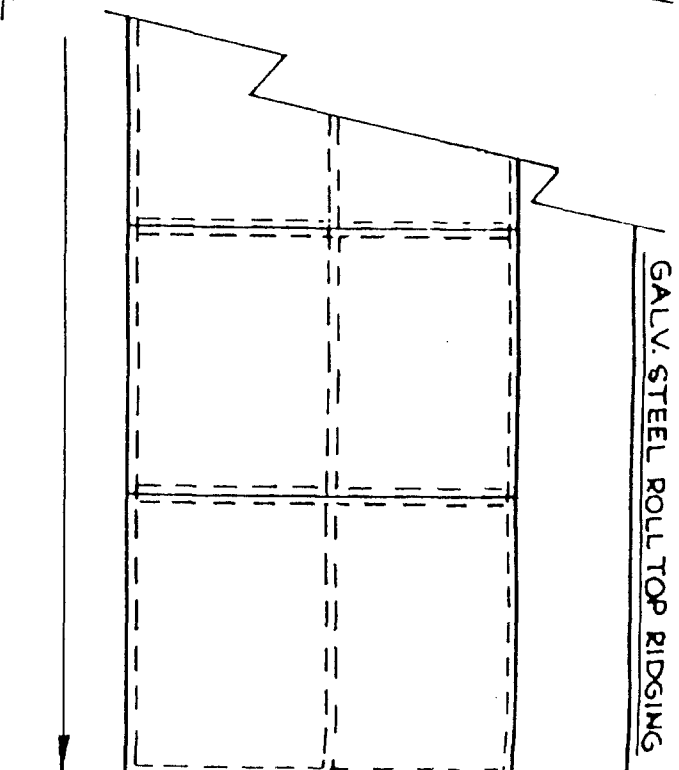


PLAN OF PROPOSED BUILDING (STRAND TYPE)

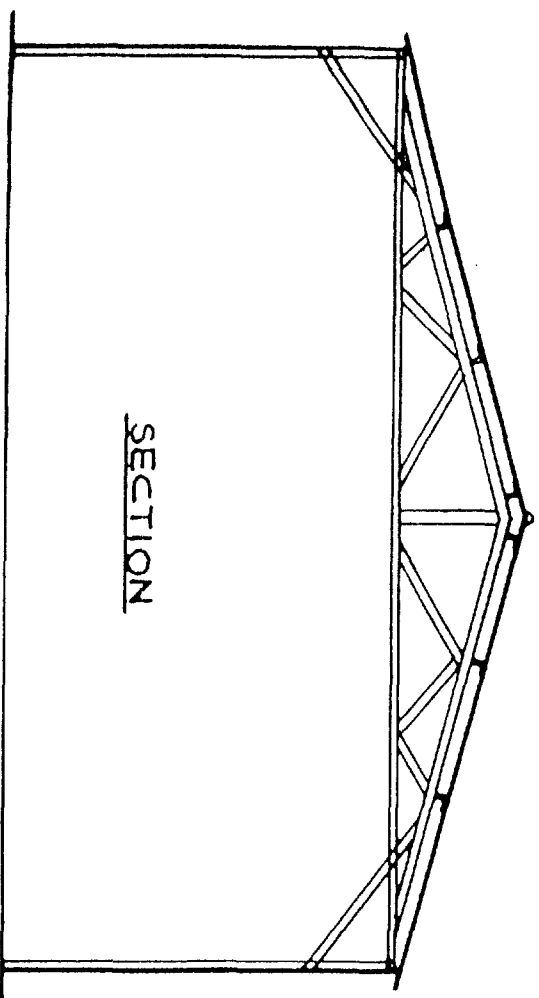

SPECIFICATION

FRAMEWORK UPRIGHTS 2" x 2" x 1/8" M.S. ANGLE (DOUBLED FORMING)
HORIZONTALS 1 1/2" x 1 1/2" x 1/8" M.S. ANGLE (TEE SECTION)

ROOF TRUSSES ENTIRELY OF 2" x 2" x 1/8" M.S. ANGLE

ROOF TRUSSES AT 8' INTERVALS



PURLINS 2" x 2" x 3/16" M.S. ANGLE

ROOF CLAD WITH 24G GALV. CORRUGATED STEEL.


WALLS CLAD WITH 26G GALV. CORRUGATED STEEL.


GALV. STEEL TO B.S.3083

PLAN

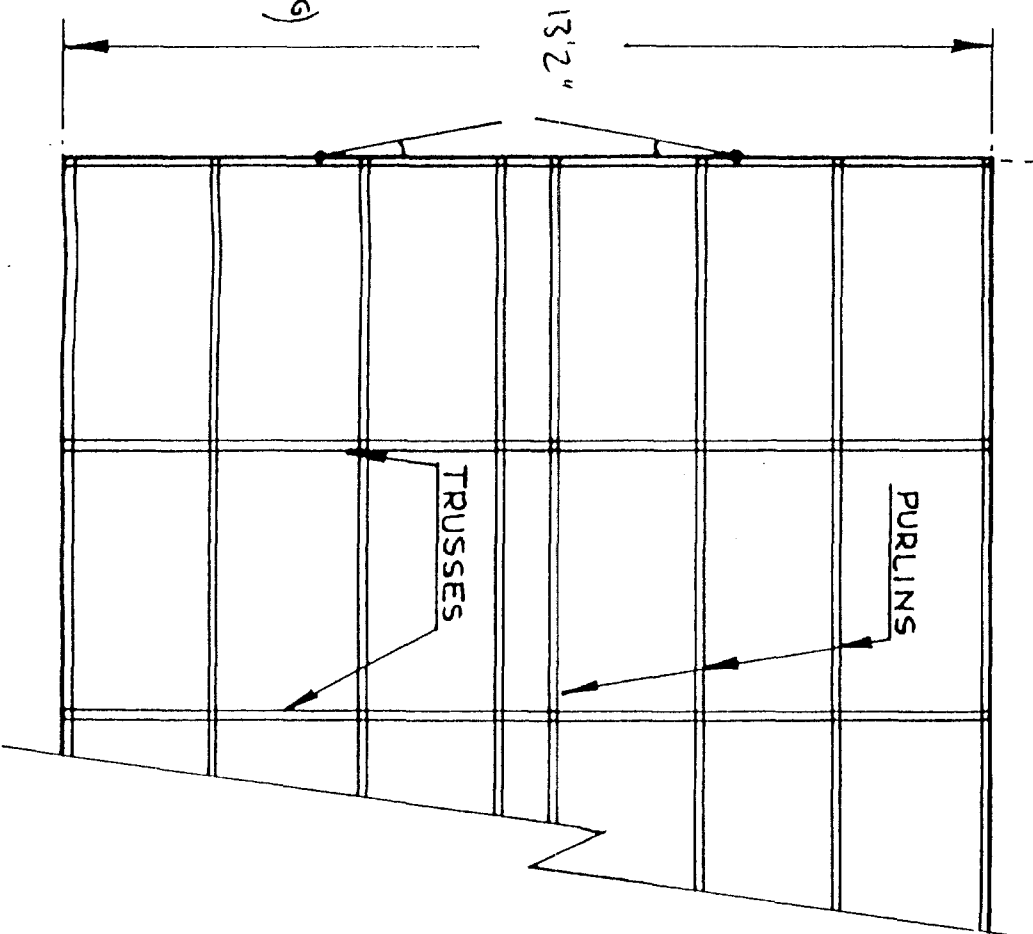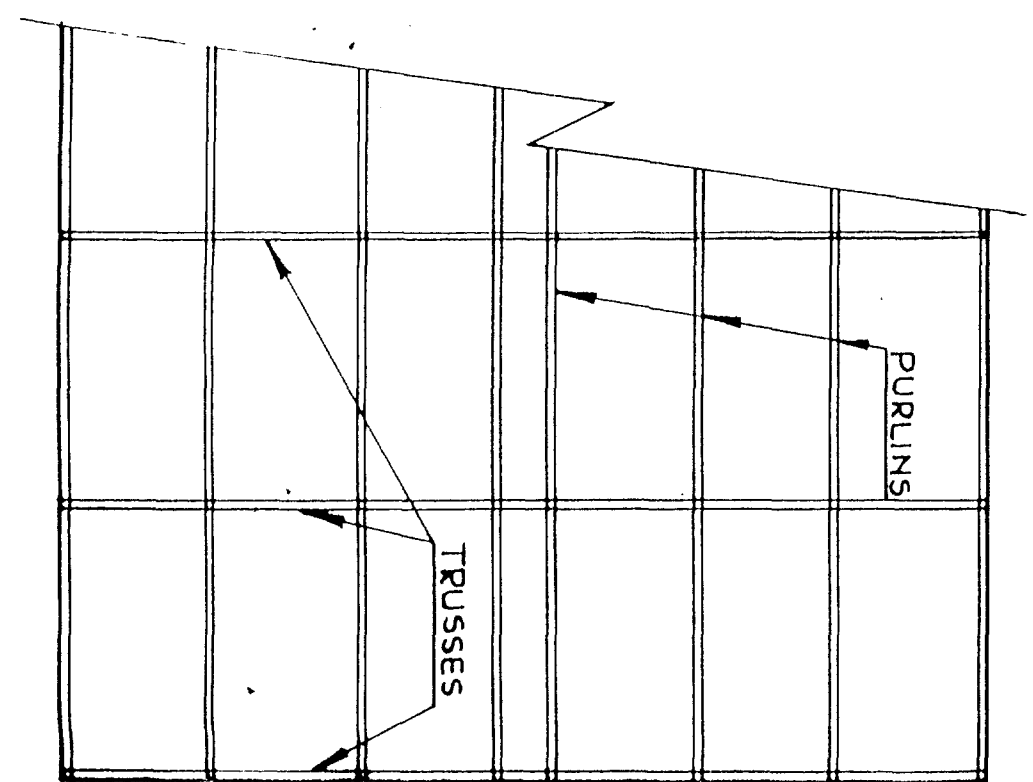

110 m (minimum)

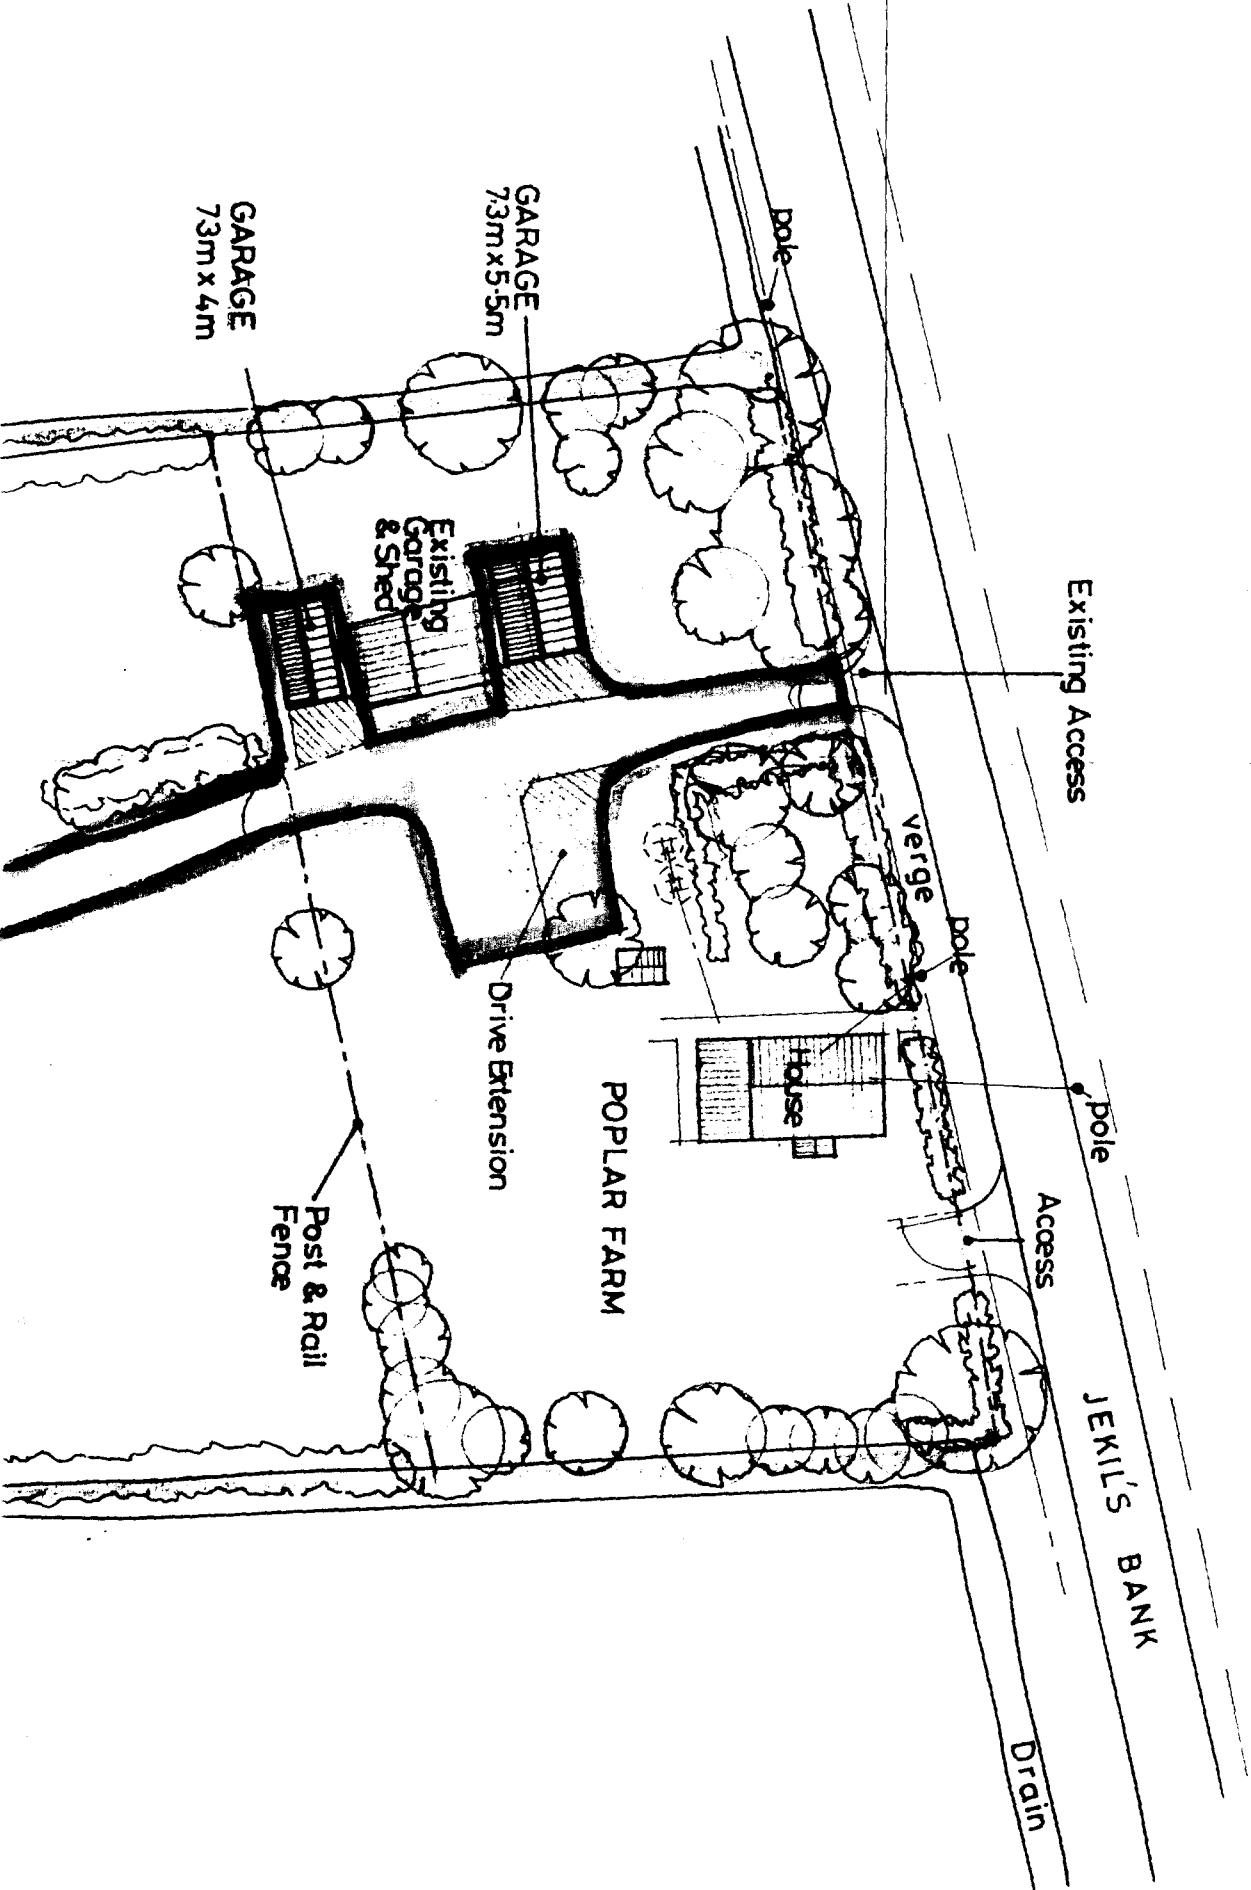


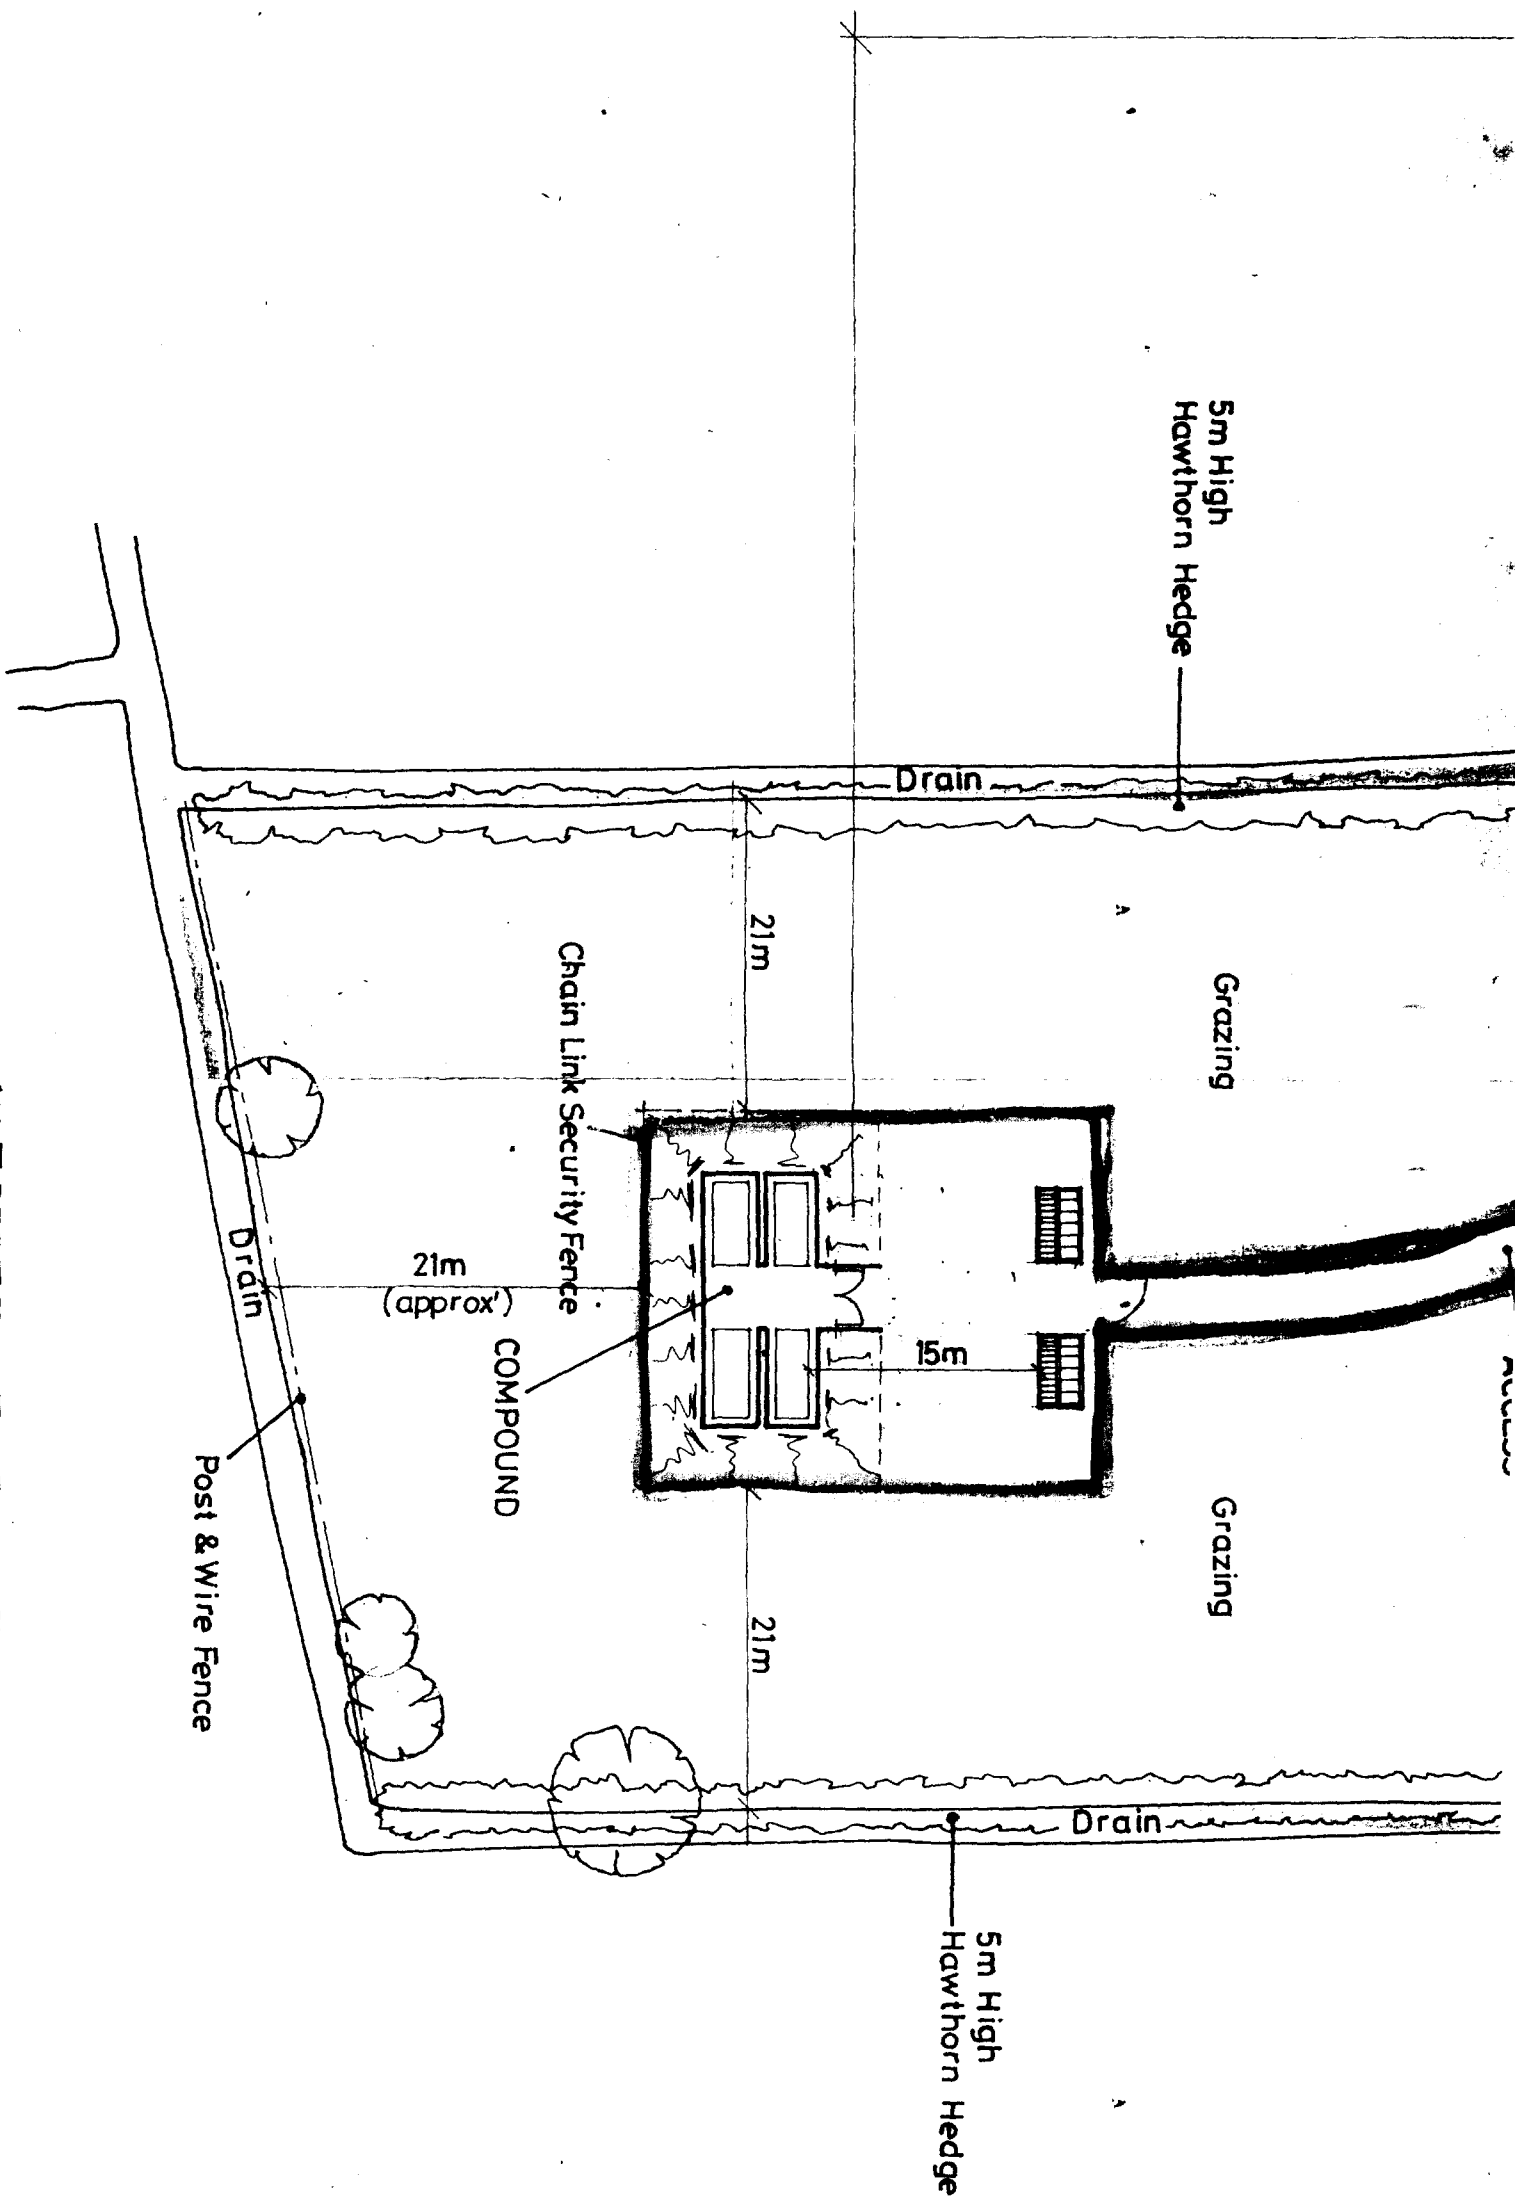


SITE PLAN

DO NOT SCALE FROM THIS DRAWING

This drawing is copyright and may not be altered, traced, photographed or used for any purpose other than that for which it is issued. The General Contractor is to check all dimensions on site and report discrepancies to the Architect. All details shown on this drawing including foundations are based upon typical site conditions related to the area. No responsibility can be accepted for abnormal conditions which may be discovered during construction unless reported to the Architect so that design amendments may be considered. Site soil surveys are recommended in respect of foundations to establish specific site conditions before foundation work is undertaken.

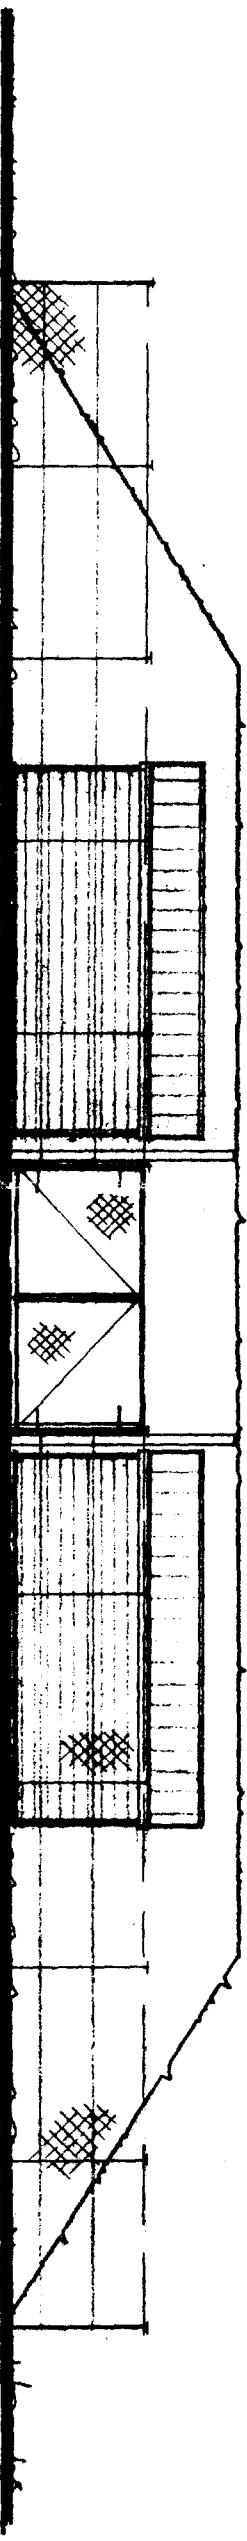


FRONT

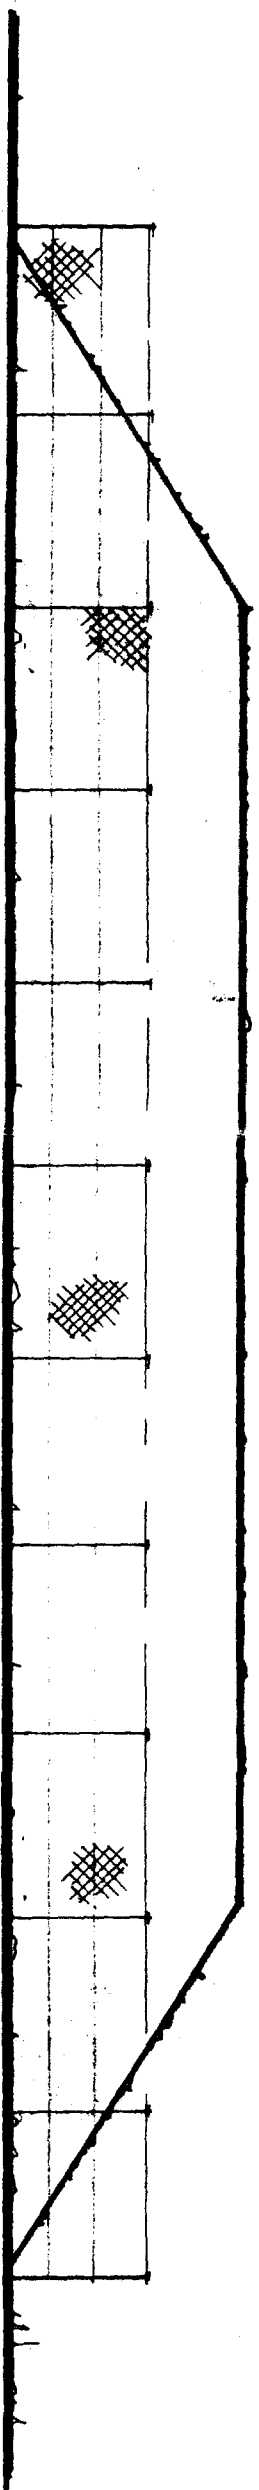

REAR


A-1

SCALE: 1/100

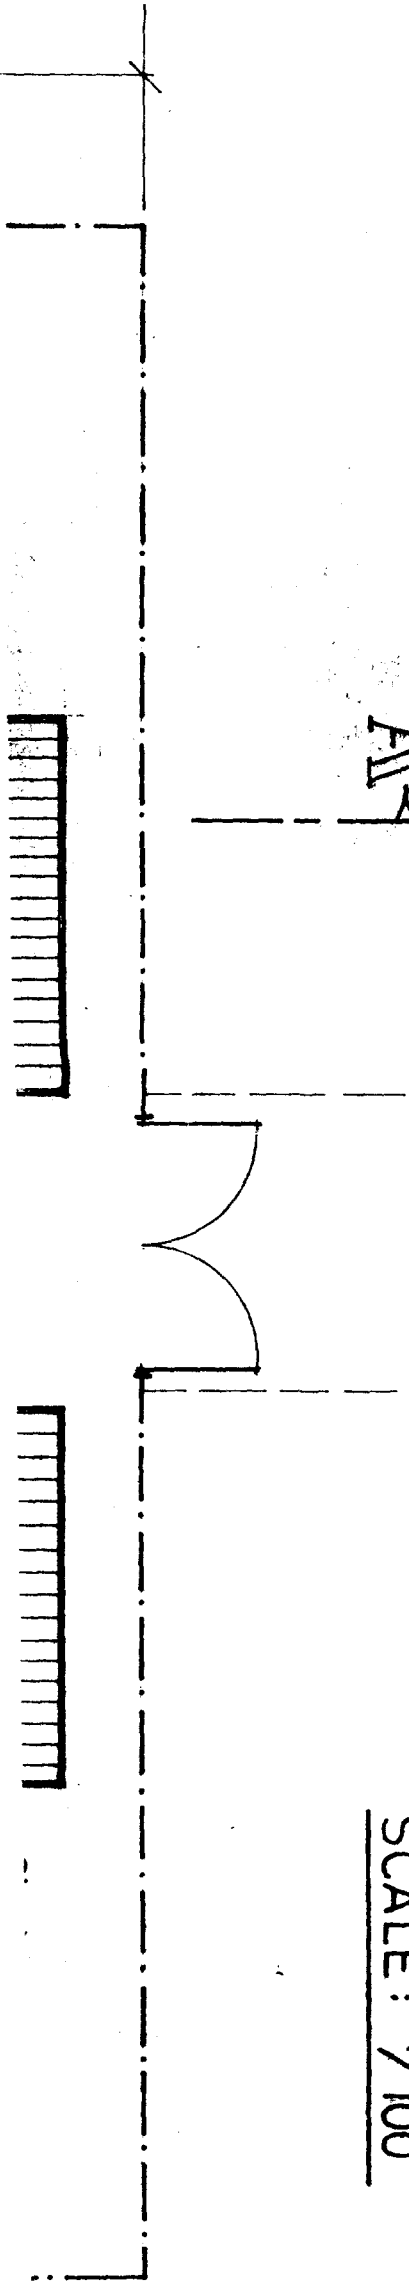

Existir

C S

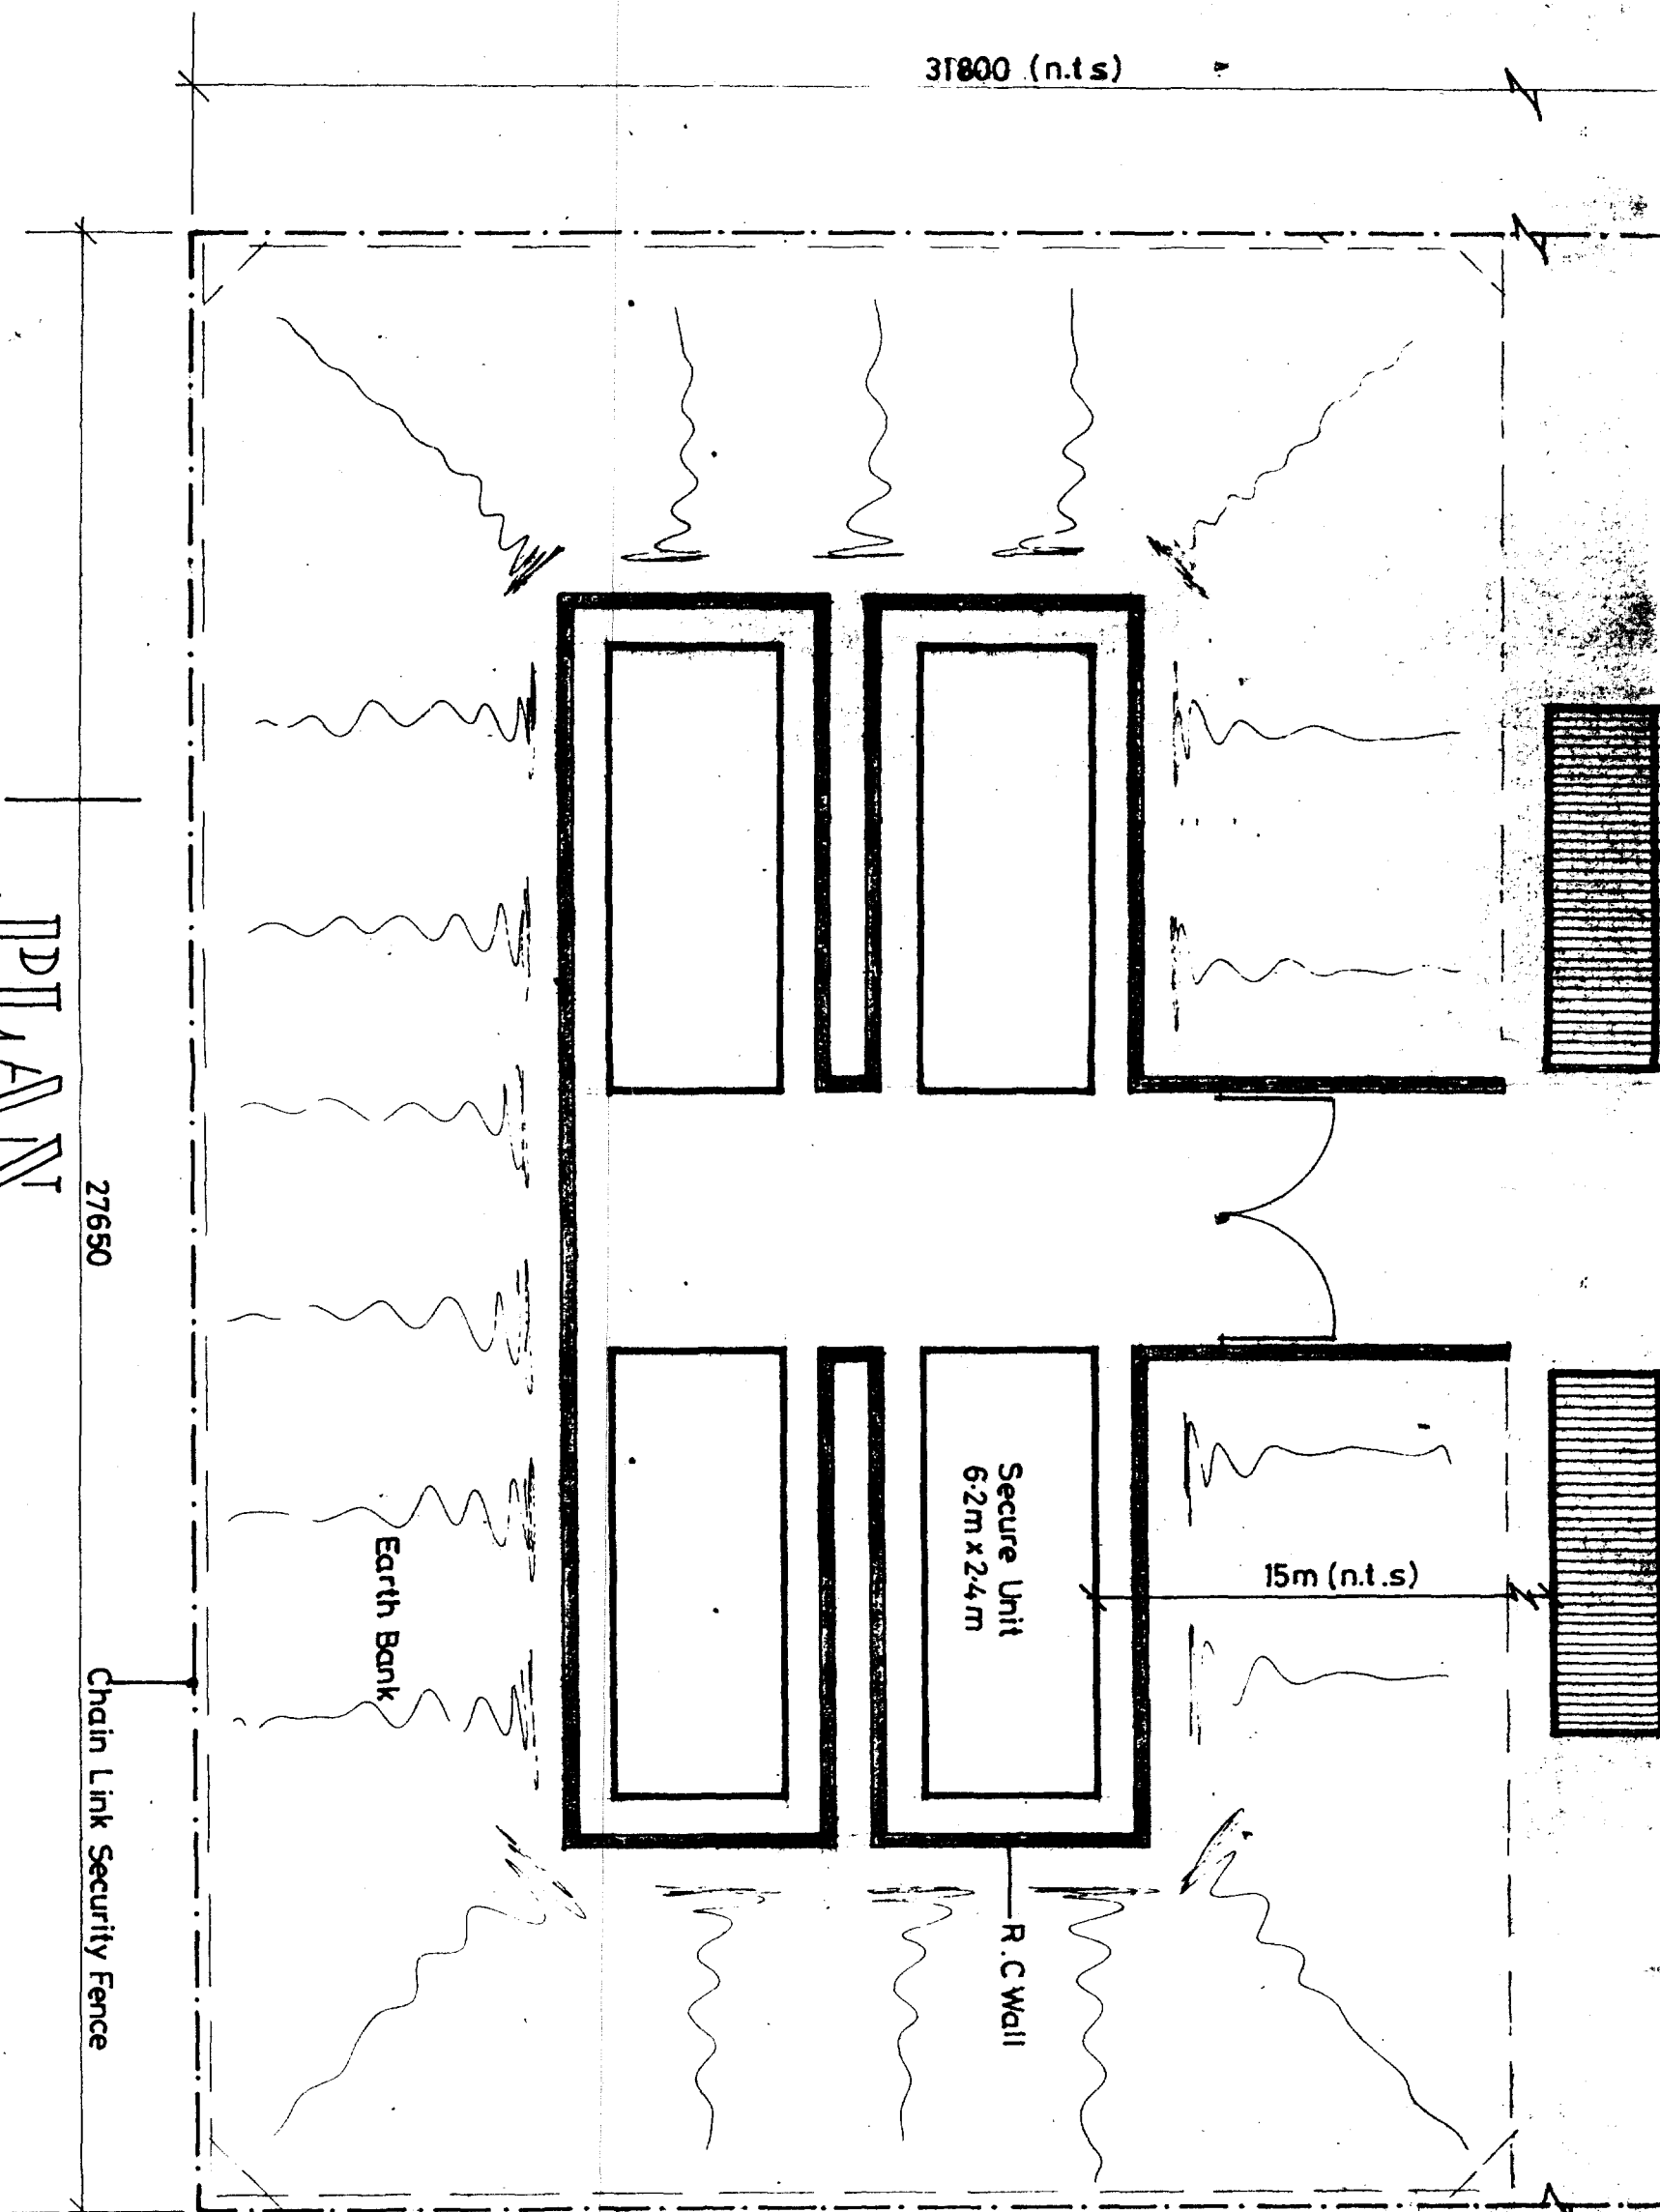

NOT TO SCALE - PRELIMINARY DRAWING

This drawing is copyright and may not be altered, traced, photographed or used for any purpose other than that for which it is issued.
The General Contractor is to check all dimensions on site and report discrepancies to the Architect.
All work shown on this drawing including foundations are based upon field site conditions related to the area. No responsibility can be assumed for abnormal conditions which may be discovered during excavation unless reported to the Architect so that design amendments may be furnished. Site soil surveys are recommended in respect of conditions to establish specific site conditions before foundation work commences.

70m (approx)

27.65m

29m

Existing Hedge

Existing Hedge

CROSS SECTION OF SITE
SCALE: 1/250

SALES
20 DEC 1999
Ref: 11649b

G. R. MERCHANT
I. ENG AMICE, FIWO,
ARCHITECTURAL, STRUCTL
& LAND DRAINAGE CONSI
TEL: HOLBEACH (01406) 45

PROJECT:

STORAGE OF DISPLAY EQUI
& FIREWORKS
POPLAR FARM
JEKIL'S BANK
HOLBEACH ST JOHNS

CLIENT:

J. ADAMS

SCALES:

D/


AS INDICATED

N


G. R. MERCHANT

DRAWN

COMPONENT

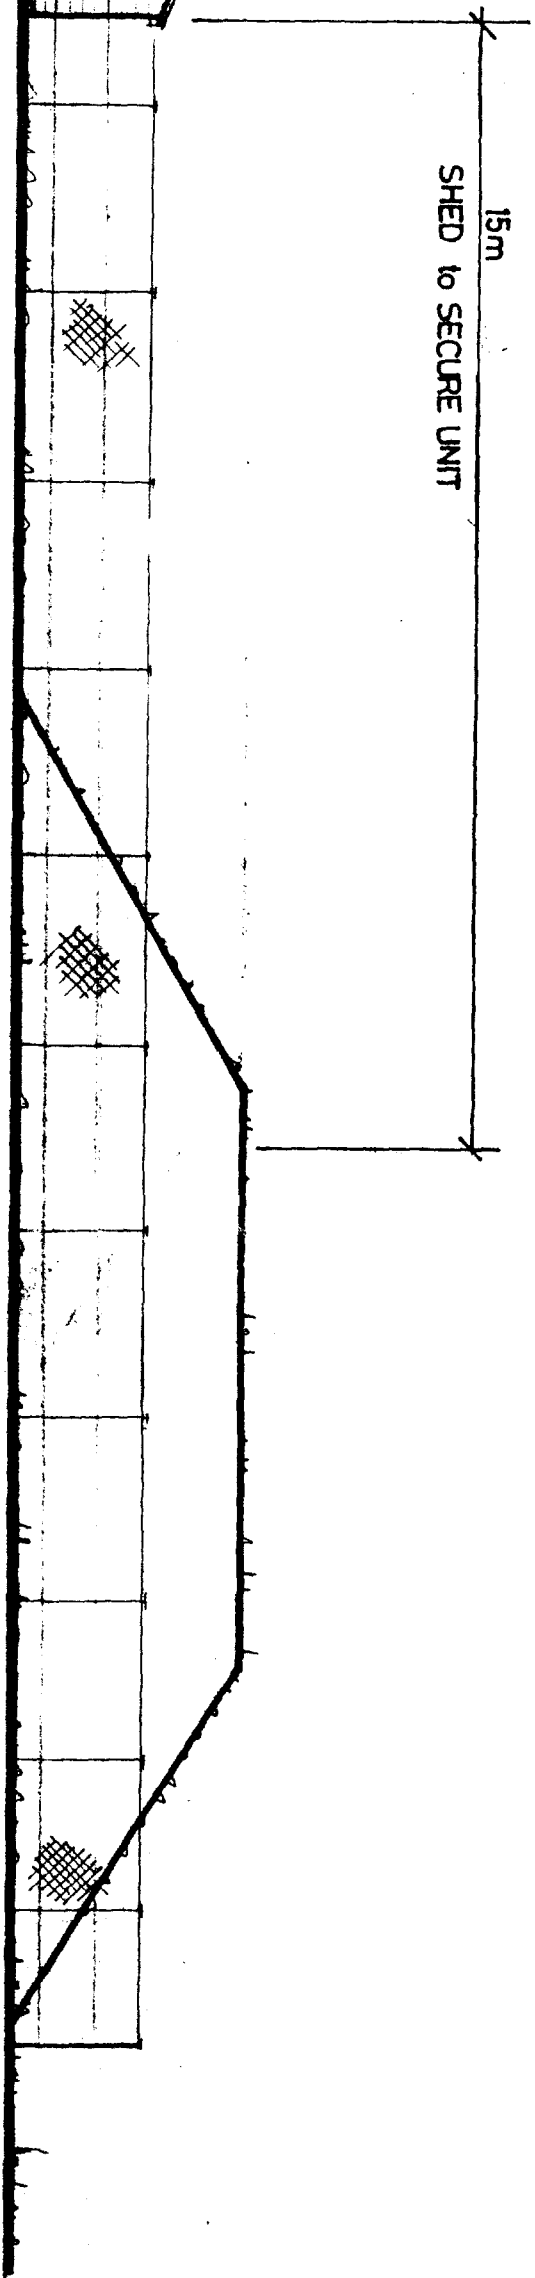


SIDE

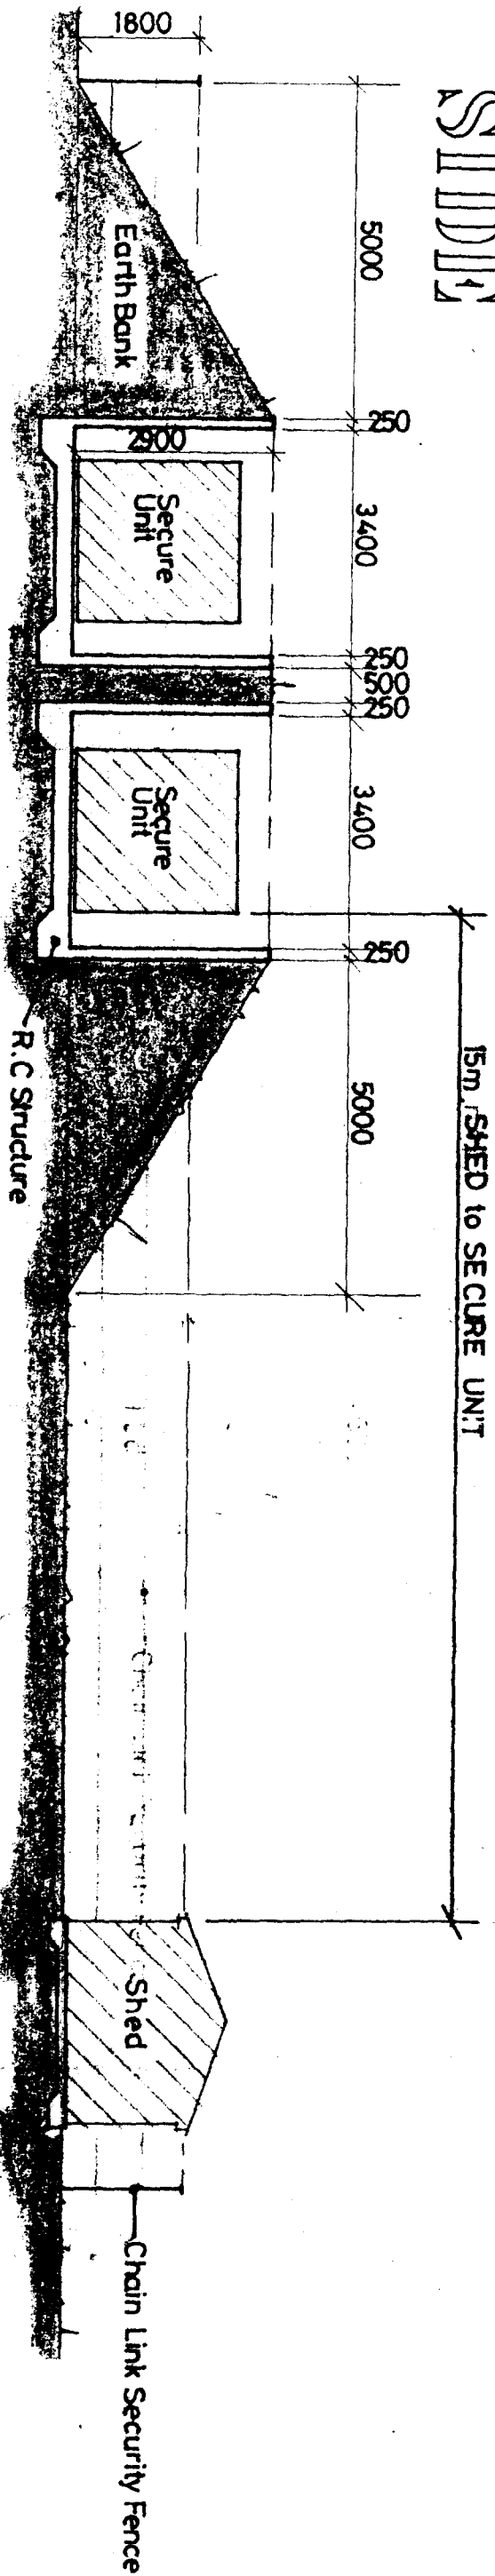


SECTION AA

70m (approx)

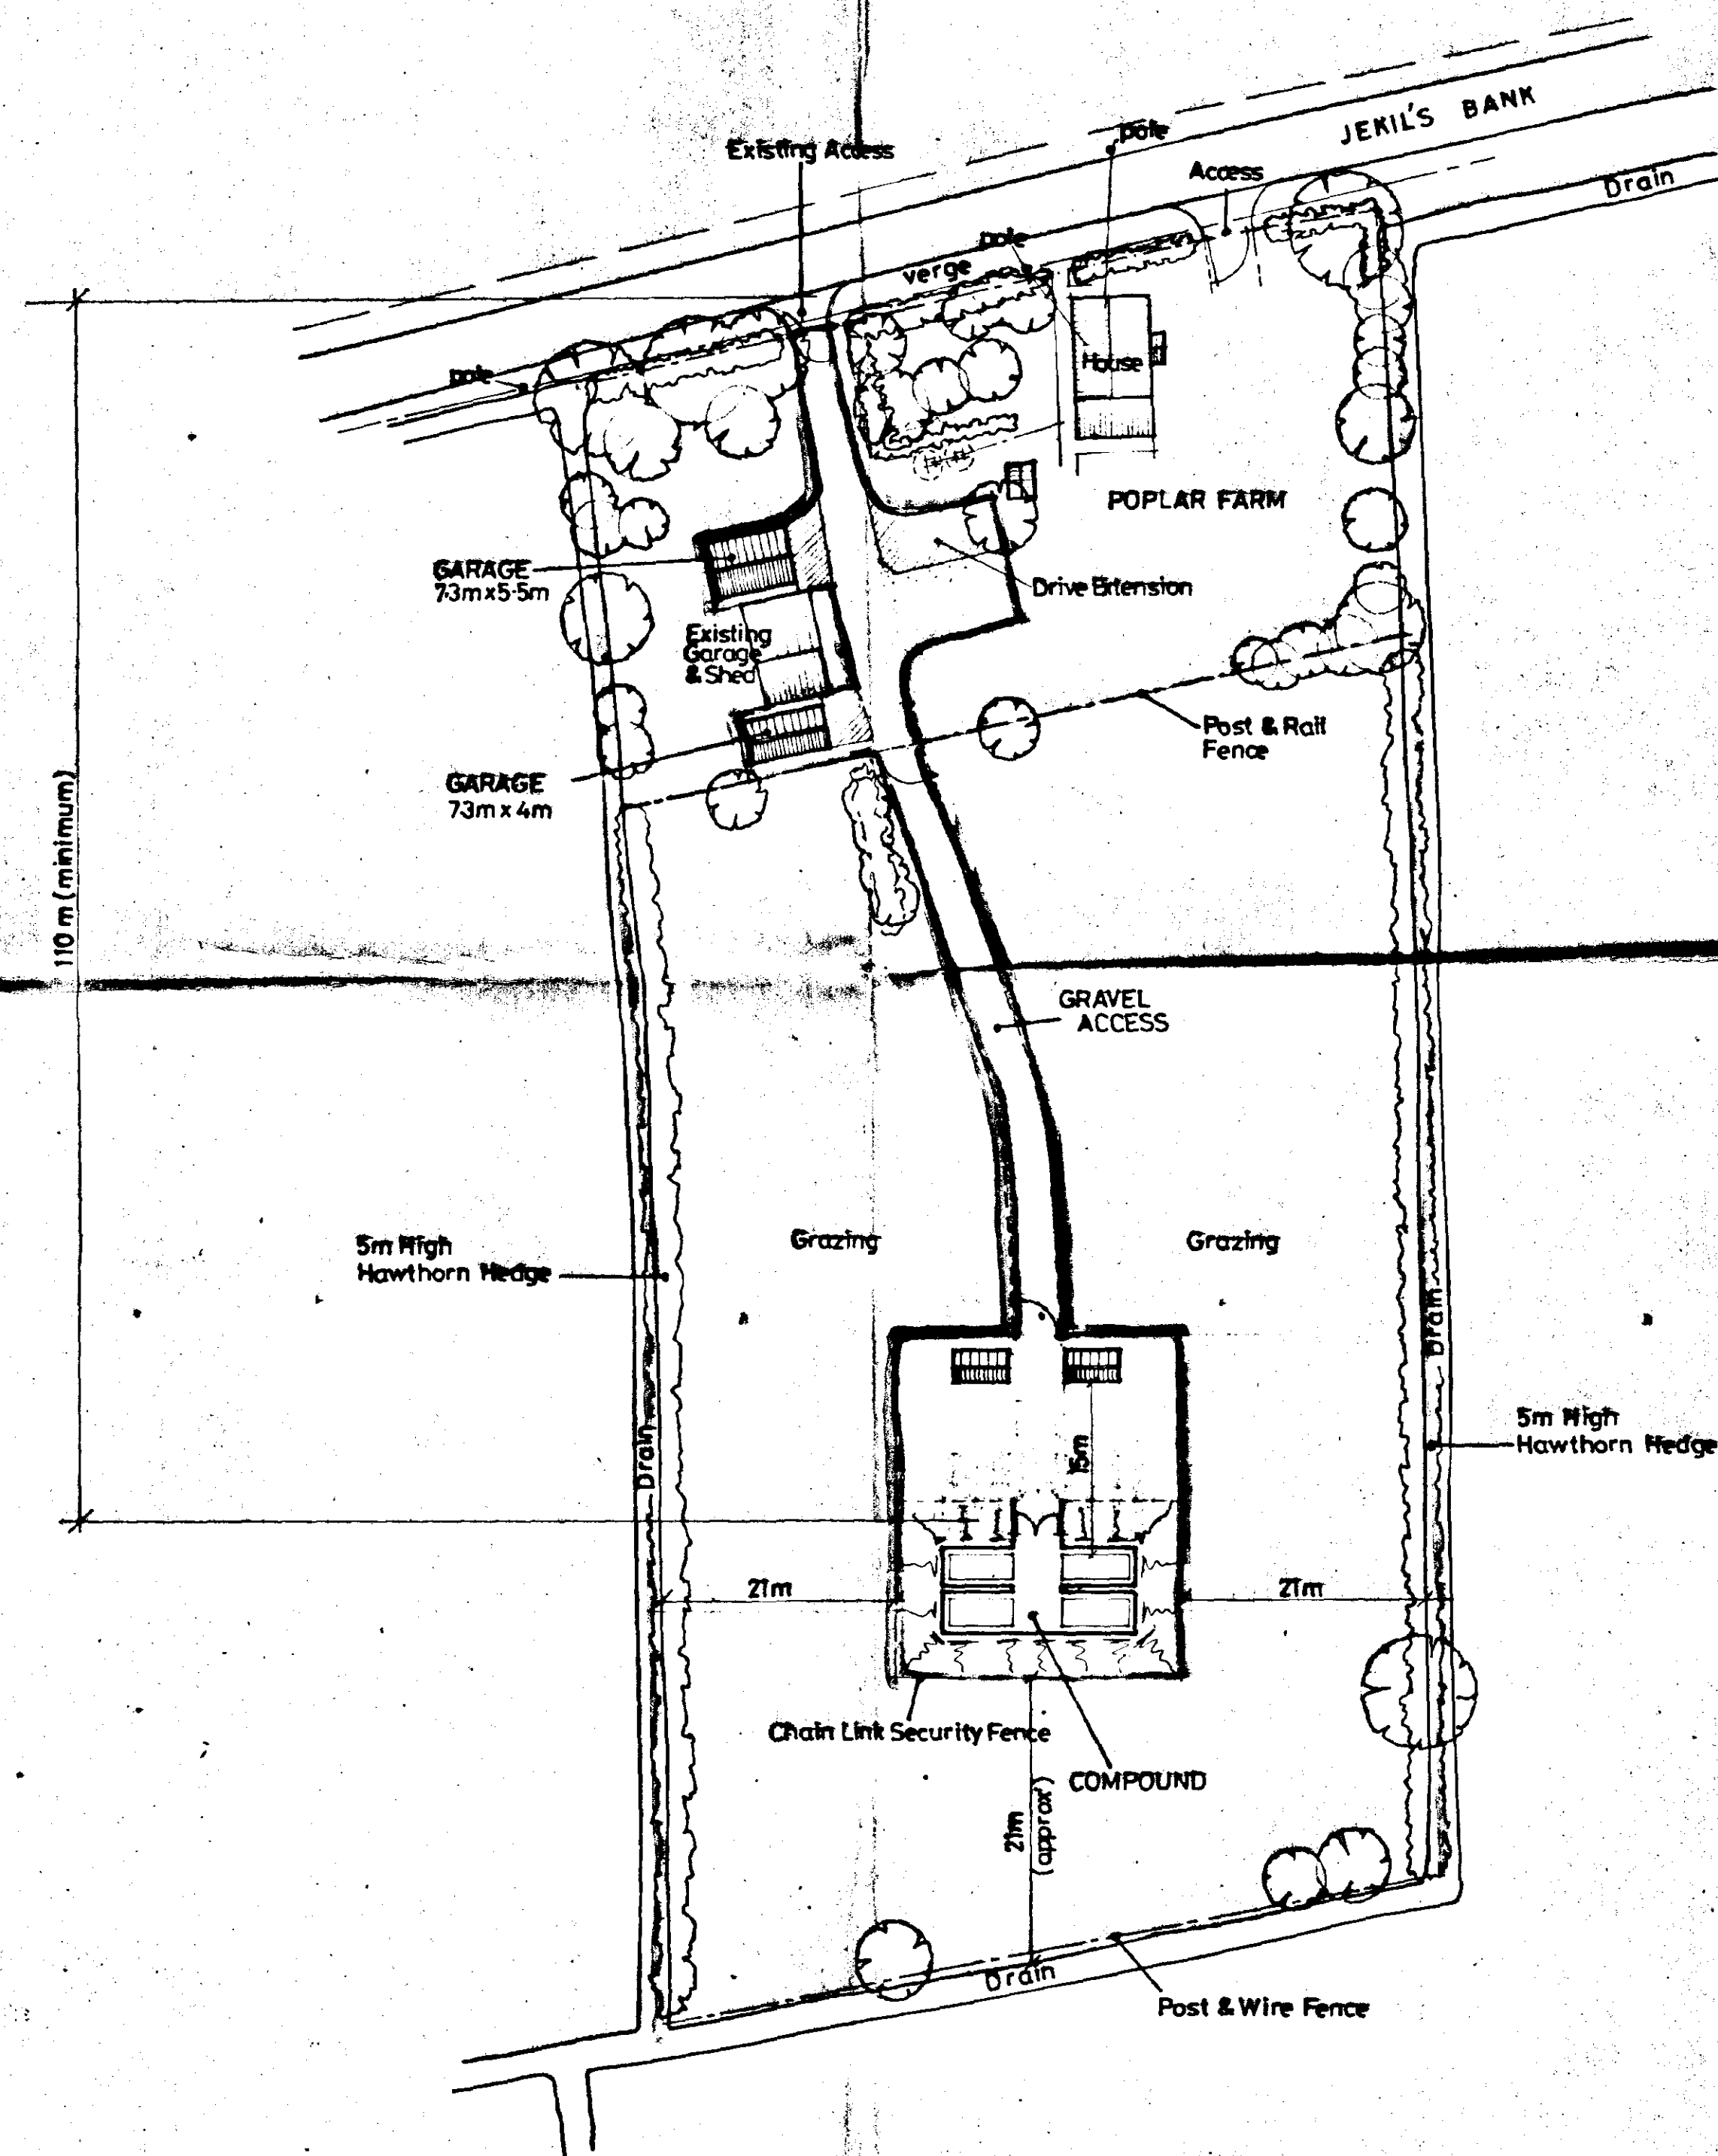

SITE PLAN

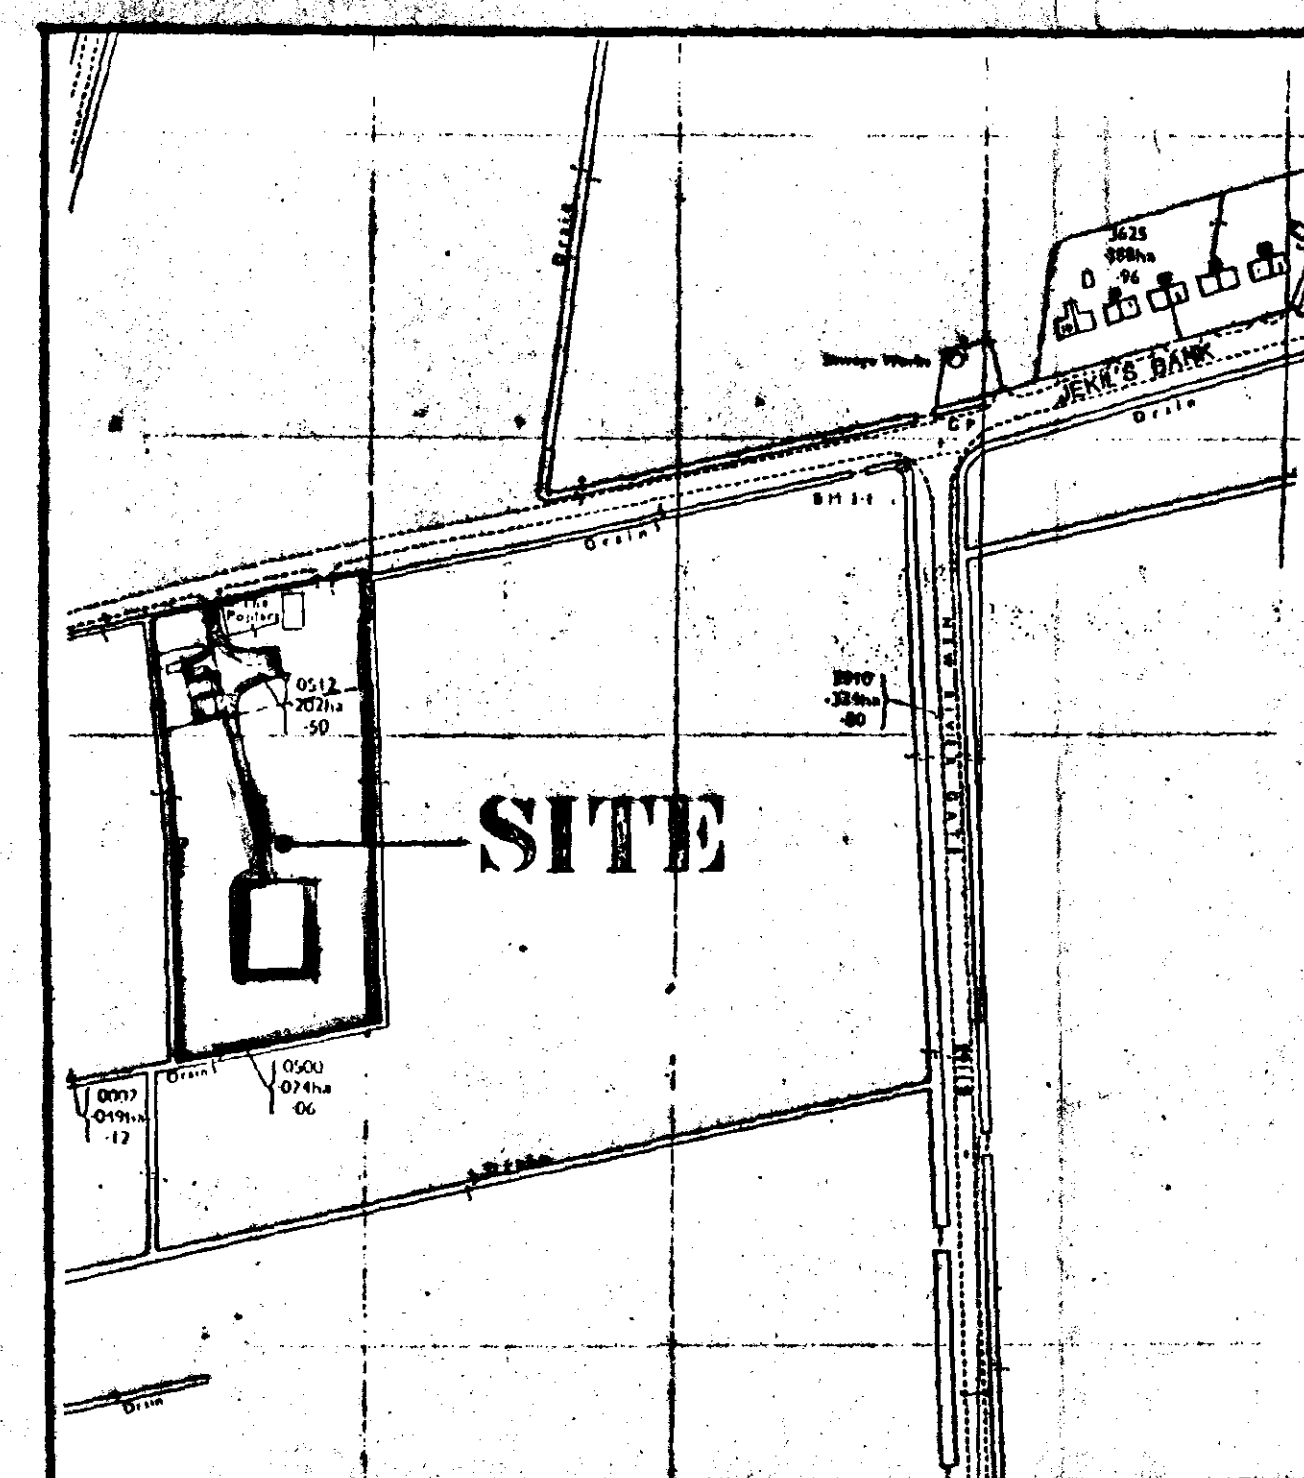

LOCATION PLAN

DETERMINED PLAN

SOUTH HOLLAND DC
HOUSING & PLANNING
20 DEC 1996
Ref: 114/15

G. R. MERCHANT
LENG AMICE, FWO,
ARCHITECTURAL, STRUCTURAL
& LAND DRAINAGE CONSULTANT
TEL: HOLBEACH (01406) 490800

PROJECT:
**STORAGE OF DISPLAY EQUIPMENT
& FIREWORKS
POPLAR FARM
JEKIL'S BANK
HOLBEACH ST JOHNS**

CLIENT:
J. ADAMS


SCALES:
1/2500 1/500

DATE:
NOV 1996


REVISIONS:
G.R. MERCHANT

DRAWING No.:
JA.17


DO NOT SCALE FROM THIS DRAWING
This drawing is copyright and may not be altered, traced, photographed or used for any purpose other than that for which it is issued.
The General Contractor is to check all dimensions on site and report discrepancies to the Architect.
All details shown on this drawing including foundations are based upon typical site conditions related to the area. No responsibility can be accepted for abnormal conditions which may be discovered during construction unless reported to the Architect so that design amendments may be considered. Site soil surveys are recommended in respect of foundations to establish specific site conditions before foundation work is undertaken.

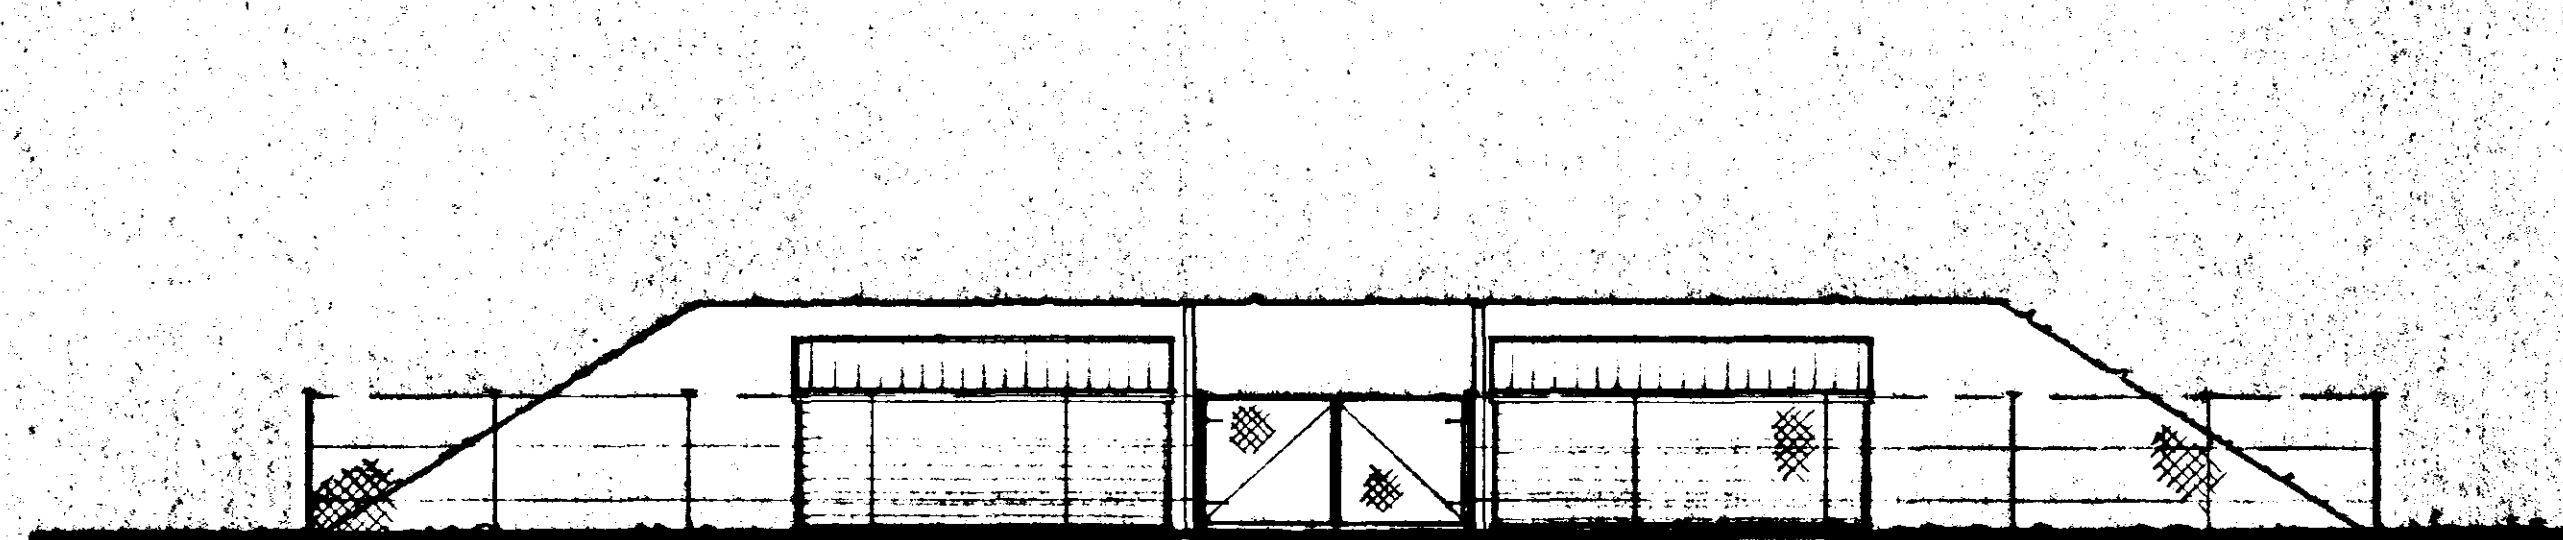

FRONT

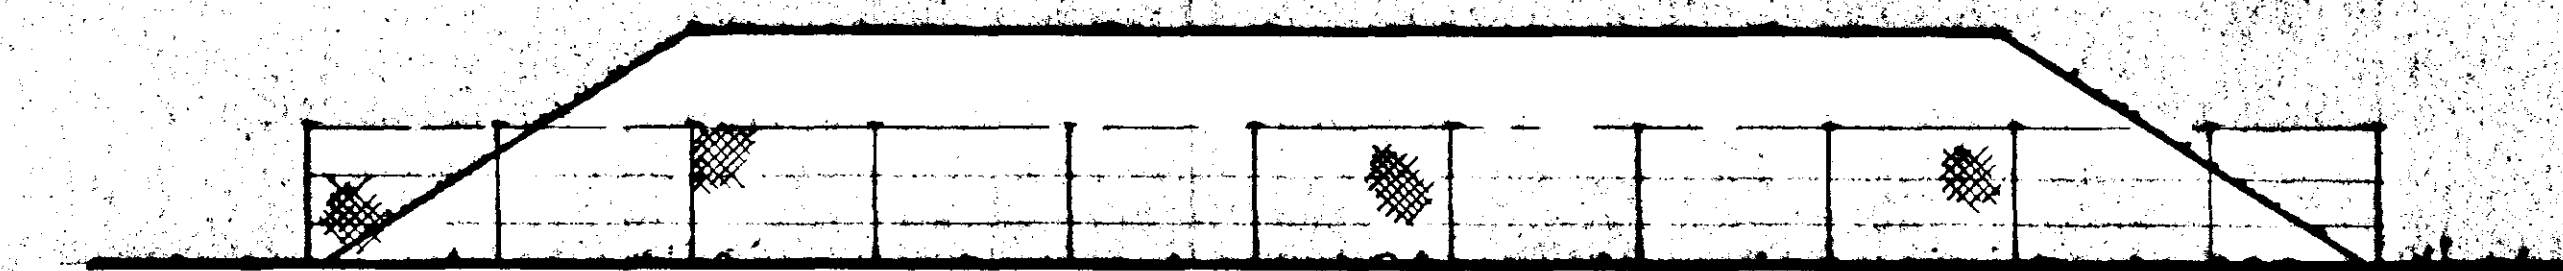


REAR

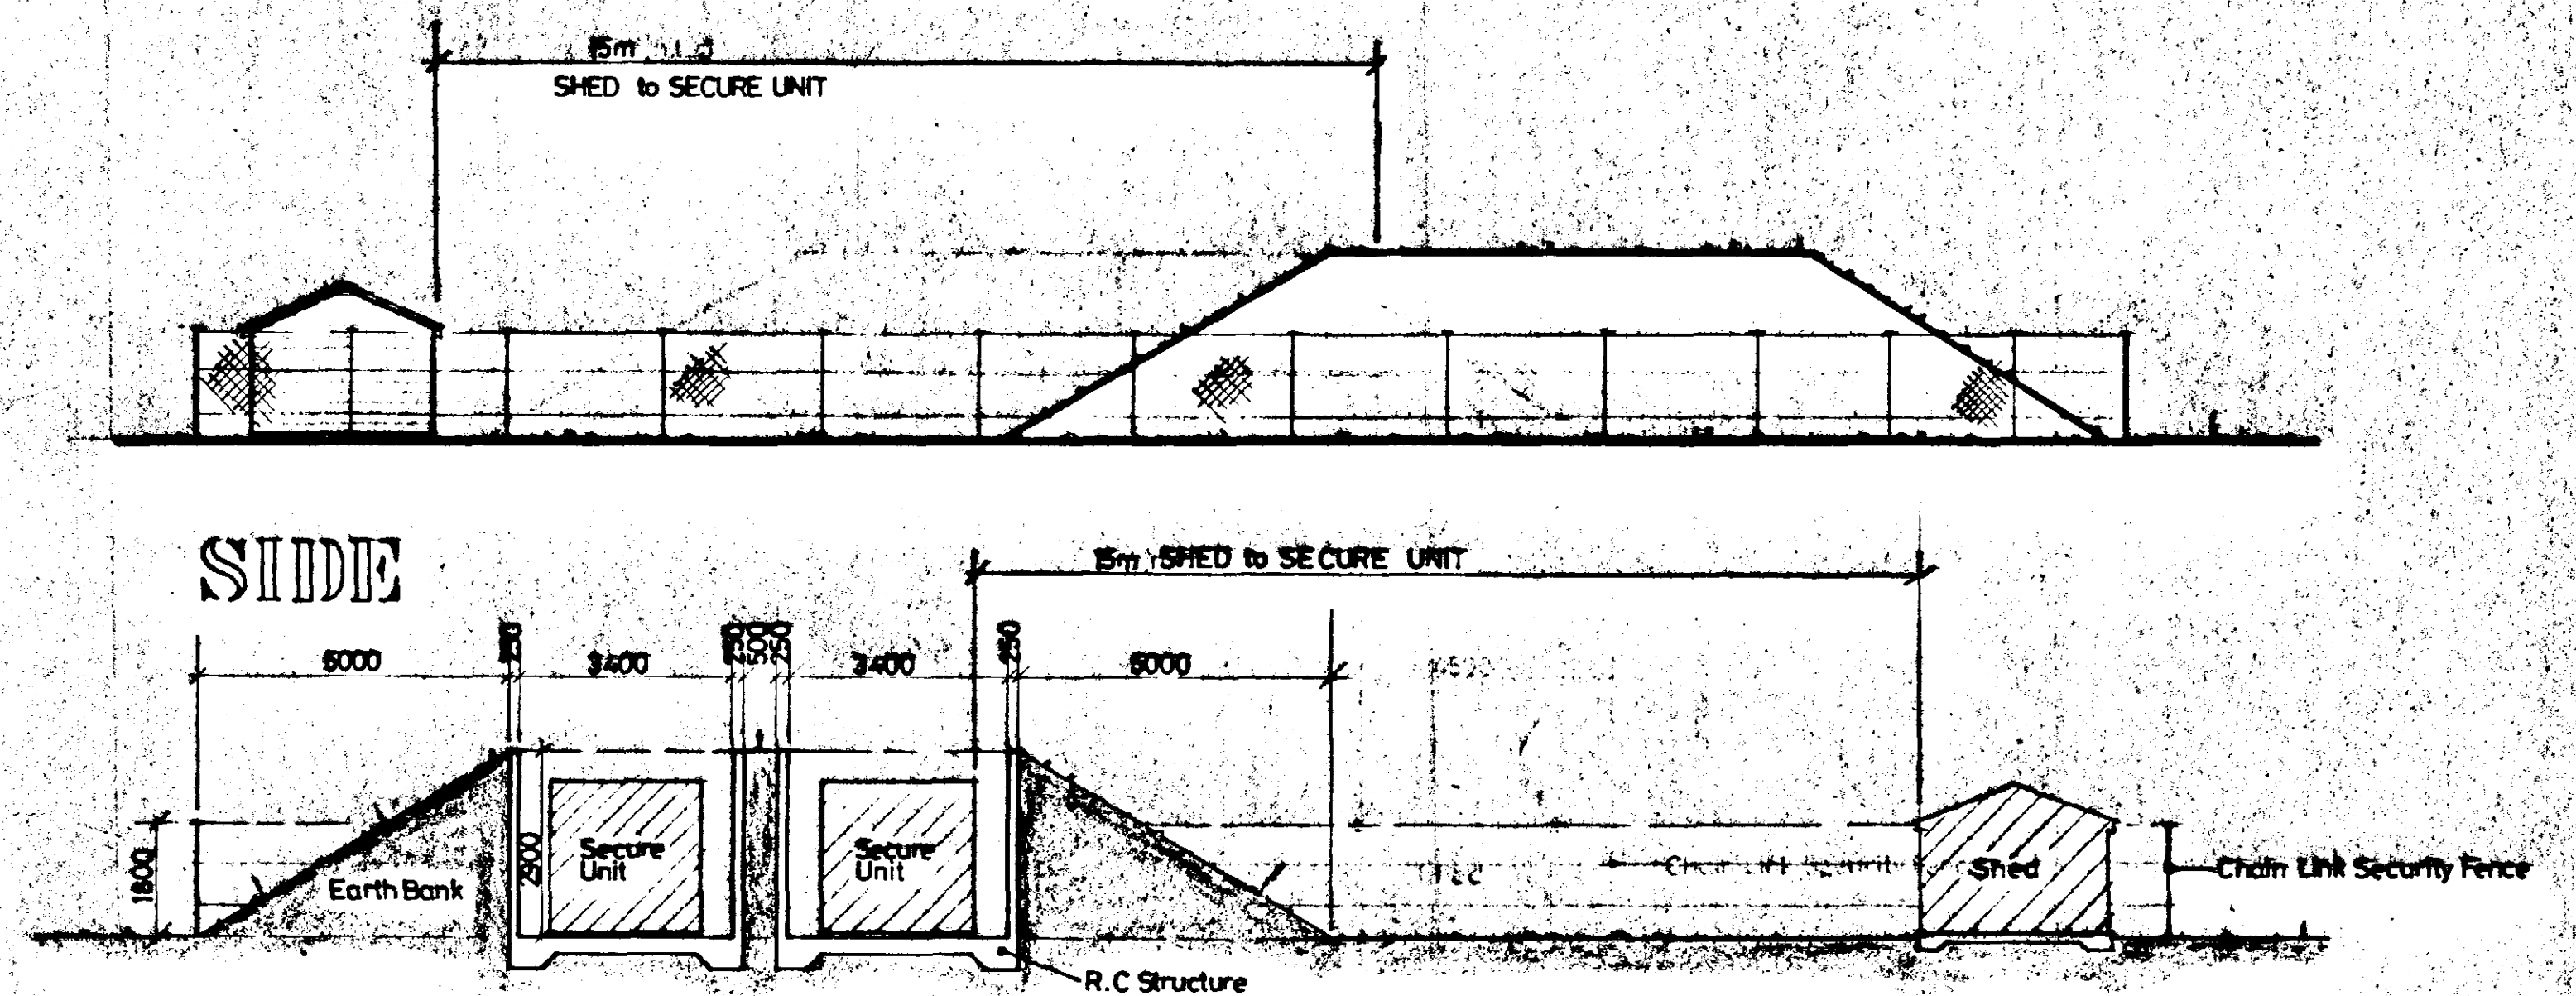


SIDE

SECTION AA

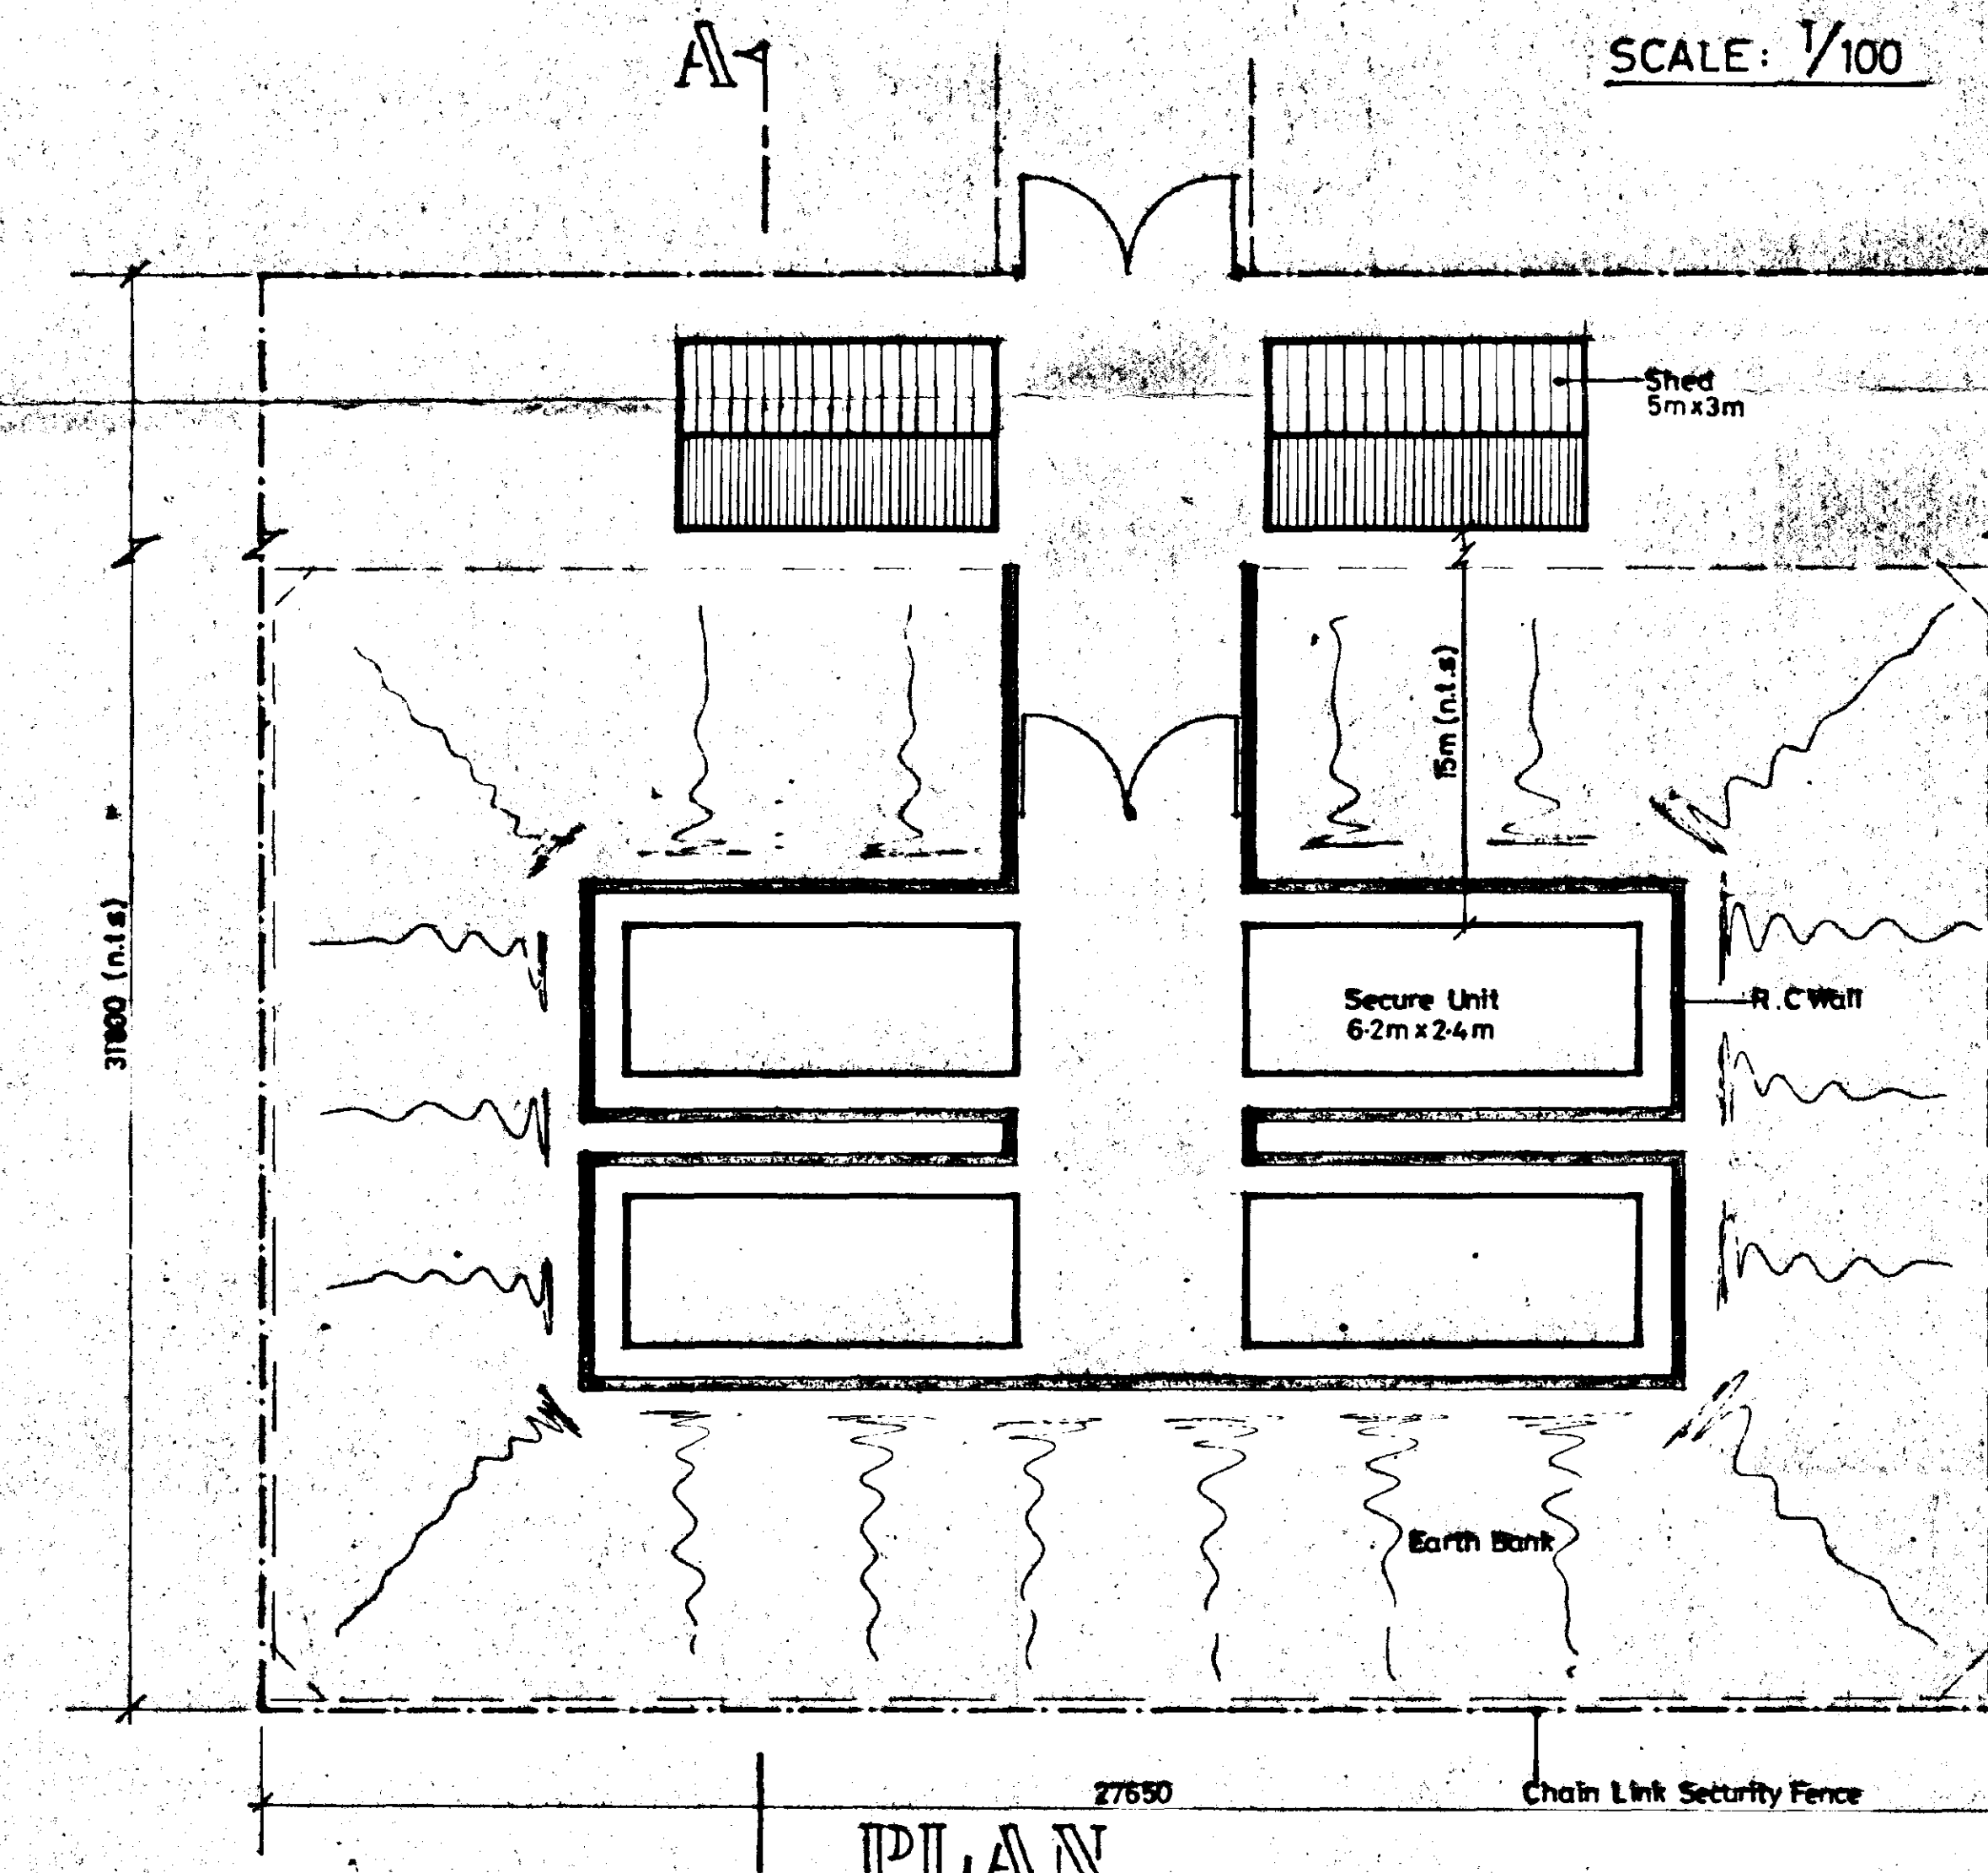

PLAN

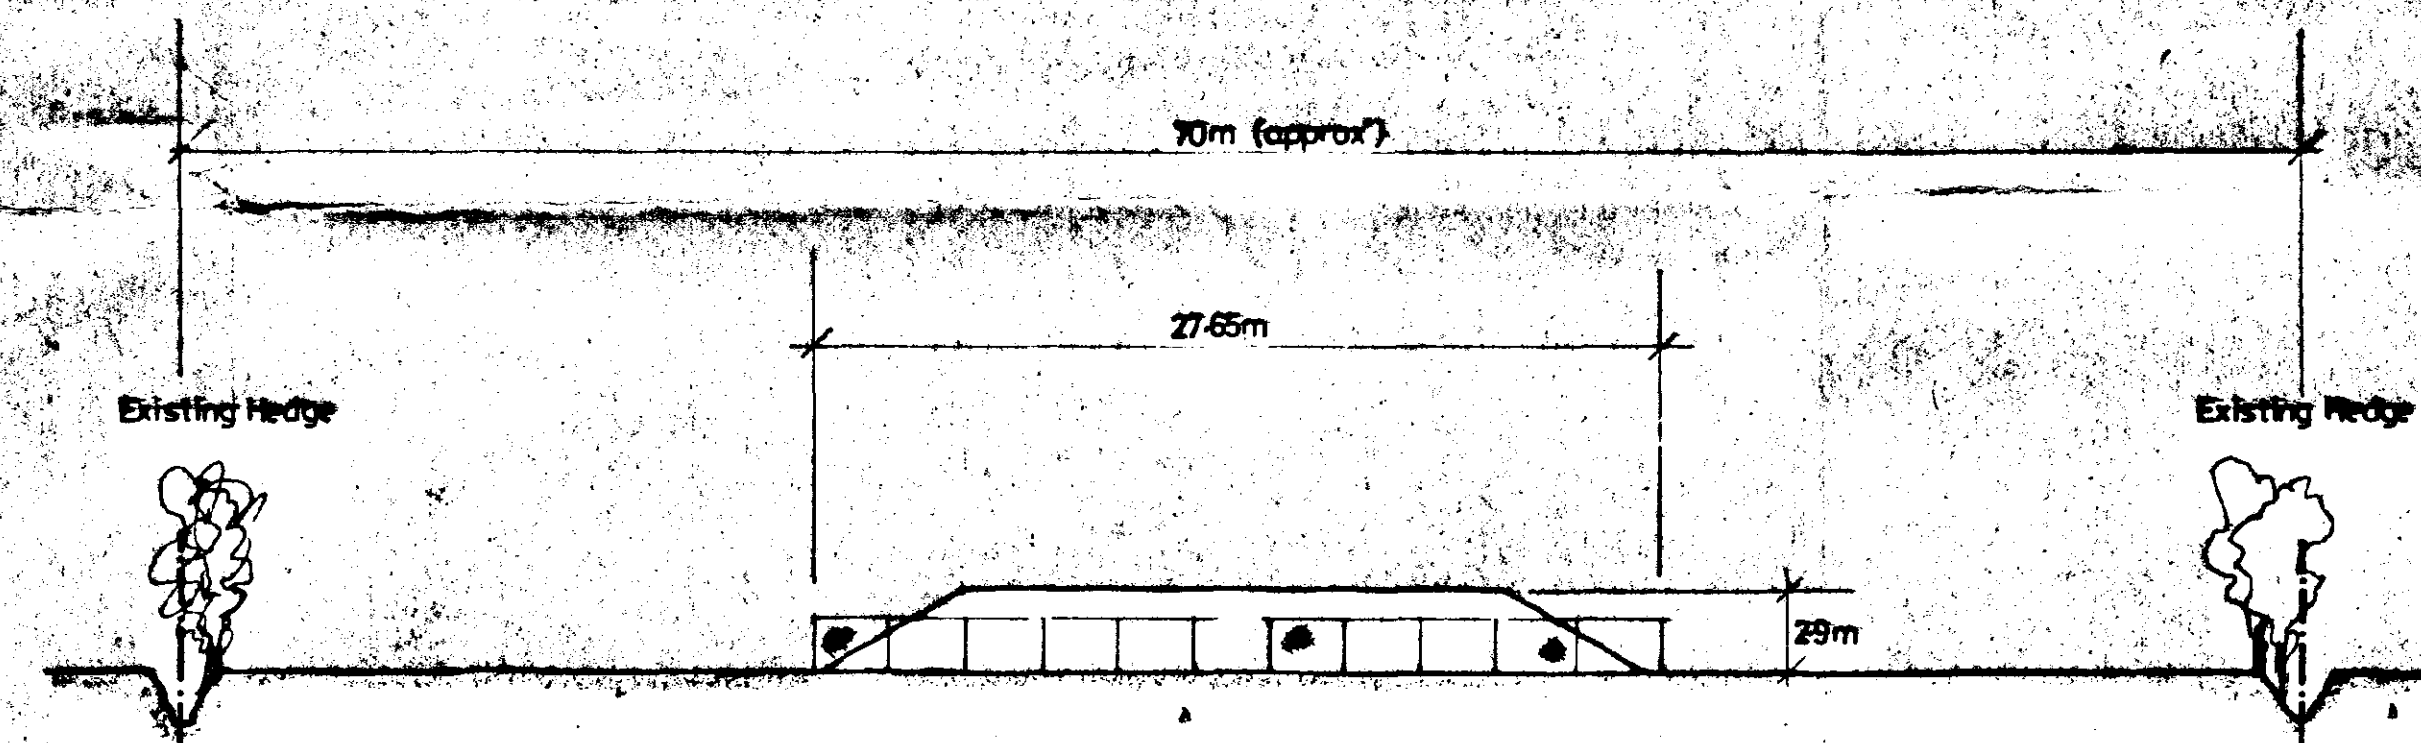

CROSS SECTION OF SITE
SCALE: 1/250

COMPOUND

**DETERMINED
PLAN**

SOUTH HOLLAND DC
HOUSING & PLANNING
20 DEC 1996
Ref: 104.13

G. R. MERCHANT
LENG AMICE, FIWO,
ARCHITECTURAL, STRUCTURAL
& LAND DRAINAGE CONSULTANT
TEL: HOLBEACH (01406) 490800

PROJECT:
**STORAGE OF DISPLAY EQUIPMENT
& FIREWORKS
POPLAR FARM
JEXIL'S BANK
HOLBEACH ST JOHNS**

CLIENT:
J. ADAMS

SCALES:
AS INDICATED

DATE:
NOV 1996

DRAWING No.:
11/17

DO NOT SCALE FROM THIS DRAWING
This drawing is copyright and may not be altered, copied, photographed
or used for any purpose other than that for which it is issued.
The General Contractor is to check all dimensions on site and report
discrepancies to the Architect.
All details shown on this drawing including foundations are based upon
typical site conditions related to the area. No responsibility can be
accepted for abnormal conditions which may be discovered during
construction unless reported to the Architect so that design amendments
may be considered. See soil surveys are recommended in respect of
foundations to establish specific site conditions before foundation work
is undertaken.