
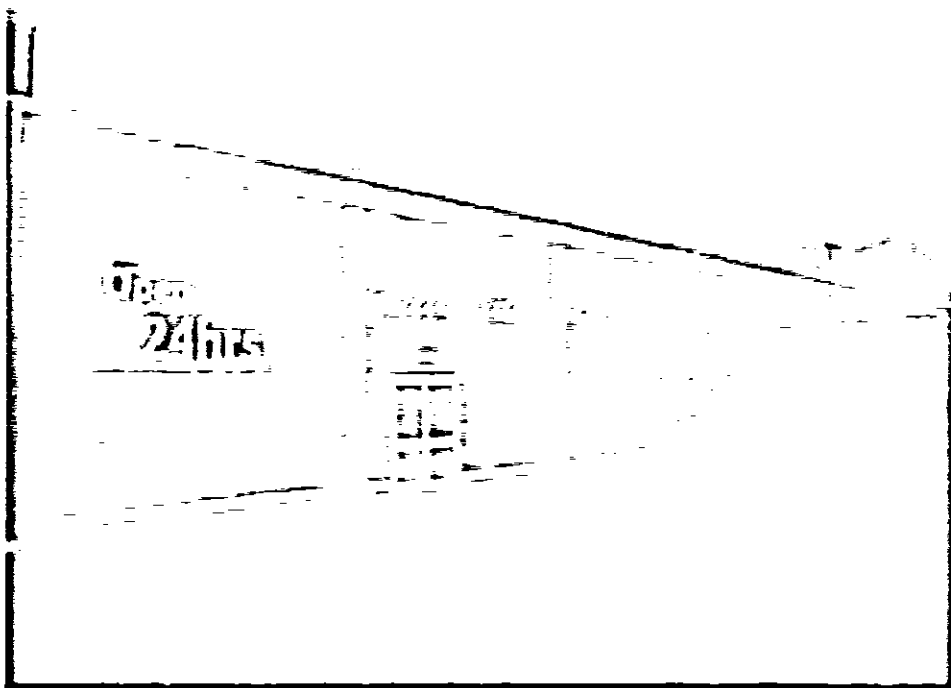
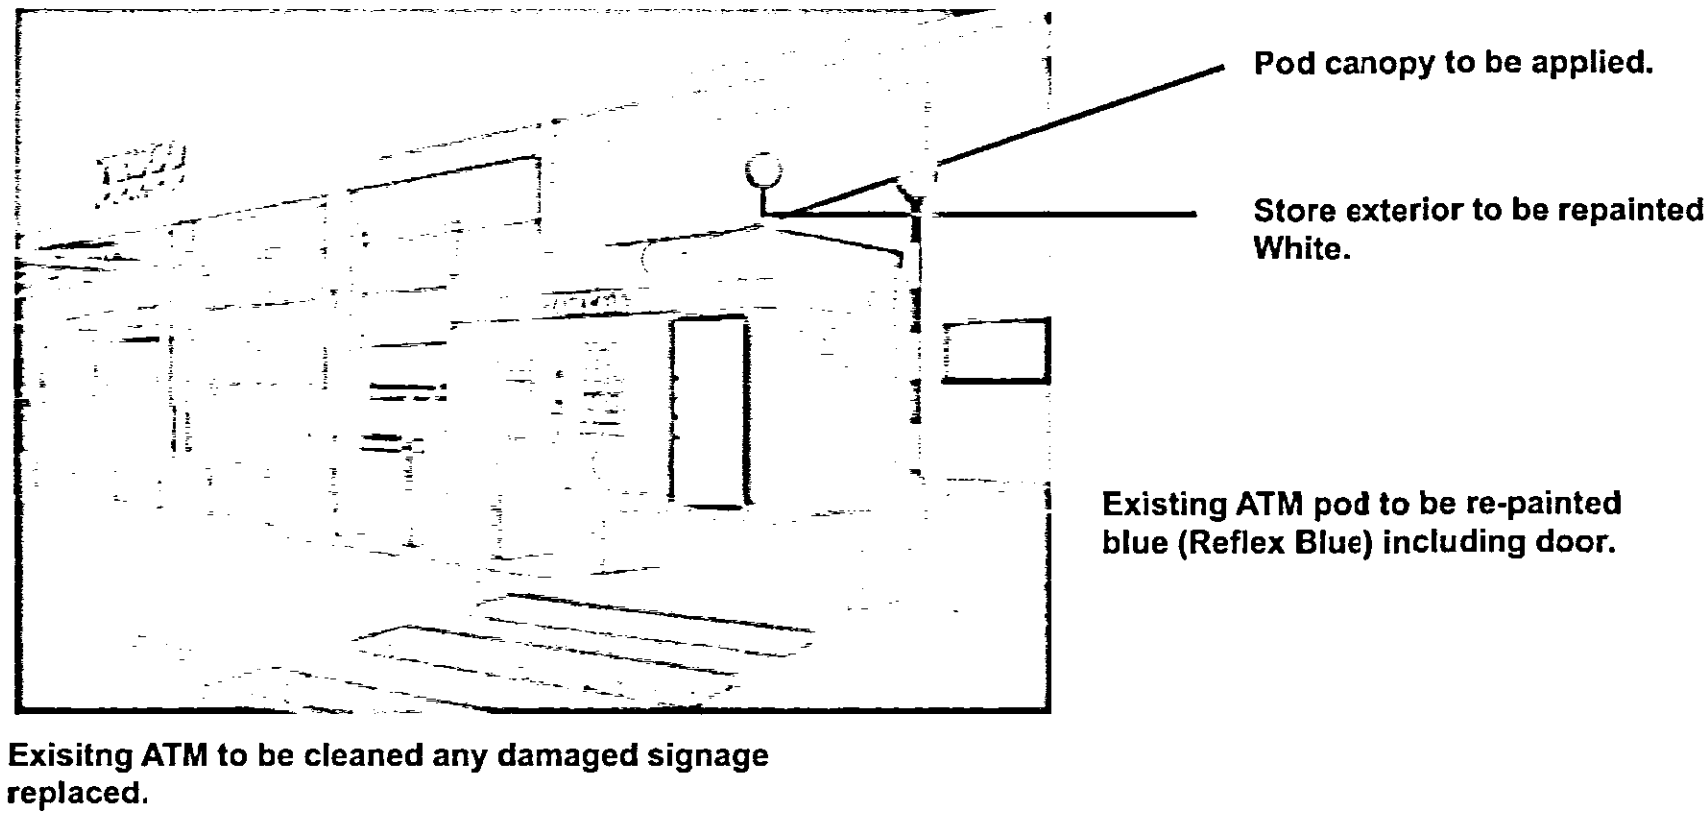
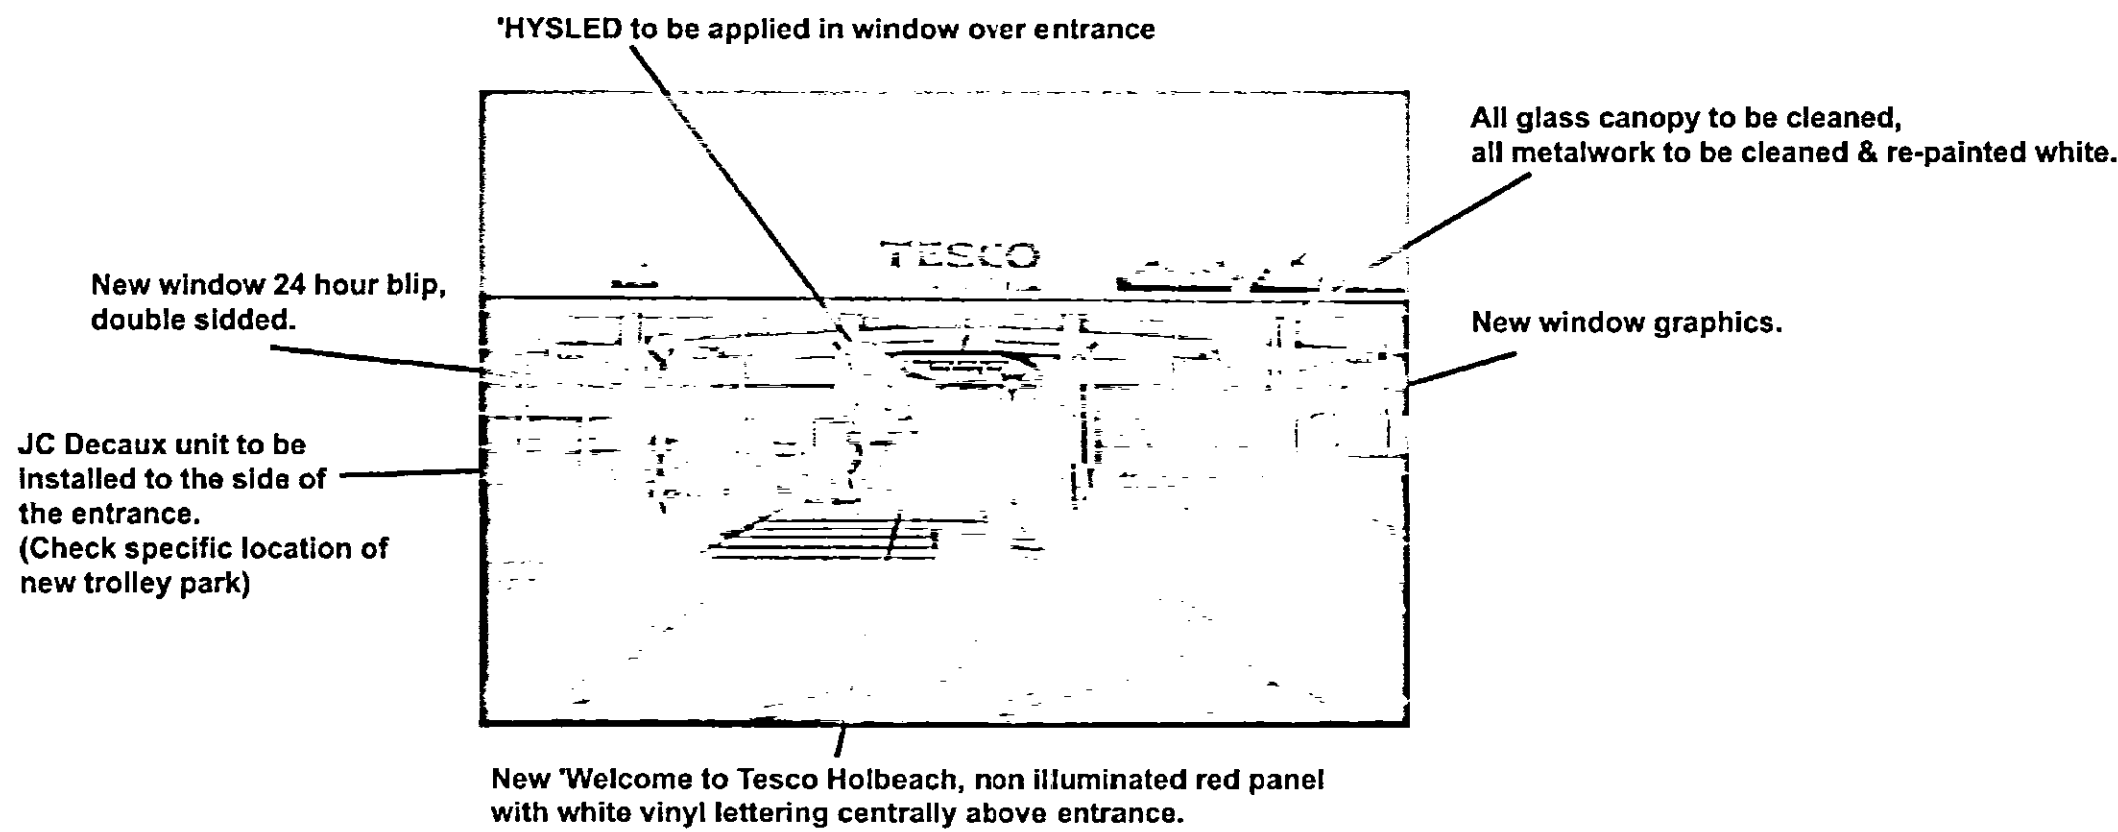


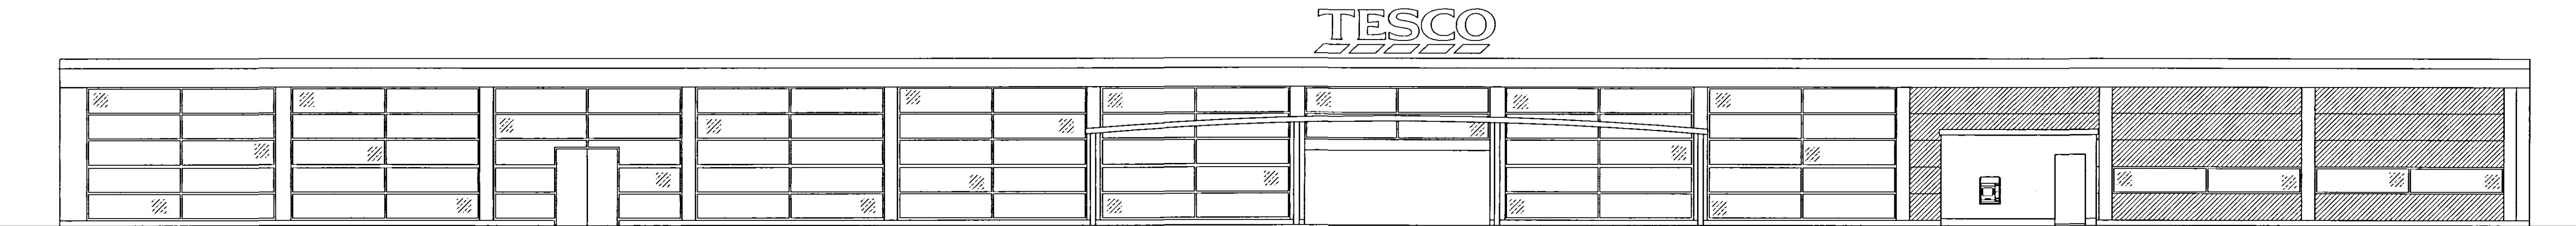

DETERMINED
PLAN

SHDC
Planning & Development
25 AUG 2005
Ref: 1175105

REVISION		DR	CH	DATE
DRAWING STATUS				
SKETCH	BUILDING RECS			
PRELIMINARY	TENDER			
APPROVAL	CONSTRUCTION			
● PLANNING	AS BUILT			

darnton elgee

architecture ■ project management ■ space planning

THE COACH HOUSE MONK FRYSTON HALL MONK FRYSTON LEEDS LS25 5DU
TEL: 01977 681001 FAX: 01977 681006 EMAIL: email@darntonelgee.com

CLIENT		TESCO STORES LTD	
PROJECT		HOLBEACH	
DRAWING		EXISTING AND PROPOSED FRONT ELEVATION	
SCALE	DATE	DRAWN BY	CHECKED BY
1:100	AUG 05	MS	MH
DRAWING No.		REVISION	
5903		[20]	03
© COPYRIGHT: ALL RIGHTS RESERVED. THIS DRAWING MUST NOT BE REPRODUCED WITHOUT PERMISSION. DO NOT SCALE. THE CONTRACTOR IS RESPONSIBLE FOR CHECKING DIMENSIONS WHICH ARE IN MILLIMETRES, UNLESS OTHERWISE STATED.			

