


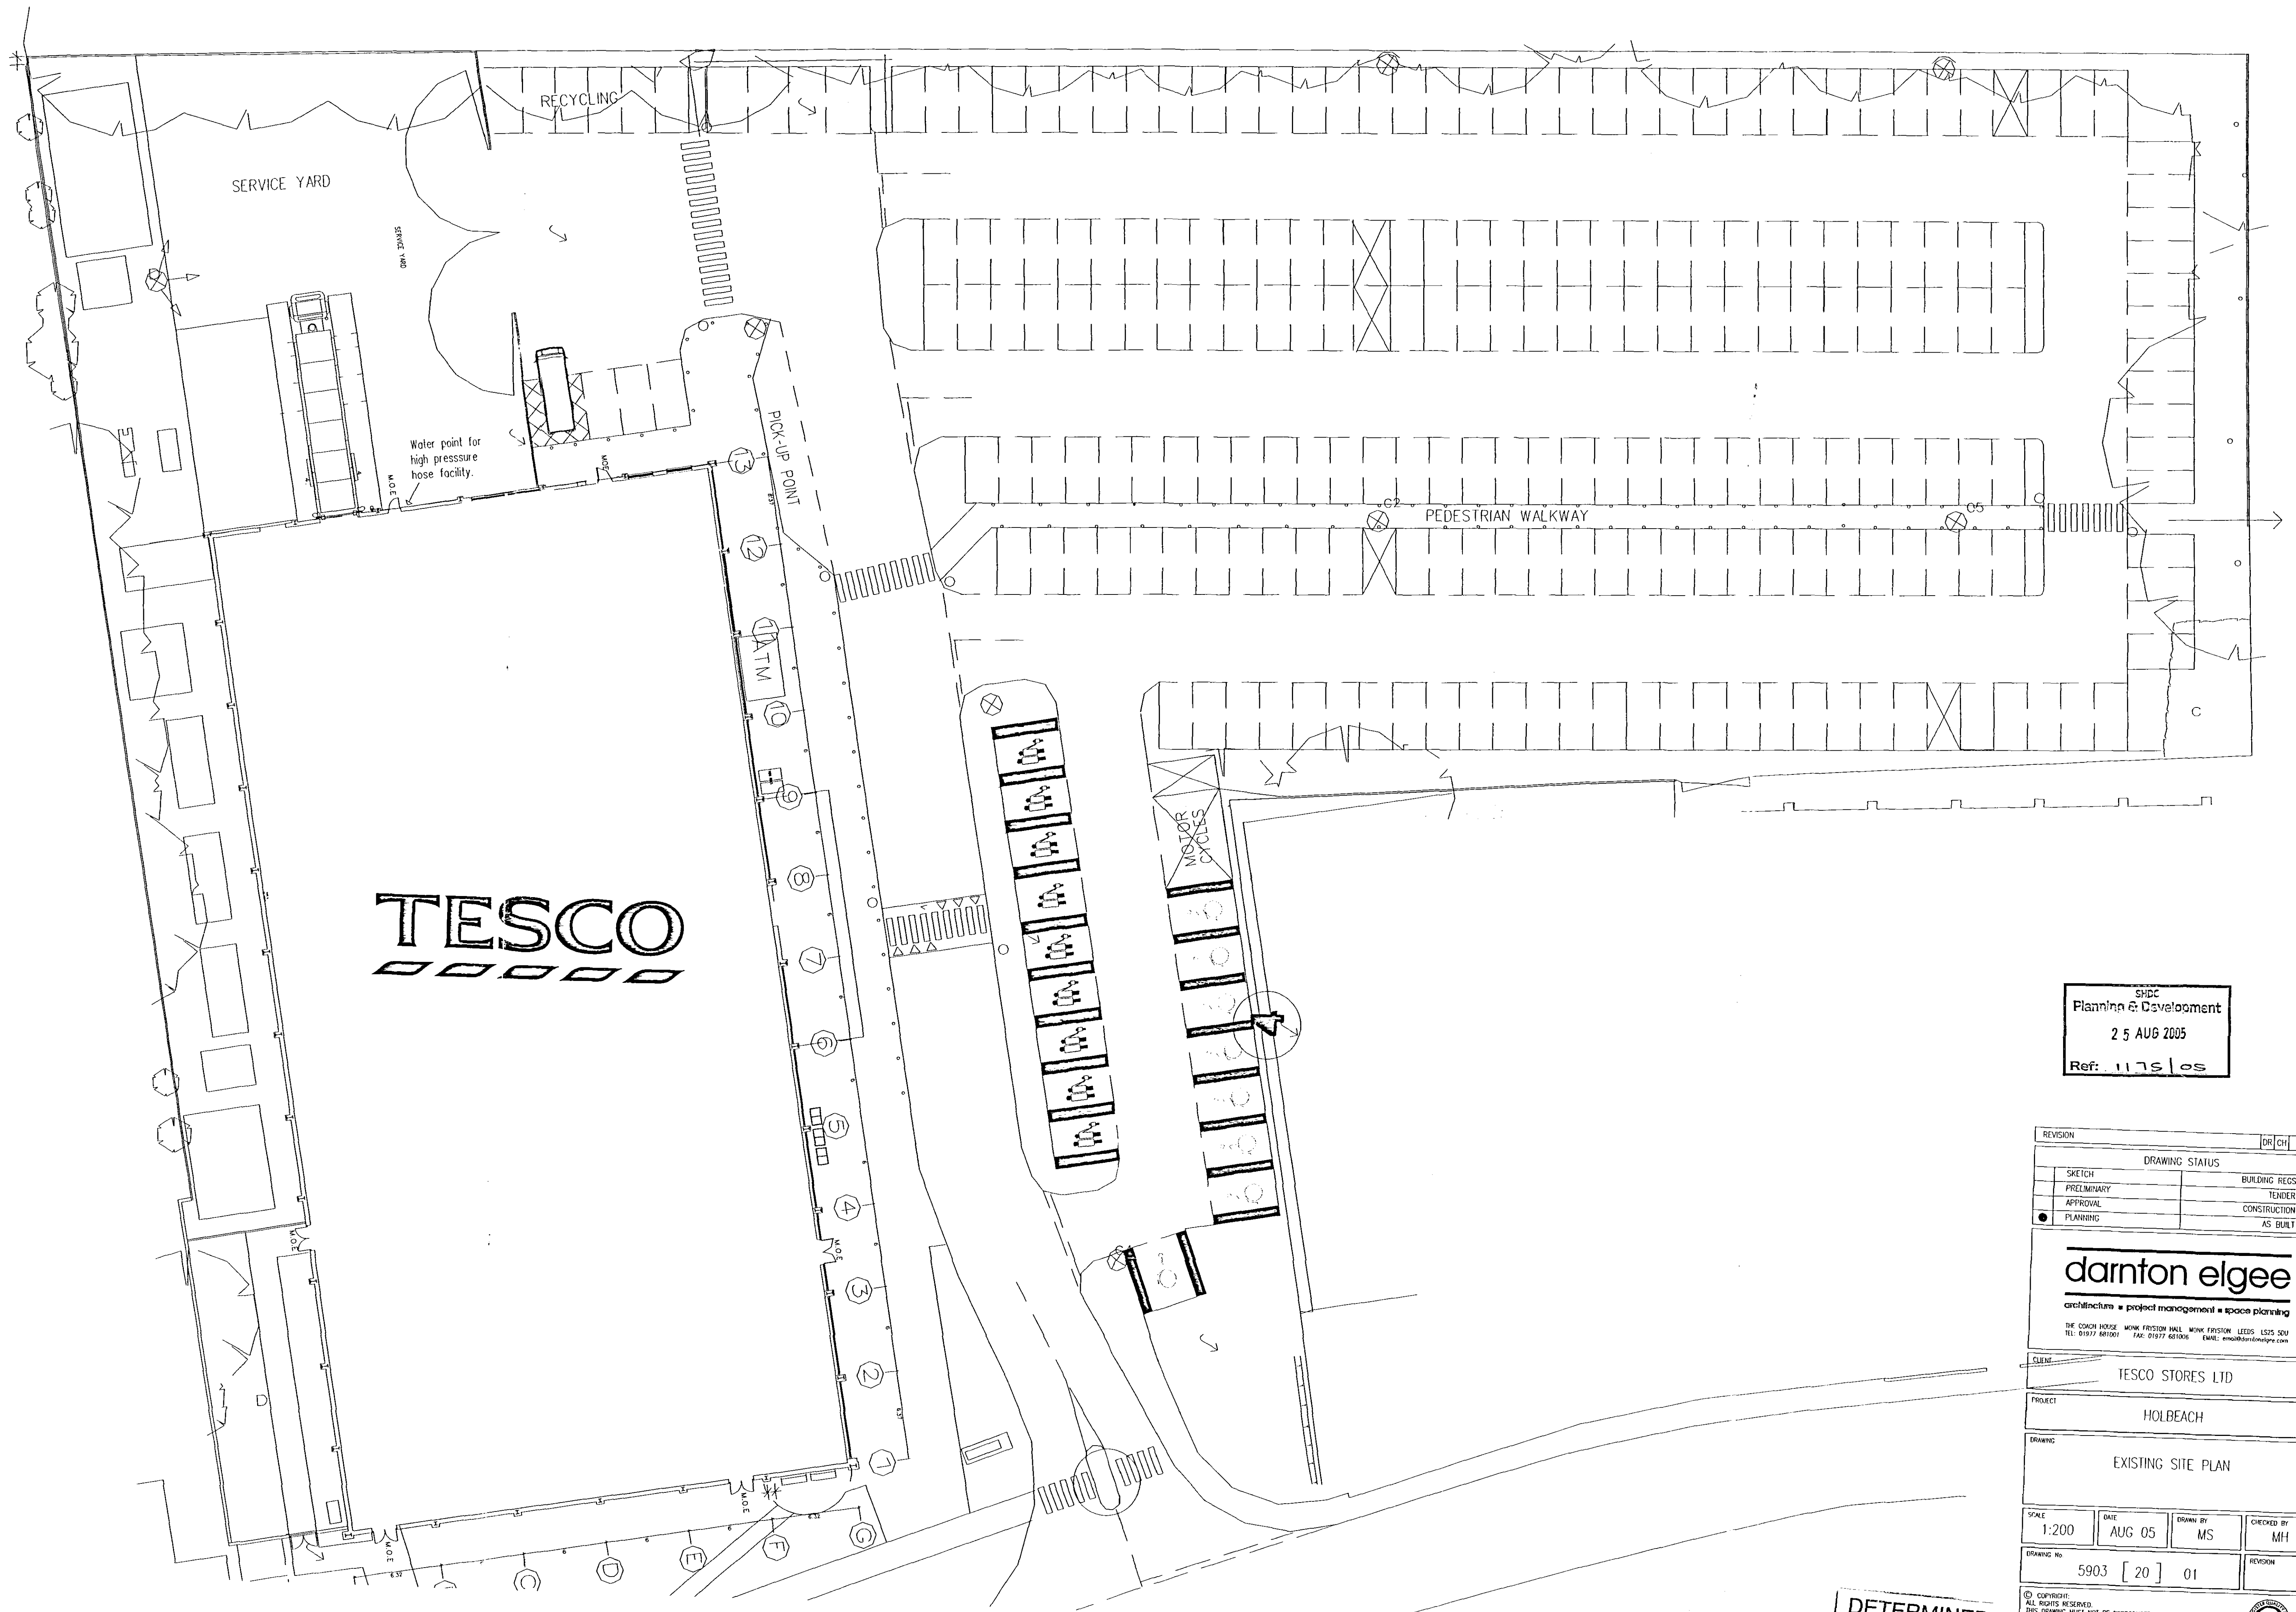

SHDC
Planning & Development
25 AUG 2005
Ref: 1175/05

REVISION	DRAWING STATUS	DR	CH	DATE
SKETCH	BUILDING REGS			
PRELIMINARY	TENDER			
APPROVAL	CONSTRUCTION			
● PLANNING	AS BUILT			

darnton elgee

architecture • project management • space planning
THE COACH HOUSE MONK FRYSTON HALL MONK FRYSTON LEEDS LS25 5DU
TEL: 01977 881001 FAX: 01977 661005 EMAIL: em@darntonelgee.com

CLIENT: TESCO STORES LTD

PROJECT: HOLBEACH

DRAWING: EXISTING SITE PLAN

SCALE: 1:200 DATE: AUG 05 DRAWN BY: MS CHECKED BY: MH

DRAWING No: 5903 [20] 01 REVISION

© COPYRIGHT:
ALL RIGHTS RESERVED.
THIS DRAWING MUST NOT BE REPRODUCED WITHOUT PERMISSION.
DO NOT SCALE.
THE CONTRACTOR IS RESPONSIBLE FOR CHECKING DIMENSIONS WHICH
ARE IN MILLIMETRES, UNLESS OTHERWISE STATED.



**DETERMINED
PLAN**