



LOCATION PLAN @ 1:1250

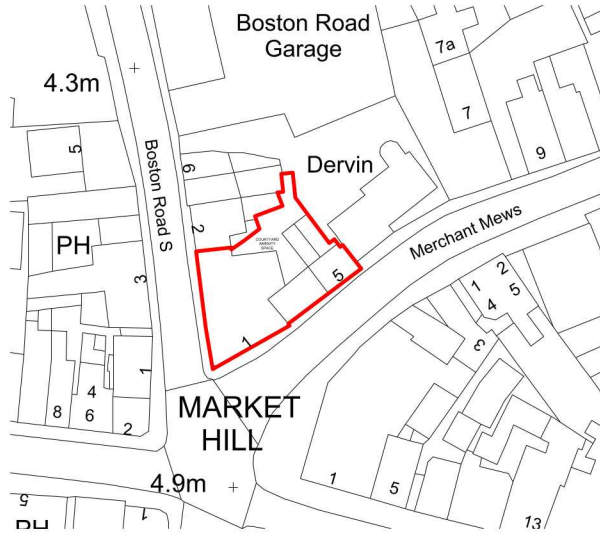

SITE PLAN @ 1:500

 


JOB TITLE : 1-5 Park Road, Holbeach, PE12 7EE
DWG TITLE : Location and Site Plan
DWG. NO. : 781-01-A
SCALE : As shown @ A4 Do not scale from drawing
DATE : 13/01/2026
STATUS : PLANNING
DRAWN BY : SL CHECKED BY : JC
© CLAYTON ARCHITECTURE LIMITED. Tel: 01435 569465 E: pe@claytonarchitecture.co.uk